

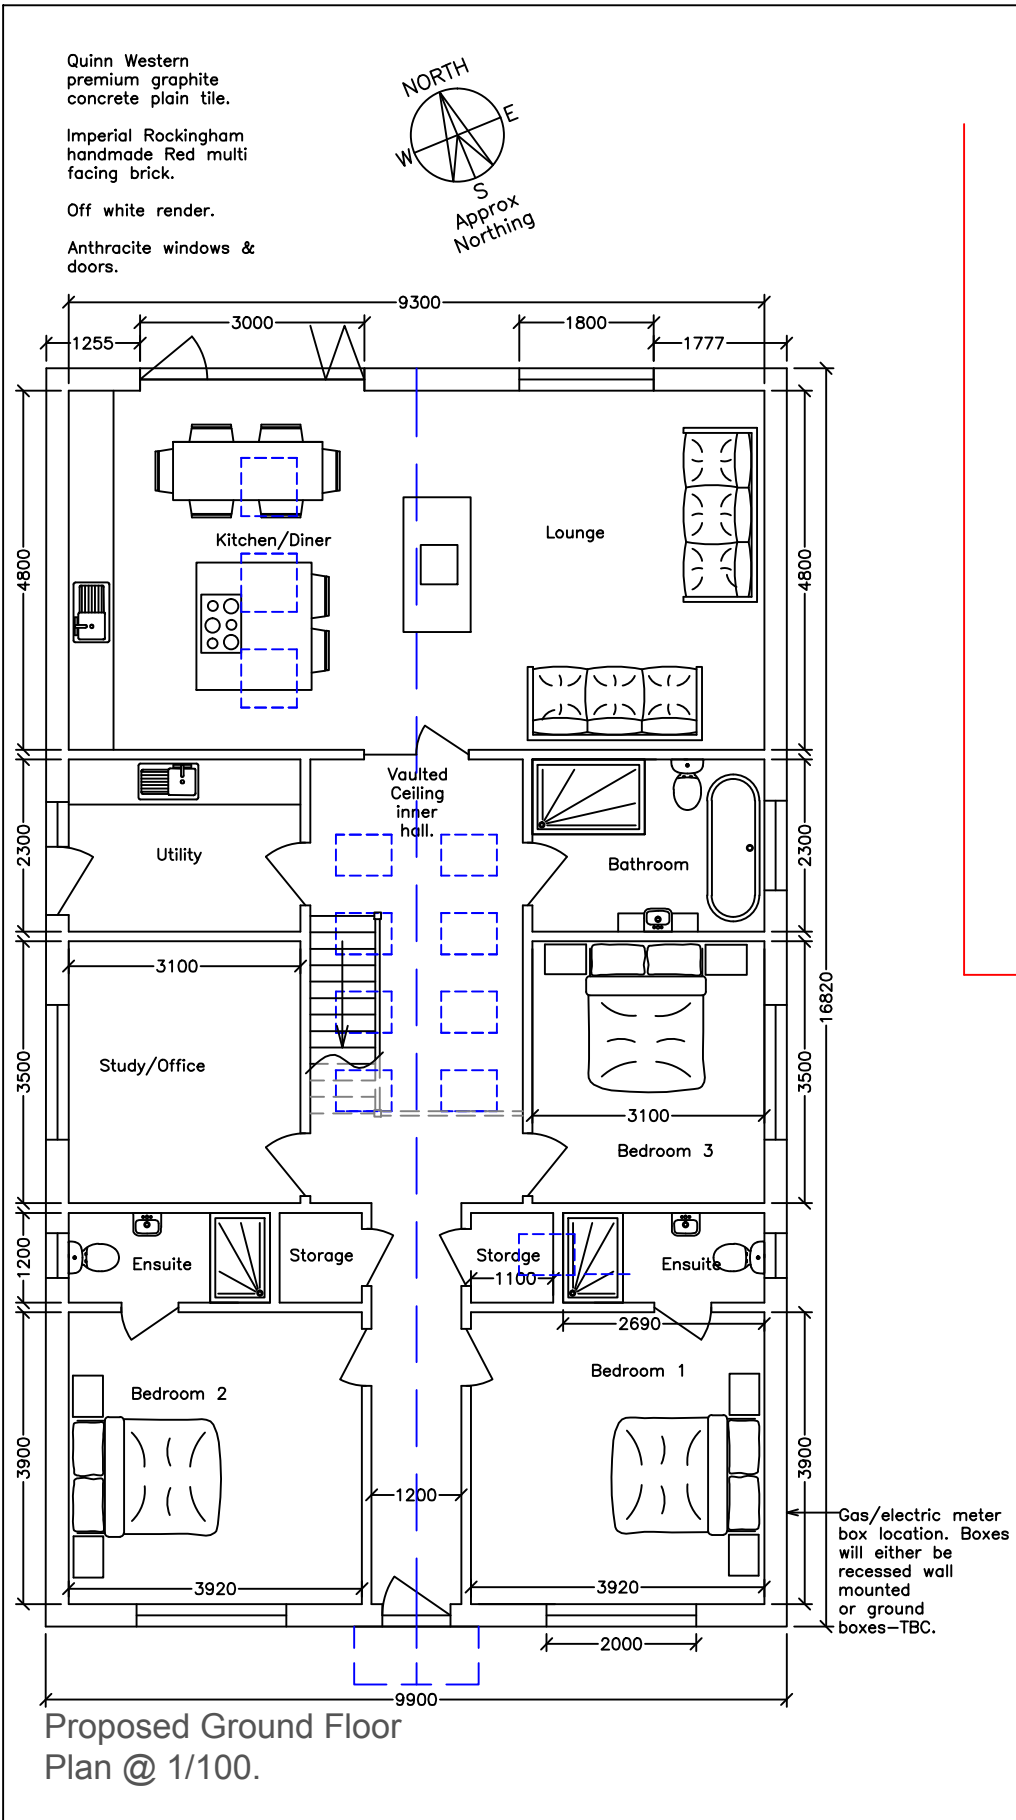


 

Flood Risk: Measures IAW Flood risk report submitted with outline planning application H13-0401-20.

FFL's +350mm above GL's.

Flood resilient construction to be incorporated up to 300mm above FFL's.

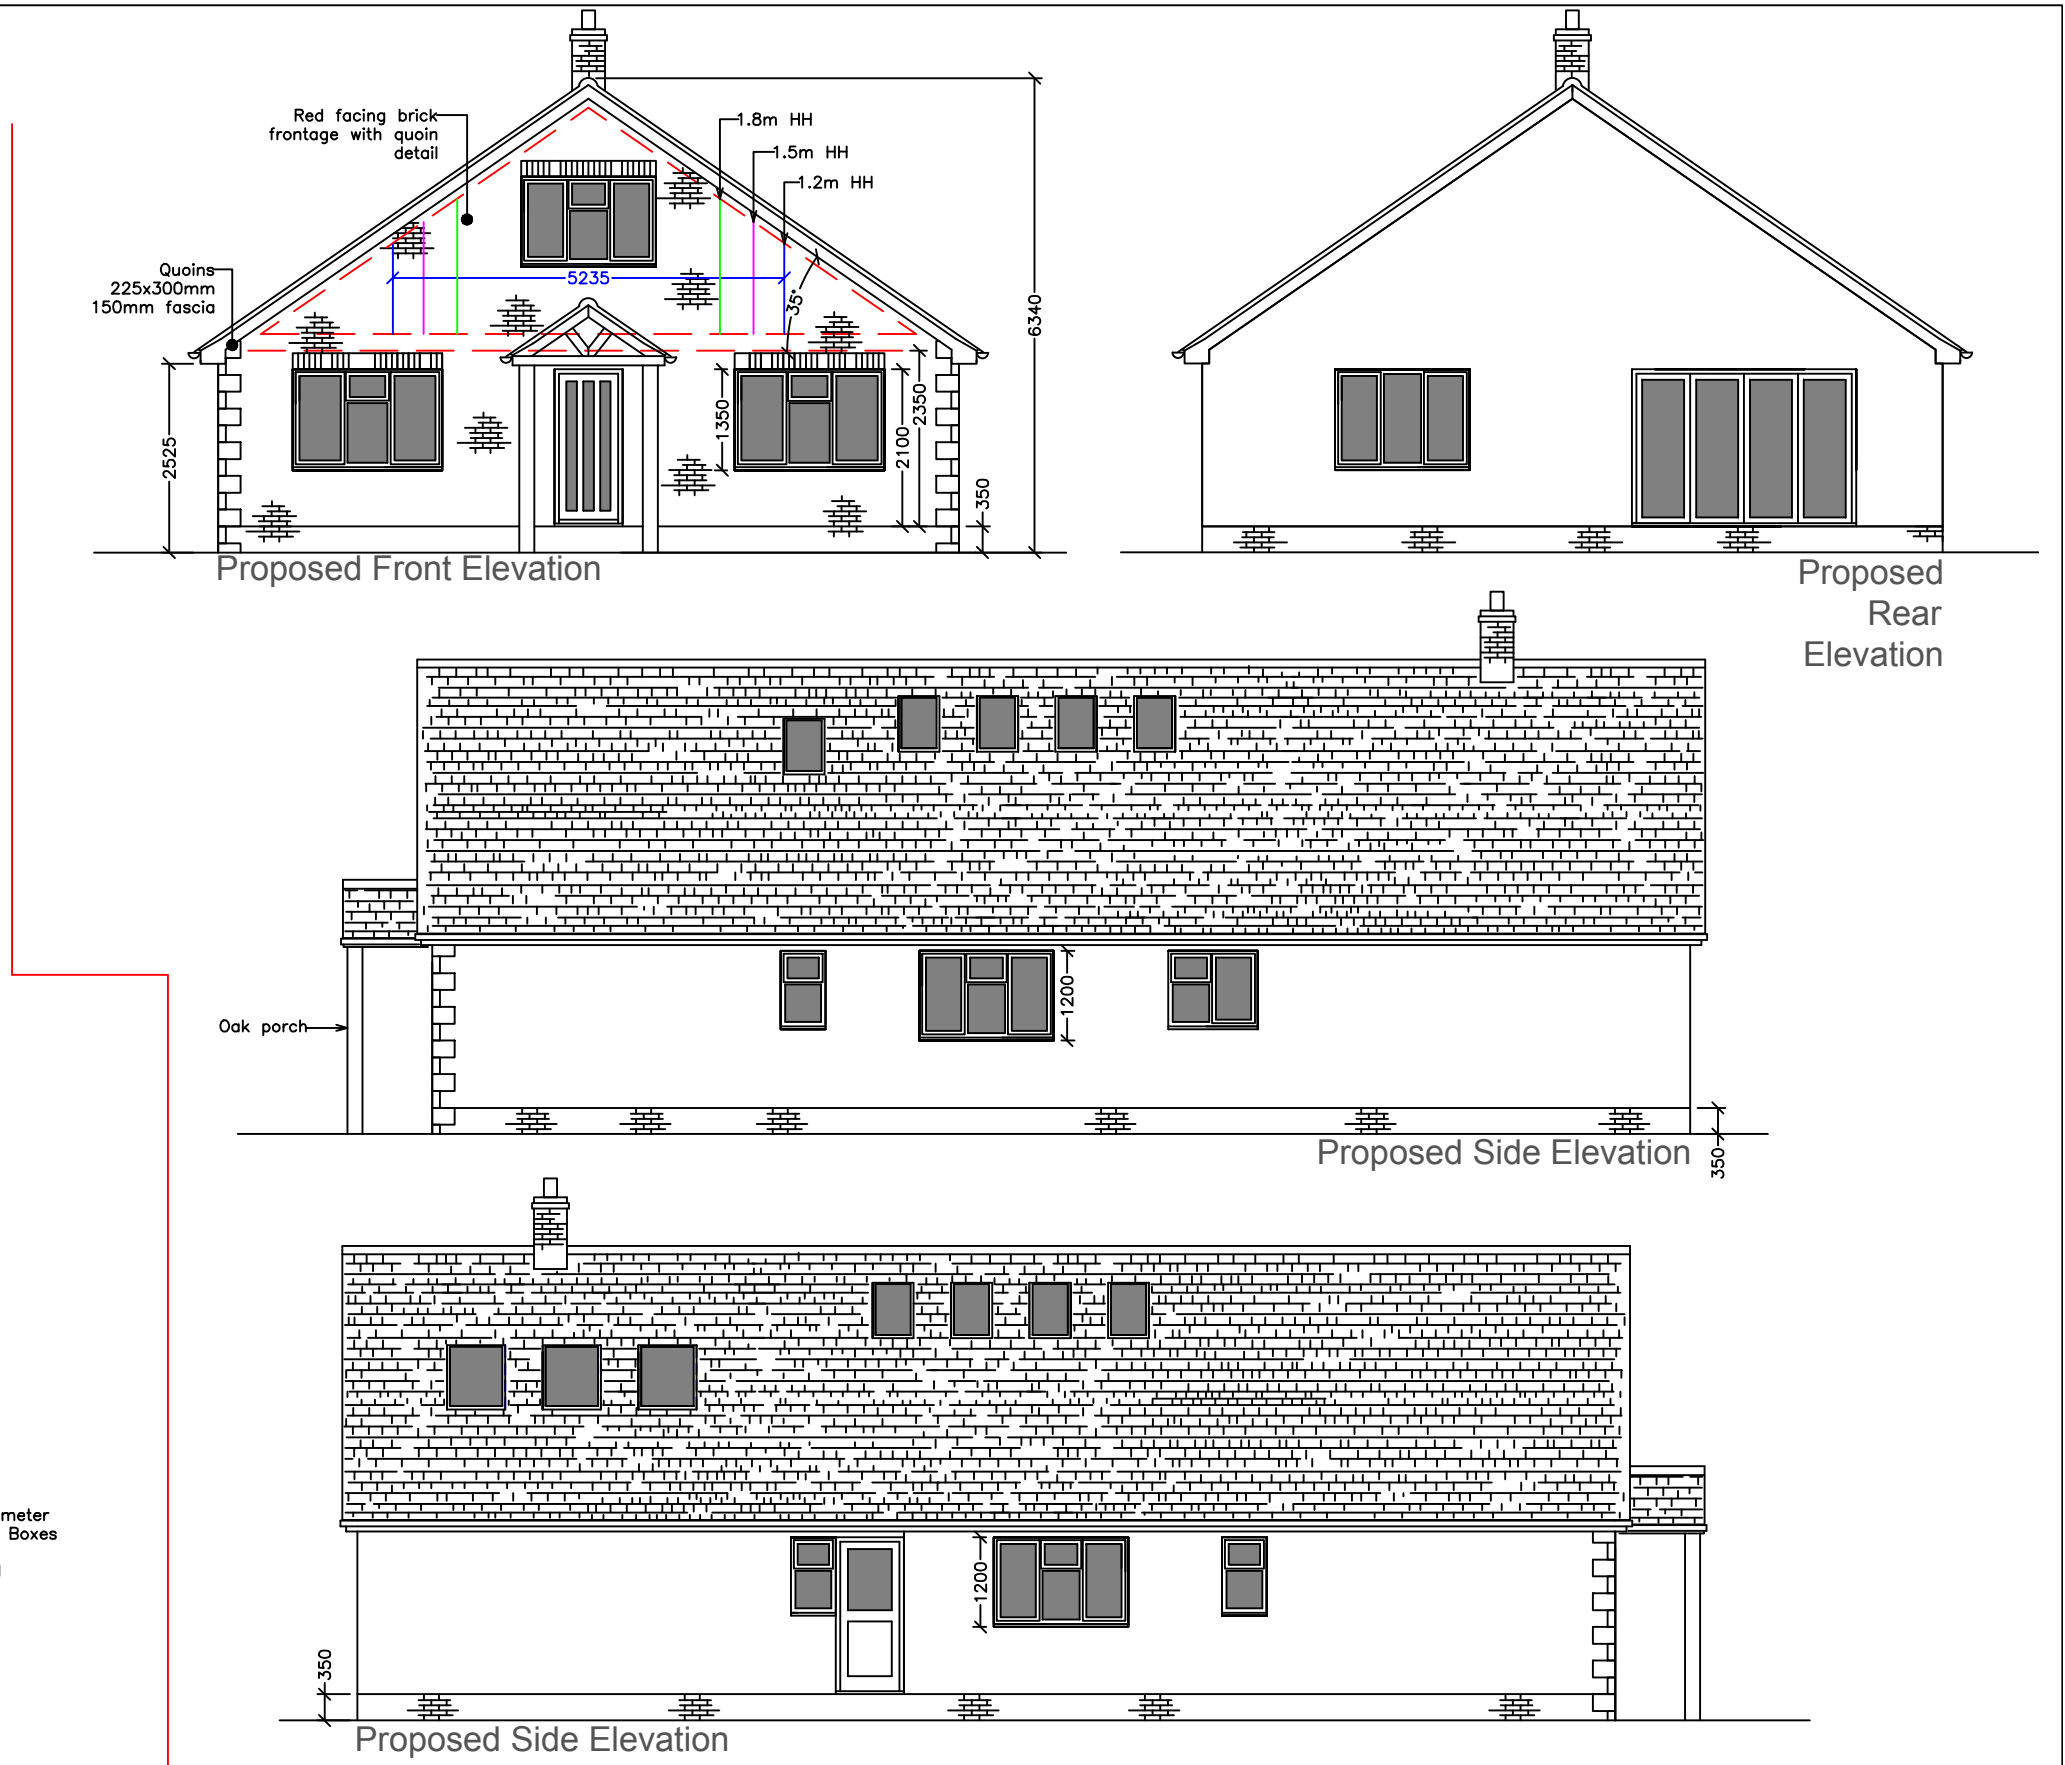

Client DMT Developements.			Project Development @ 58 Seas End Road, Moulton Seas End, Spalding. PE12 6LD. (Planning Approval H13-0189-21).			Drawing Title Dwelling Type 3. Proposed Ground Floor Plan & Elevations. Plot 1.		
Drawn JPT			Date 15-03-22			ADS Reference No. 2021-06		
Scale 1/100			Paper Size A3			Dwg No. BR6		
Revision B			Date 21-03-22			Revision B		
Amendment Gas/electric note added. Plan & elevations amended.			Initial JPT JPT			Follow us on Facebook @ Architectural Design Services-Jason Thomas		
Preliminary ☐			For Info ☐			For Comment ☐		
Planning ☐			Building Regs ☒			Construction ☐		
						As built ☐		
						LBC ☐		
						No part of this drawing may be copied in any way whatsoever without the prior written permission of ADServices. © Copyright 2022		
						Architectural Design Services Glington, Peterborough. JASON THOMAS Jason.ADServices@yahoo.co.uk 01733 252850 & 07841 521271		