
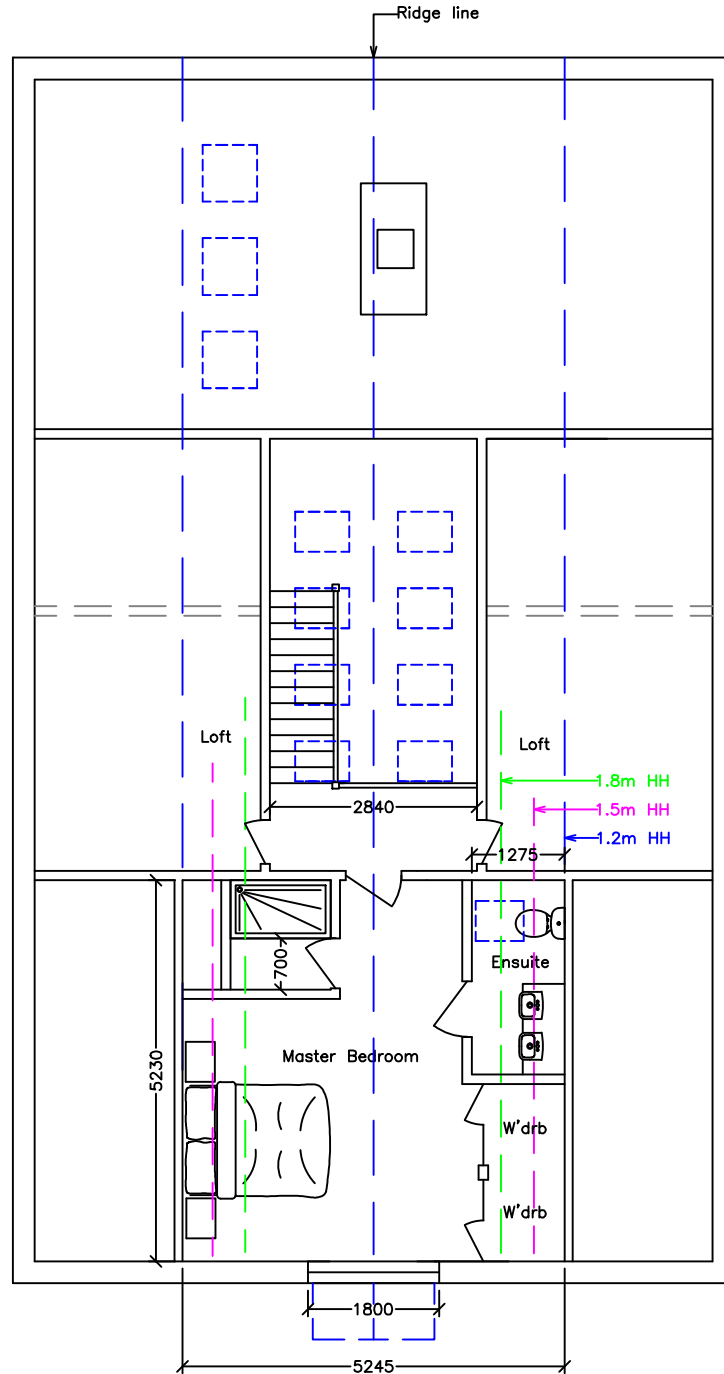


DO NOT SCALE

 

Client DMT Developments.				Project Development @ 58 Seas End Road, Moulton Seas End, Spalding. PE12 6LD. (Planning Approval H13-0189-21).				Drawing Title Dwelling Type 3. Proposed First Floor Plan.			
Rev. A				Date 23-03-22				Plan revised.			
Initial				JPT				JPT			
Preliminary				For Info				For Comment			
Planning				Building Regs				Construction			
As built											
Scale 1/100				Paper A4				Follow us on Facebook @ Architectural Design Services-Jason Thomas No part of this drawing may be copied in any way whatsoever without the prior written permission of ADServices. ©Copyright 2022			
Ref No. 2021-06				Dwg No. BR6a				Revision A			
Architectural Design Services Clinton, Peterborough. Jason Thomas JasonADServices@yahoo.co.uk 01733 252850 & 07841521271 www.ADSdrawing.co.uk											