



DO NOT SCALE

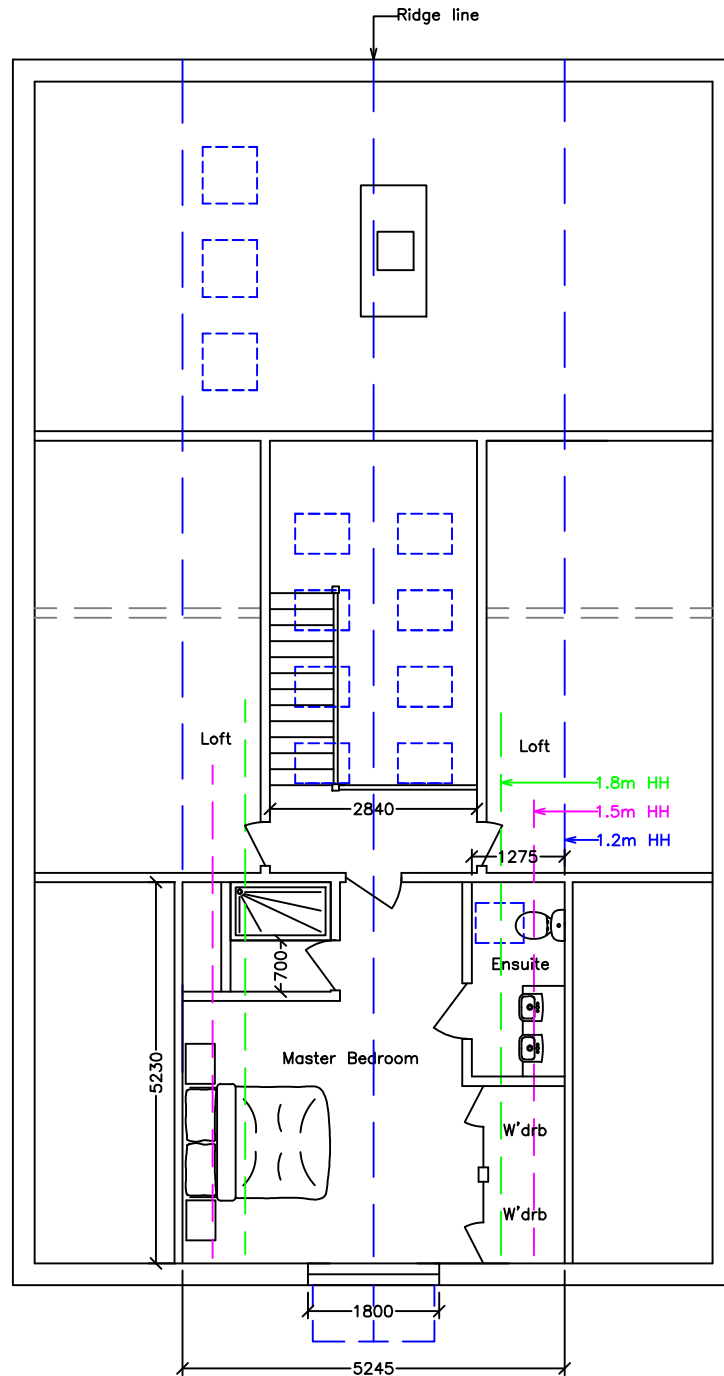

Client DMT Developments.				Project Development @ 58 Seas End Road, Moulton Seas End, Spalding. PE12 6LD. (Planning Approval H13-0189-21).				Drawing Title Dwelling Type 3. Proposed First Floor Plan.			
Drawn JPT Date 20-03-22				Follow us on Facebook @ Architectural Design Services-Jason Thomas				Ref No. 2021-06 Dwg No. BR6a Revision A			
Scale 1/100 Paper A4				No part of this drawing may be copied in any way whatsoever without the prior written permission of AD Services. © Copyright 2022				Architectural Design Services Clinton, Peterborough. Jason Thomas JasonADServices@yahoo.co.uk 01733 252850 & 07841521271 www.ADSdrawing.co.uk			
Preliminary ☐ For Info ☐ For Comment ☐ Planning ☒ Building Regs ☐ Construction ☐ As built ☐											

 