



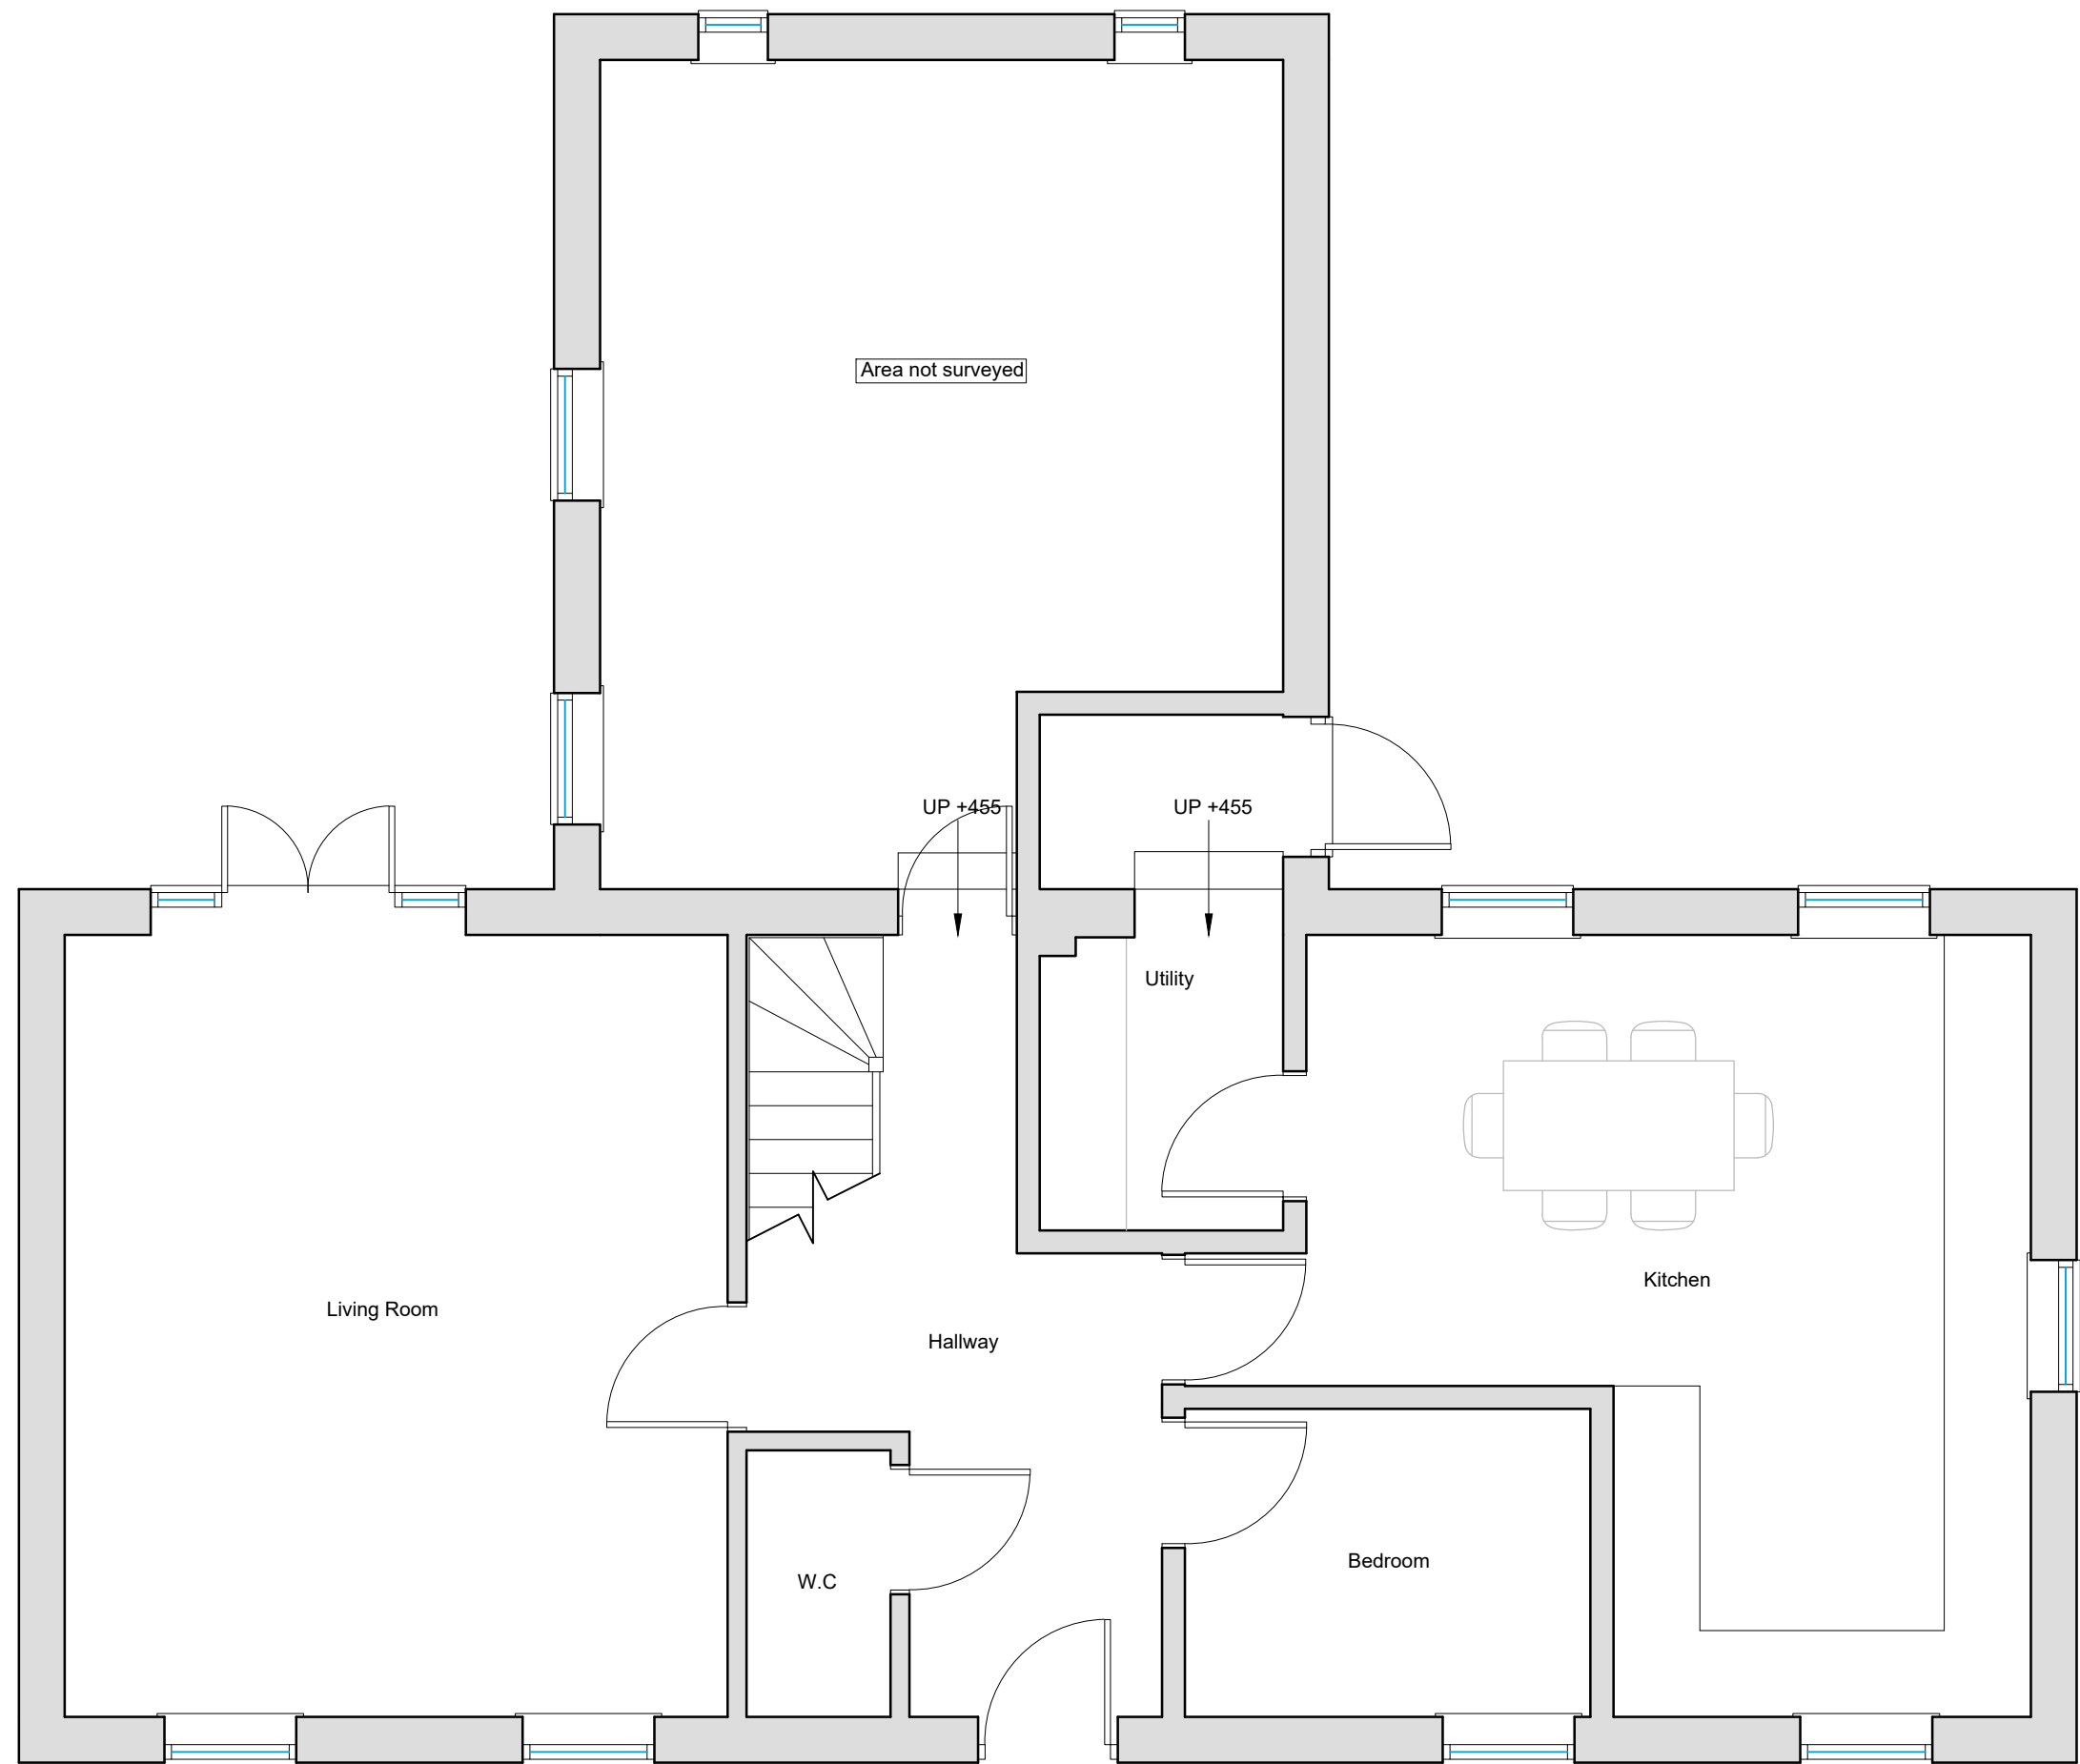

Existing Ground Floor Plan
Scale 1:50

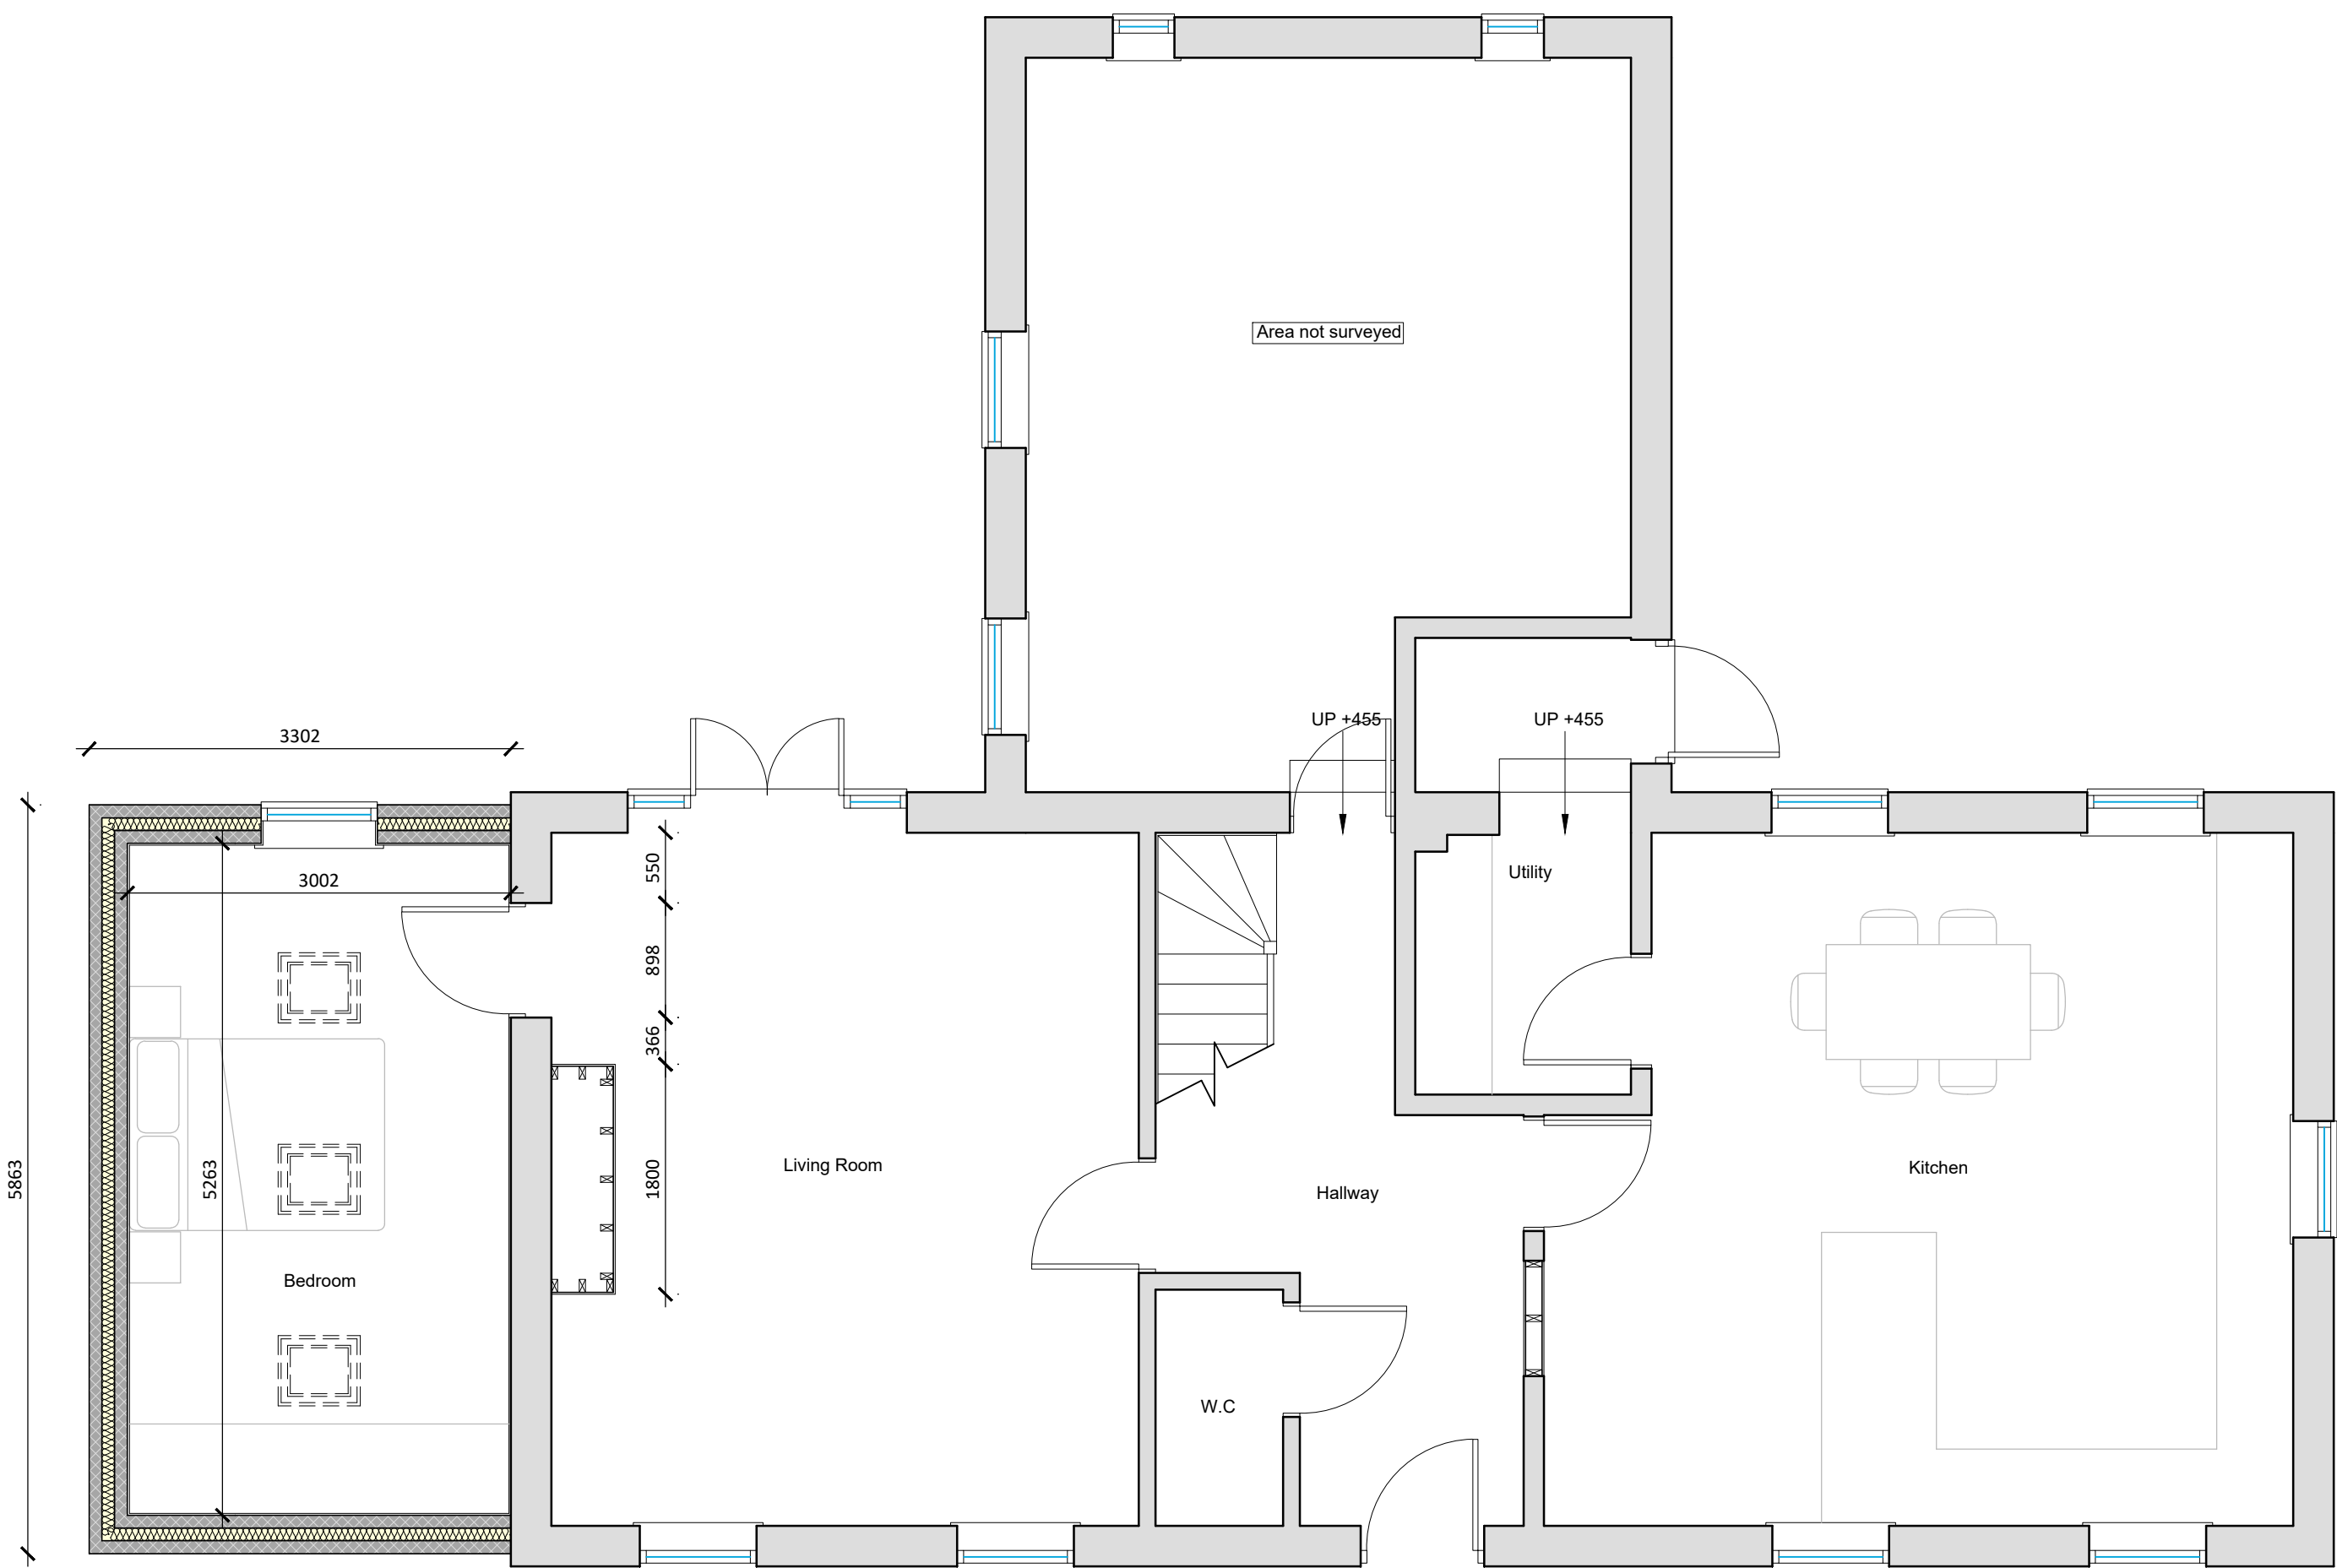


Proposed Ground Floor Plan
Scale 1:50



Existing Front (S) Elevation
Scale 1:100



Proposed Front (S) Elevation
Scale 1:100

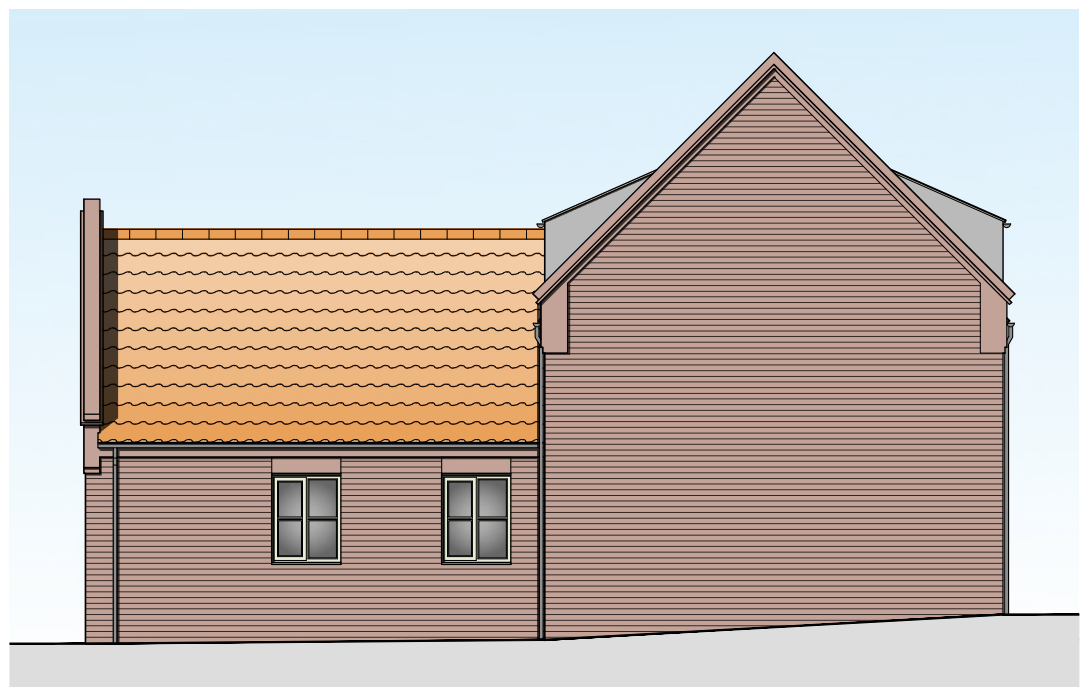

Existing Side (W) Elevation
Scale 1:100




Proposed Side (W) Elevation
Scale 1:100




Existing Rear (N) Elevation
Scale 1:100



Proposed Rear (N) Elevation
Scale 1:100

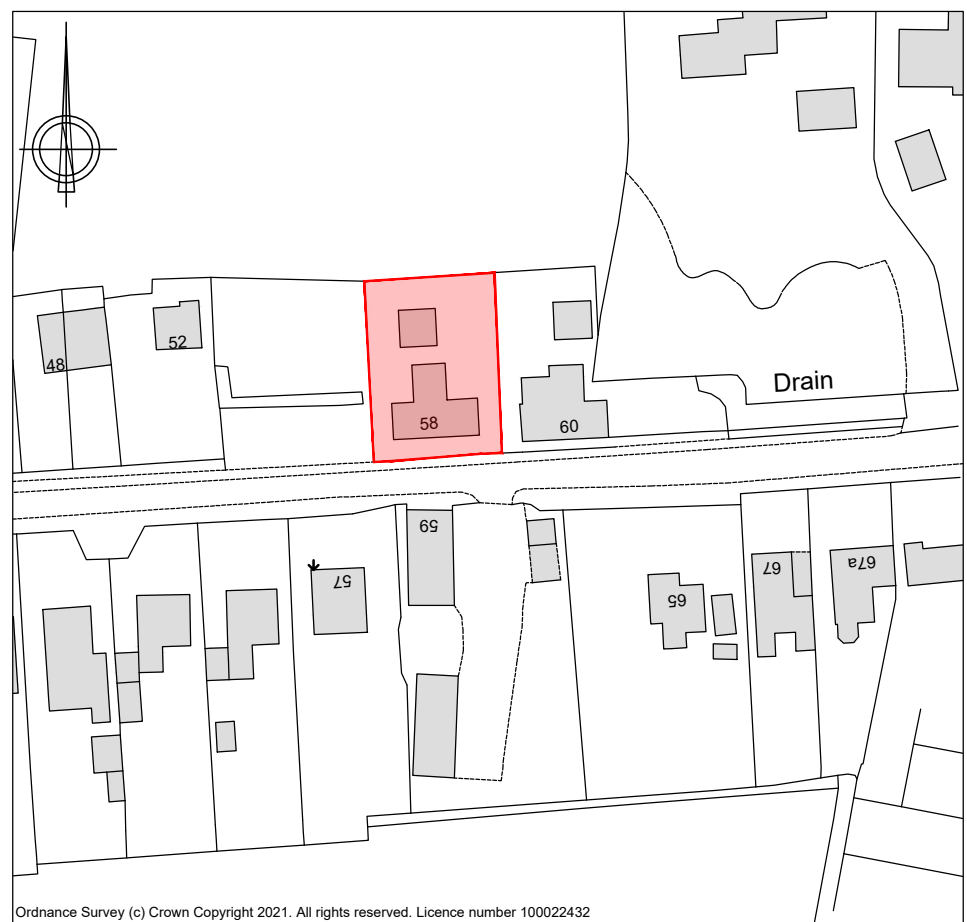

Site Location Plan
Scale 1:1250

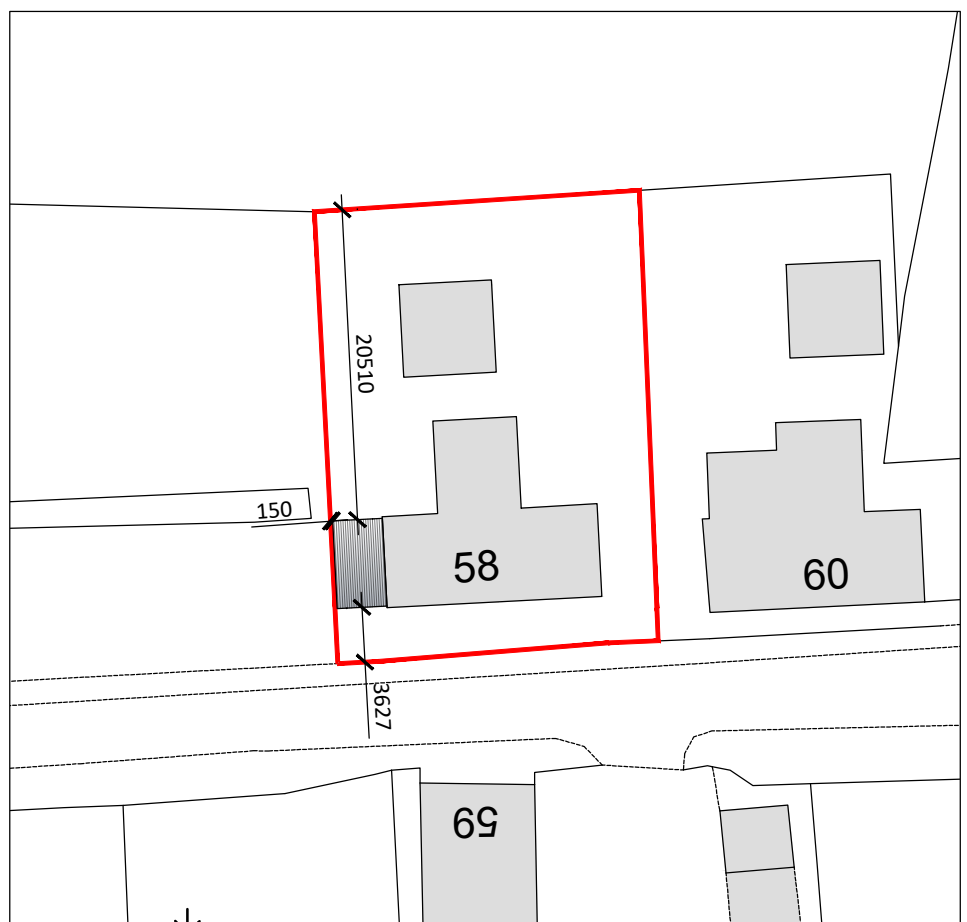

Proposed Block Plan
Scale 1:500

DESCRIPTION
SINGLE STOREY SIDE EXTENSION AT
58 ROMAN ROAD, MOULTON CHAPEL,
SPALDING, LINCOLNSHIRE, PE12 0XG
DATE: 28/03/2022 APPROVED: CT



REV:	DESCRIPTION:	DATE:
PROJECT:	SINGLE STOREY SIDE EXTENSION	
DRAWING:	EXISTING & PROPOSED FLOOR PLANS SITE LOCATION PLAN EXISTING & PROPOSED ELEVATIONS PROPOSED BLOCK PLAN	
SIZE:	A1	CLIENT: Mr & Mrs D. Tanner
SCALE: as labelled	DRAWING BY: JC	SHEET: 0337/22/01

NOTES: THIS DRAWING IS FOR INFORMATION ONLY. IT IS NOT A CONTRACT DOCUMENT. NO UNAUTHORIZED COPYING OR REPRODUCTION IN ANY FORM IS PERMITTED WITHOUT OBTAINING PRIOR WRITTEN PERMISSION FROM JC ARCHITECTURAL CONSULTANT. JC ARCHITECTURAL CONSULTANT RESERVES THE RIGHT TO WITHDRAW THIS INFORMATION AT ANY TIME. ALL DIMENSIONS ARE TO BE CONFIRMED ON SITE BY CONTRACTOR. ANY DISCREPANCIES ARE TO BE REPORTED TO JC ARCHITECTURAL CONSULTANT IMMEDIATELY. THE DESIGN HAS BEEN UNDERTAKEN AS FAR AS POSSIBLE TO AVOID RISKS TO HEALTH AND SAFETY OR TO REDUCE AND CONTROL THE EFFECTS OF ANY UNDESIRABLE RISKS. ANY RELEVANT INFORMATION REGARDING RISKS WHICH ARE NOT ABLE TO BE ELIMINATED WILL BE INCLUDED WITHIN THE PROJECT HEALTH AND SAFETY FILE.