



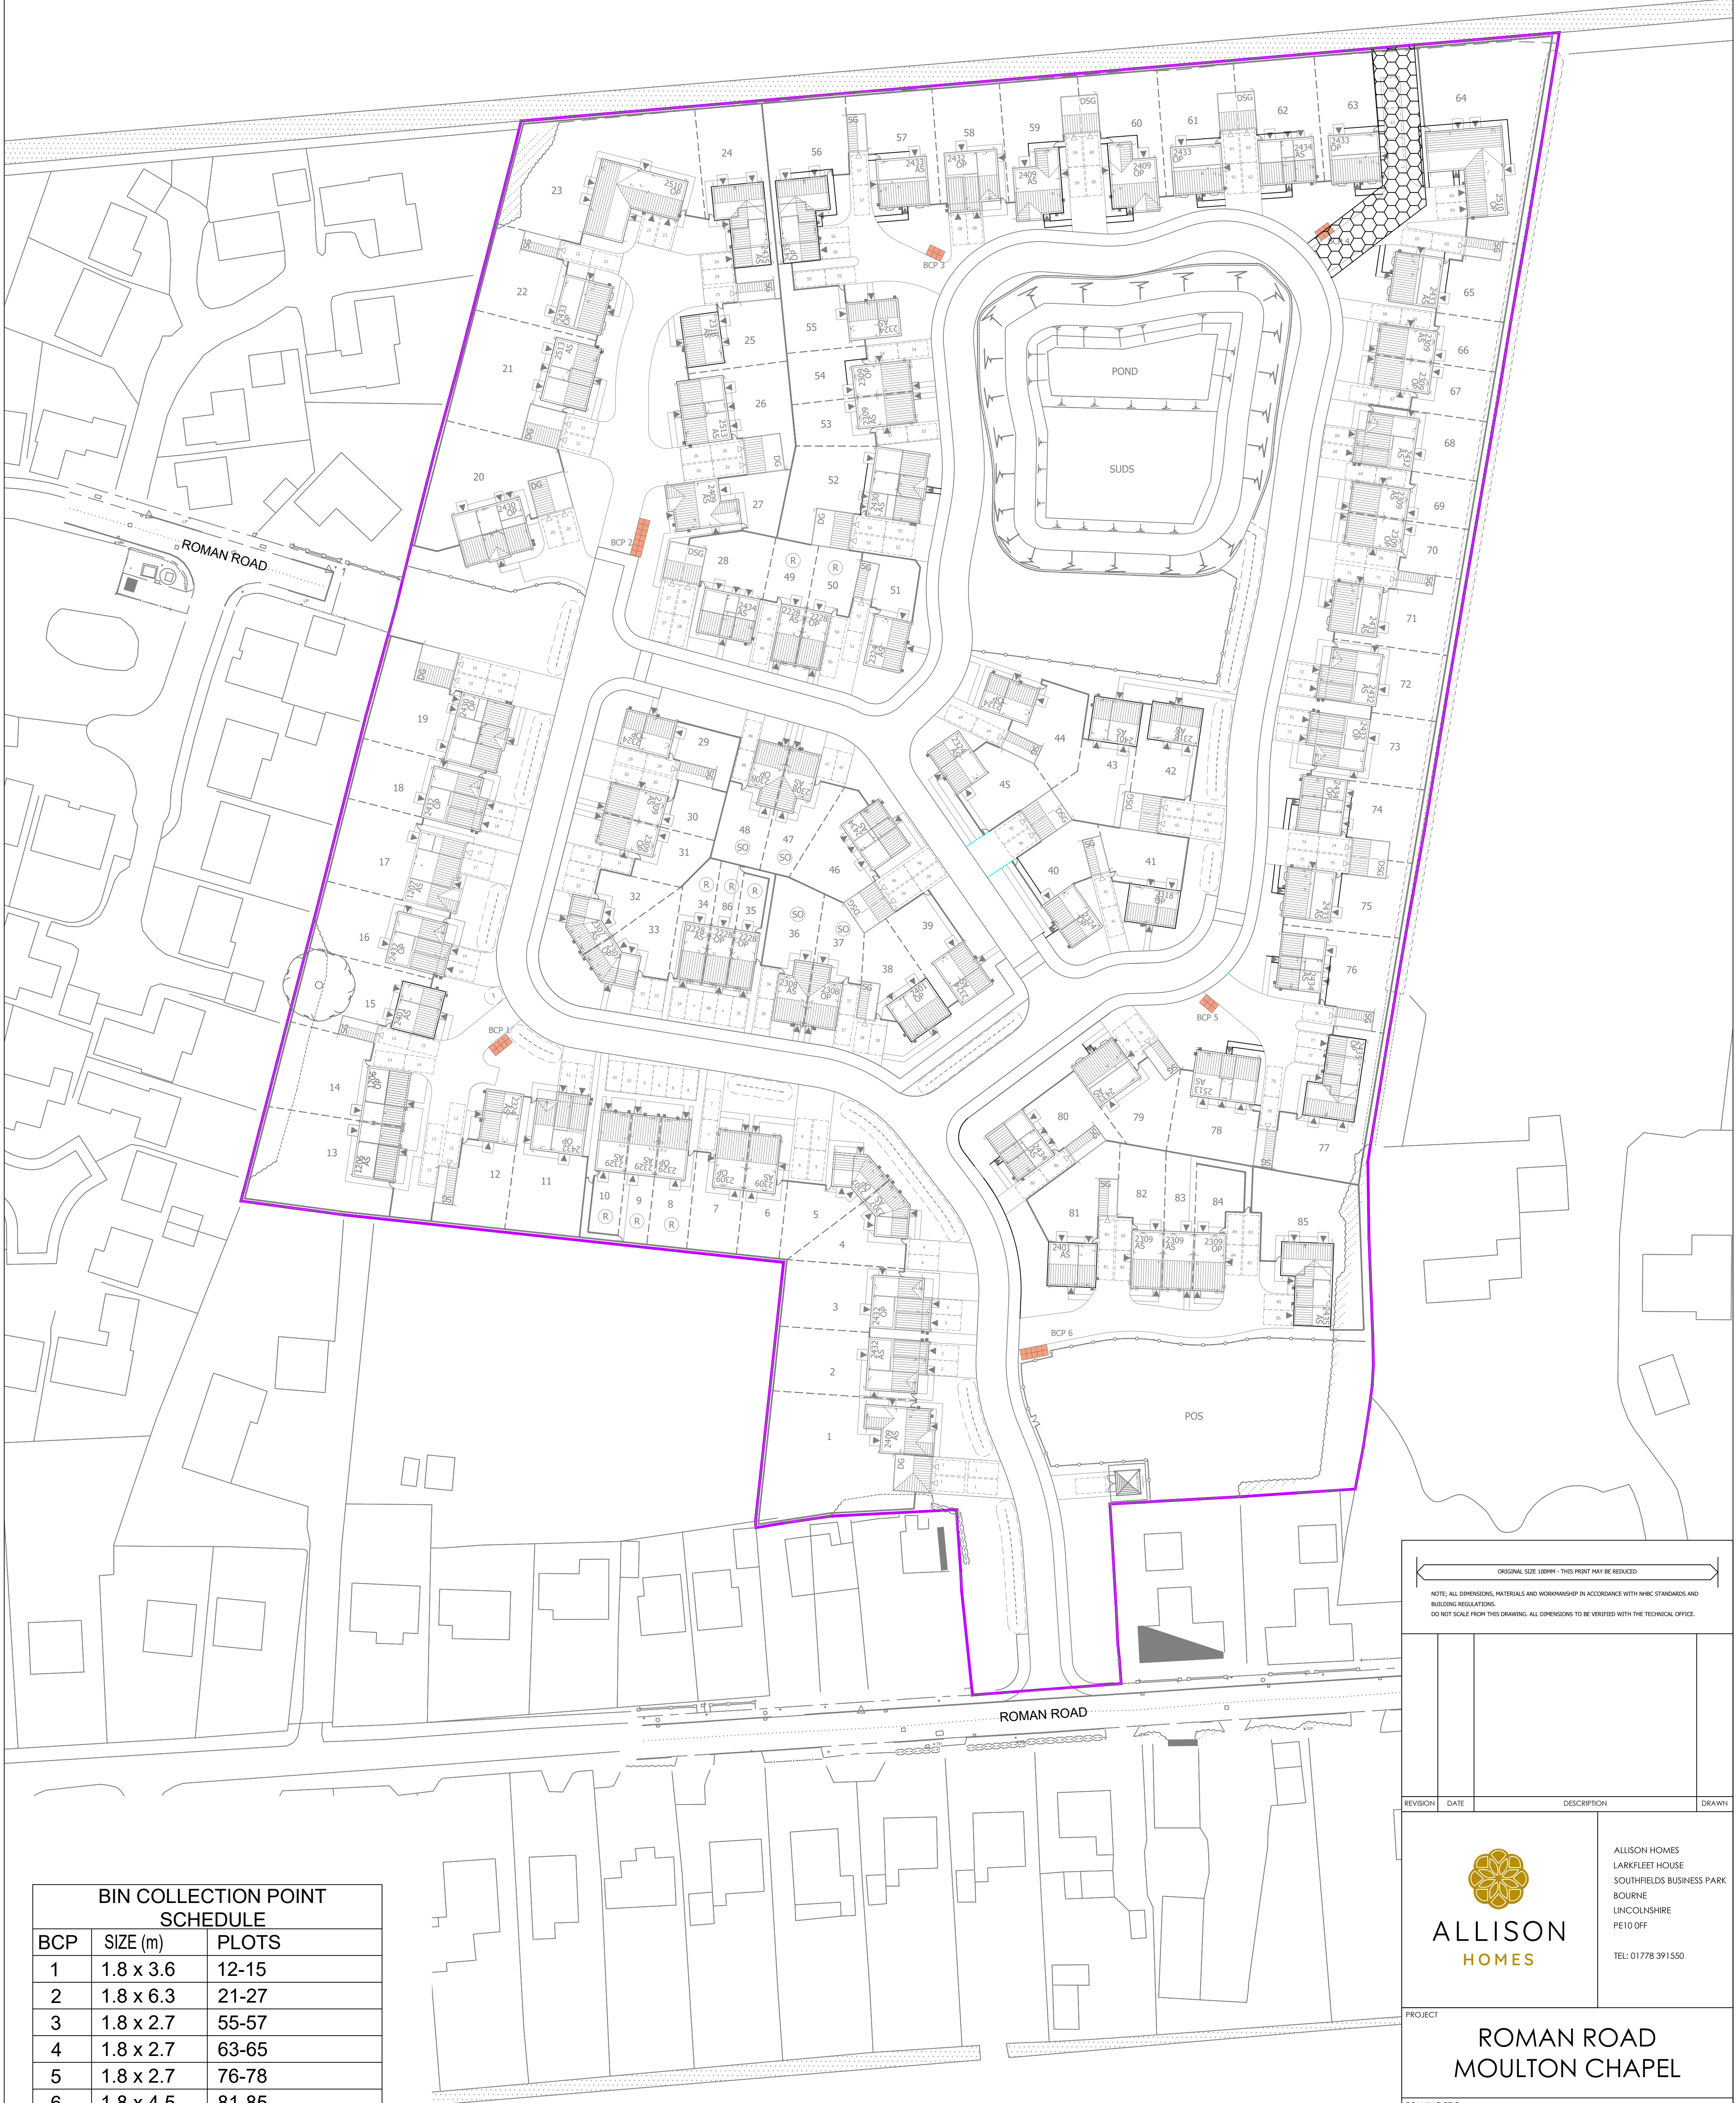

BIN COLLECTION POINT SCHEDULE		
BCP	SIZE (m)	PLOTS
1	1.8 x 3.6	12-15
2	1.8 x 6.3	21-27
3	1.8 x 2.7	55-57
4	1.8 x 2.7	63-65
5	1.8 x 2.7	76-78
6	1.8 x 4.5	81-85

KEY

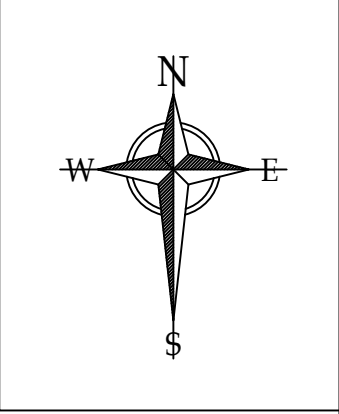

BIN COLLECTION AREAS

ORIGINAL SIZE 1000MM - THIS PRINT MAY BE REDUCED

NOTE: ALL DIMENSIONS, MATERIALS AND WORKMANSHIP IN ACCORDANCE WITH NHBC STANDARDS AND BUILDING REGULATIONS.
DO NOT SCALE FROM THIS DRAWING. ALL DIMENSIONS TO BE VERIFIED WITH THE TECHNICAL OFFICE.



**ALLISON
HOMES**

ALLISON HOMES
LARKFLEET HOUSE
SOUTHFIELDS BUSINESS PARK
BOURNE
LINCOLNSHIRE
PE10 0FF
TEL: 01778 391550

ROMAN ROAD
MOULTON CHAPEL

BIN COLLECTION POINT
PLAN

SCALE	DATE	DRAWN	APPROVED
1:500 @ A1	08.09.2021	DOB	-
DRAWING NO.			REVISION
L181/BCPP/01			-