

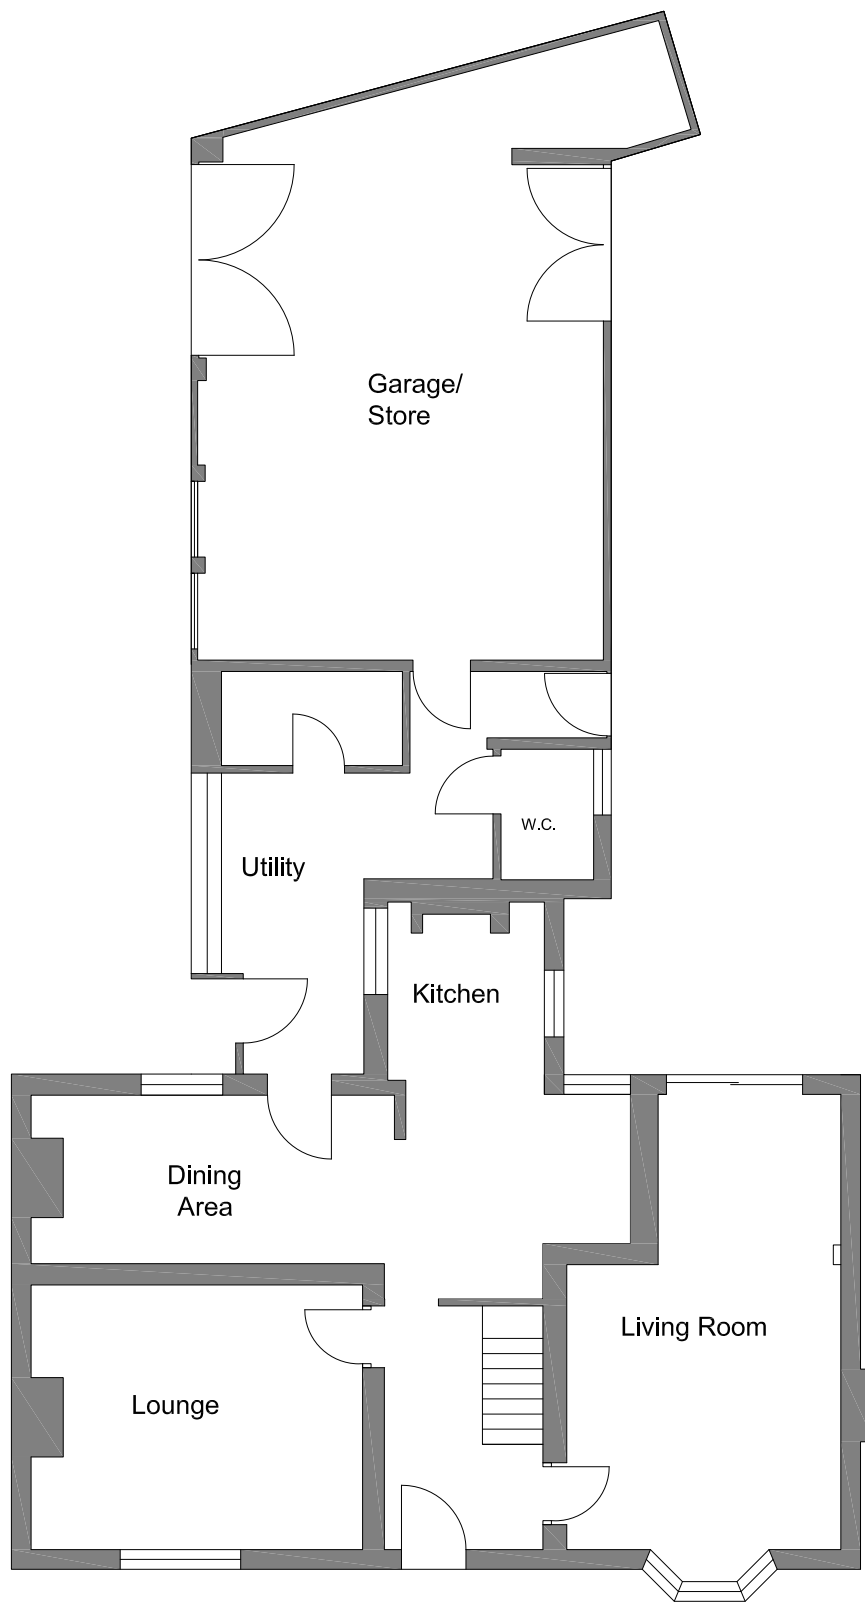


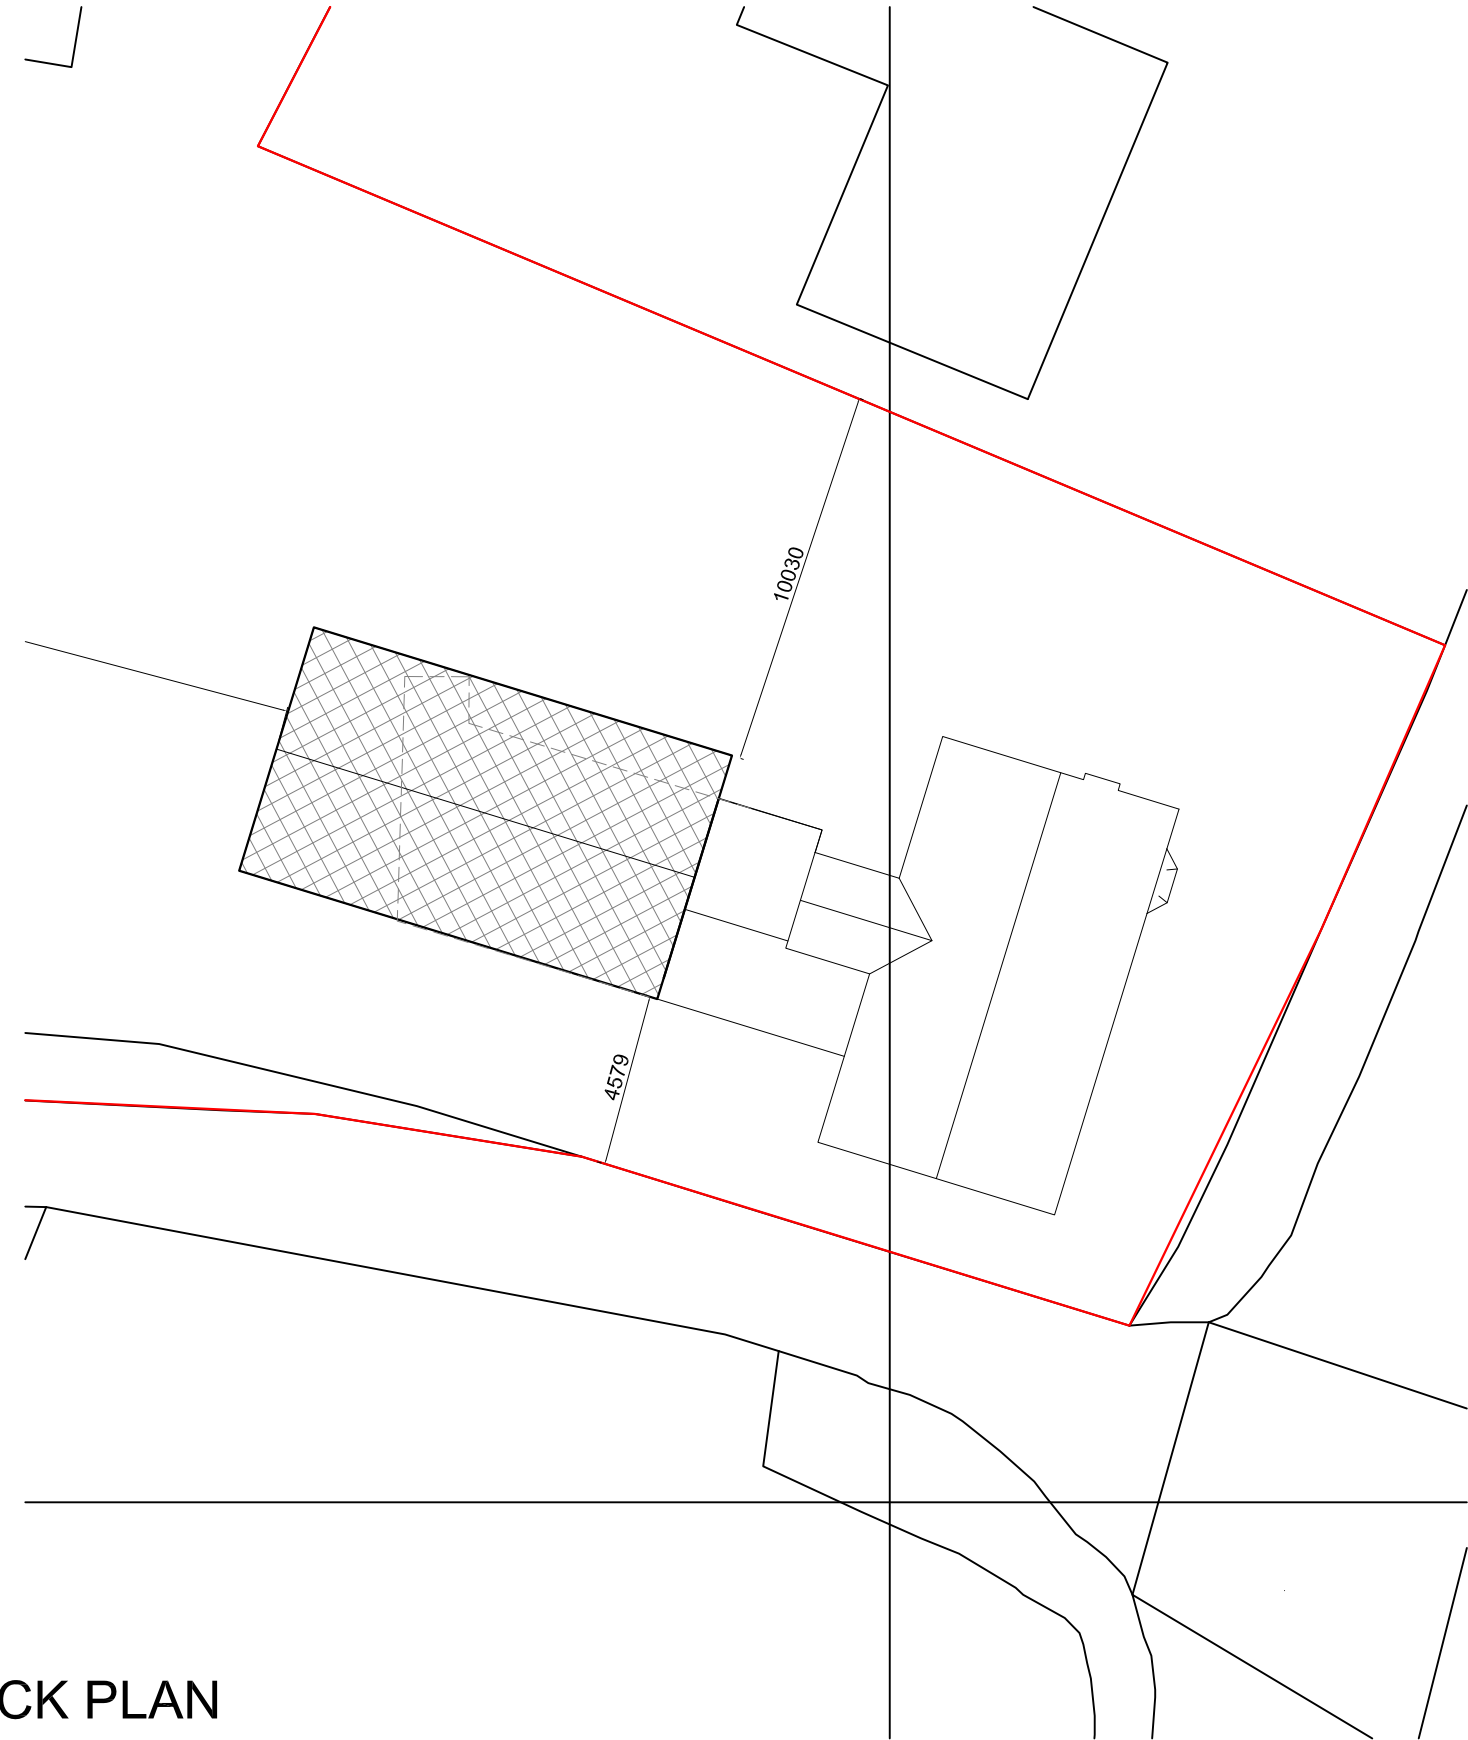

EXISTING GROUND FLOOR PLAN

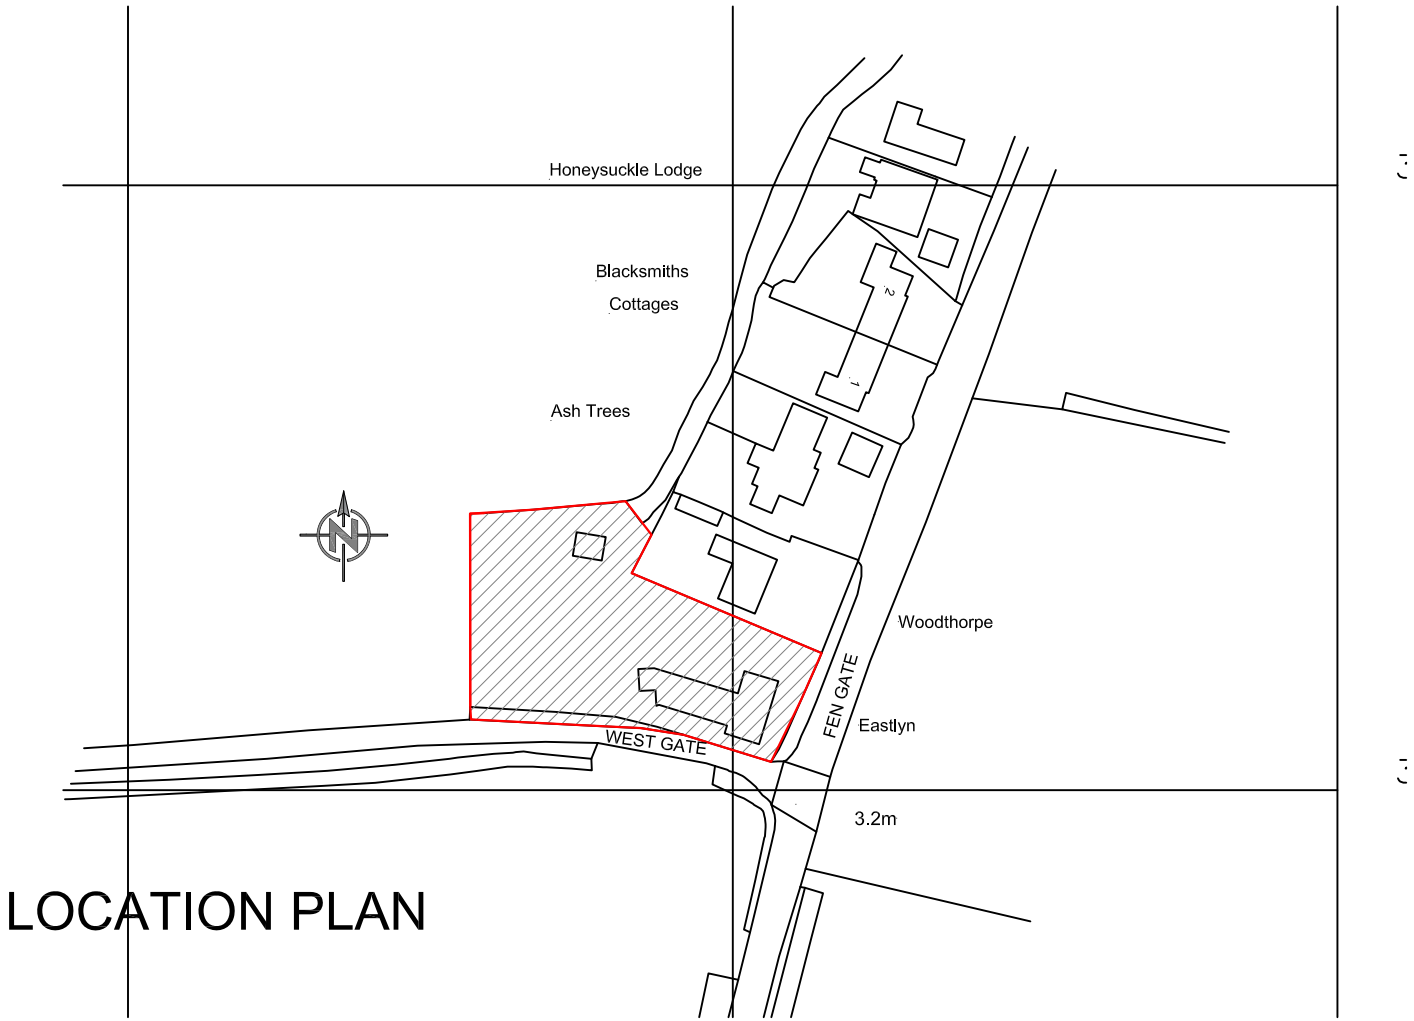

PROPOSED BLOCK PLAN

Revision	Date	Drawn	Description
Client	Gemma Toms		
Project	Proposed Rear Extension at Eastlyn Fengate Moulton Chapel PE120XL		
Drawing	Planning (Existing, block and location Plans)		
Scale	1:100, 1:200 1:1250 @ A2	Drawn TAC	Checked AWM Date 30/03/2026
Trevor A Clay RIBA Ltd, 14 Old Fendike Road, Weston Hills, Spalding, Lincs. PE126DD 01406 380027		Drawing No. 24/669/PA/005 www.tacarchitects.co.uk	

