






FRONT ELEVATION

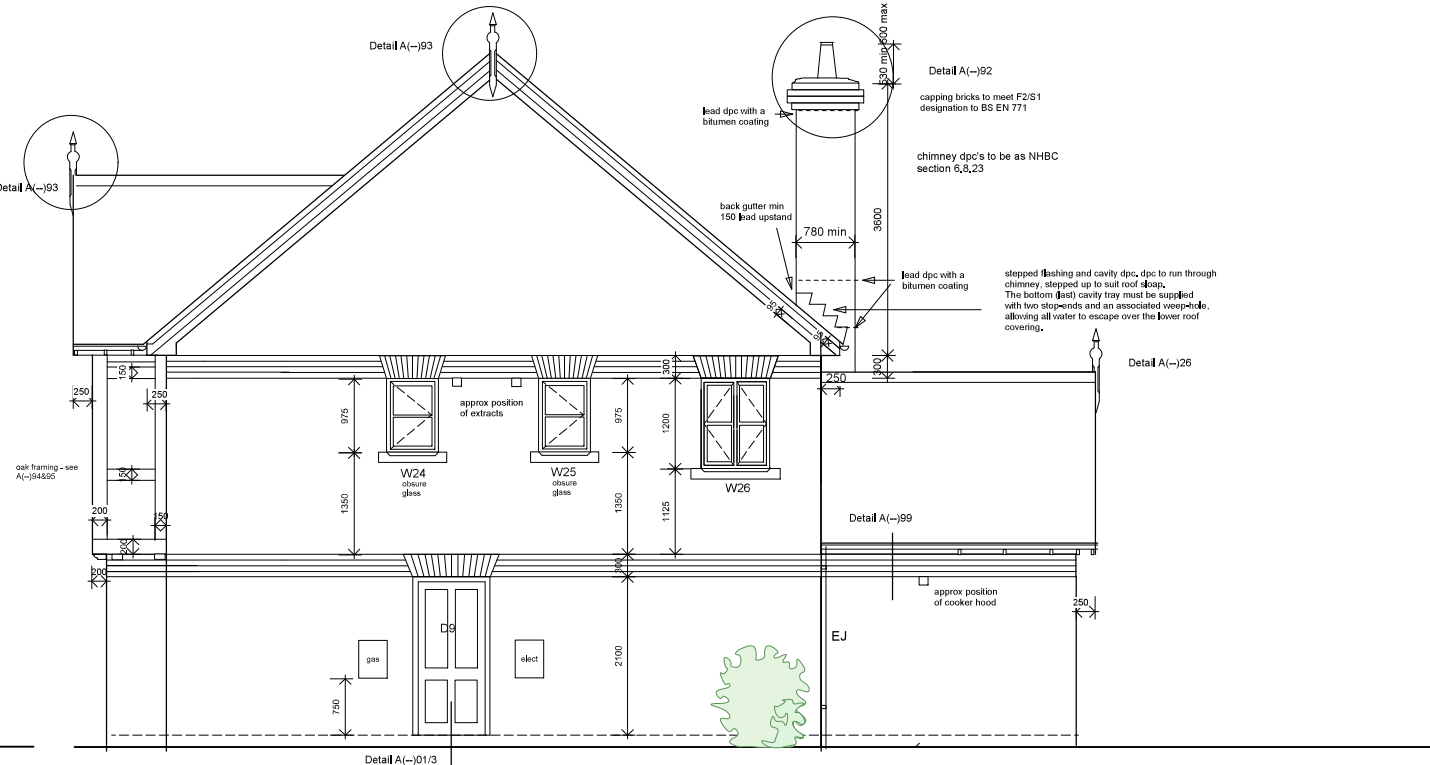

SIDE ELEVATION

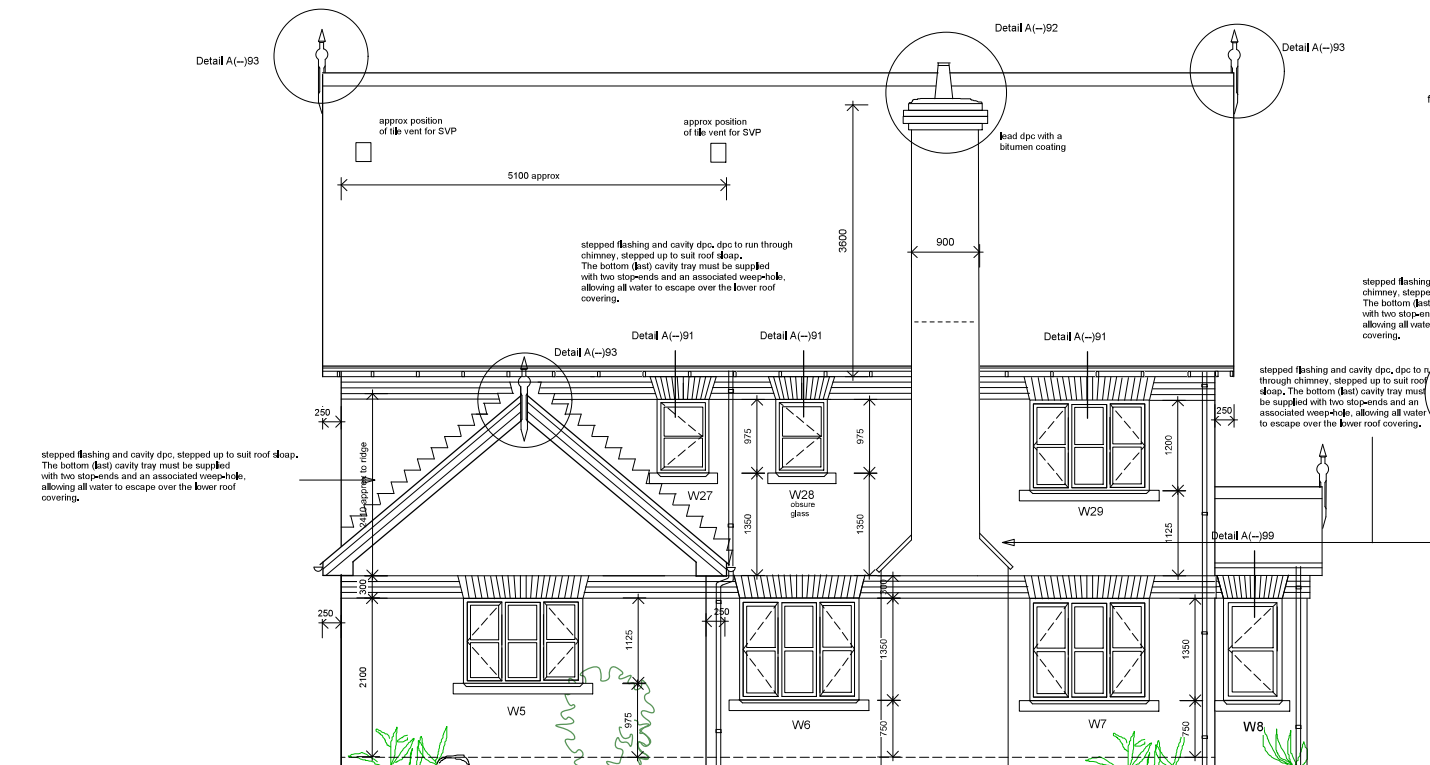


REAR ELEVATION

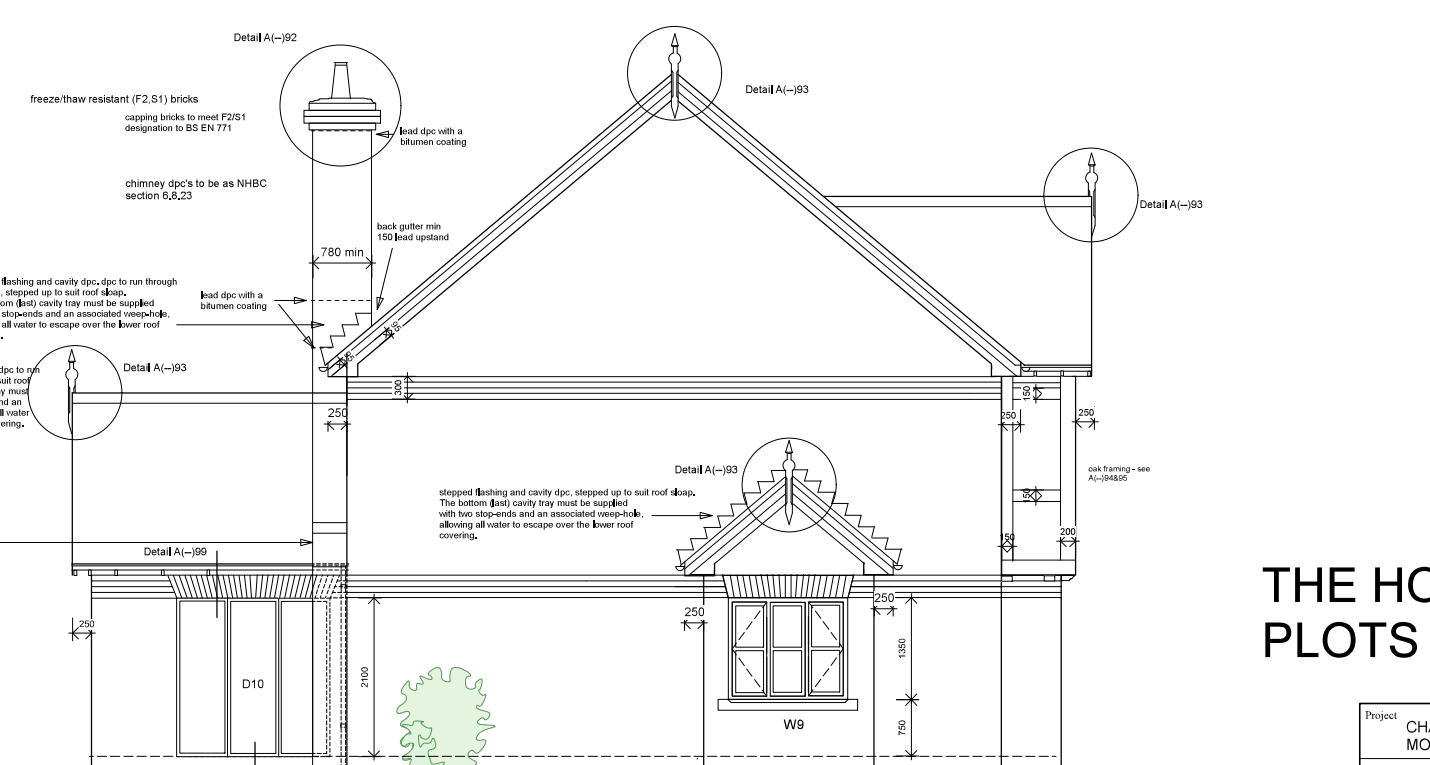

SIDE ELEVATION

THE HORNSBY
PLOTS 35,58

 

Project CHAPEL WALK MOULTON CHAPEL		B M Design Consultancy	
Title THE HORNSBY PLOTS 35 & 58 ELEVATIONS		Chartered Architects 25A Church Street Northborough Peterborough PE6 9EY Telephone 01753 252823	
Scale 1:50	Date Jan 20	Job No 4531	Revision
Drawn L	Checked (-)	Approved No 92	Signature