
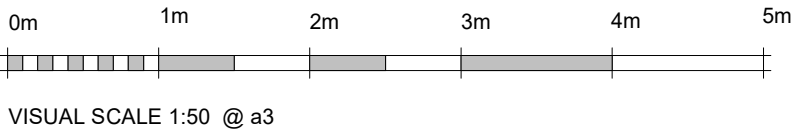


CONTRACTOR TO TAKE NOTE: All existing and proposed dimensions are to be checked on site and any discrepancies to be notified immediately. Commencement of works on site will be deemed as all dimensions have been checked. Due to areas of the structure being covered, unexposed or otherwise inaccessible the existing / proposed dimensions / notes / specifications of existing materials are subject to confirmation of site when it is feasible to expose the relevant areas of construction. All material schedules are given in good faith and for pricing purposes only. It is the responsibility of the contractor to check their accuracy before ordering any materials. Remway Design accepts no responsibility for the

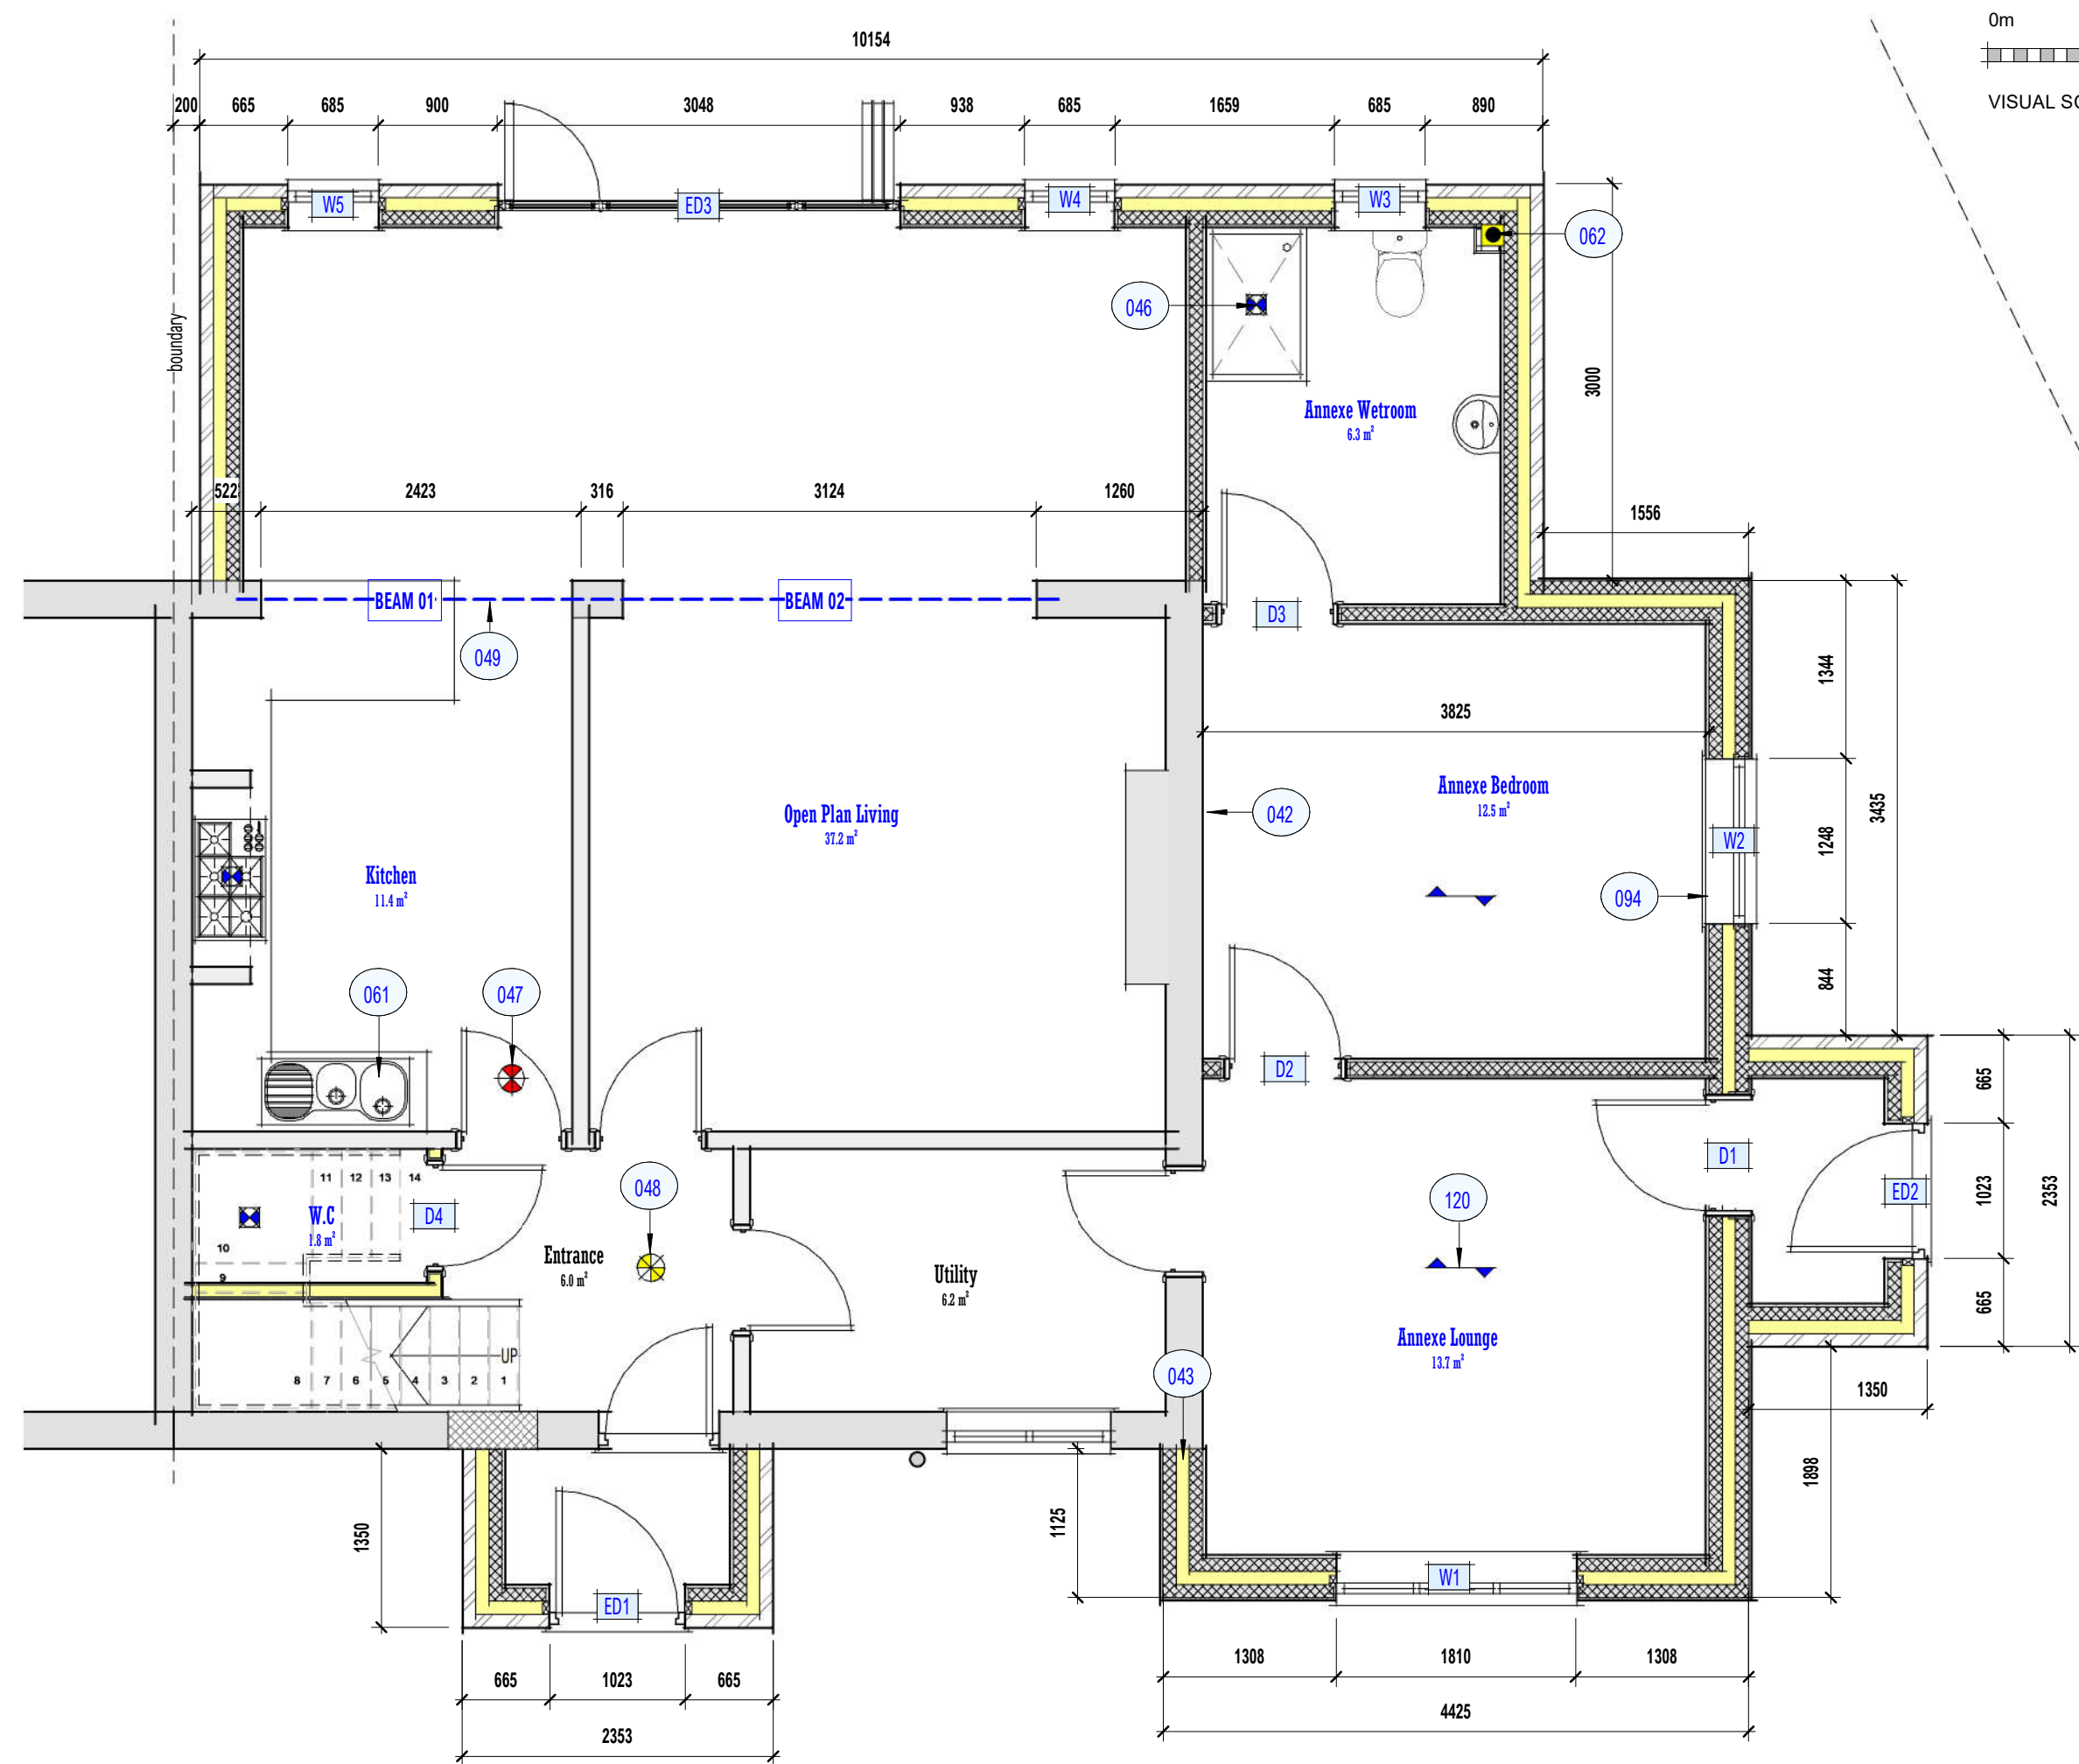

07 - Window Schedule		
(subject to site survey)		
Mark	Width	Height
W1	1810	1050
W2	1248	1200
W3	685	1050
W4	685	1500
W5	685	1500
Grand total: 5		

08 - External Door Schedule		
(subject to site survey)		
Mark	Width	Height
ED1	1023	2100
ED2	1023	2100
ED3	3048	2100
Grand total: 3		

09 - Internal Door Schedule				
Mark	Width	Height	Door Panel Width	Door Panel Height
D1	922	2031	838	1981
D2	922	2031	838	1981
D3	922	2031	838	1981
D4	846	2031	762	1981
Grand total: 4				

Proposed G.F Layout

A3 Drg No : 3213 - 07 rev B

