



Contractor to check all Dimensions on site prior to ordering materials / commencing work. If in doubt then please ask

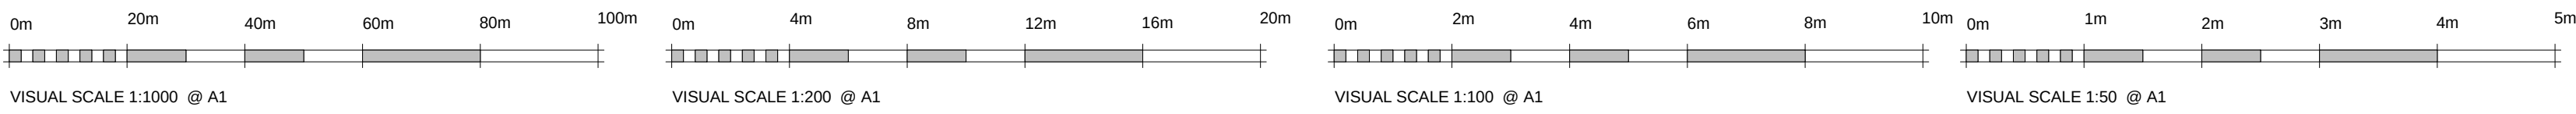

Site Location Plan
1 : 1000

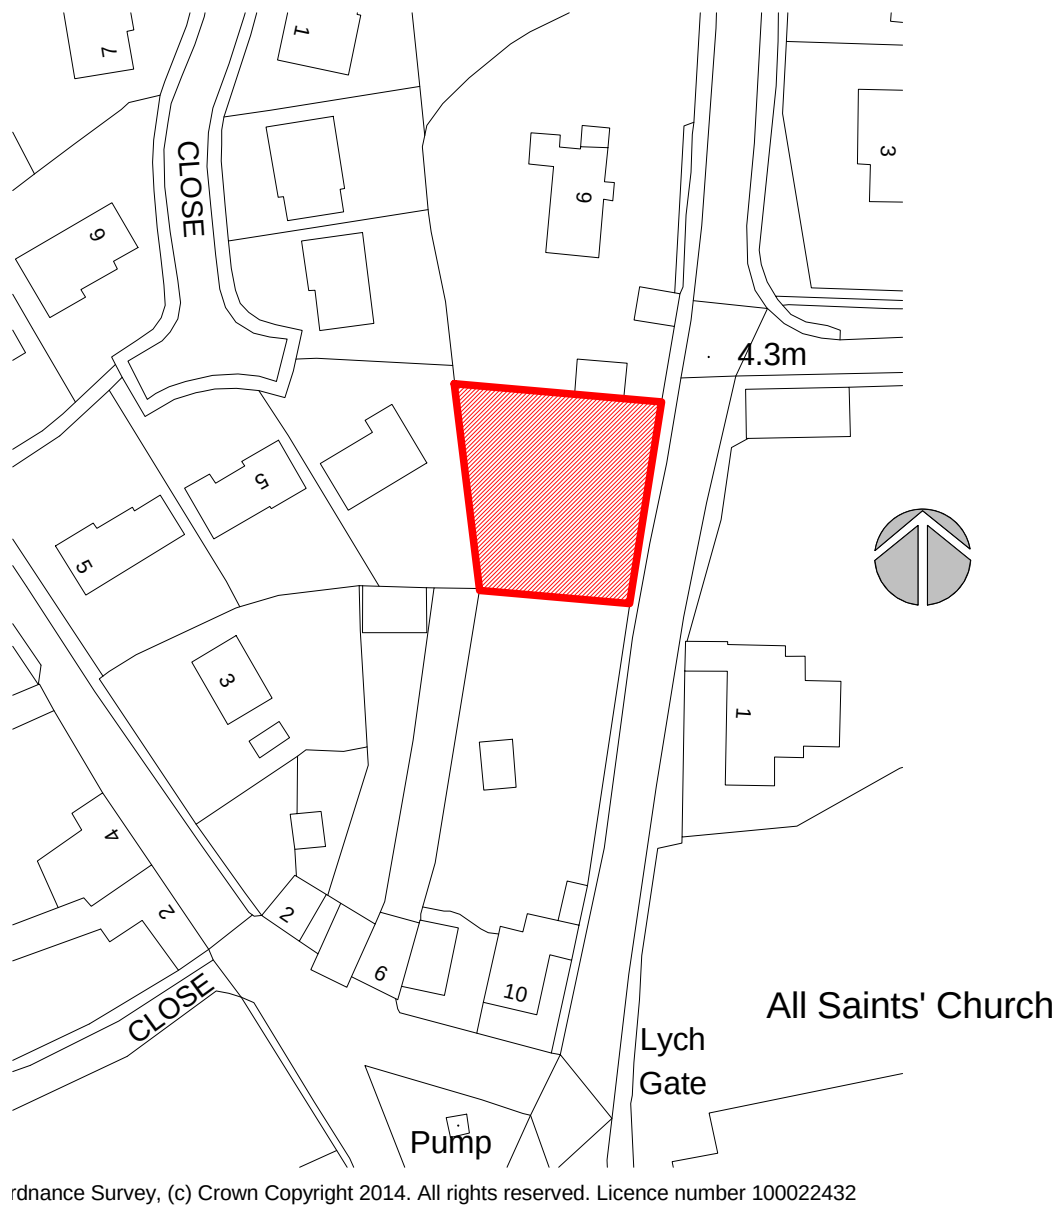

GENERAL CONDITIONS
Contractors are responsible for checking all dimensions on site when work commences and before ordering any materials. Any discrepancies should be brought to the attention of the Client for remedial action before commencing further.
All materials not specified to be of a standard suitable for the work proposed and be fit for purpose. All work to be in accordance with good building practise and all necessary BS codes for Workmanship on Building Sites.

Client:
Mrs N Hastings

Site:
**2 Bell Lane
Moulton**

Drg Title:
Site Plans



	Contract No	Drg No	Revision:
a1	2403	001	