

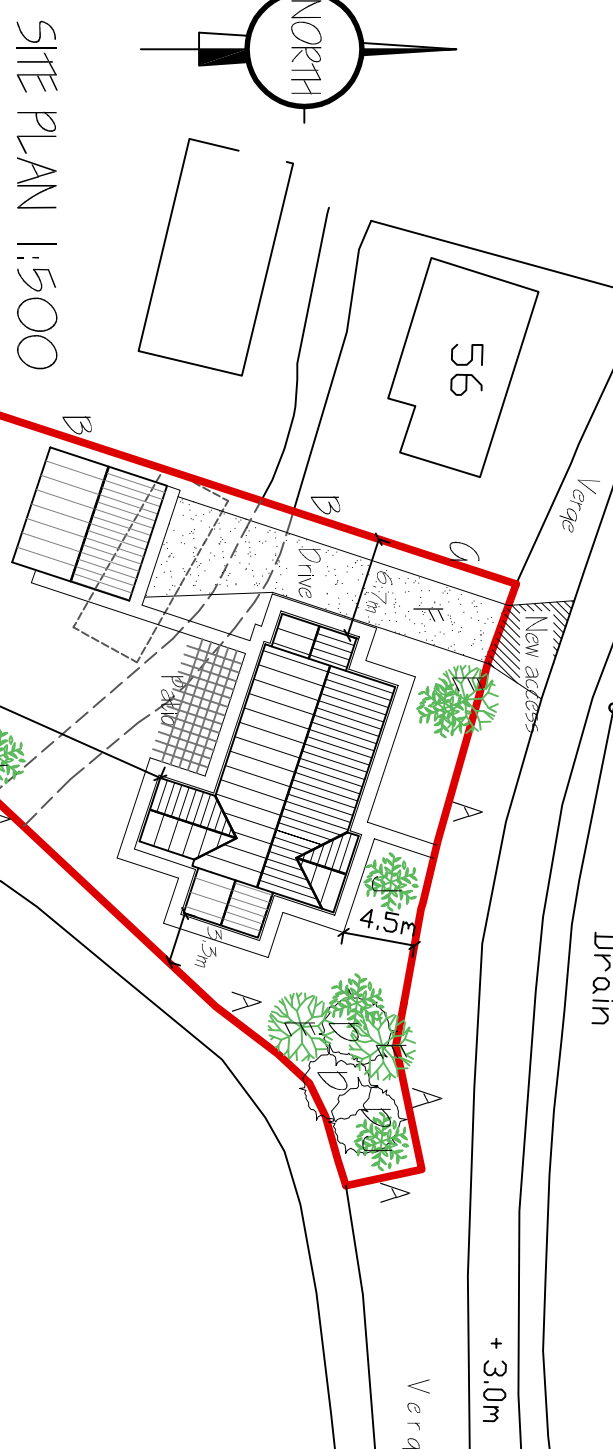
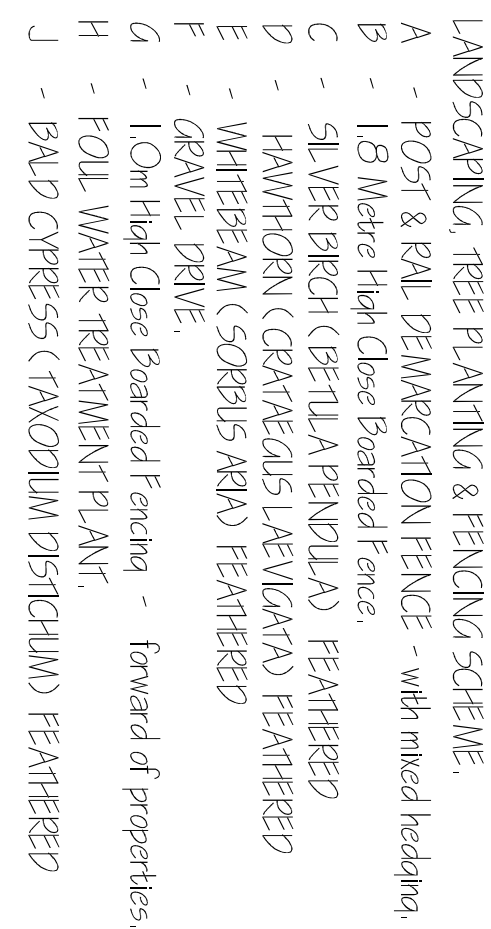
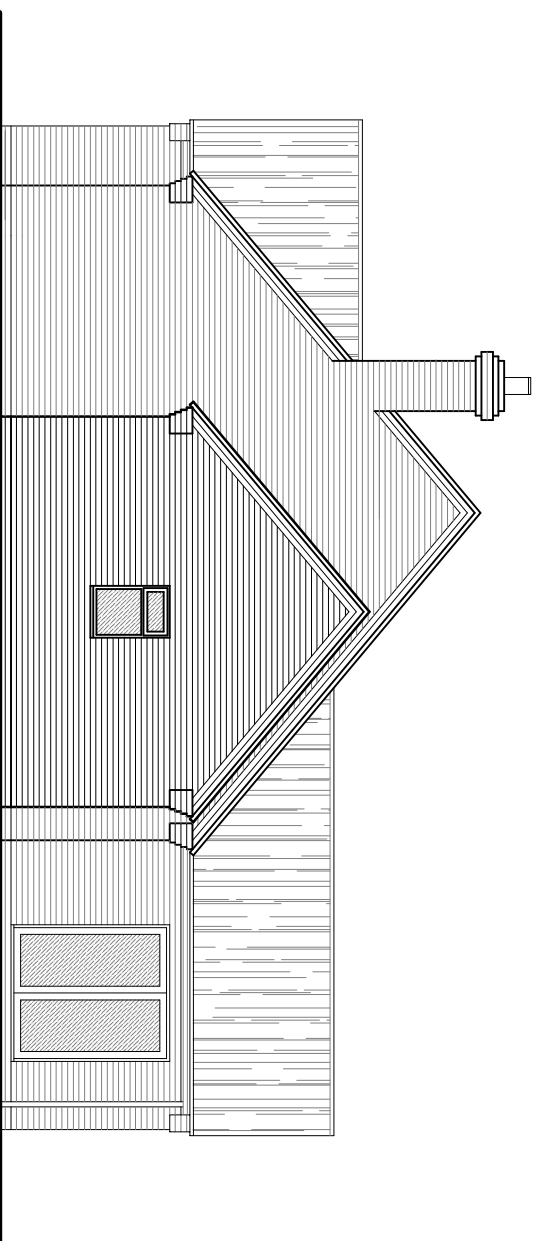
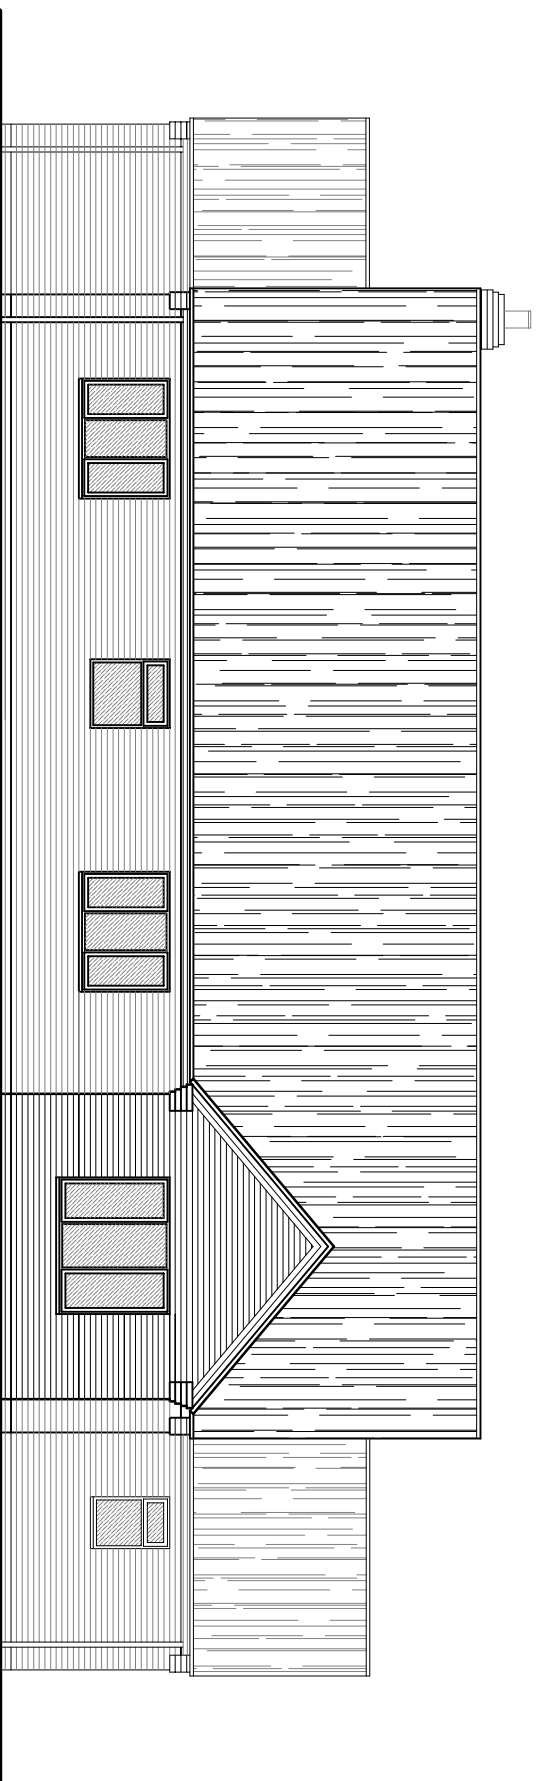
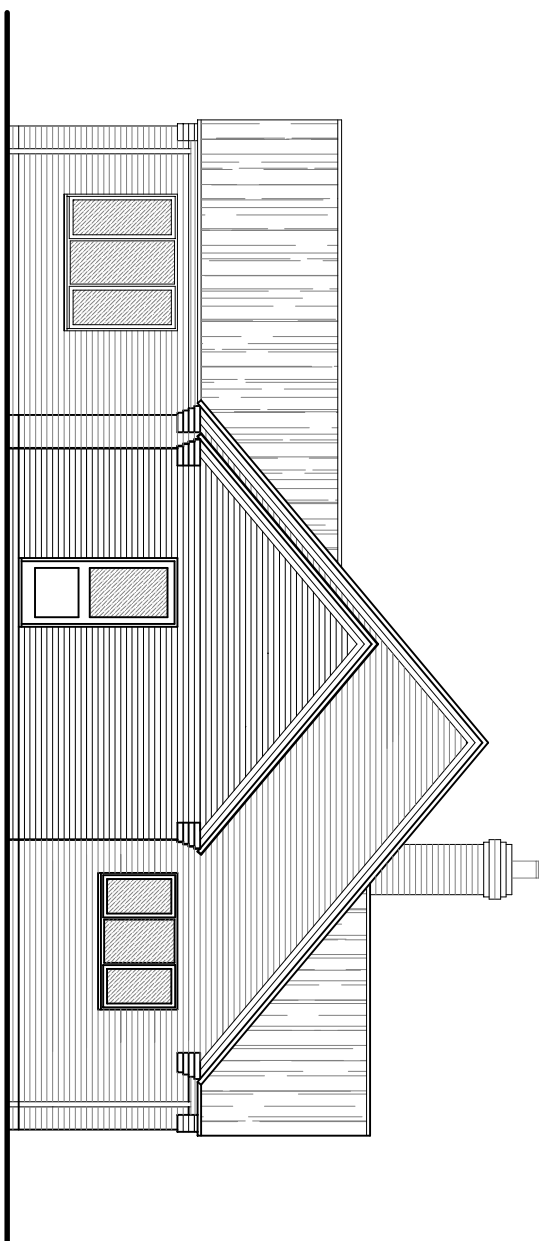
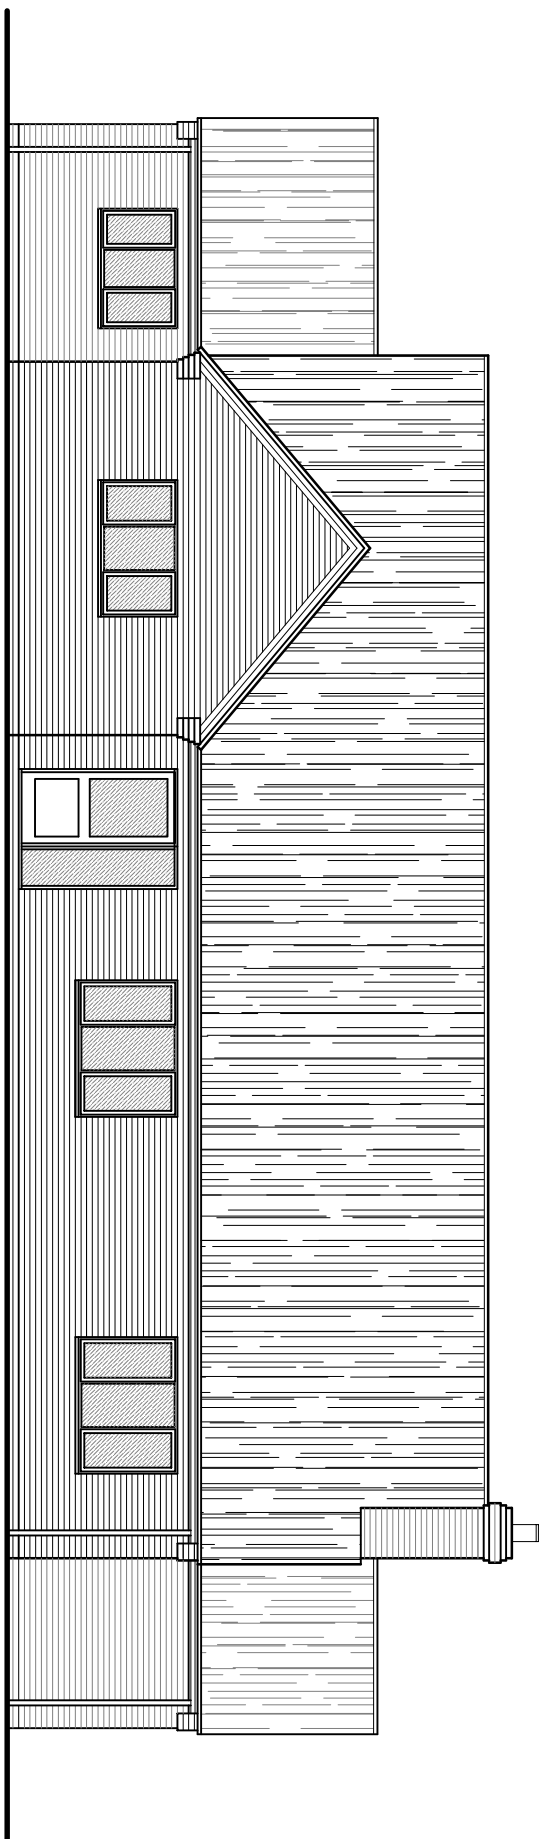
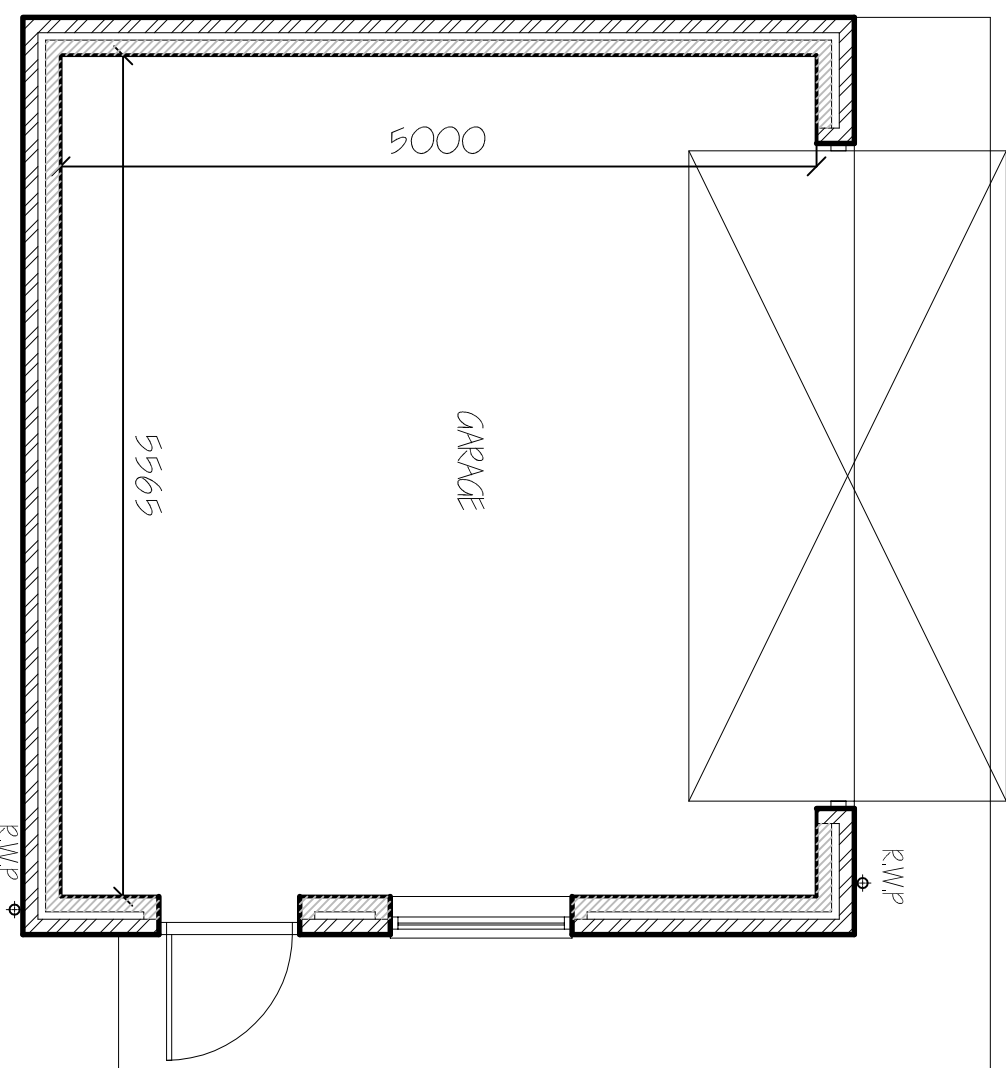
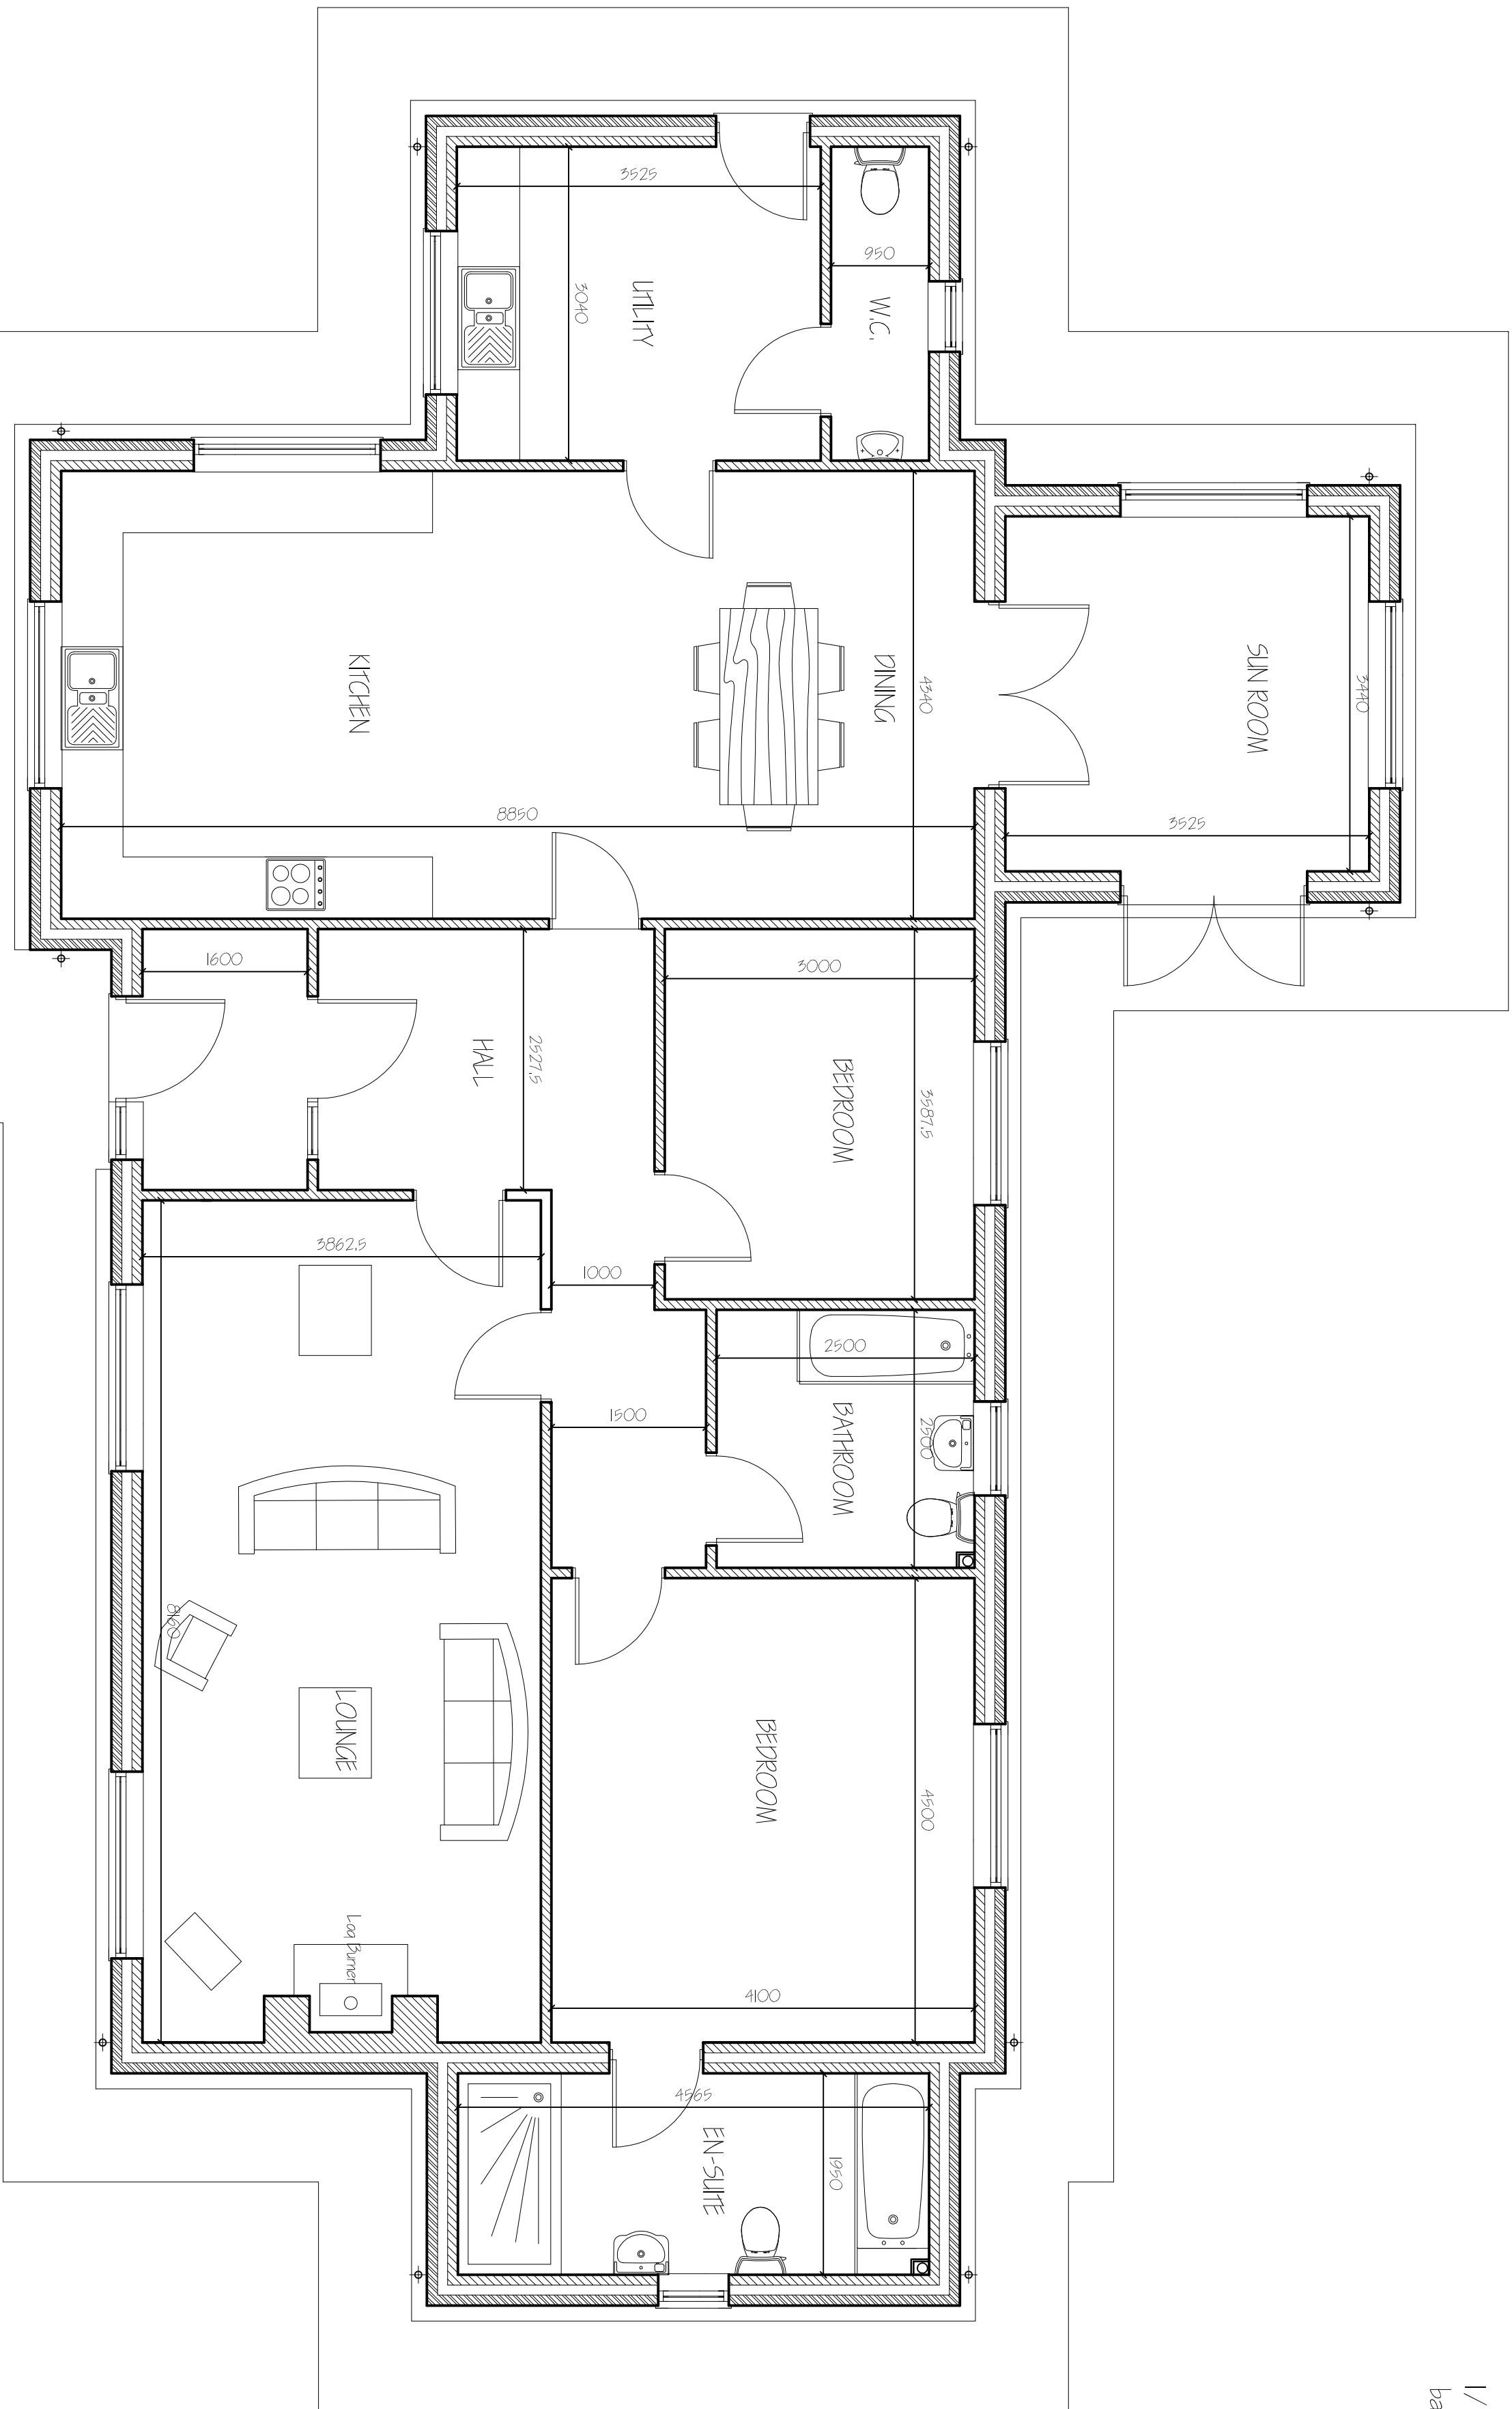
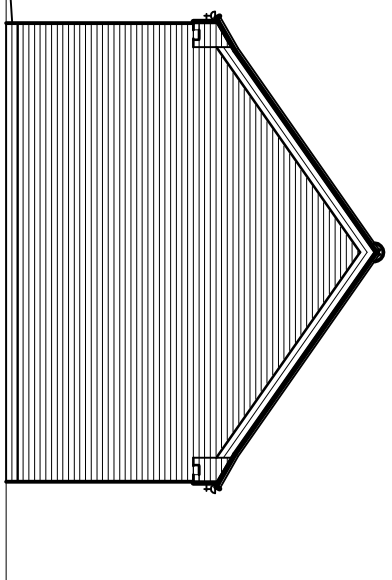


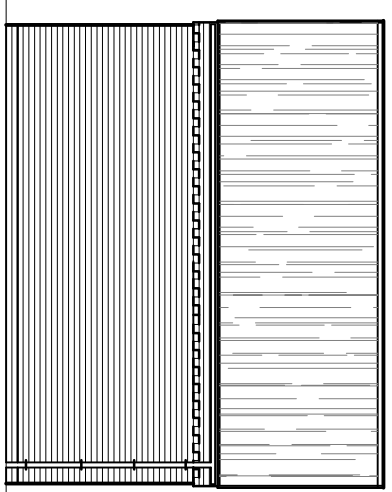

All planting to be in accordance with B5 442B(1989) and amendment No. 1 (1991)
 All trees to be planted with minimum 0.6m plastic mulch mat and to be staked, tied and
 1/3 to 1/2 bag of peat free tree and shrub planting compost to be incorporated into
 backfill for each tree hole.

For all water disposal to private packaged treatment plants & discharged to new pipeline or open drain subject to the requirements of South Holland D B & the Environment Agency,

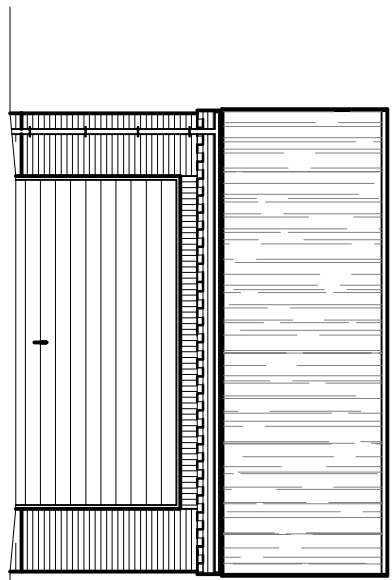

G. R. MERCHANT LTD. 1,ENG AMICE FIVE 	
ARCHITECTURAL, STRUCTURAL AND LAND DRAINAGE CONSULTANTS	
4 Wrights Mews 12A Park Road, Hobbsach, Springfield, Essex, S.S.16 5EE Tel: 01 406 450800 Fax: 01 406 425744 E-Mail: gr.merchant@btconnect.com	
Project	RESIDENTIAL DEVELOPMENT OF PIPWELL GATE MOLLTON SEAS END SPALDING, Lincs. PE12 6LL
Client	MR. & MRS. N. ABBONS.
Drawing	PLANNING & DETACHED GARAGE. FLOOR PLANS & ELEVATIONS.
Job Ref.	Drawing No.
309416.	11C
Date	Drawn
NOV 17.	SJB
Scales	

G. R. MERCHANT LTD.
I.ENG AMICE FIMO

**ARCHITECTURAL, STRUCTURAL
AND LAND DRAINAGE
CONSULTANTS**
4 Wrights Mews
12A Park Road, Hovebosc,
Spalding, Lincs. PE12 7BE
Tel: 01406 490800
Fax: 01406 423744
E-Mail: gr.merchant@btconnect.com

RESIDENTIAL DEVELOPMENT
OFF PIPWELL GATE
MOULTON SEAS END
SPALDING, LINC'S, PE12 6LU

MR. & MRS. N. GIBBONS

Drawing

BUNGALOW & DETACHED GARAGE FLOOR PLANS & ELEVATIONS.

1:50, 1:100 (Unless Otherwise Stated).

[illegible]