


© Design Copyright reserved. Written consent must be obtained before copying or reproducing this drawing. Do not scale from this drawing. Use dimensioned figures only. Contractors are responsible for taking and checking site dimensions. Any discrepancy must be reported to Tulip Design immediately.




Front Elevation

proposed external materials to be agreed.

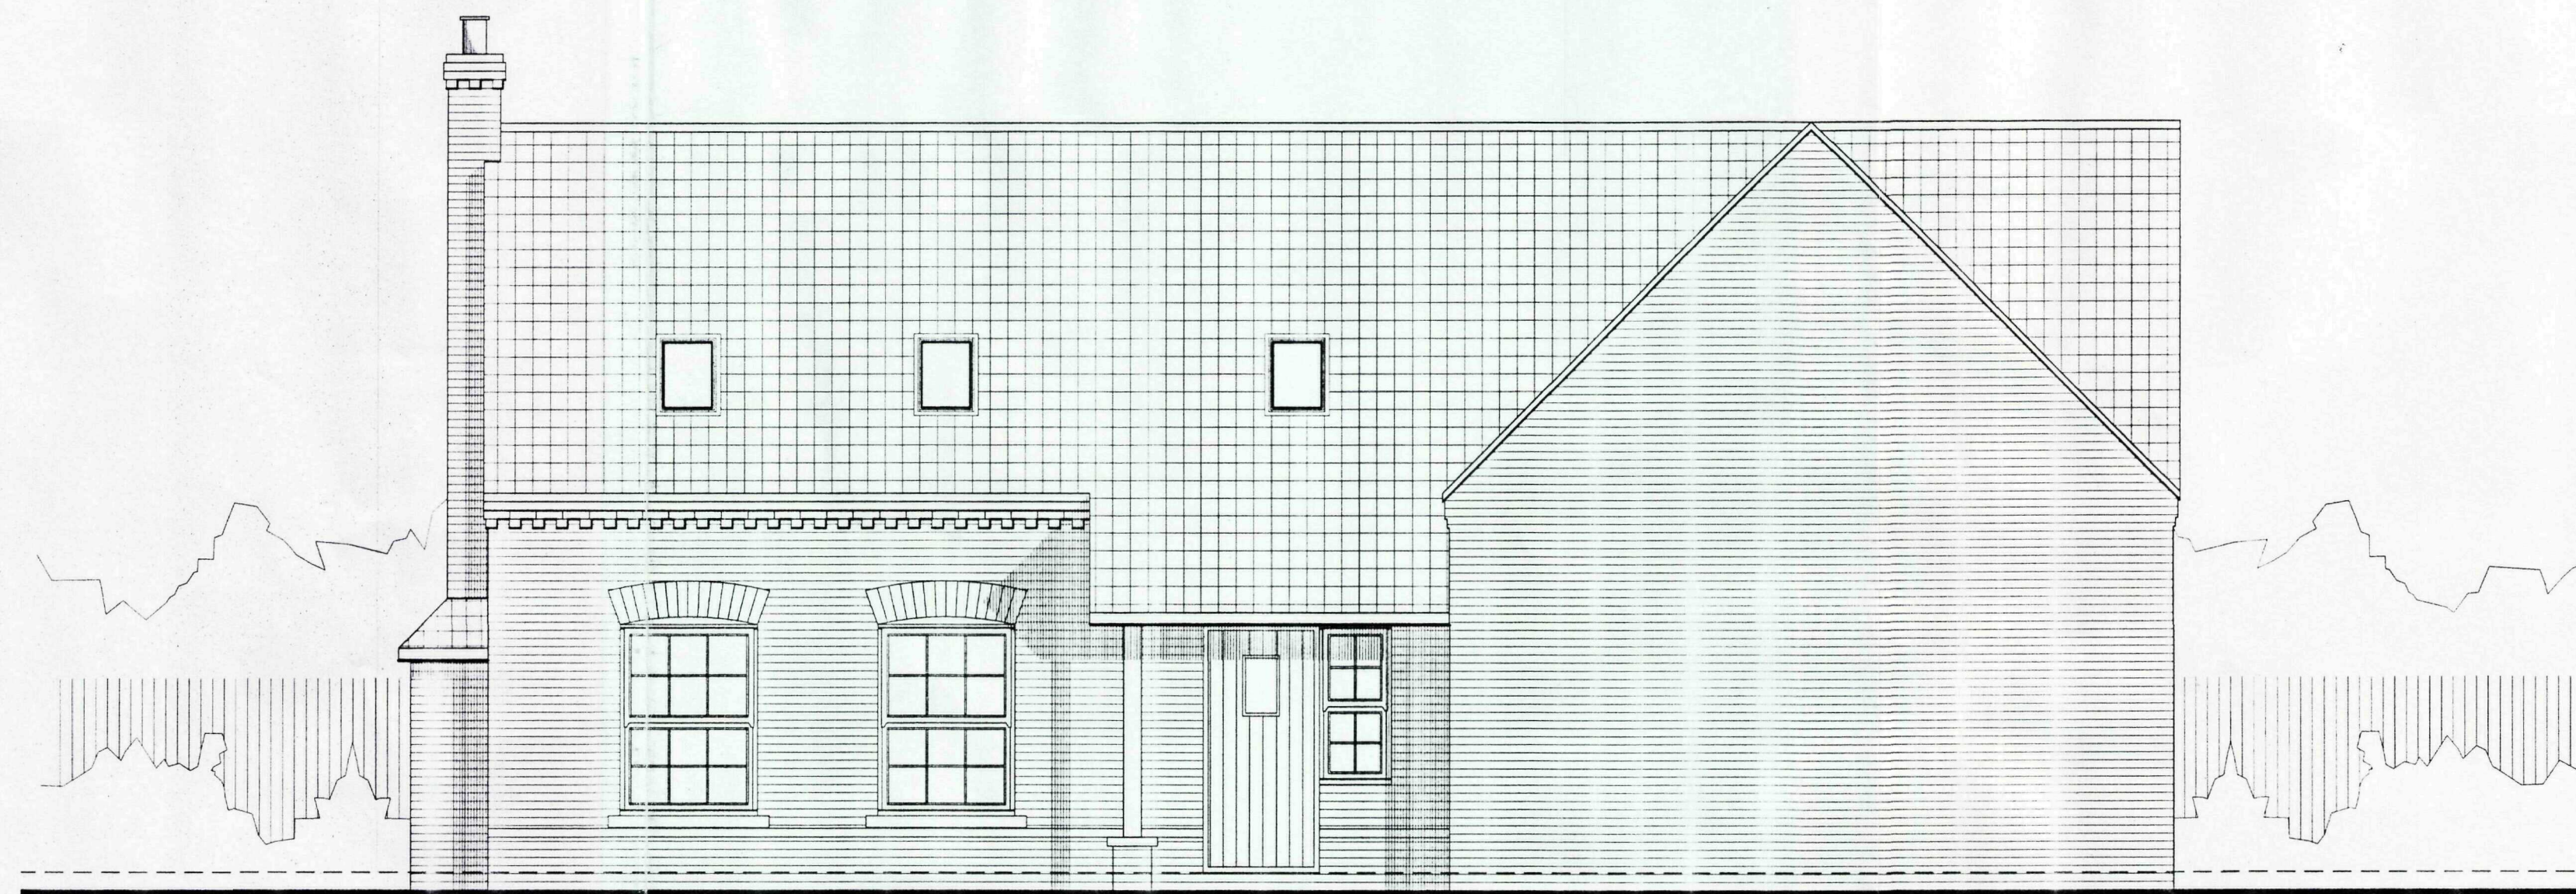


Location Plan
1:1250 approx

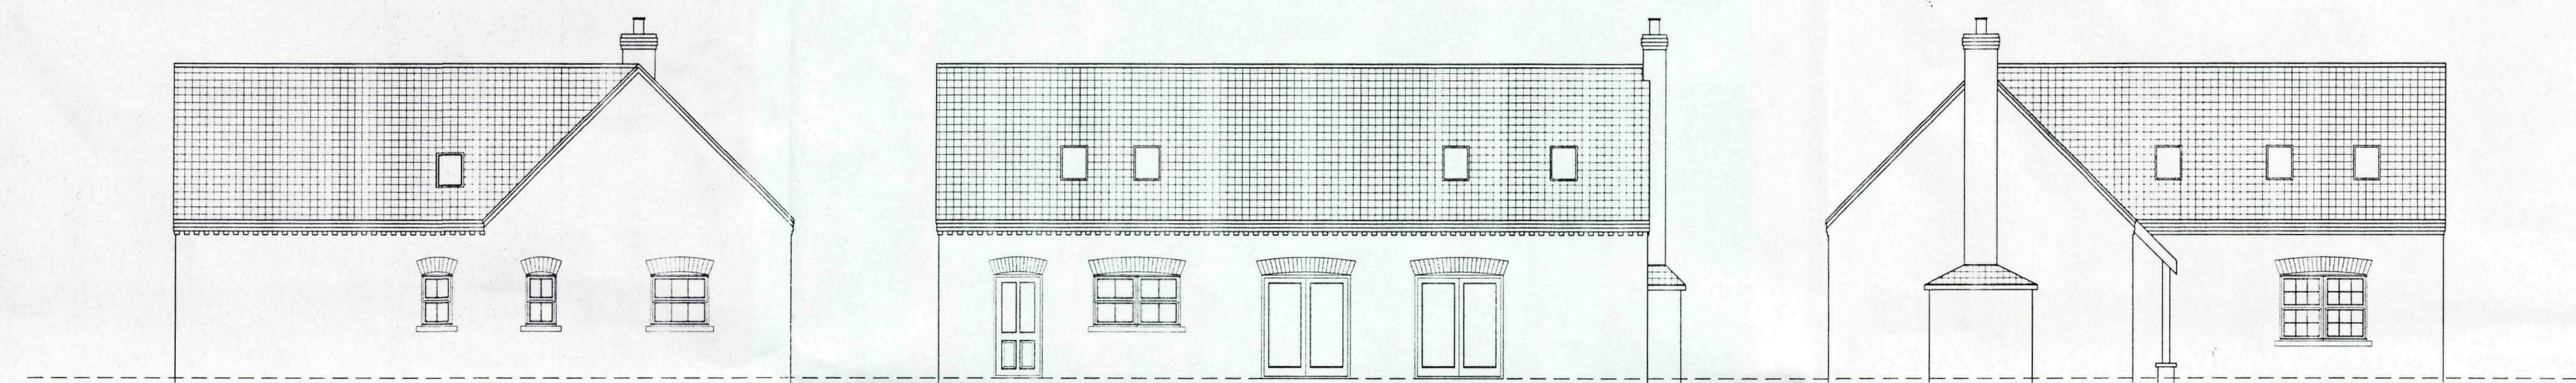



Side Elevation

Rear Elevation

Side Elevation

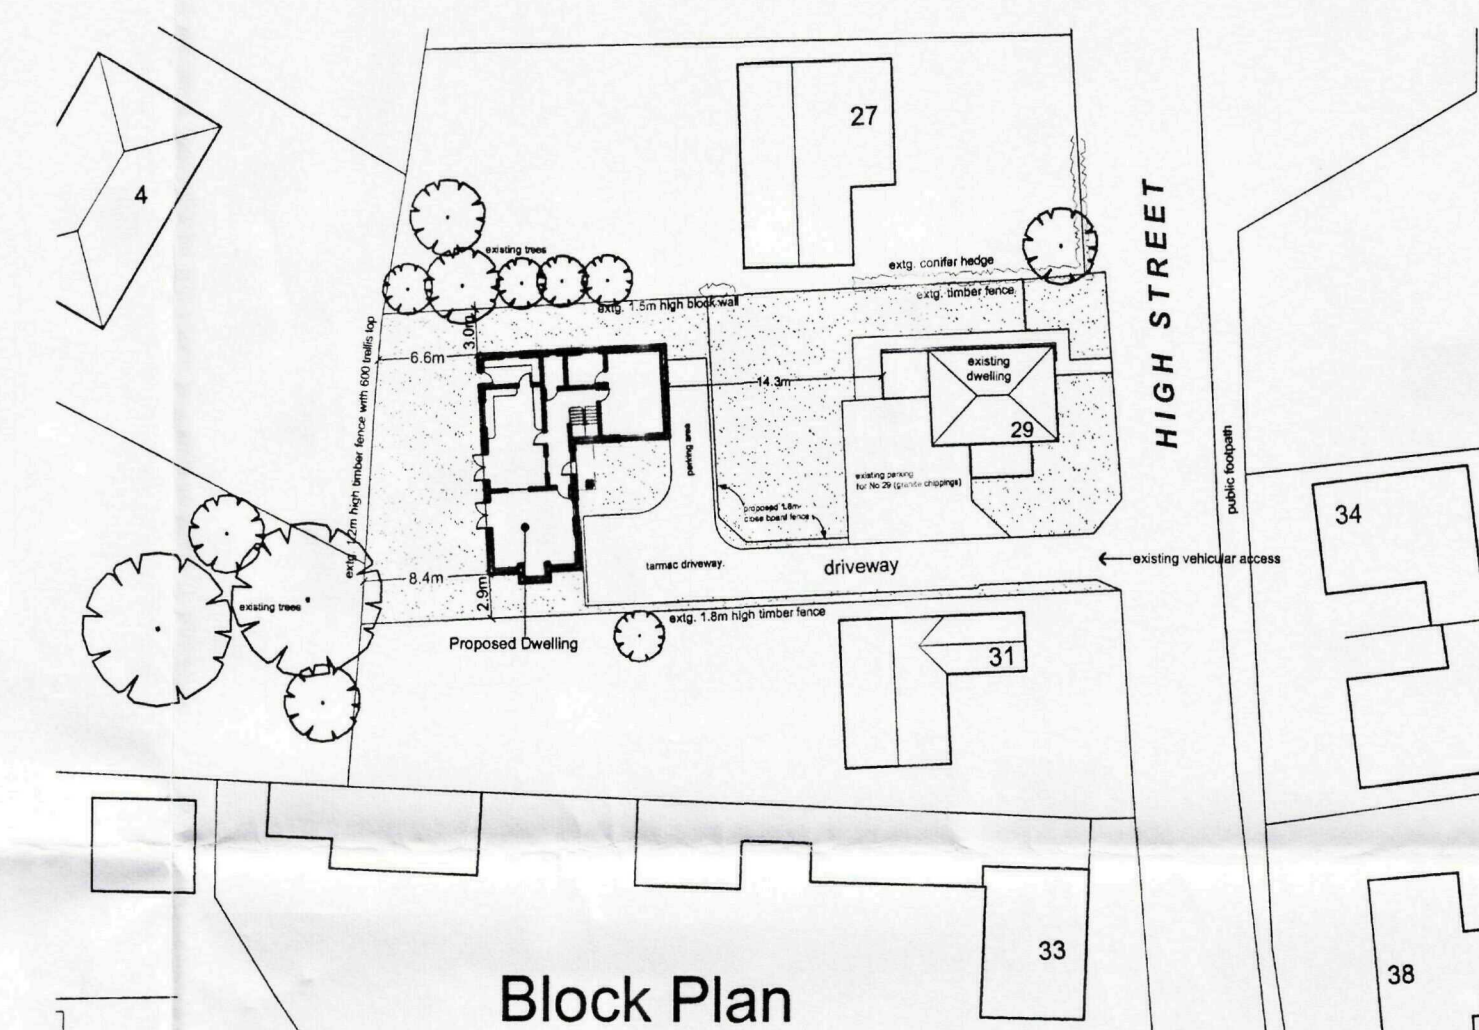

Block Plan
1:500 approx

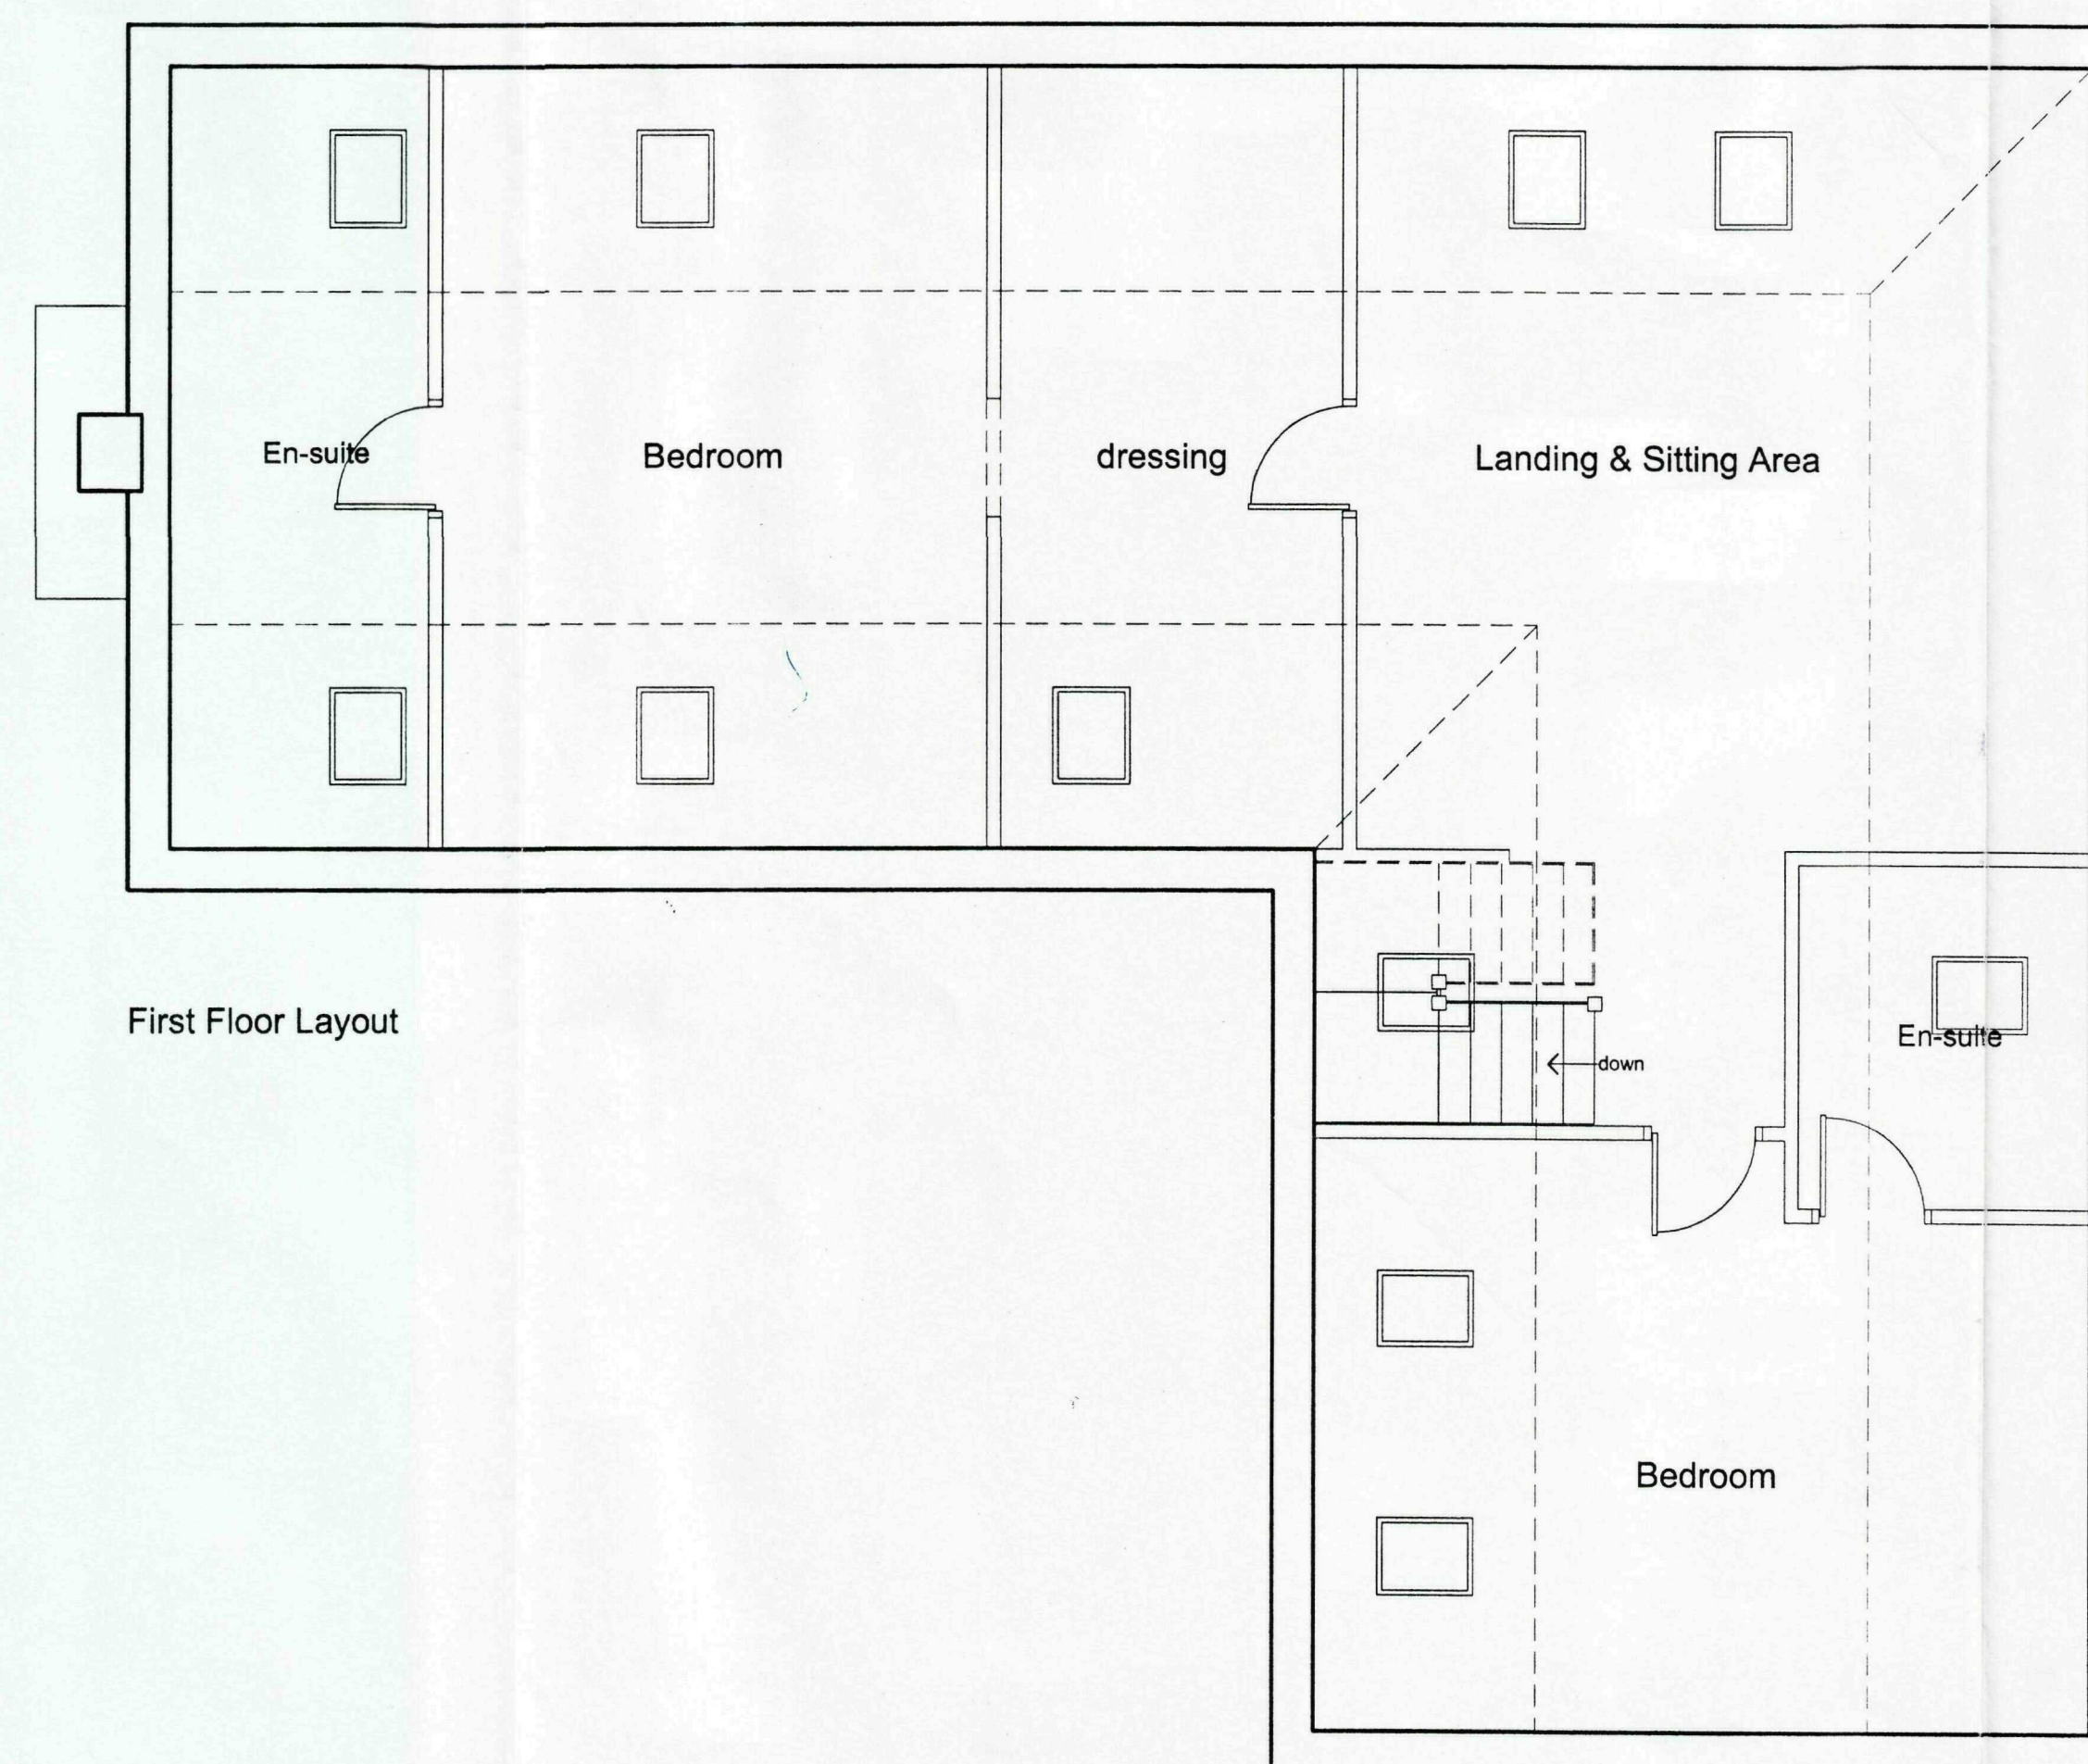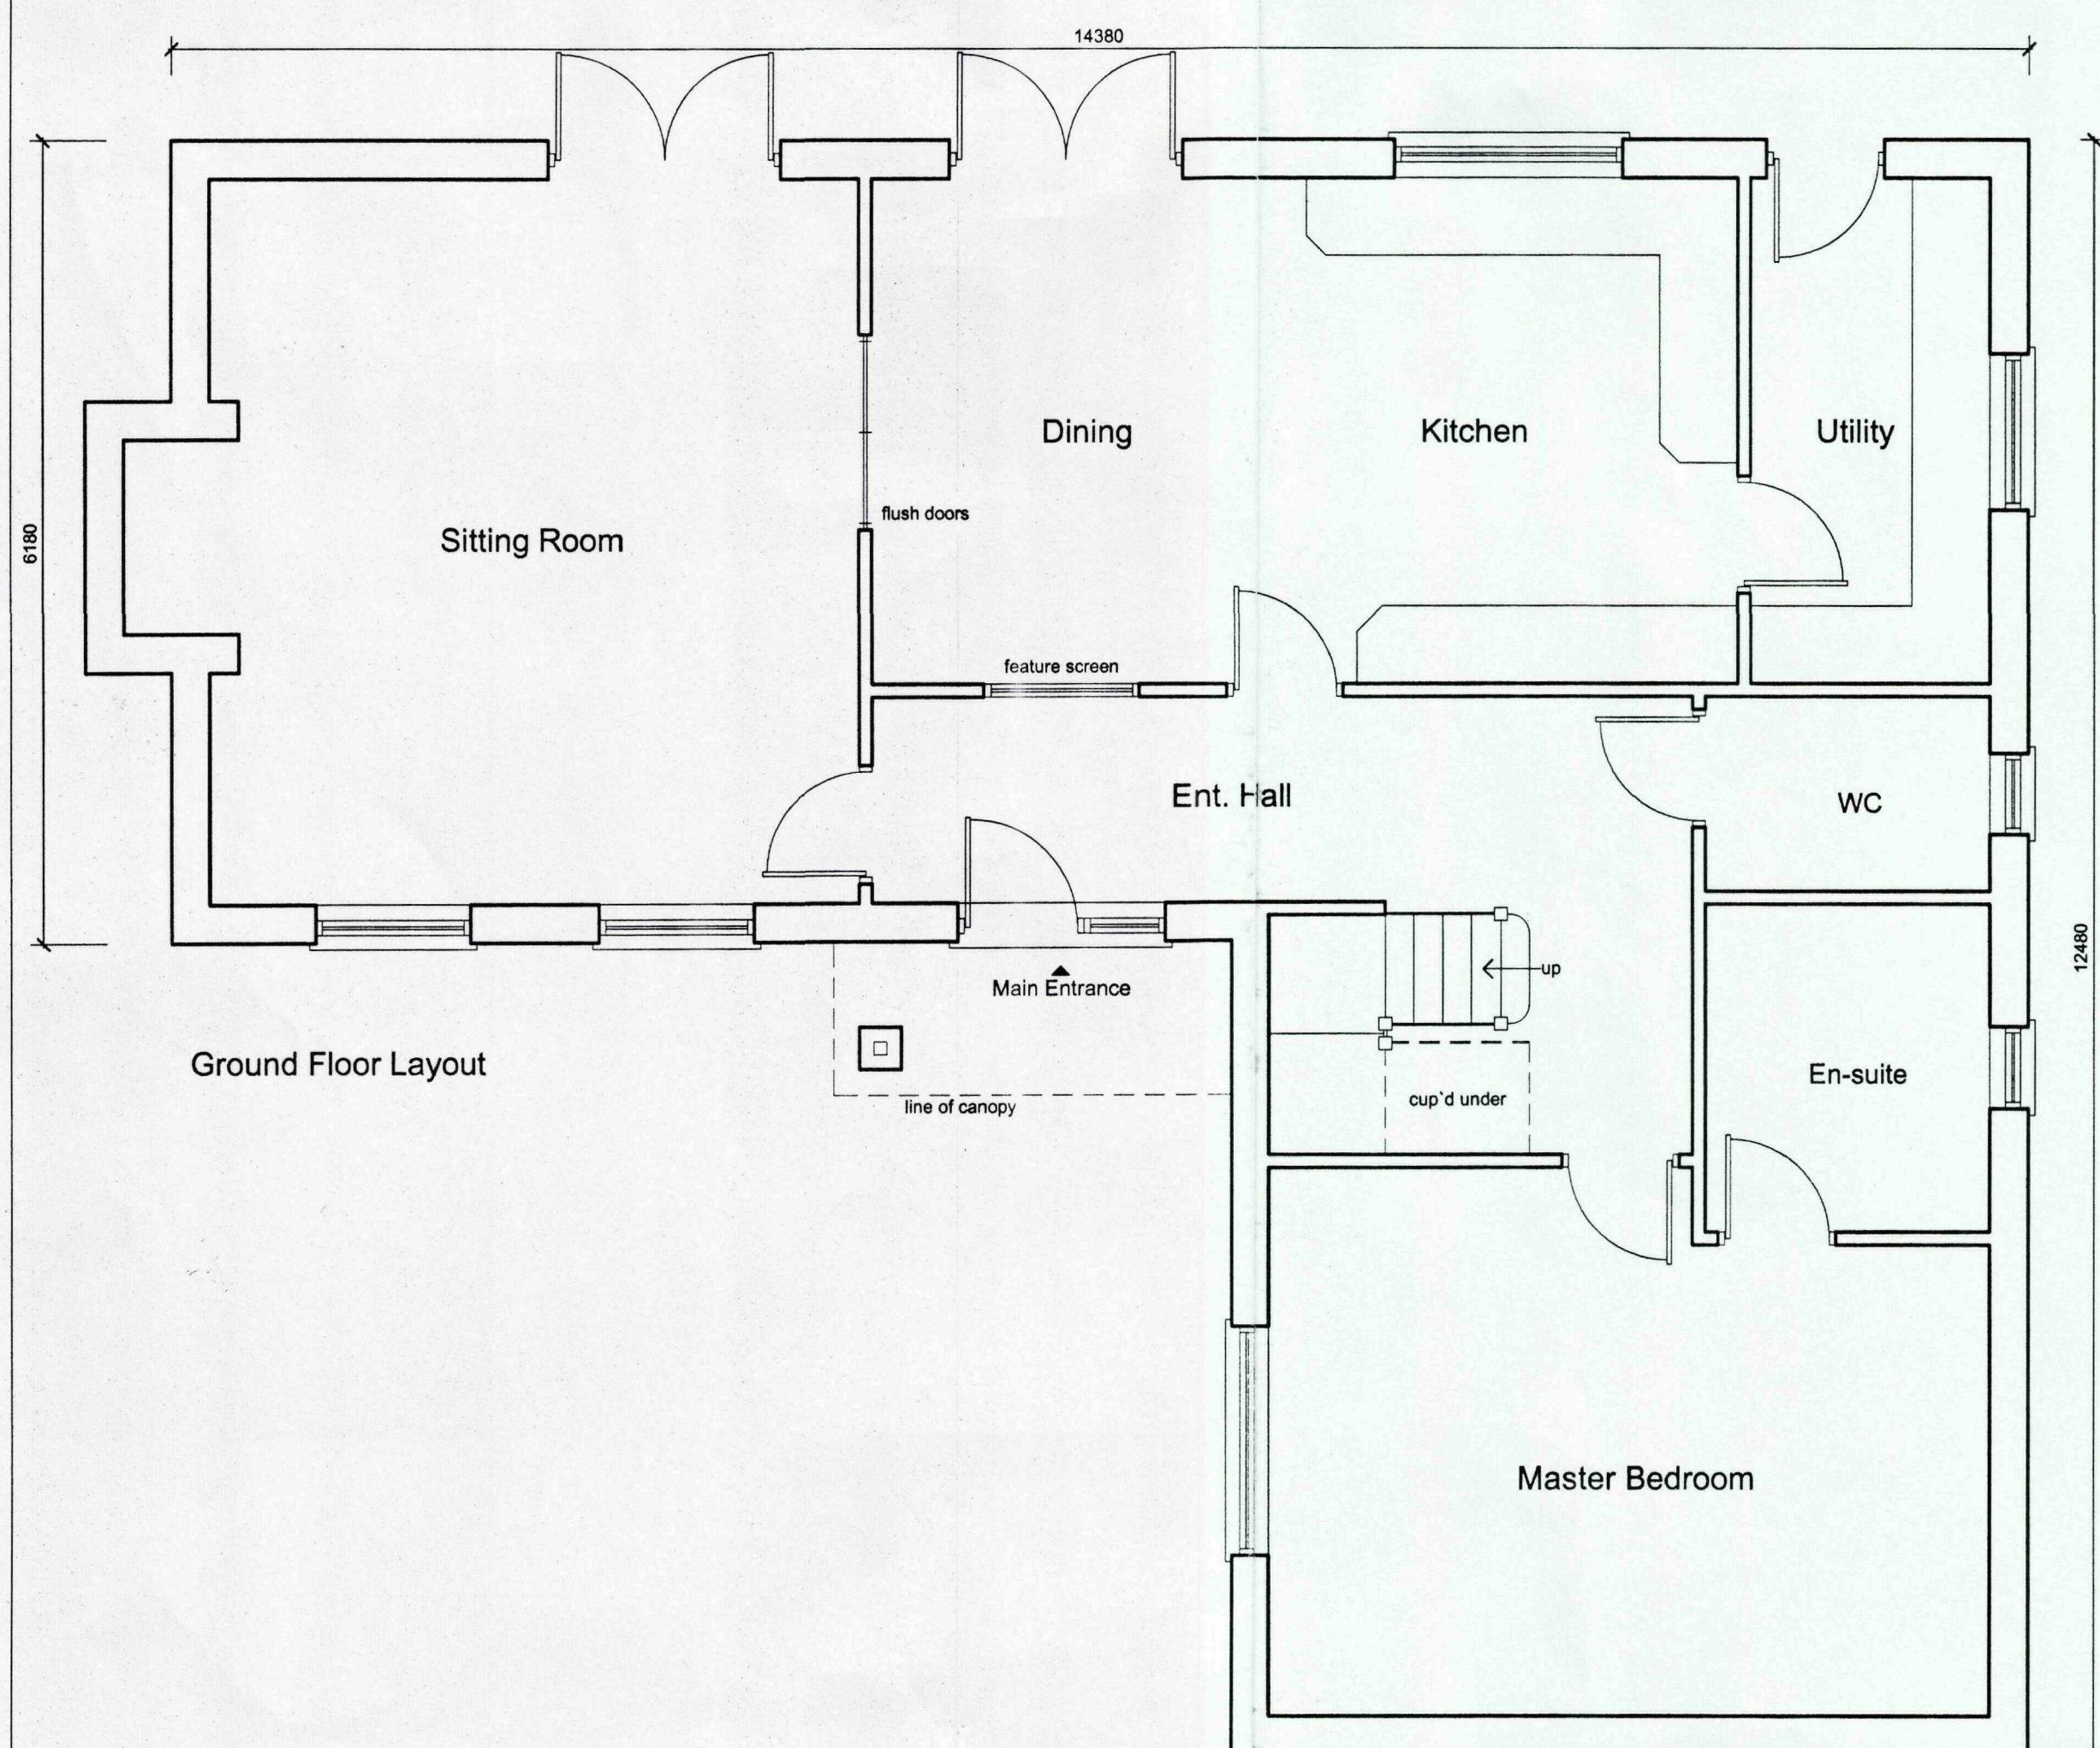

DETERMINED PLAN

SHDC
Planning & Development
23 JUN 2009
Ref: 0390109

AMENDED PLAN
Ref: A1

Rev	Description	Date
A	Parking for No 29 altered on plan (as per layout on site)	22.6.09

Tulip Design
Architectural & Building Design Services

6 Tulip Fields, Whaplode, Spalding, Lincs. PE12 6US
Tel: 07500 966039
Email: tulip.design@btinternet.com

Client:	Mr & Mrs A. Price	Scale:	1:100, 1:50 1:500, 1:1250
Project:	Proposed Dwelling at rear of 29 High Street, Moulton, Spalding, PE12 6QB	Date:	May 2009
Title:	Planning Drawing Layouts, Elevations, Block & Location Plan.	Drawing No.:	09/008/001
		Revision:	A