




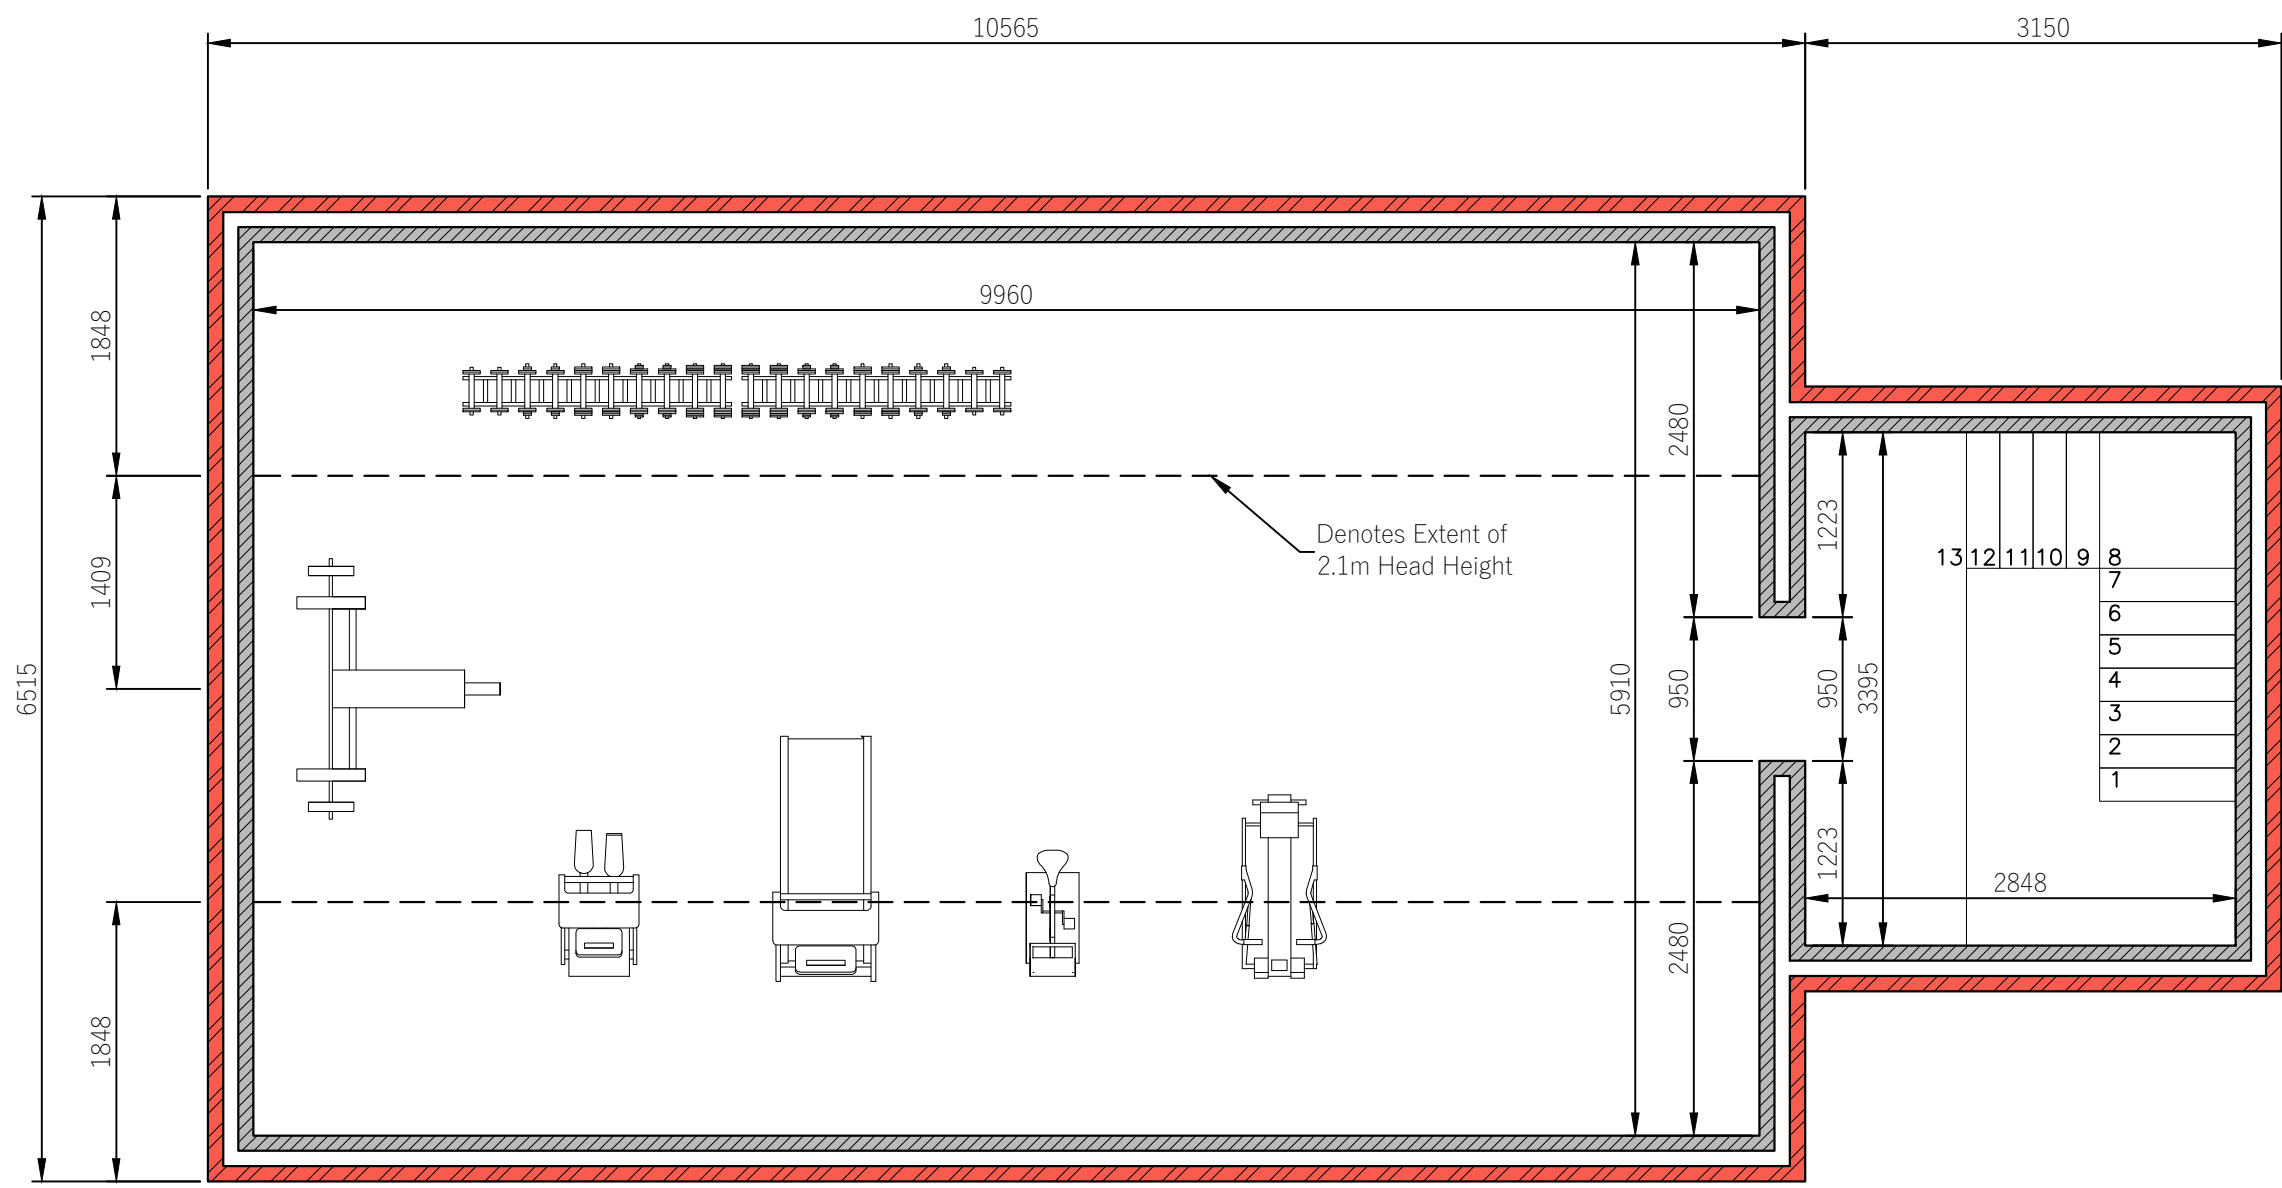


Proposed First Floor Arrangement
Scale 1:50

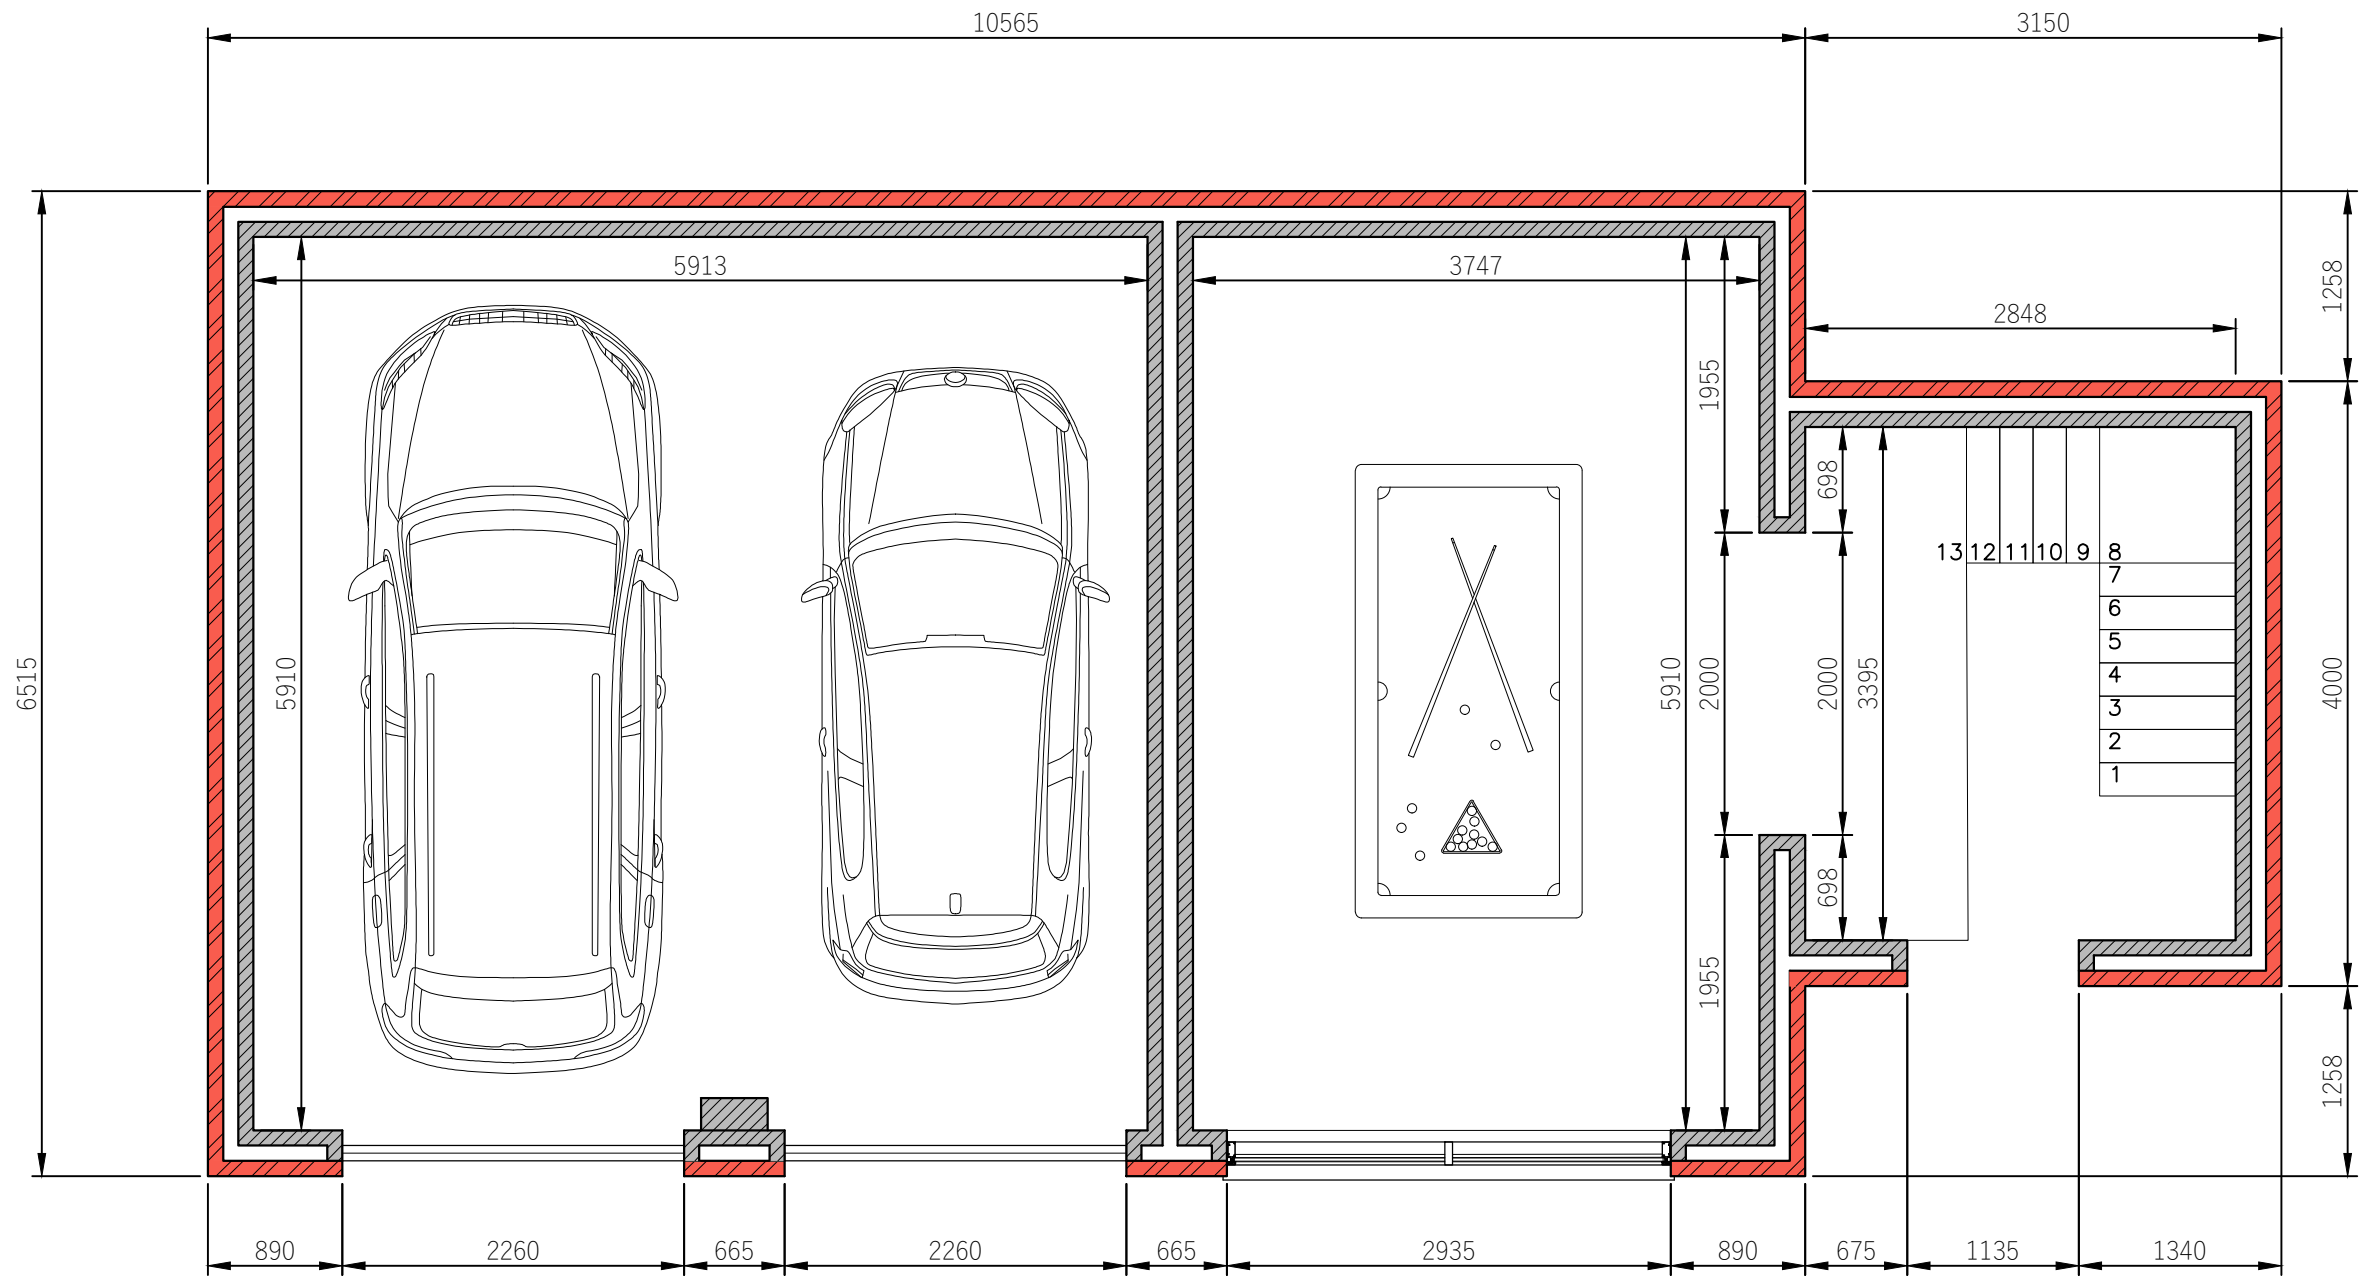


Proposed Ground Floor Arrangement
Scale 1:50

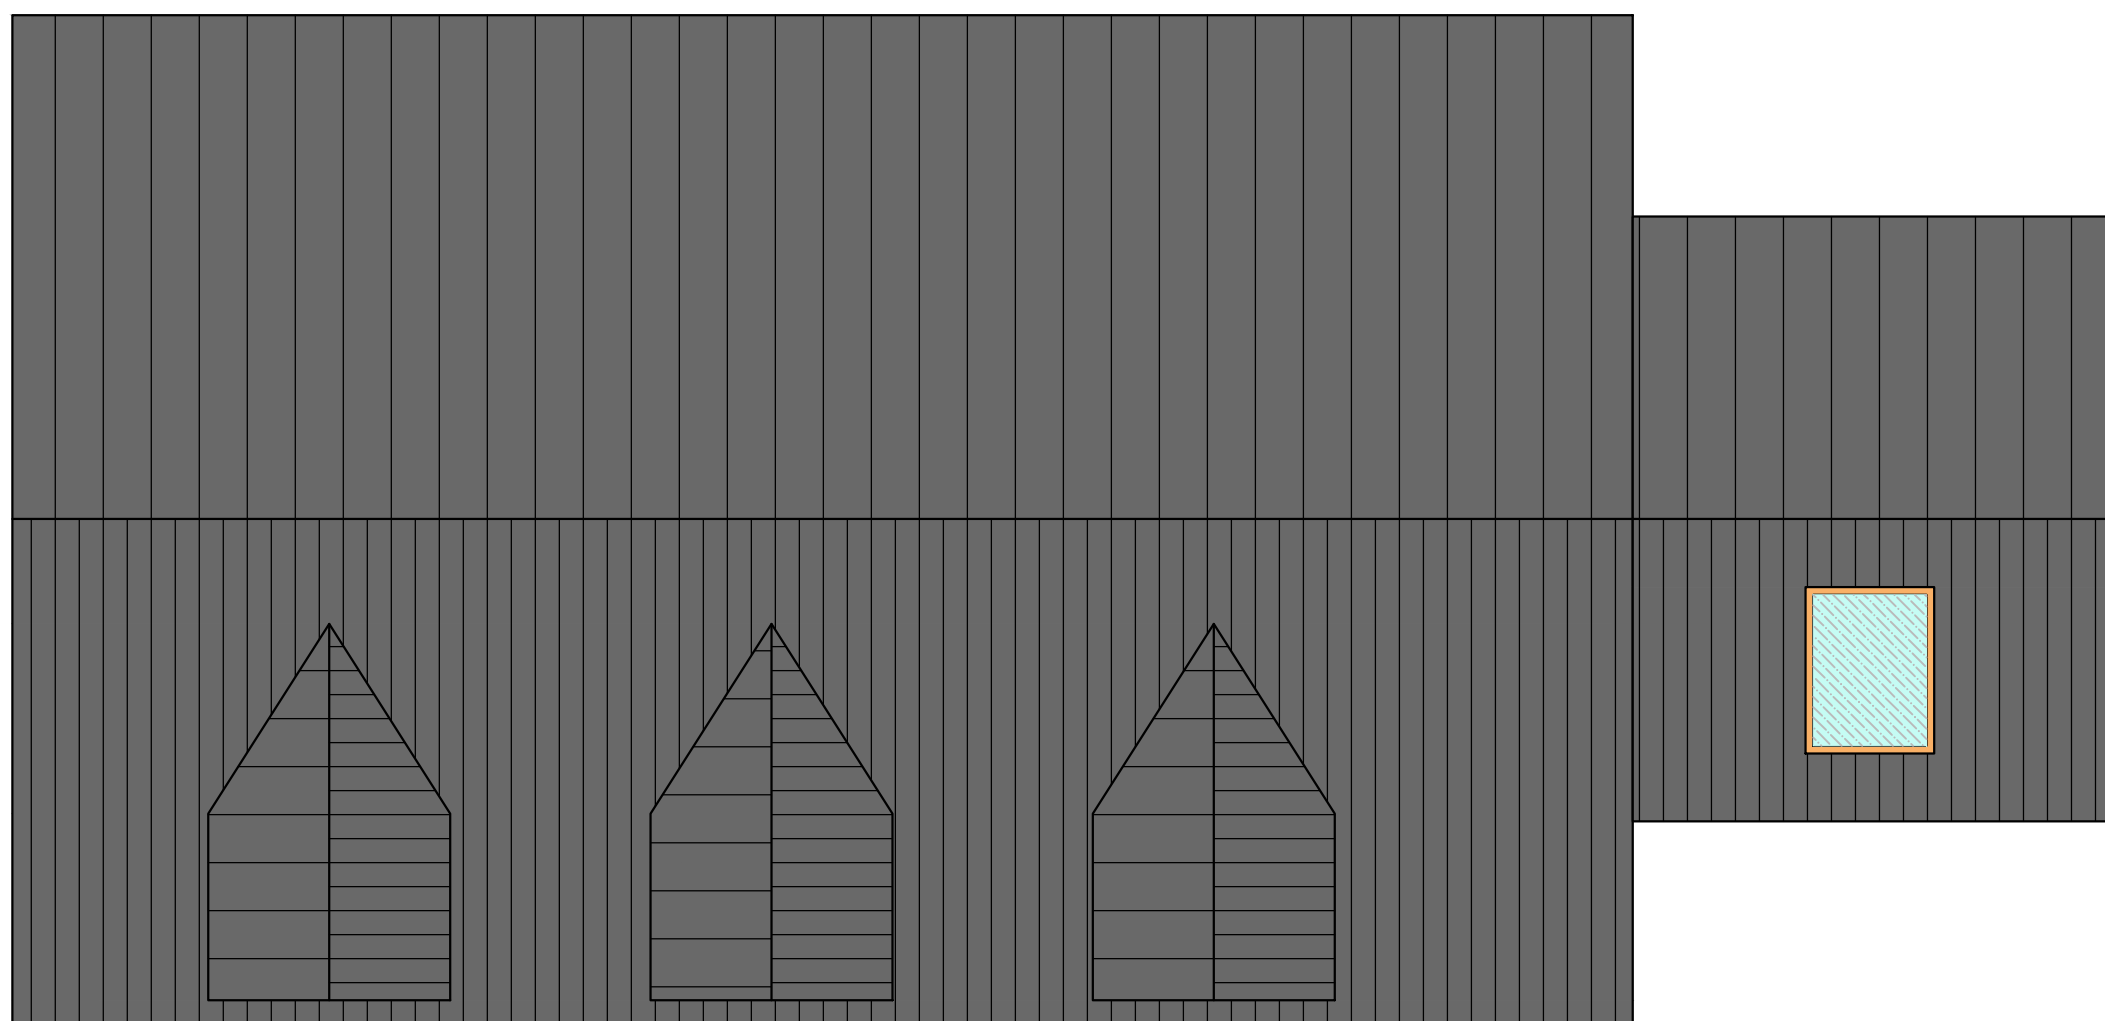


Proposed Roof Arrangement
Scale 1:50

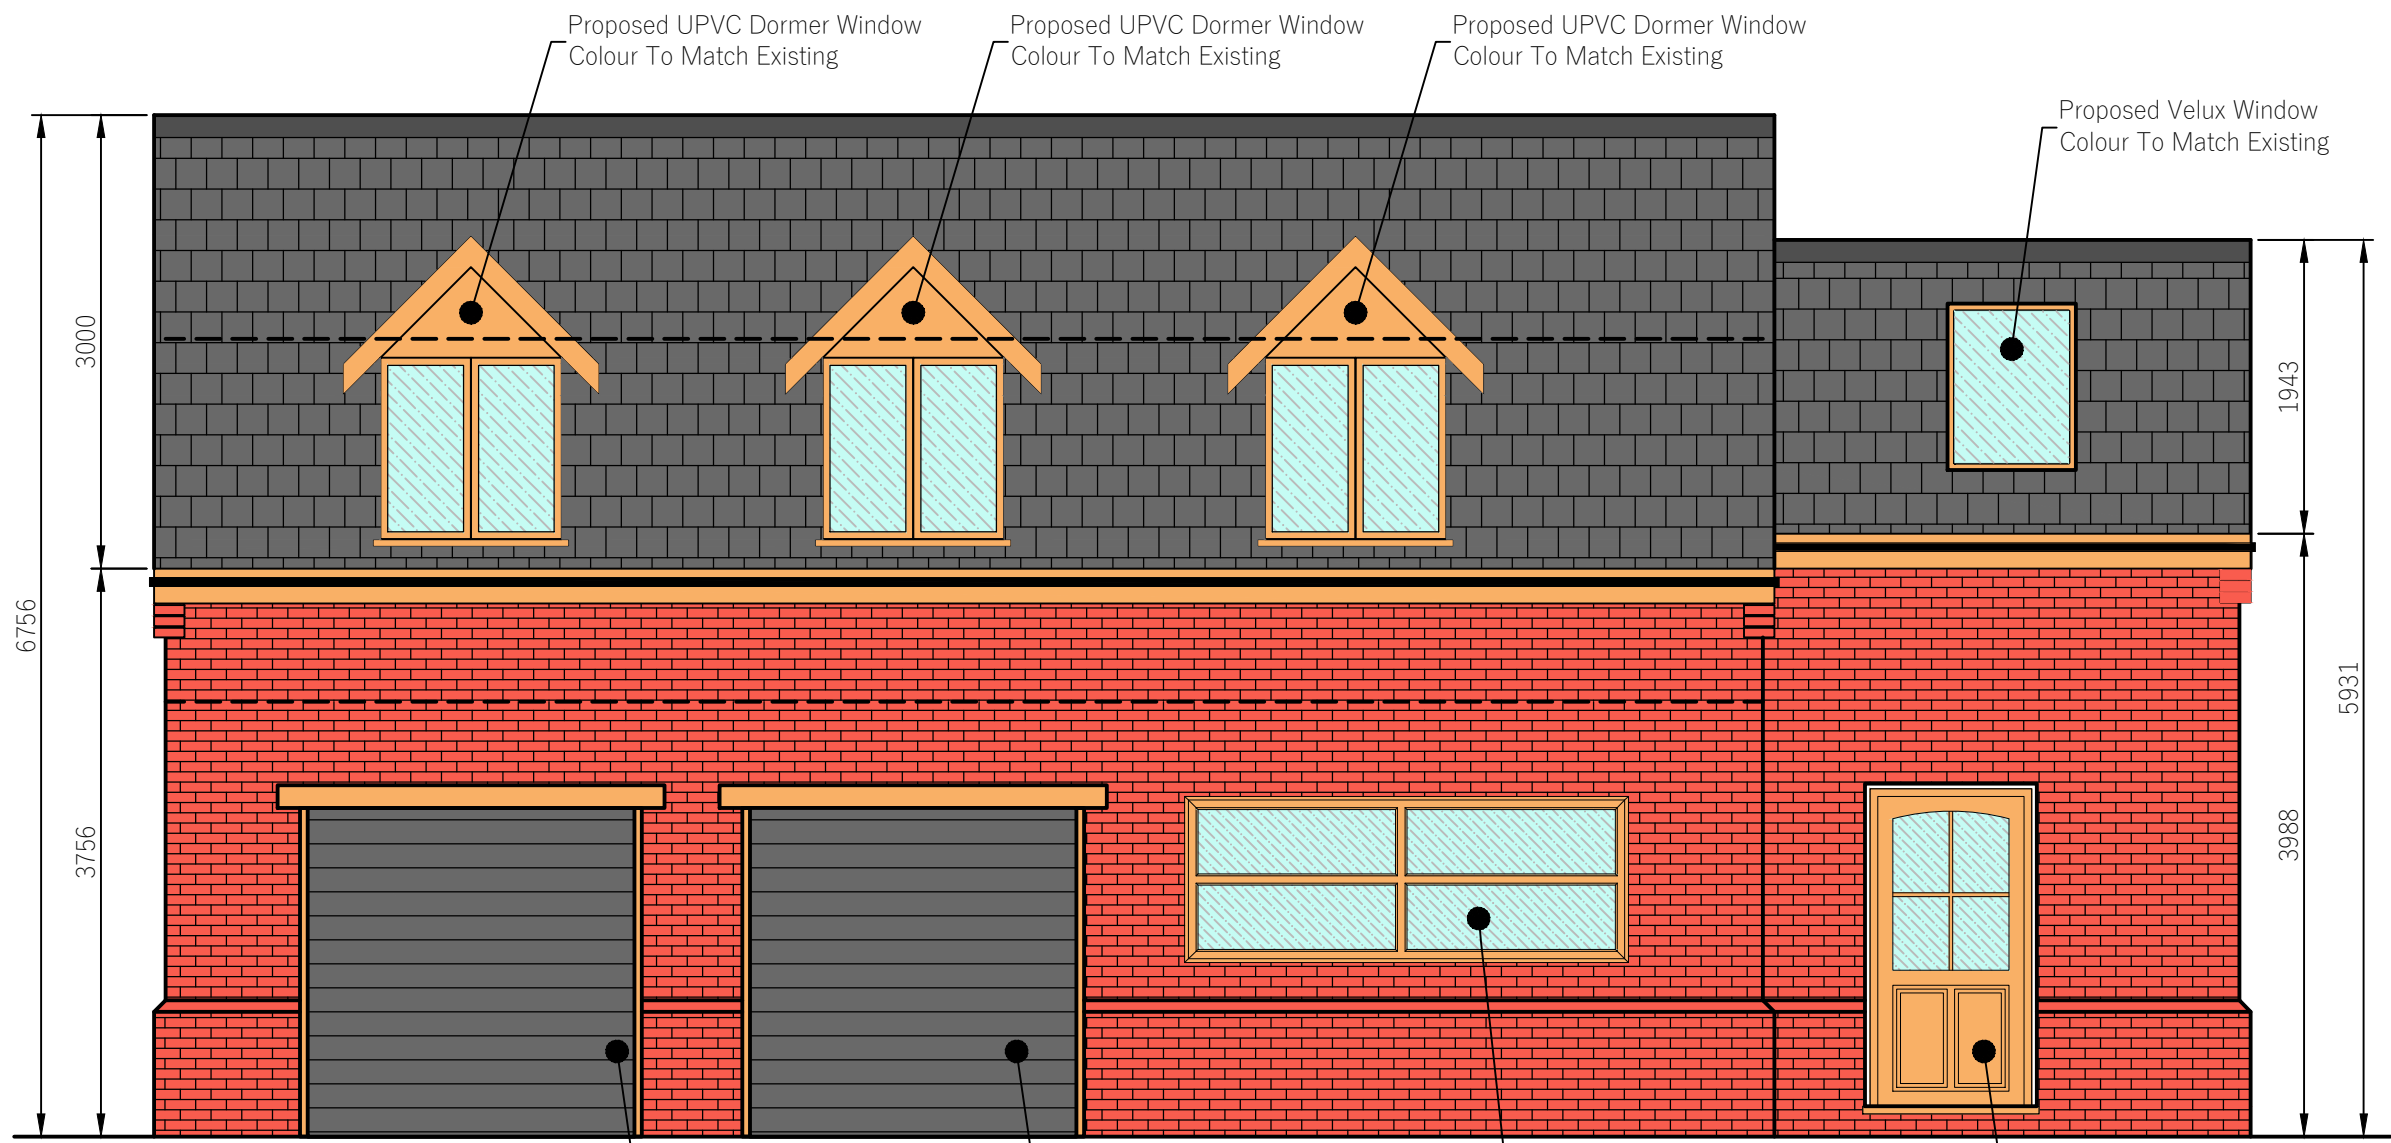


Proposed South Elevation
Scale 1:50

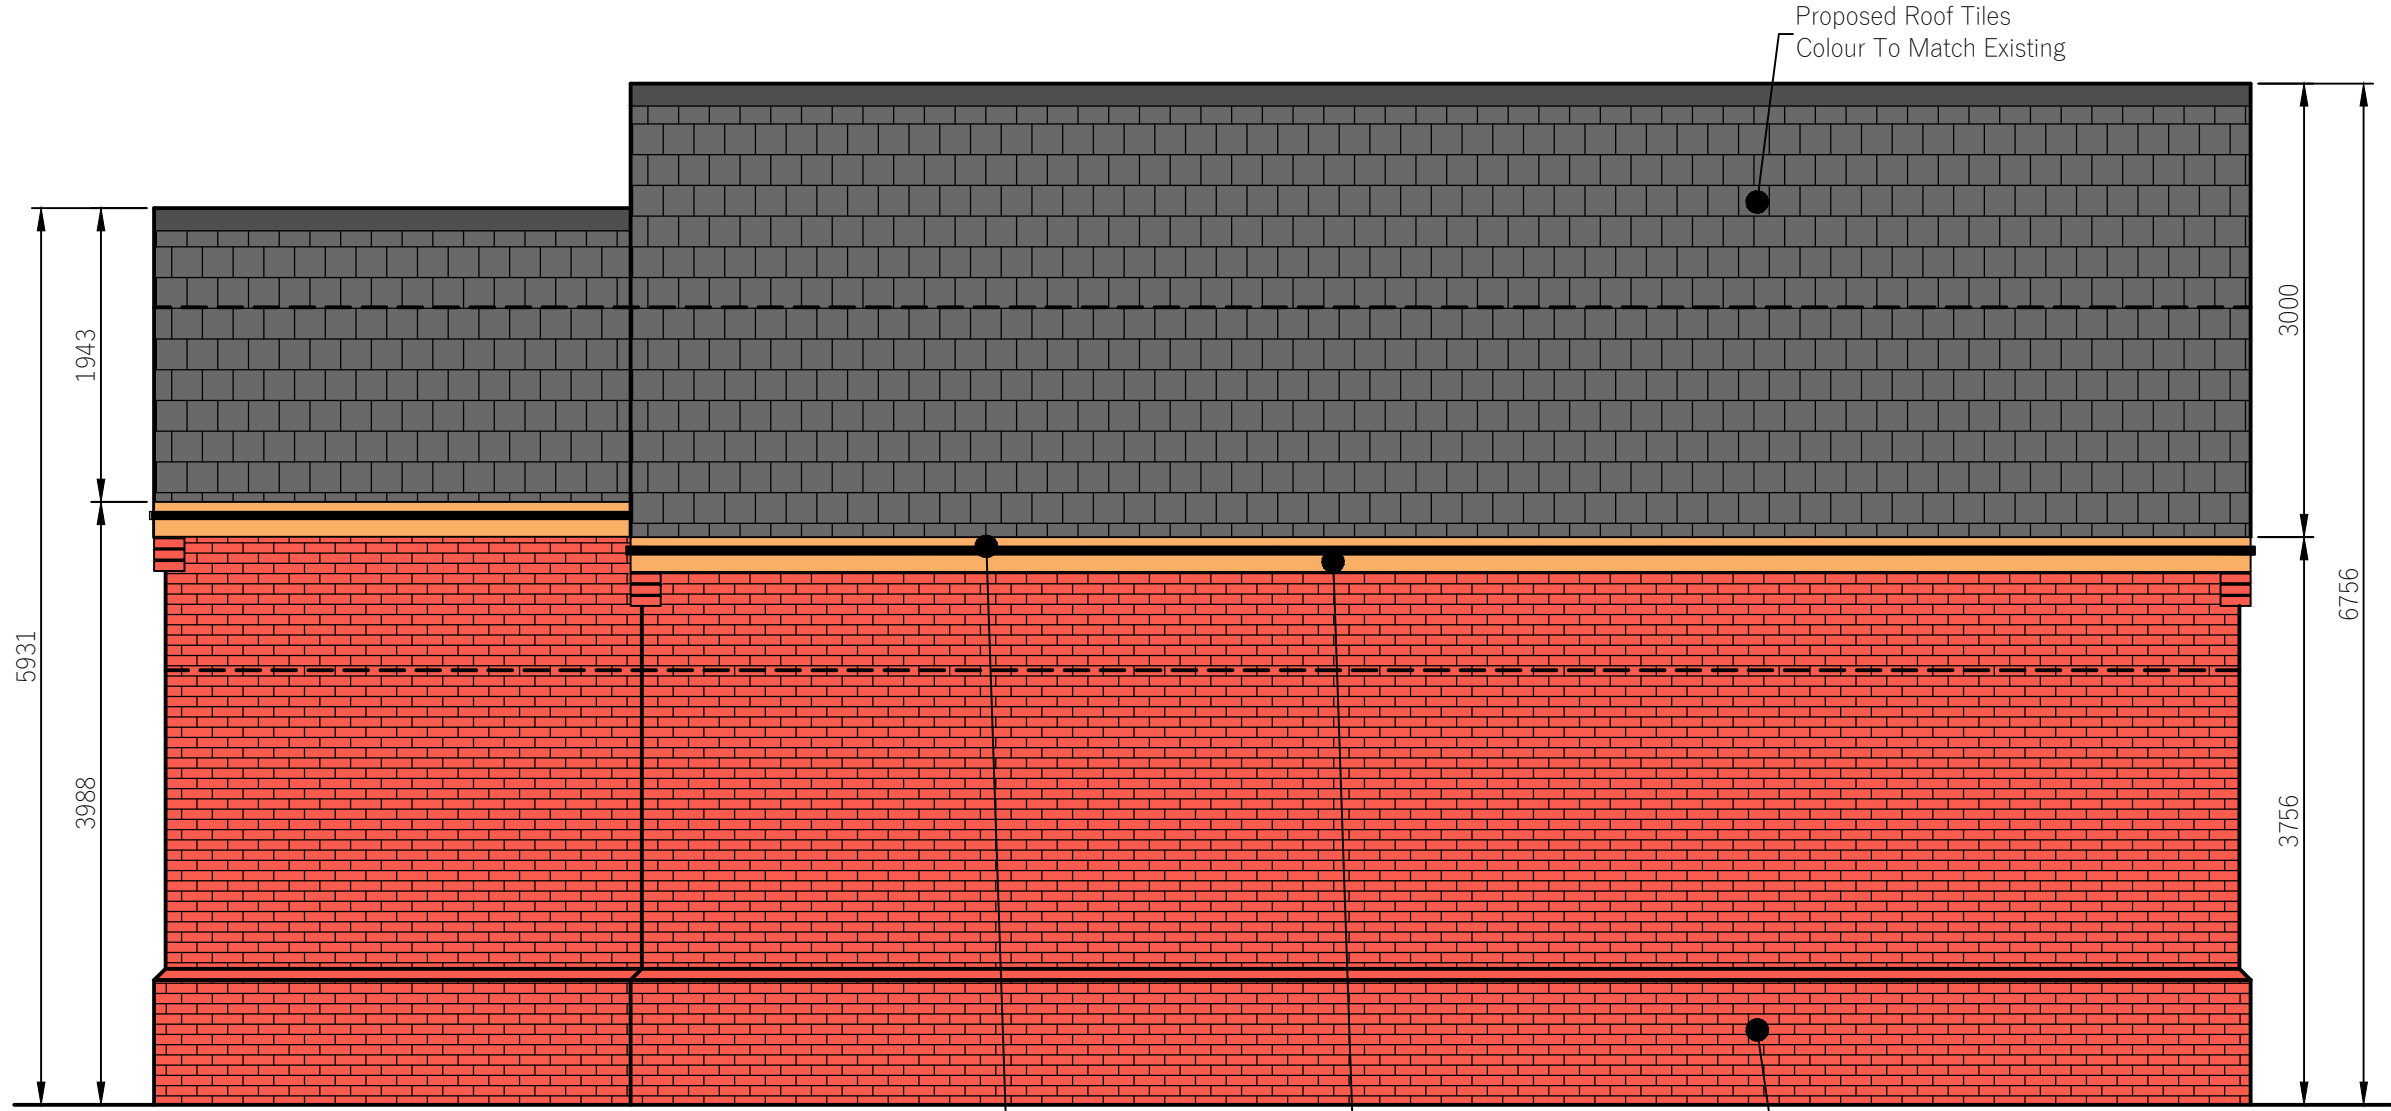

Proposed North Elevation
Scale 1:50

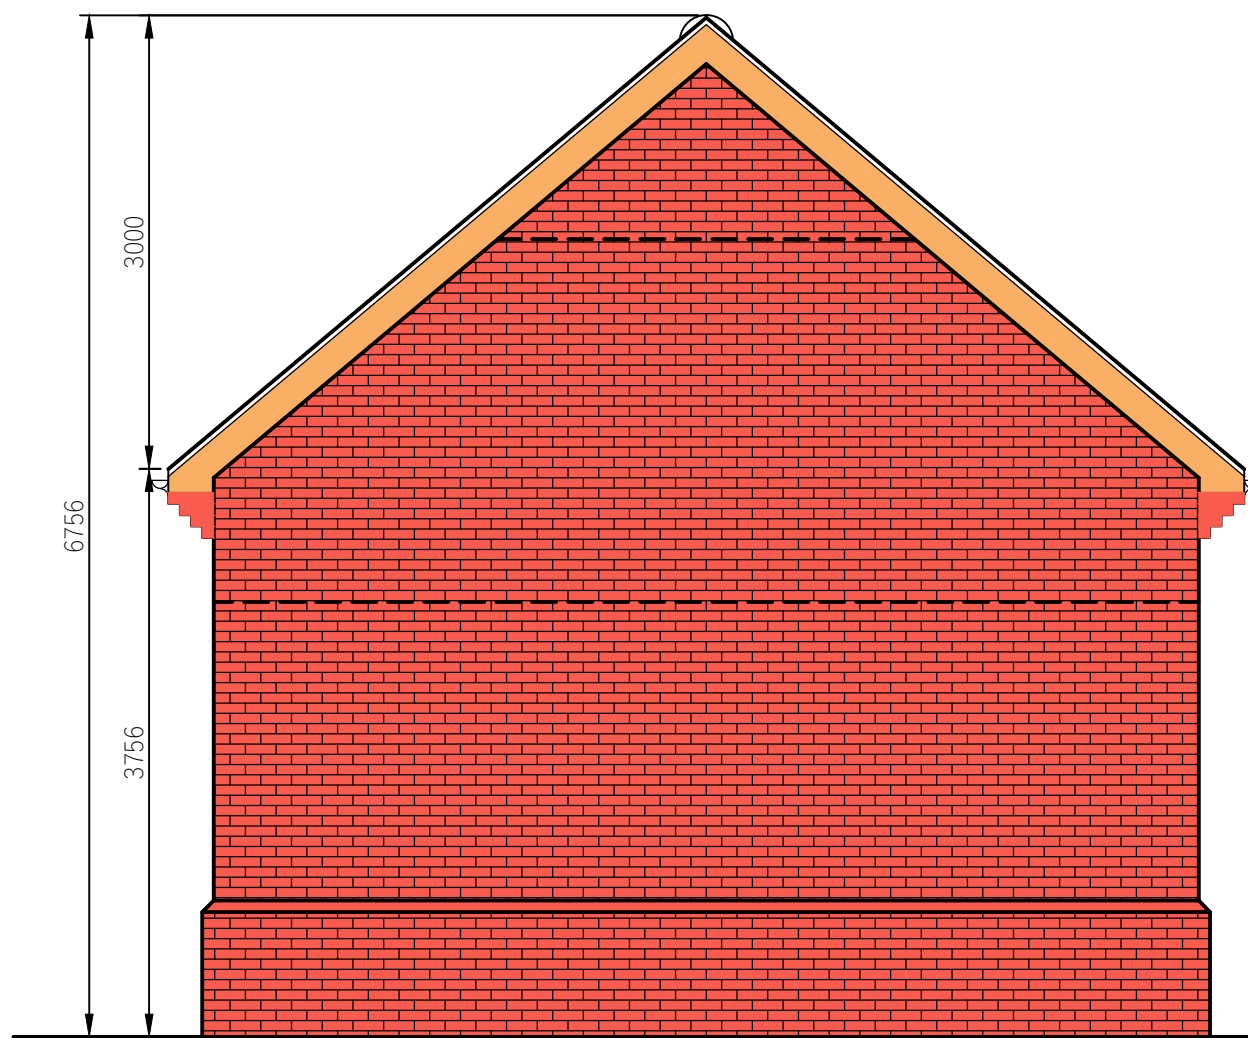

Proposed West Elevation
Scale 1:50

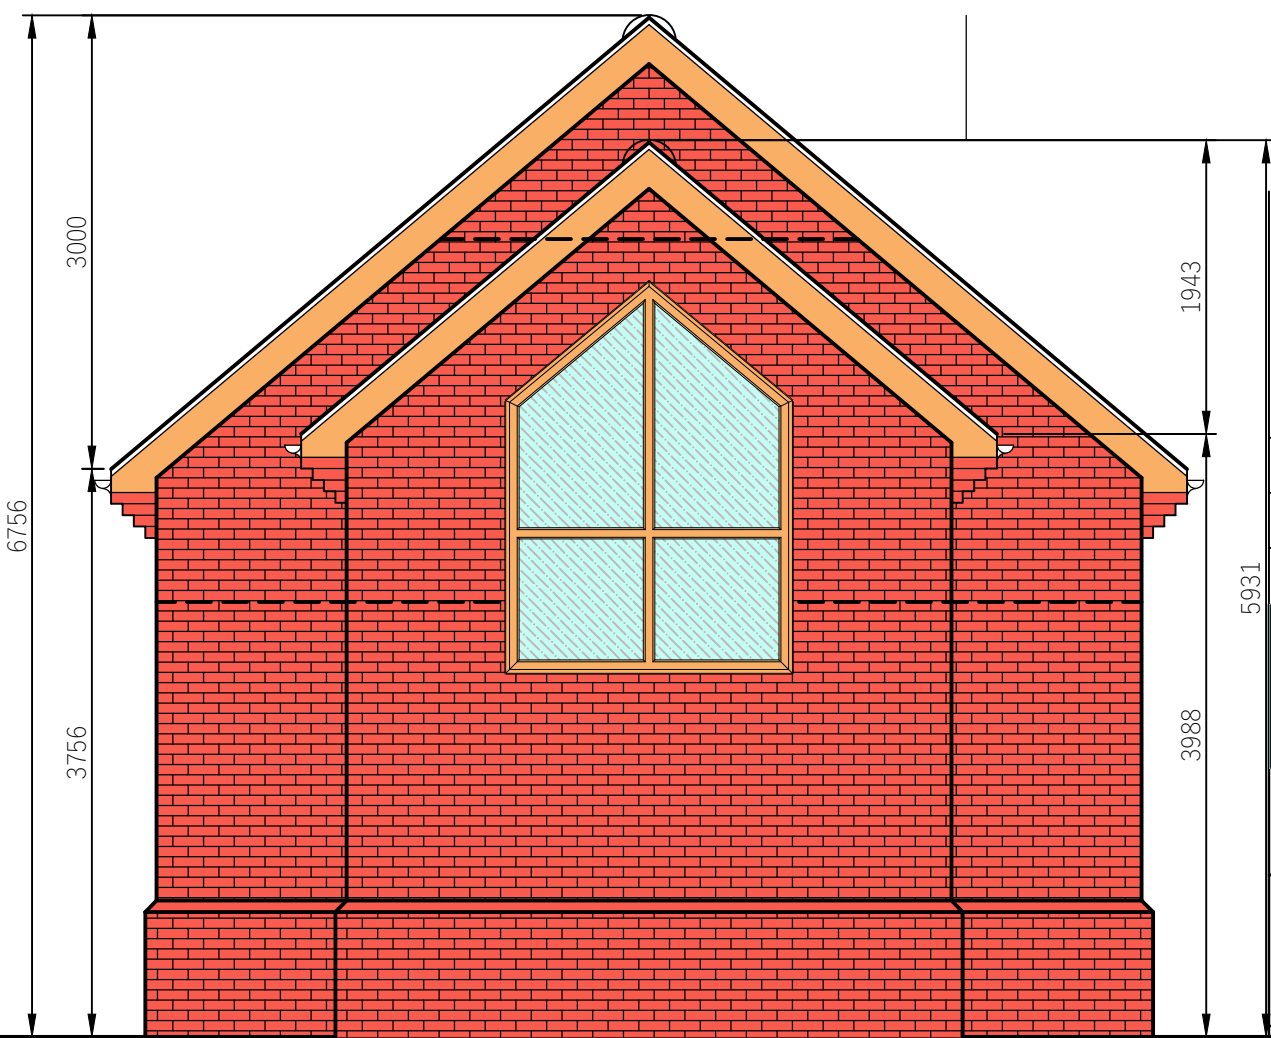

Proposed East Elevation
Scale 1:50

P2	PRELIMINARY – FOR APPROVAL	APW	APW	03/21	
P1	PRELIMINARY – FOR APPROVAL	APW	APW	02/21	
Rev	Revision	Drn	App	Date	
SHIELDS WILSON e: info@shieldswilson.co.uk t: 01775 729252 STRUCTURAL AND CIVIL ENGINEERING					
Status	FOR PLANNING				
Client	SALTERS LANDSCAPING				
Project	Proposed Garage, Annexe & Pool at 14a Broad Lane, Moulton				
Title	Proposed Garage & Annexe Arrangement & Elevations				
Date	Feb. '21	Scale @A1	Drawing No.	Rev	
Appr	APW	1:50	21–115/102	P2	