

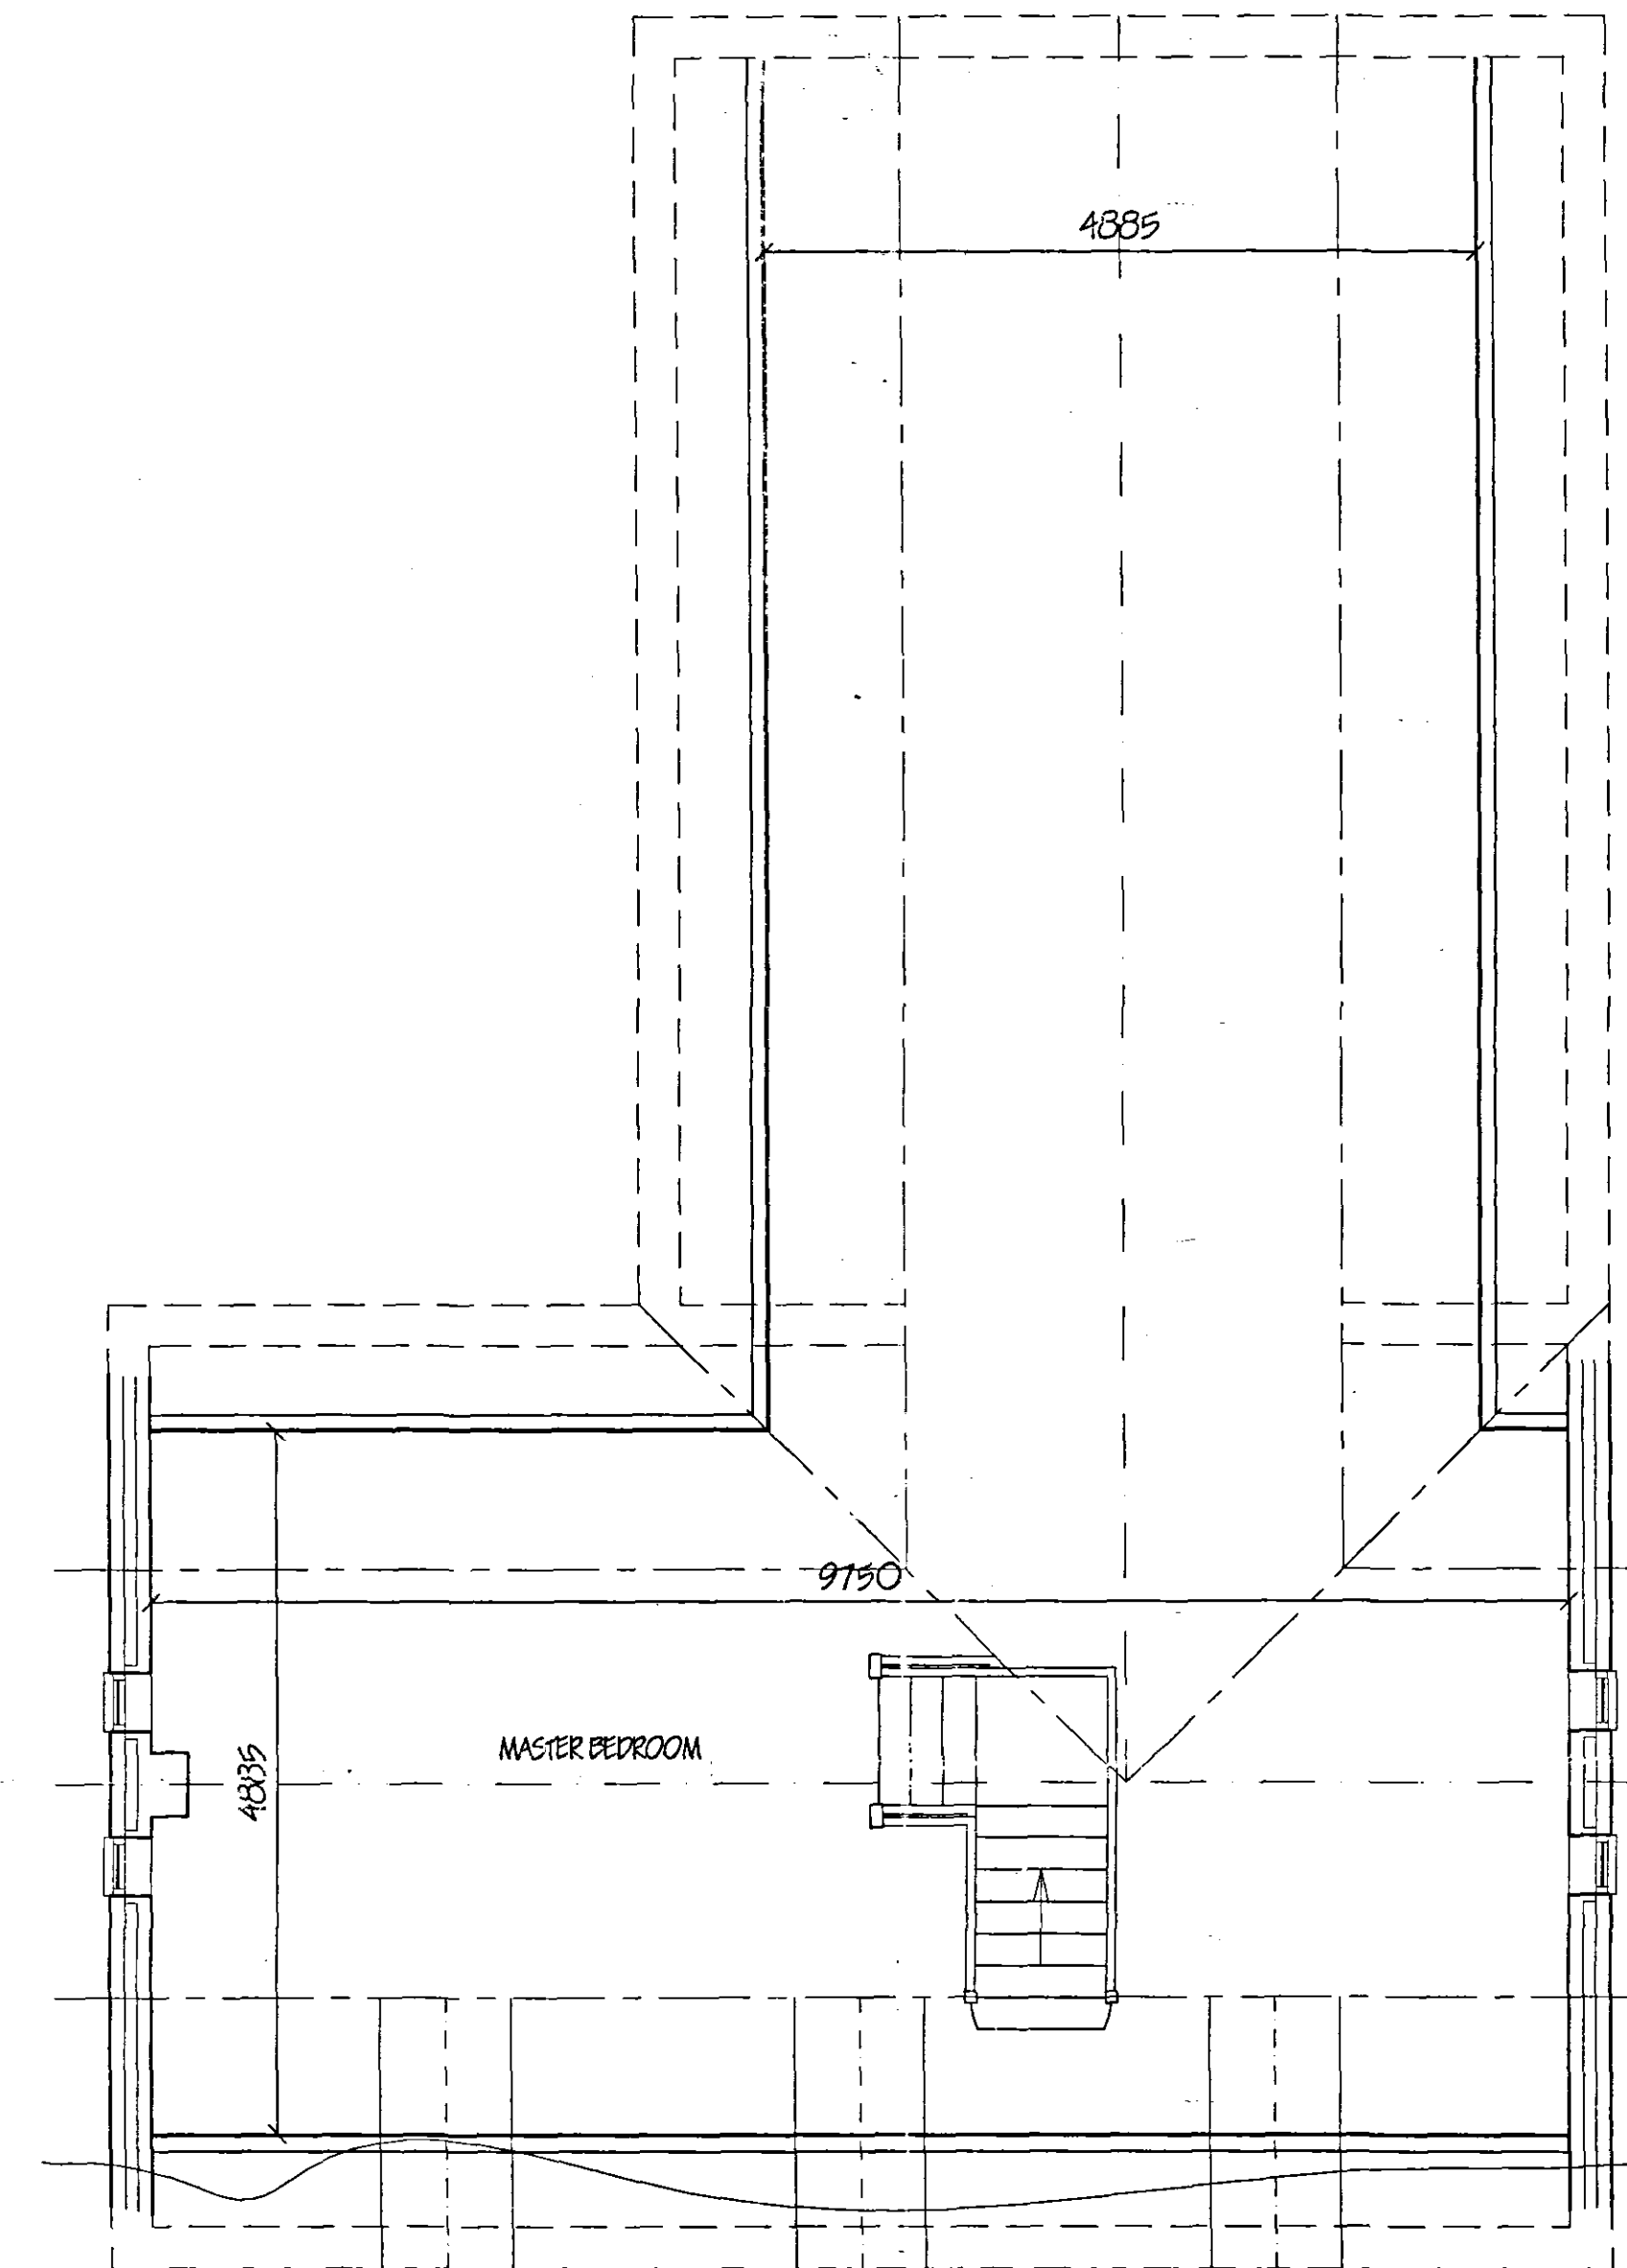
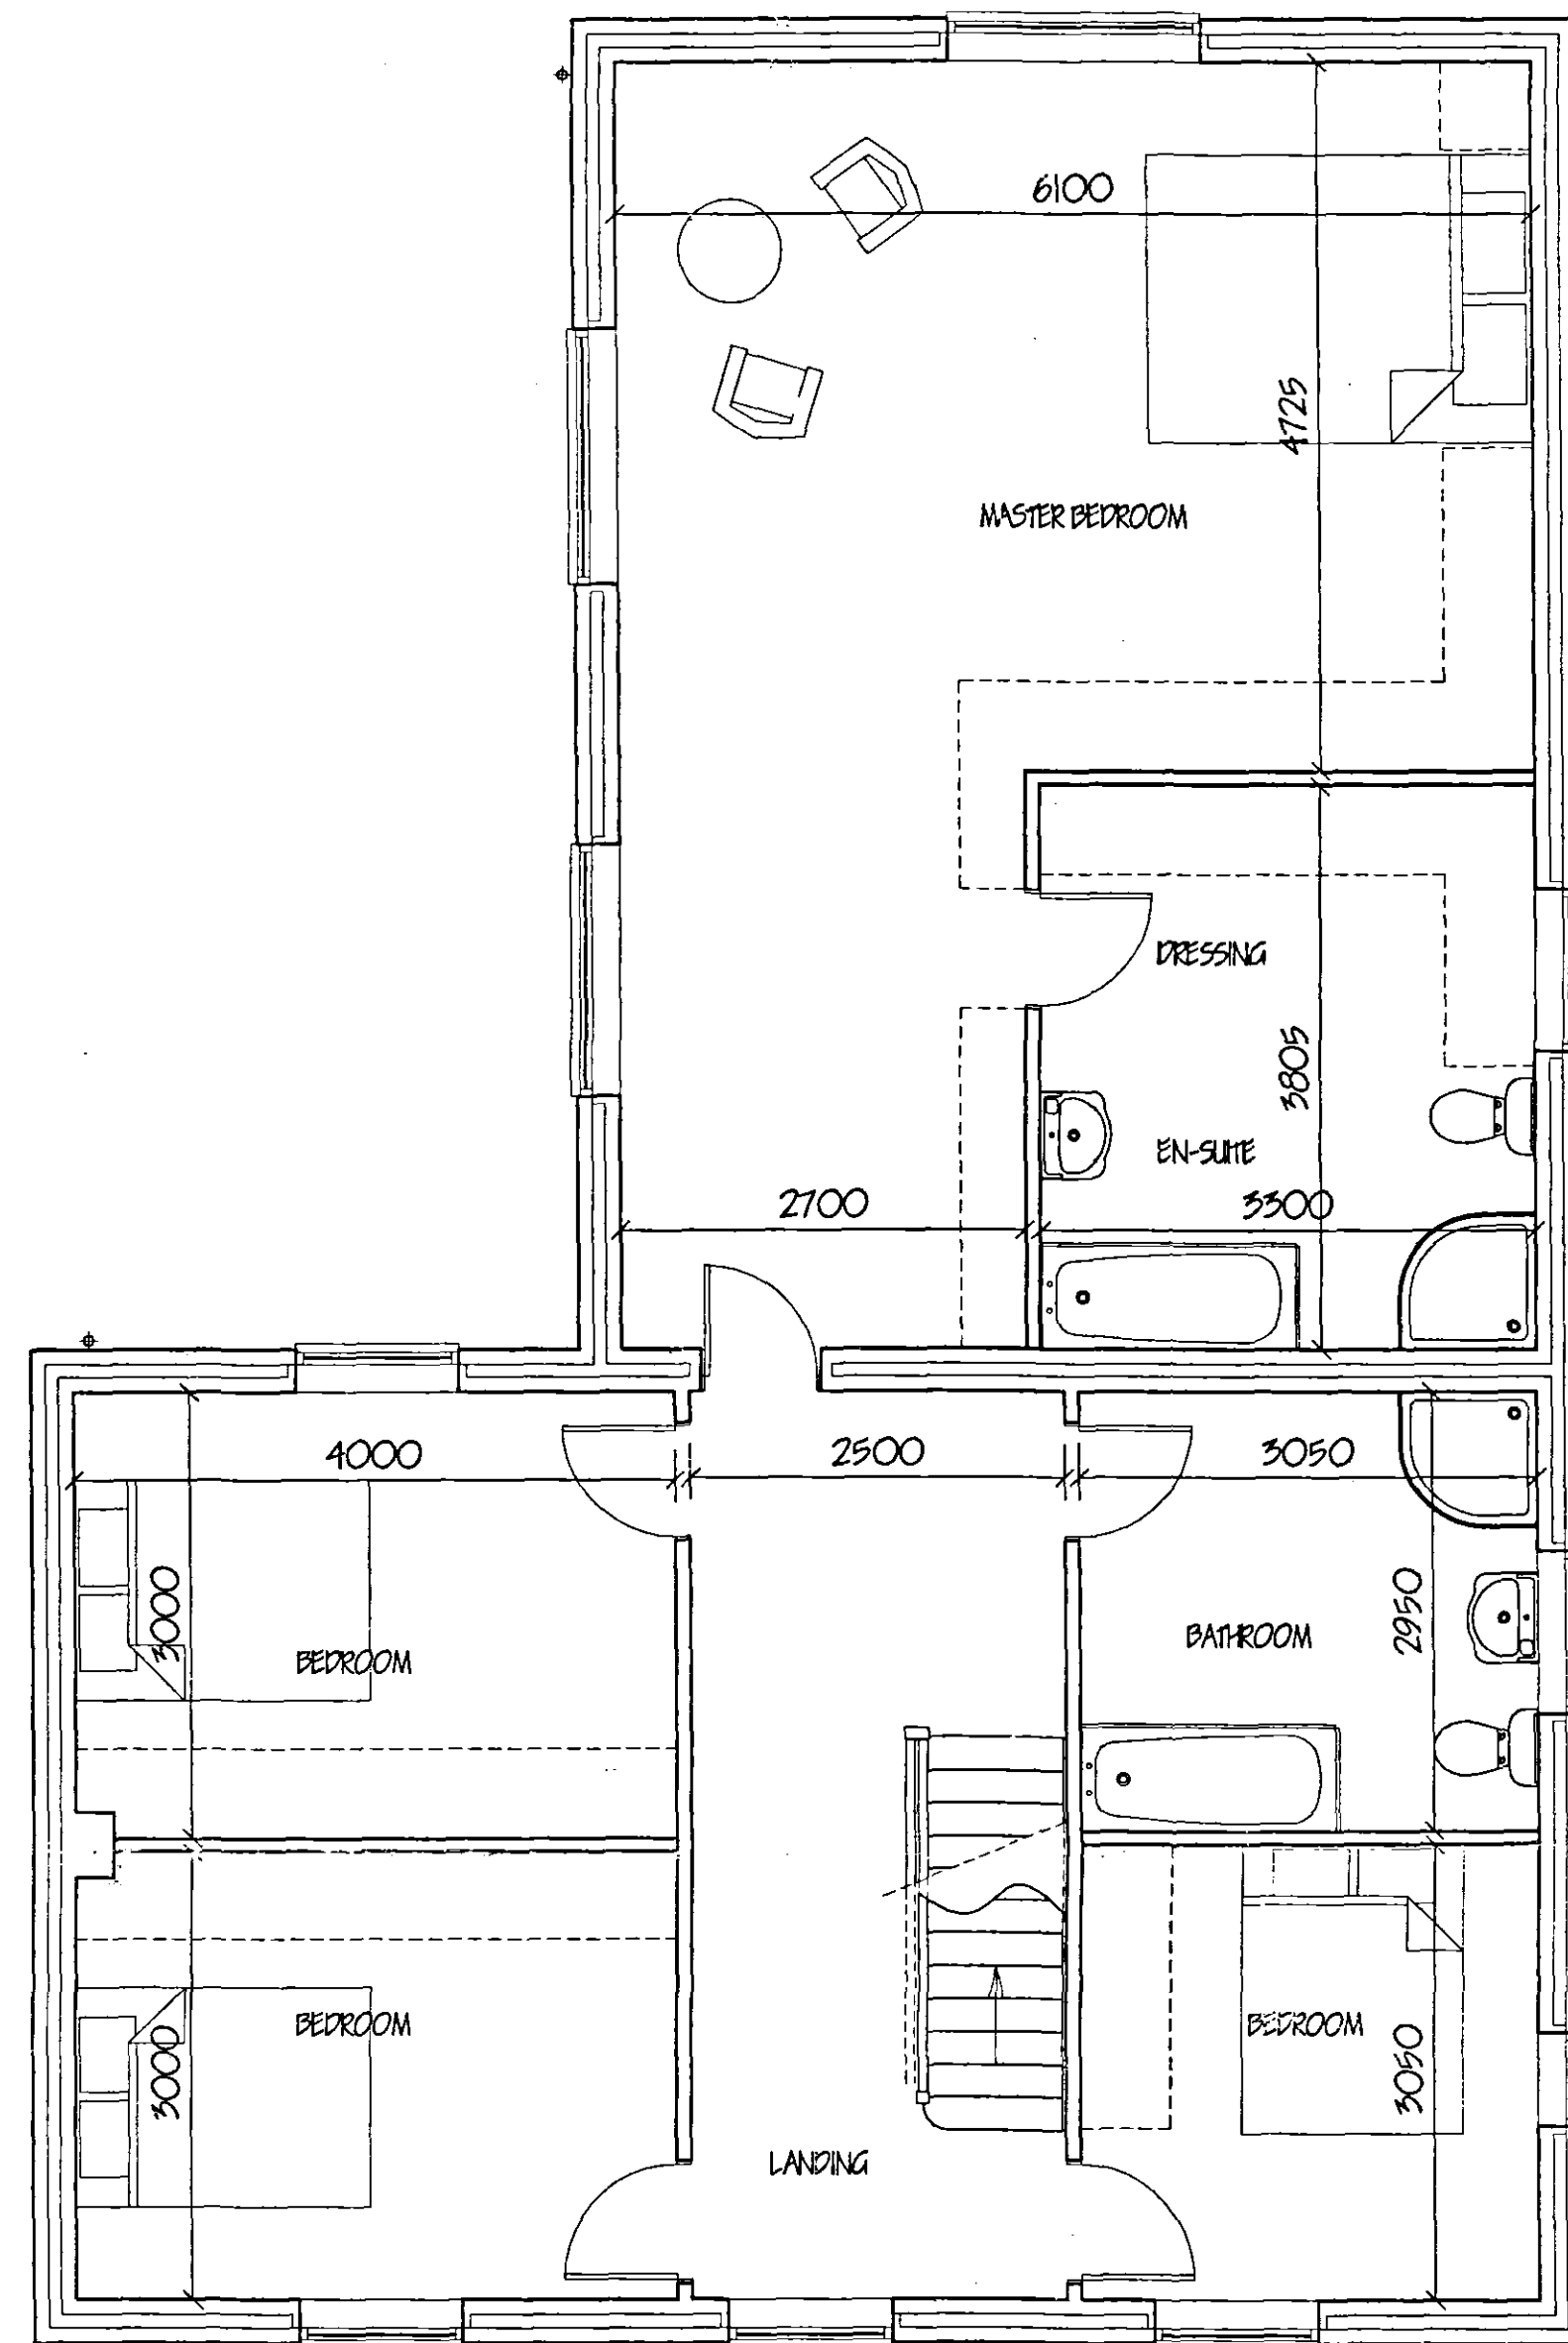


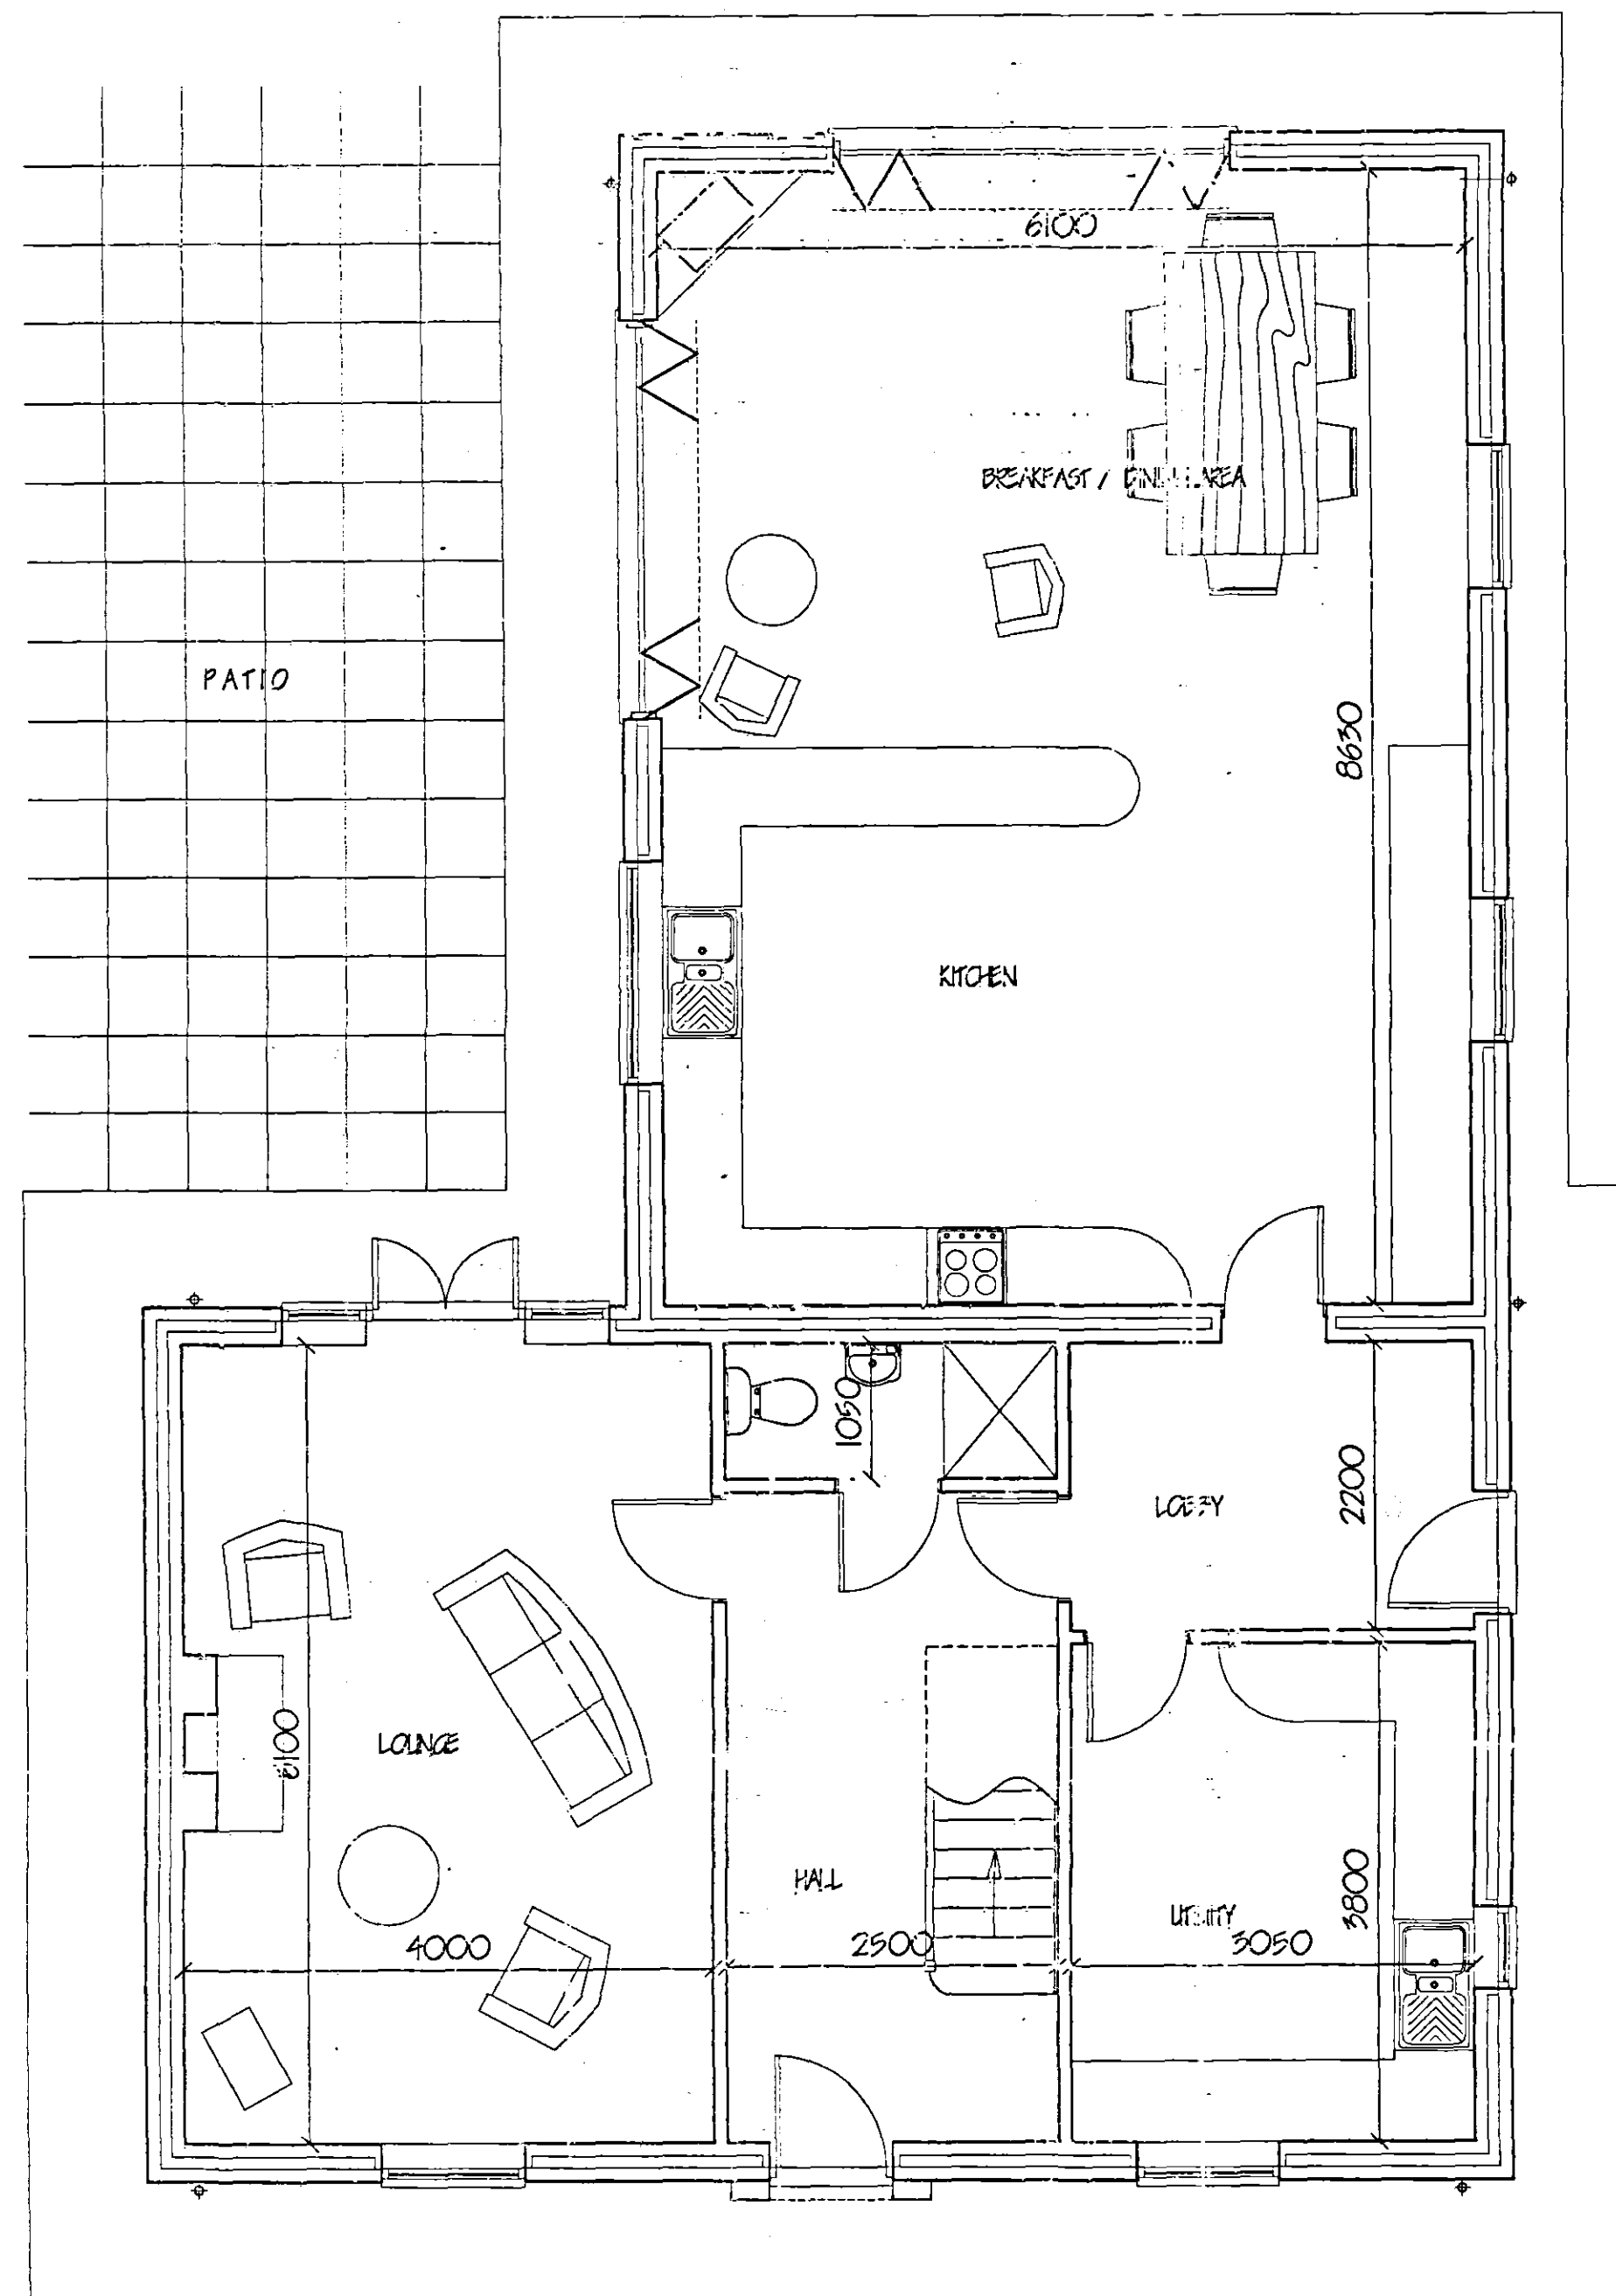

INDICATIVE DESIGN

SECOND FLOOR PLAN

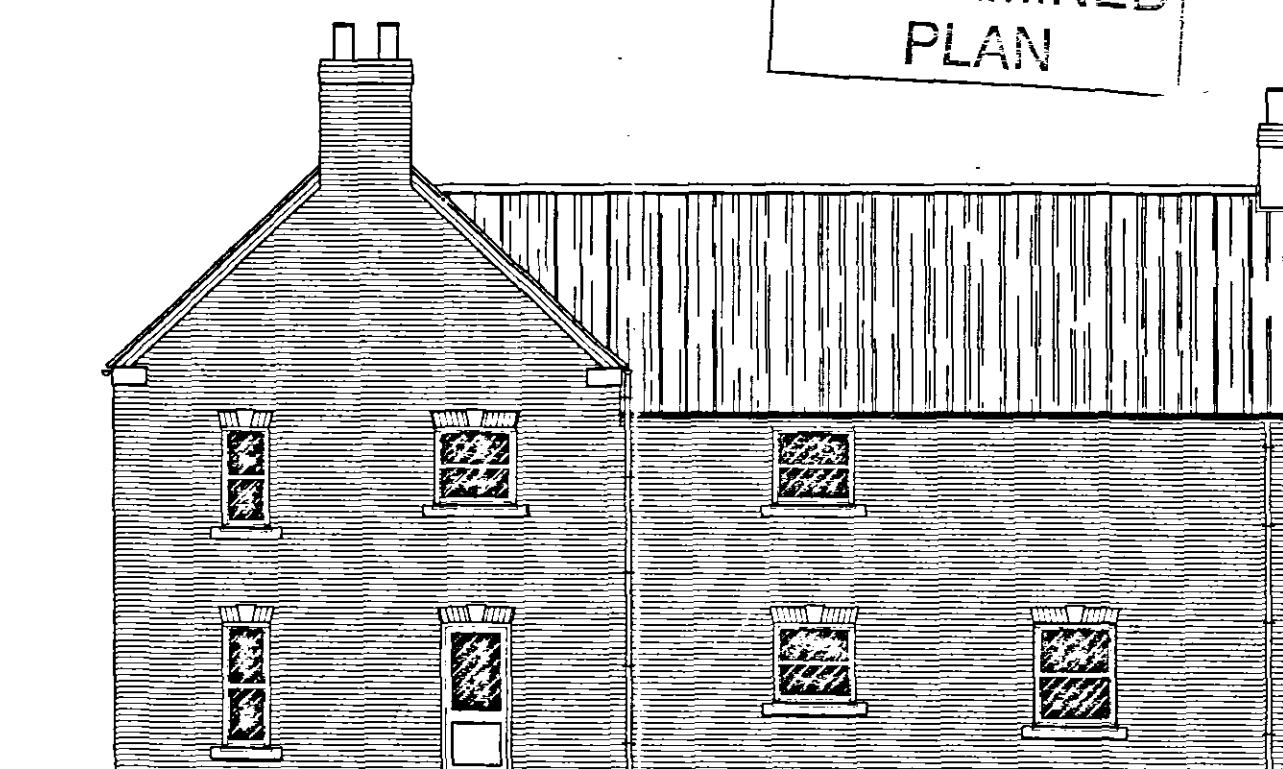

DETERMINED PLAN

G. R. MERCHANT LTD. LENO AMICE TWO ARCHITECTURAL, STRUCTURAL AND LAND DRAINAGE CONSULTANTS 4 Wrights Mews 12A Park Road, Holbeach, Spalding, Lincs. PE12 7EX Tel: 01406 480800 Fax: 01406 425744 E-Mail: gr.merchant@btconnect.com	
Project REPLACEMENT DWELLING, OLD CROWN FARM, CARRINGTON ROAD, MOLLTON SEAS END, SPALDING, Lincs.	
Client MR. R. NICHOLS.	
Drawing FLOOR PLANS & ELEVATIONS. (INDICATIVE)	
Job Ref. 1541-07.	Drawing No. 02.
Date FEB '07.	Drawn GRM.
Scales 1/100, 1/50.	
DO NOT SCALE FROM THIS DRAWING This drawing is copyright and may not be altered, copied, reproduced or used for any other purpose without the written consent of the Architect. The Architect is not responsible for any errors or omissions in this drawing. 

28 MAR 2007
0395107