


NOV.


Utility layout dotted from site to comply with outline. Agreed with G.R. Merchant.
JMG 4/5.

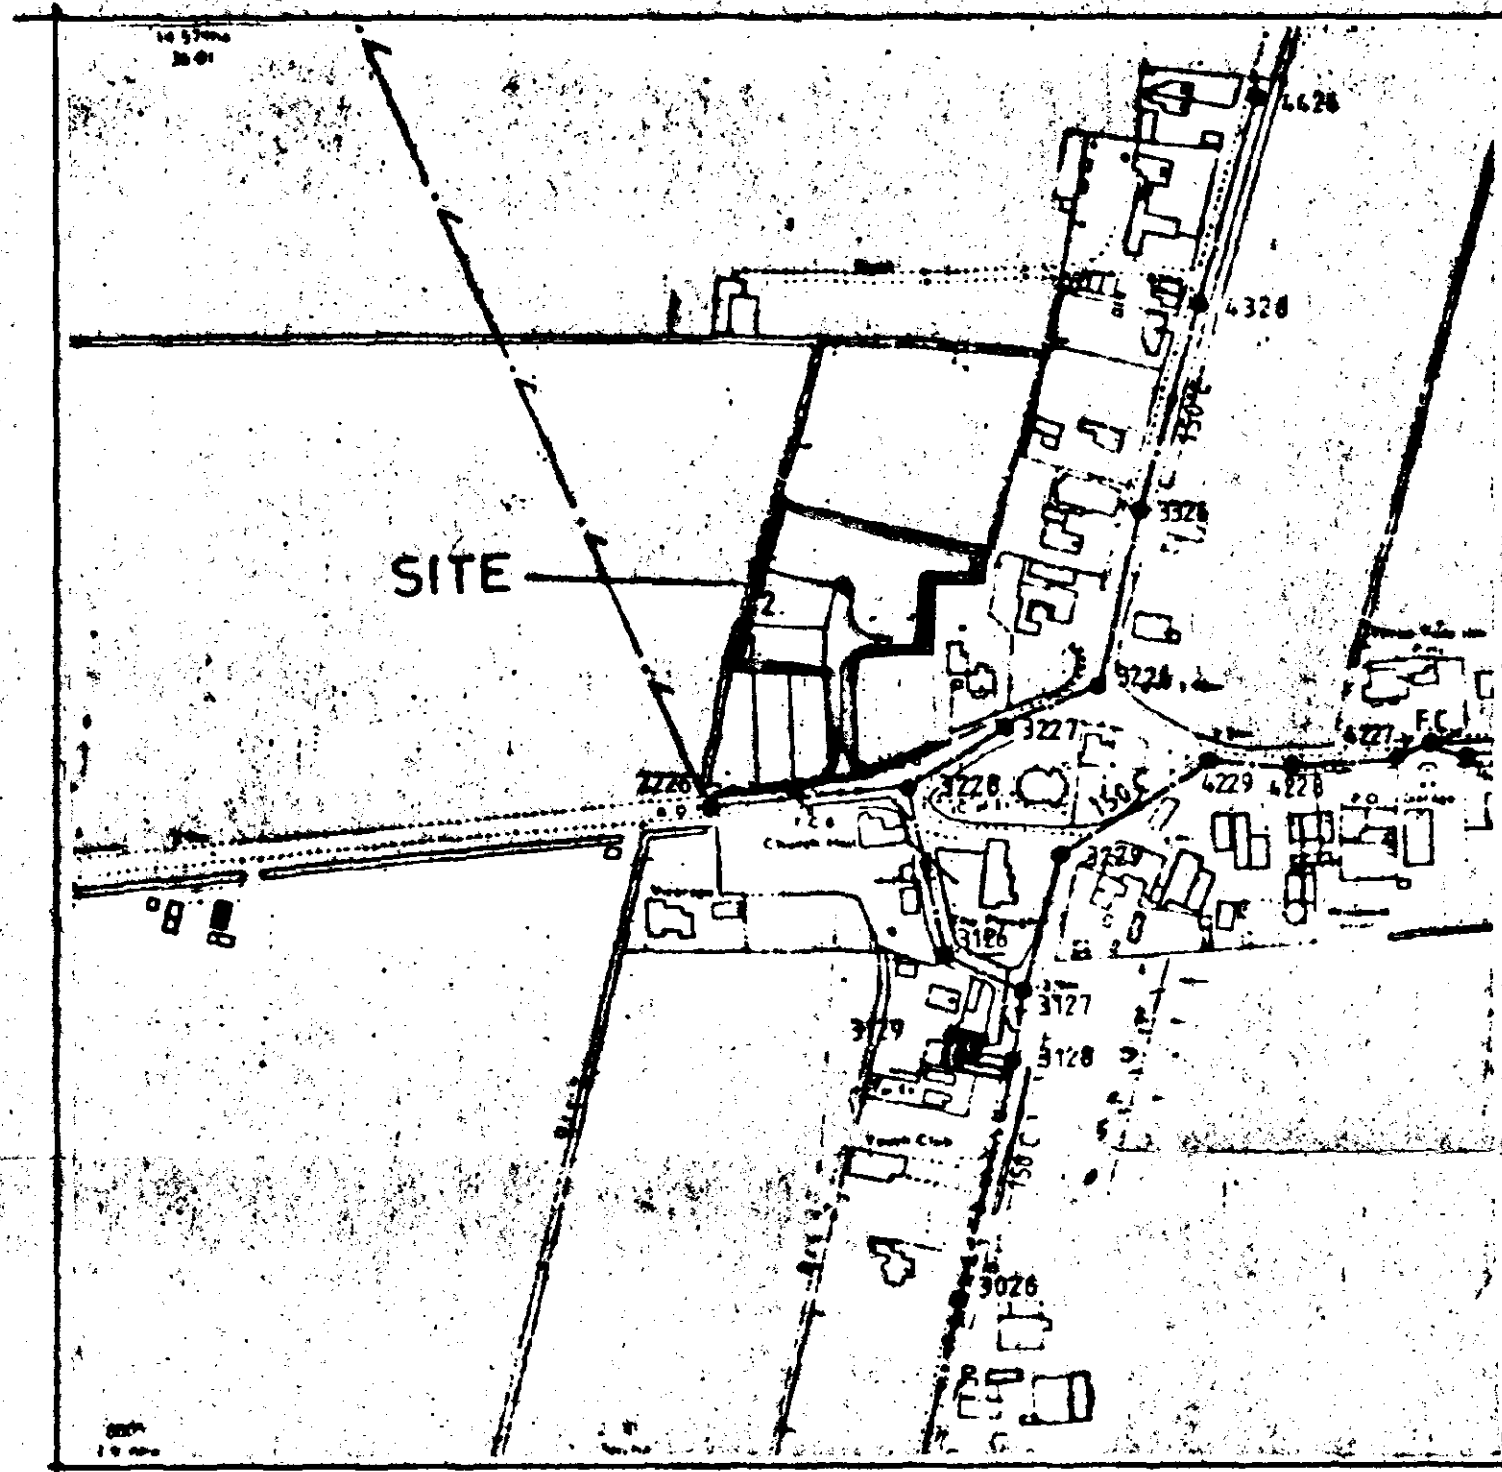

LOCATION PLAN 1:2500

TREE PLANTING

- PLOT 1. a - RED HANDBOOK (COTONEASTER PAUS SCARLET) - 1/2 STANDARD
PLOT 2. a - RED HANDBOOK (COTONEASTER PAUS SCARLET) - 1/2 STANDARD
b - WHITEBERRY (SORBUS ARA LITEREOLIS) - 1/3 STANDARD

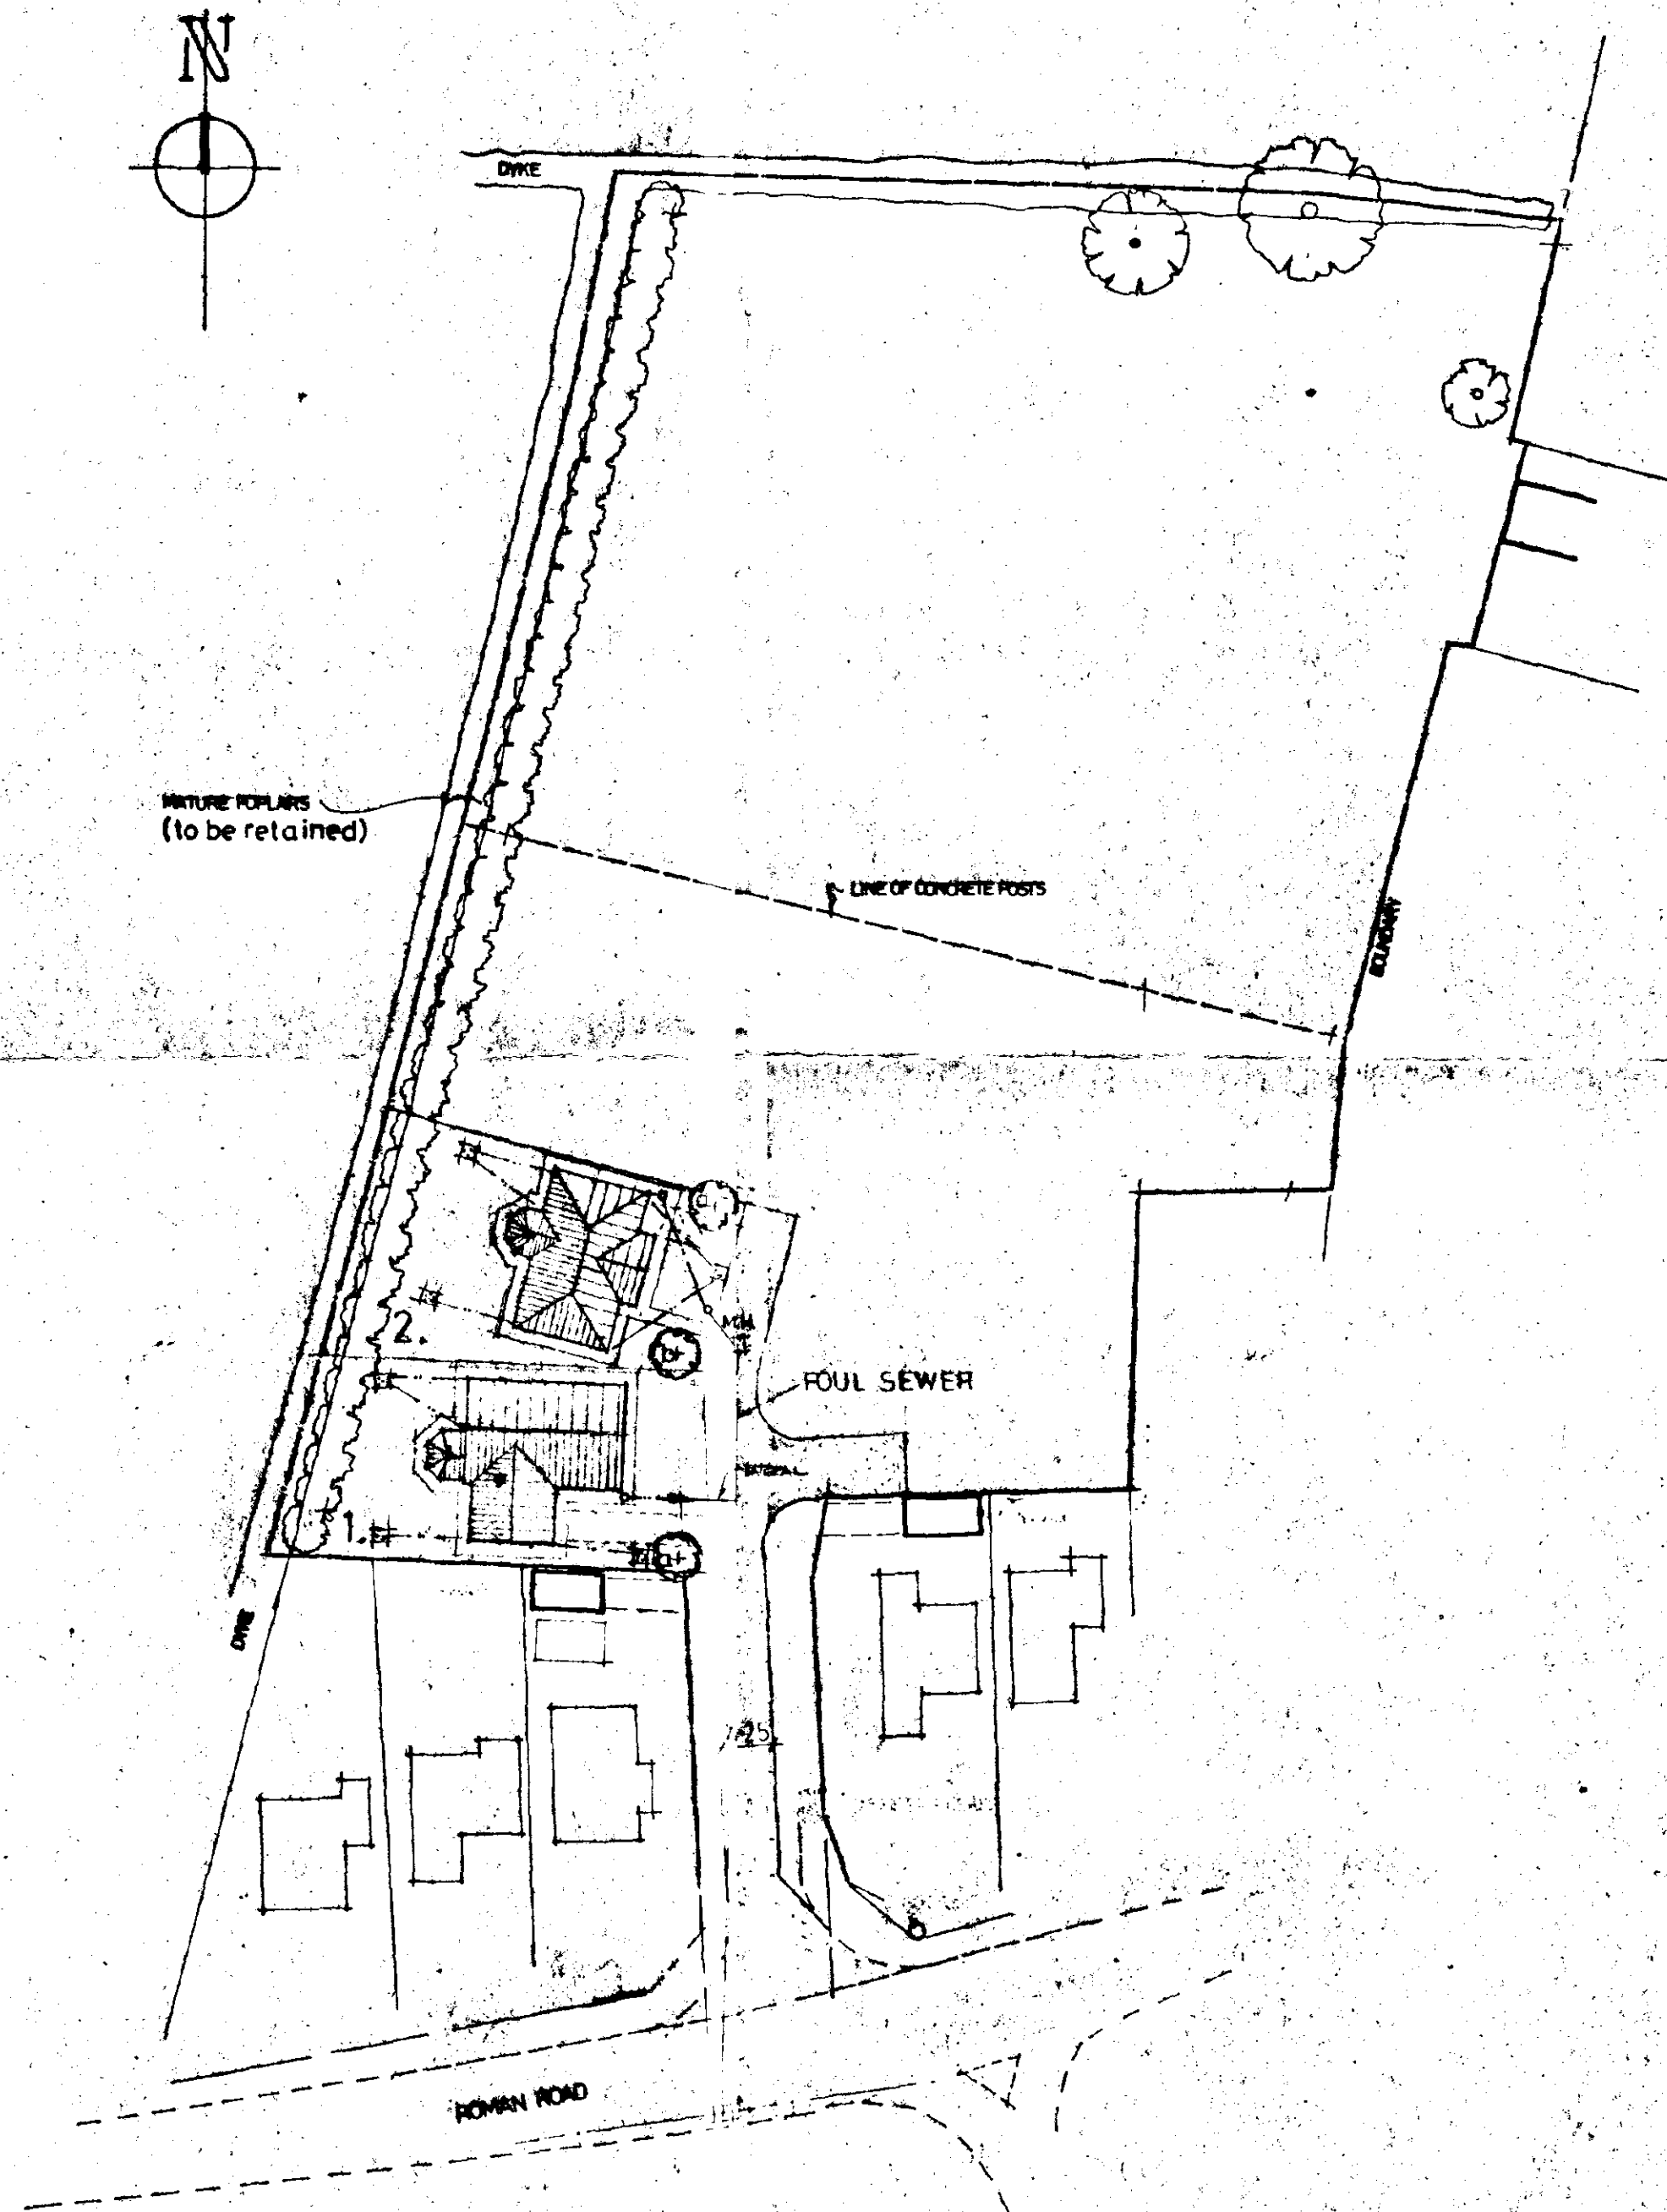

SITE PLAN 1:500

PRIVATE DRIVE TO BE MINIMUM 4.25M WIDE CONSTRUCTED WITH 150MM WELL COMPACTED hardcore (500mm) & TOPPED WITH GRAVEL.

DETERMINED PLAN

SITE LAYOUT

SCOTT HOLLAND DC
HOUSING & PLANNING
05 MAY 1995
Ref: 405195

G. R. MERCHANT
LENG AMICE, FWO,
ARCHITECTURAL, STRUCTURAL
& LAND DRAINAGE CONSULTANT
TEL: HOLBEACH (0406) 694996, 490607

PROJECT:
LAND OFF ROMAN ROAD,
MOULTON CHAPEL.

CLIENT:
D.G.M. PROPERTIES LTD,
DOZENS BANK
PODE HOLE,
SPALDING,
Lincs.

SCALES: AS INDICATED
DATE: NOV. '94

DRAWING No.: DGM-MC.2.1
REVISIONS: