
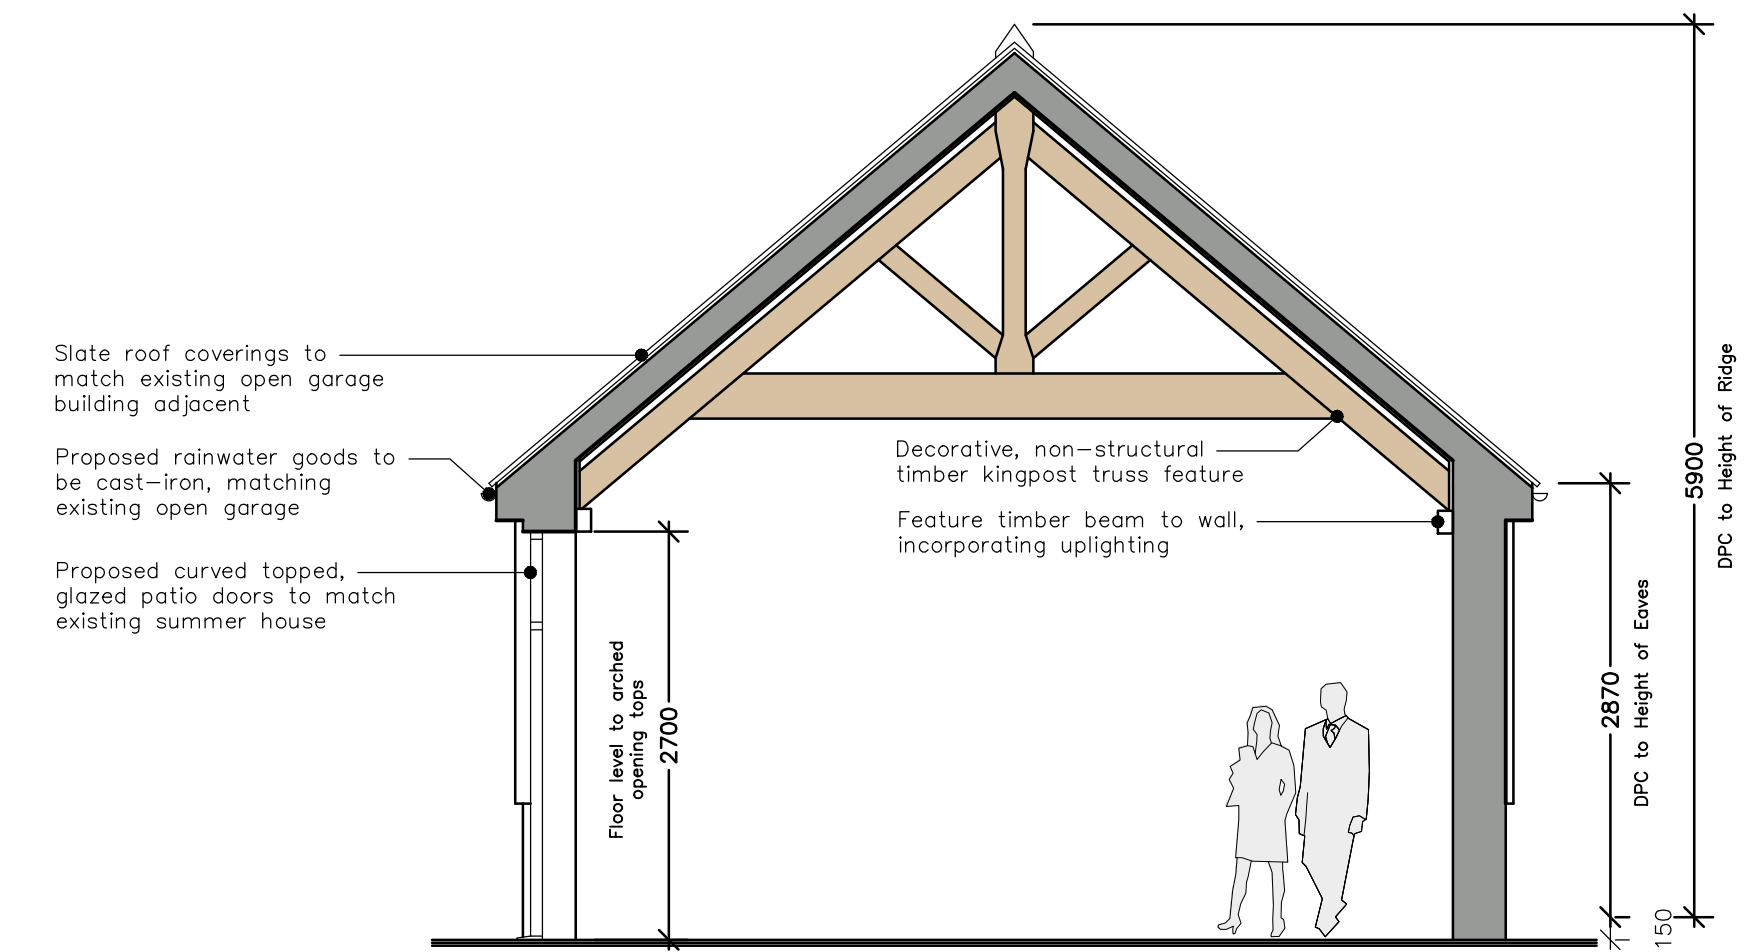
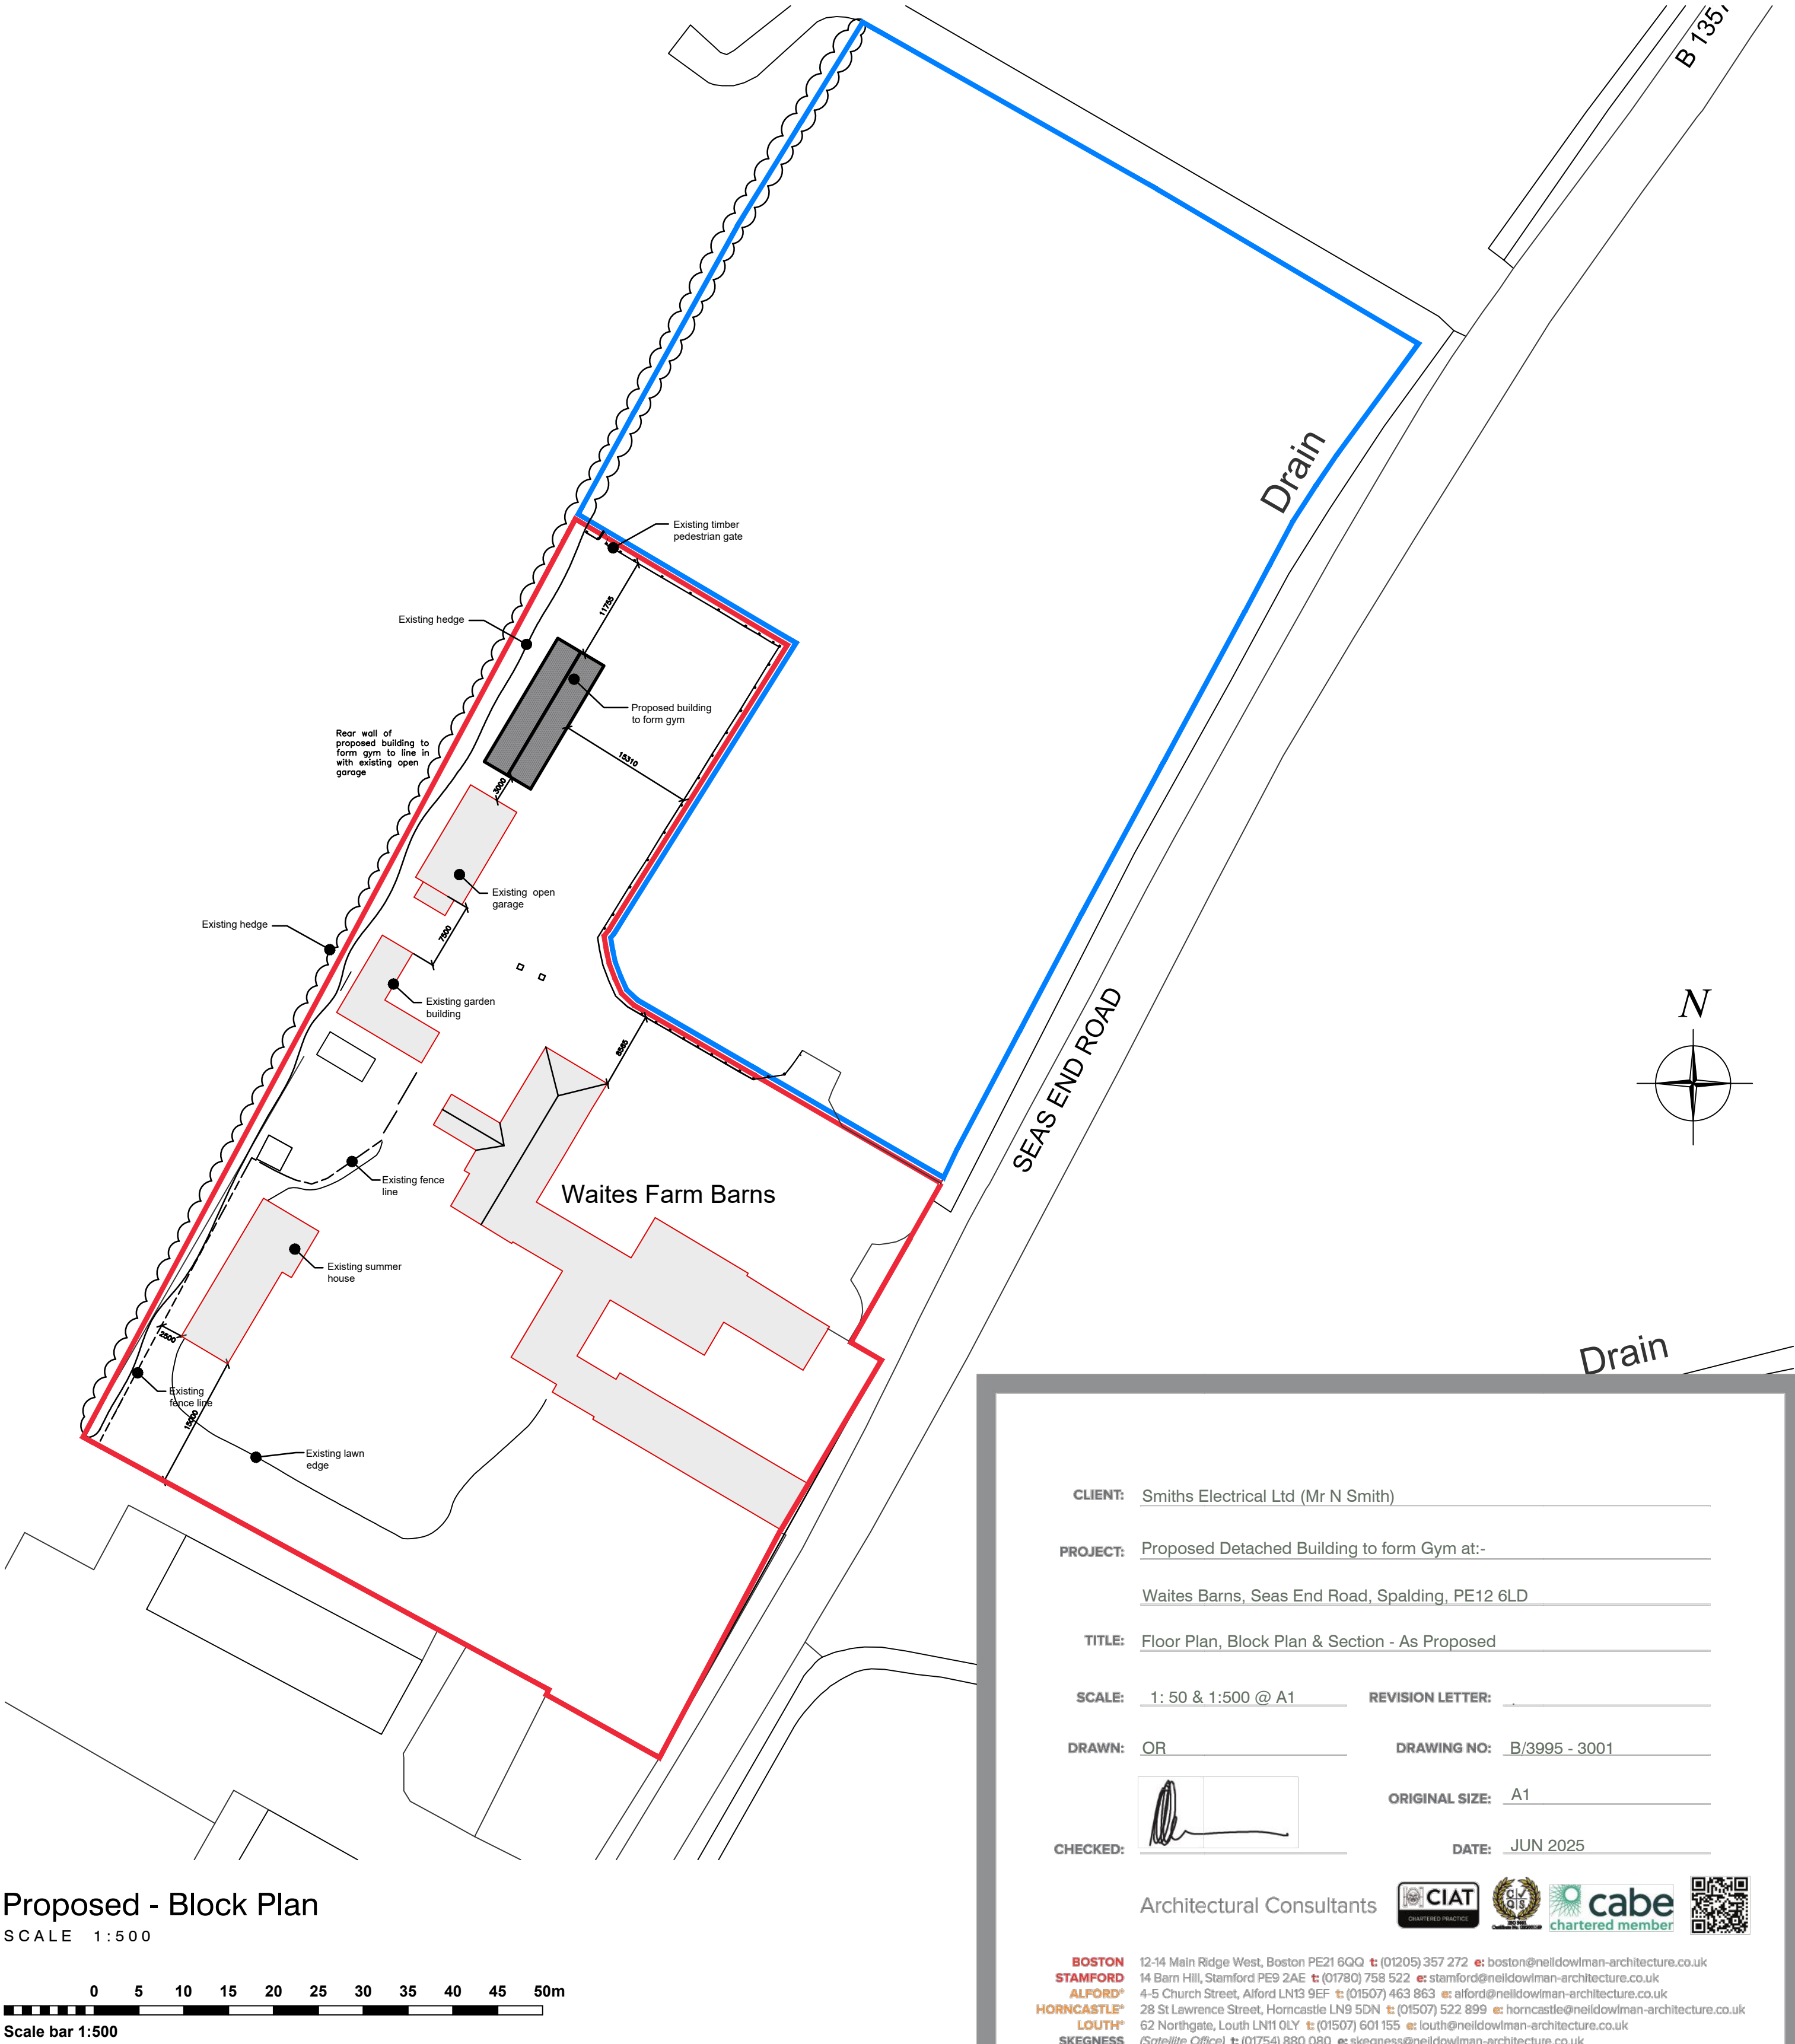


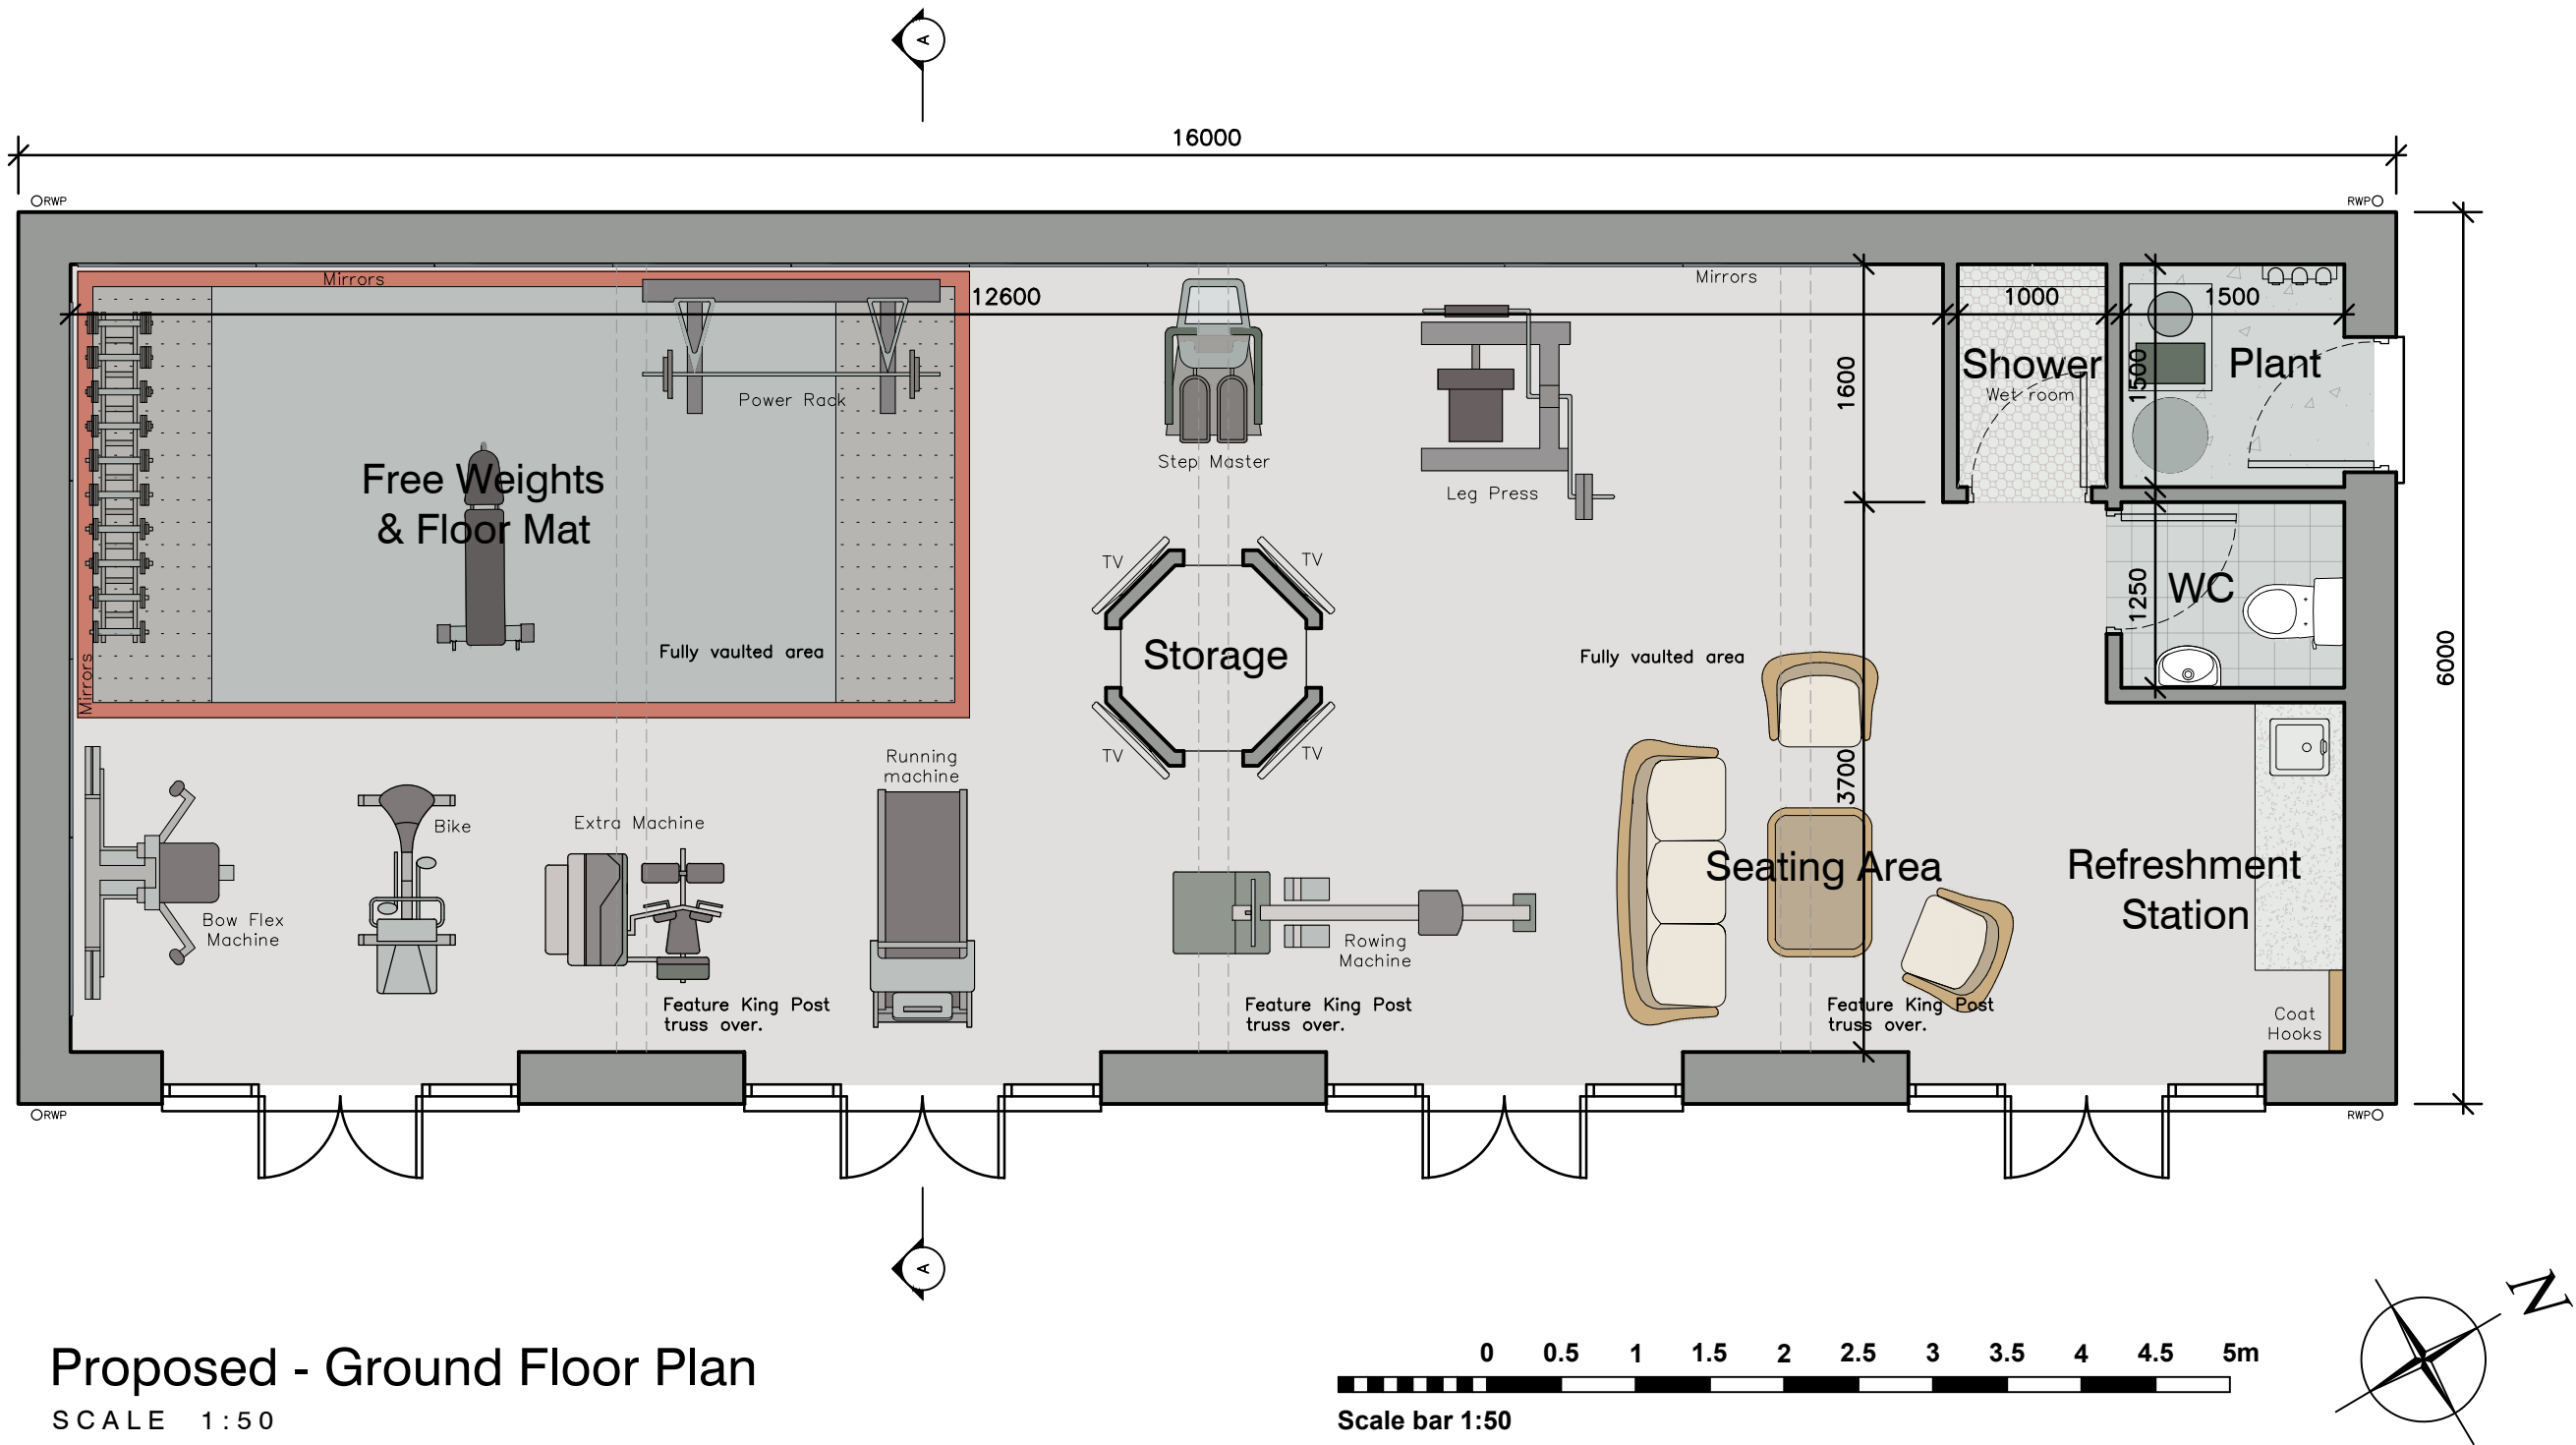

CLIENT: Smiths Electrical Ltd (Mr N Smith)

PROJECT: Proposed Detached Building to form Gym at:-
Waites Barns, Seas End Road, Spalding, PE12 6LD

TITLE: Floor Plan, Block Plan & Section - As Proposed

SCALE: 1: 50 & 1:500 @ A1

REVISION LETTER:

DRAWN: OR

DRAWING NO: B/3995 - 3001

CHECKED:

ORIGINAL SIZE: A1

DATE: JUN 2025

Architectural Consultants

CIAT

chartered member

cabe

chartered member

BOSTON 12-14 Main Ridge West, Boston PE21 6QQ t: (01205) 357 272 e: boston@neildowdman-architecture.co.uk
STAMFORD 14 Barn Hill, Stamford PE9 2AE t: (01780) 758 522 e: stamford@neildowdman-architecture.co.uk
ALFORD 4-5 Church Street, Alford LN13 9EF t: (01507) 463 863 e: alford@neildowdman-architecture.co.uk
HORNCASTLE 28 St Lawrence Street, Horncastle LN9 5DN t: (01507) 522 899 e: horncastle@neildowdman-architecture.co.uk
LOUTH 62 Northgate, Louth LN11 0LY t: (01507) 601 155 e: louth@neildowdman-architecture.co.uk
SKEGNESS (Skeffliffe Office) t: (01754) 880 080 e: skegness@neildowdman-architecture.co.uk
*By appointment only

www.neildowdman-architecture.co.uk