


50000

50000

Menage

Gravel Drive

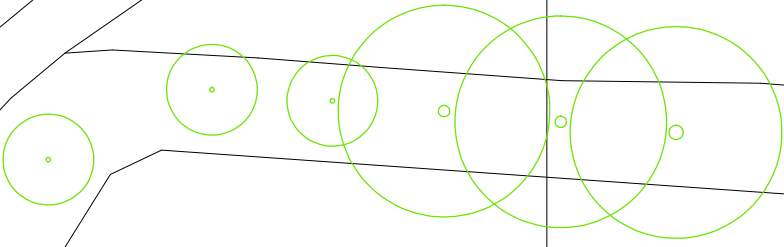

Stables

Coach House

Green House

Seas End Hall

Kitchen Door Location

New Steps and front Door

Hall Farm

Cricket Pitch

Cricket Pitch

Pavilion

HALL LANE

3.3m

Moulton River (Drain)

46a

46


52

44

CONTRACT DETAILS
Proposed Refurbishment Of Seas End Hall
Moulton Seas End Spalding PE12 6LB
For Mr M Jarrett

DRAWING TITLE
Proposed Coach House
Block Site Plan, GATE LOCATION

SCALE 1:500	DATE APR 2026	DRAWN BY S.Andrews	DRAWING NO. REV	
JOB NO.	PLOT NO.	SHEET NO. P1/05SP1/01	REV	

 

Tele No. 07713003441
E-mail:-shayne@designandarchitectureltd.co.uk

ShayneAndrews@DesignAndArchitectureltd.co.uk
Registered address: 10a High Street, Market Deeping, PE9 6BT