
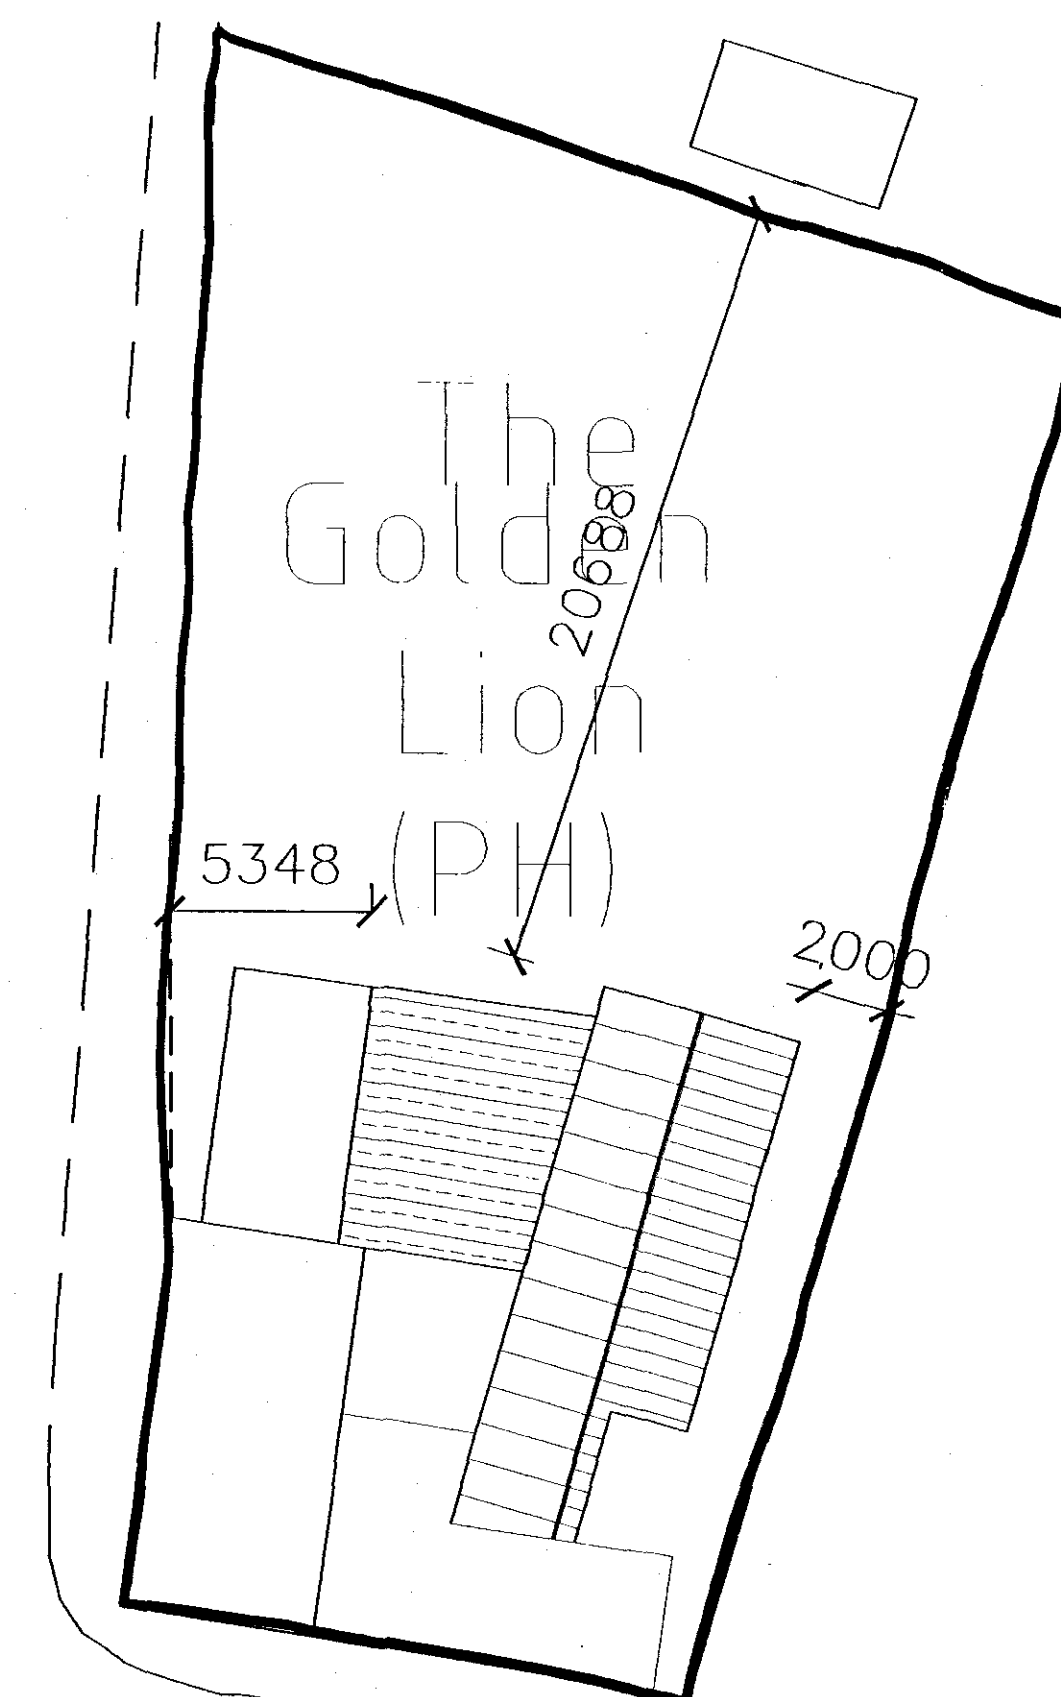


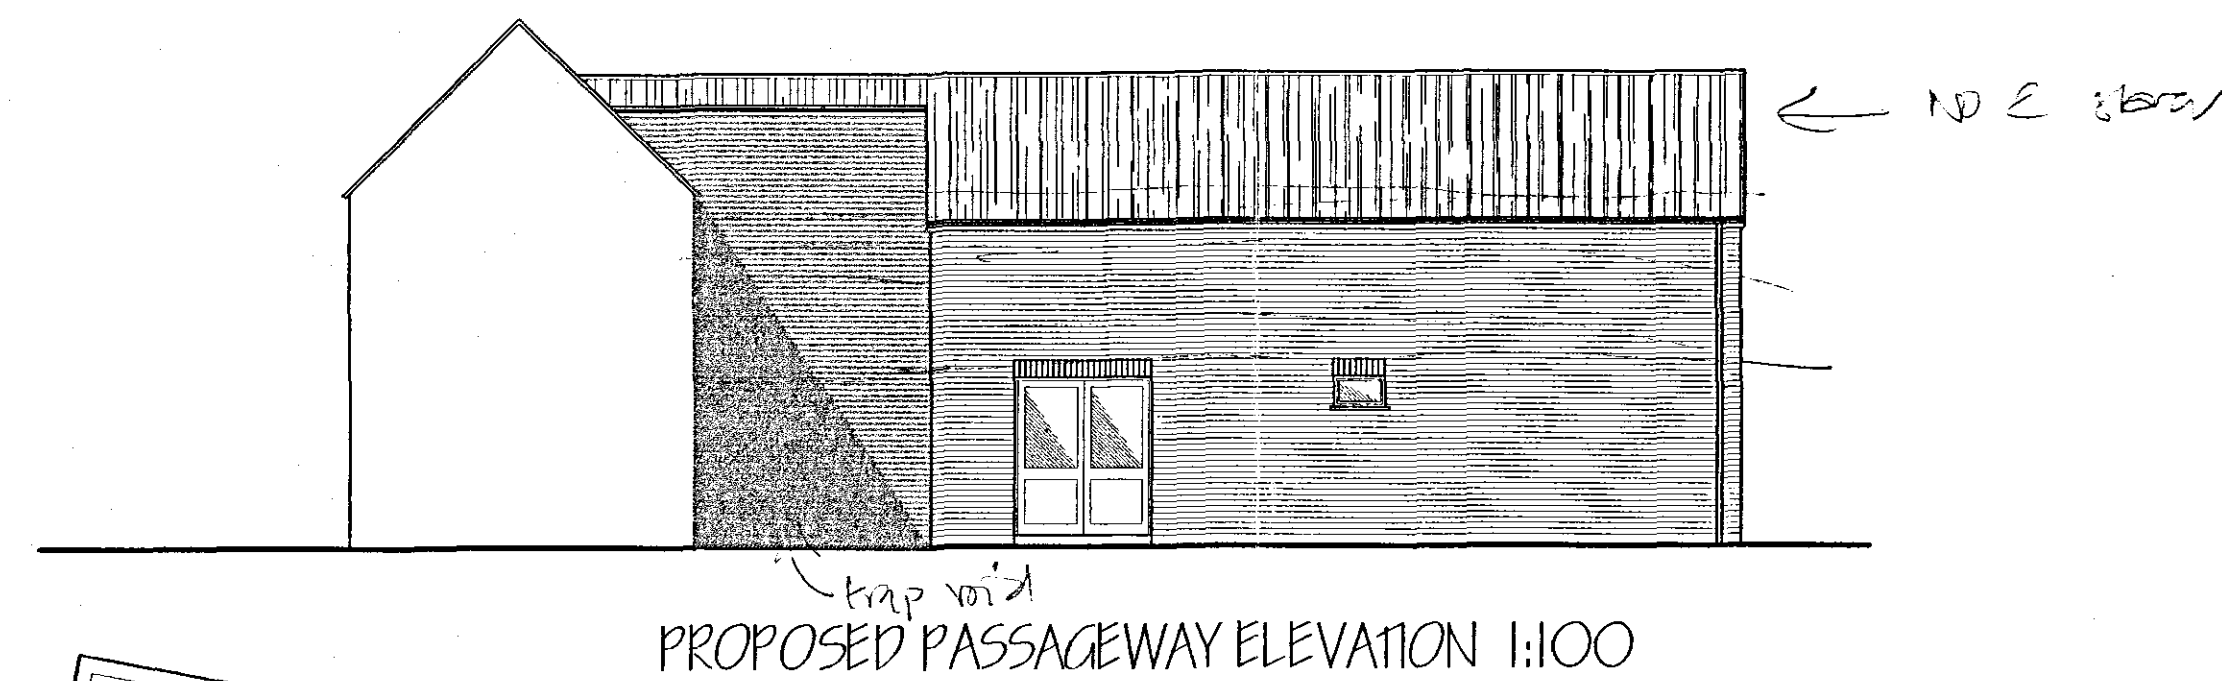

PROPOSED SITE PLAN 1:200

E	KITCHEN LAYOUT MODIFIED	APR '08
D	FIRST FLOOR ADDED	MAR '08
C	ALTERATIONS FOLLOWING PLANNERS COMMENTS	MAR '08
B	CLIENT'S AMENDMENTS	MAR '08
A	CLIENT'S AMENDMENTS	FEB '08
ref.	revision	date

G. R. MERCHANT LTD.

I.ENG AMICE FTWO

**ARCHITECTURAL, STRUCTURAL
AND LAND DRAINAGE
CONSULTANTS**

4 Wrights Mews
12A Park Road, Holbeach,
Spalding, Lincs. PE12 7EE
Tel: 01408 490850
Fax: 01408 425744
E-Mail: gr.merchant@btconnect.com

Project
PROPOSED EXTENSION
THE GOLDEN LION PUBLIC HOUSE
MOULTON SEAS END

Client
R MURREY & P SUMMERFIELD

PROPOSED FLOOR PLANS
PROPOSED ELEVATIONS
PROPOSED SITE PLAN

Job Ref.	Drawing No.
1740-08	02

Date	Drawn
FEB 2008	SJ

Scales
AS NOTED

[illegible]