




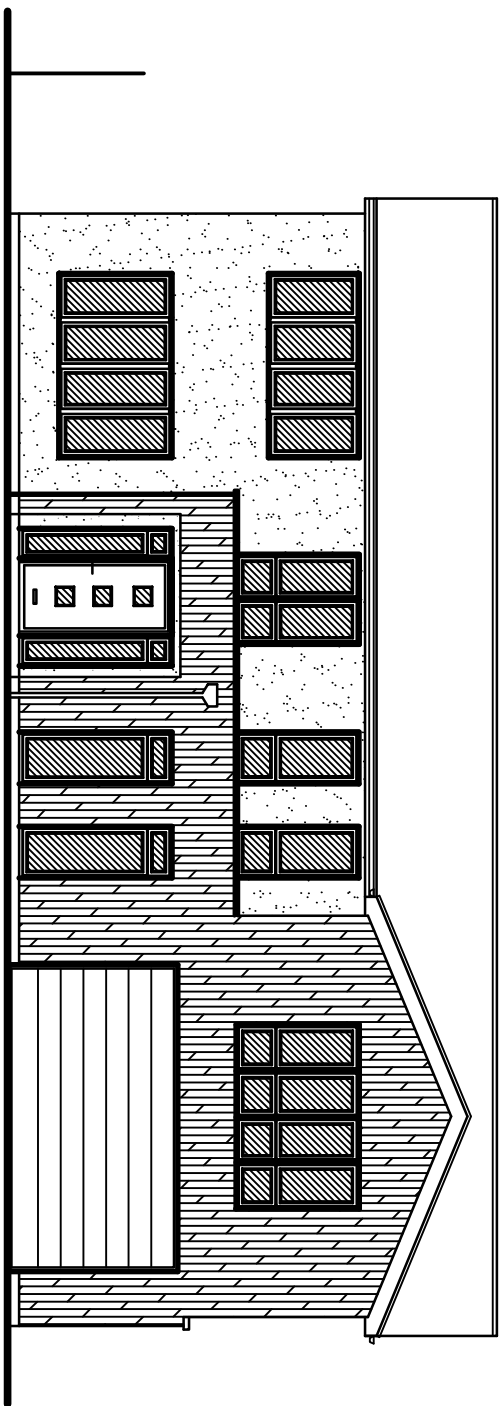


FRONT ELEVATION

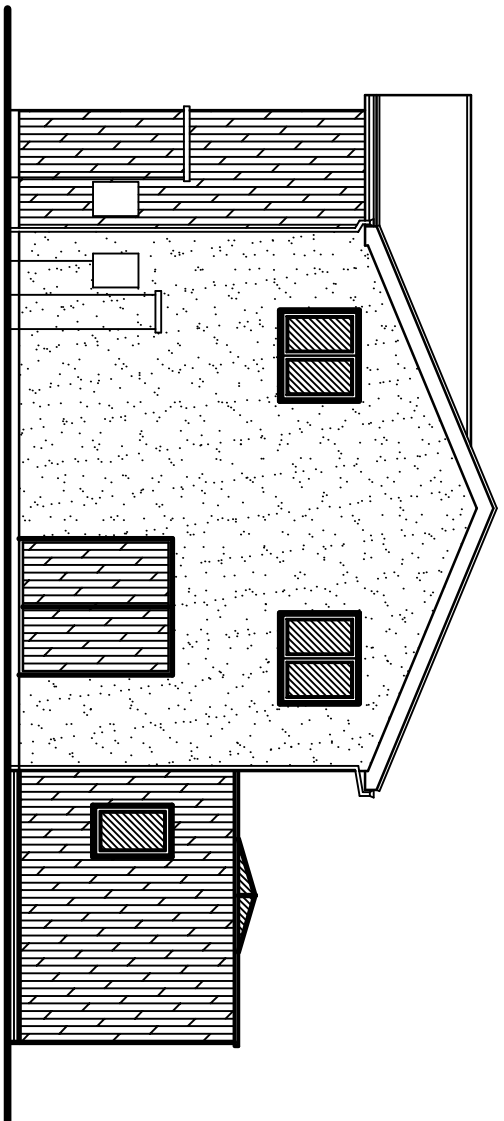


SIDE ELEVATION

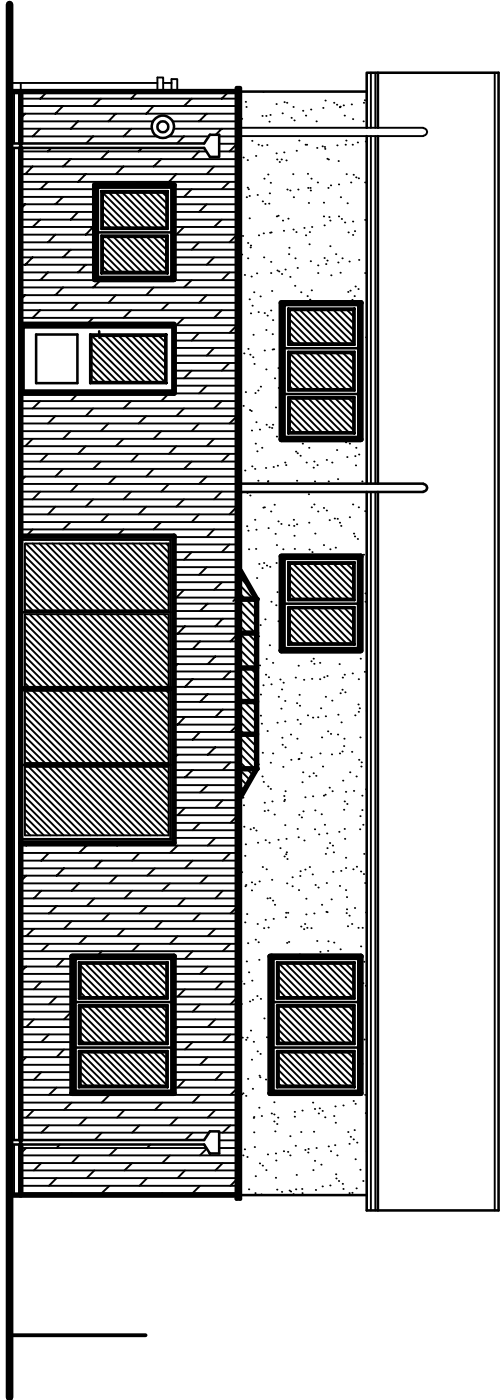


REAR ELEVATION

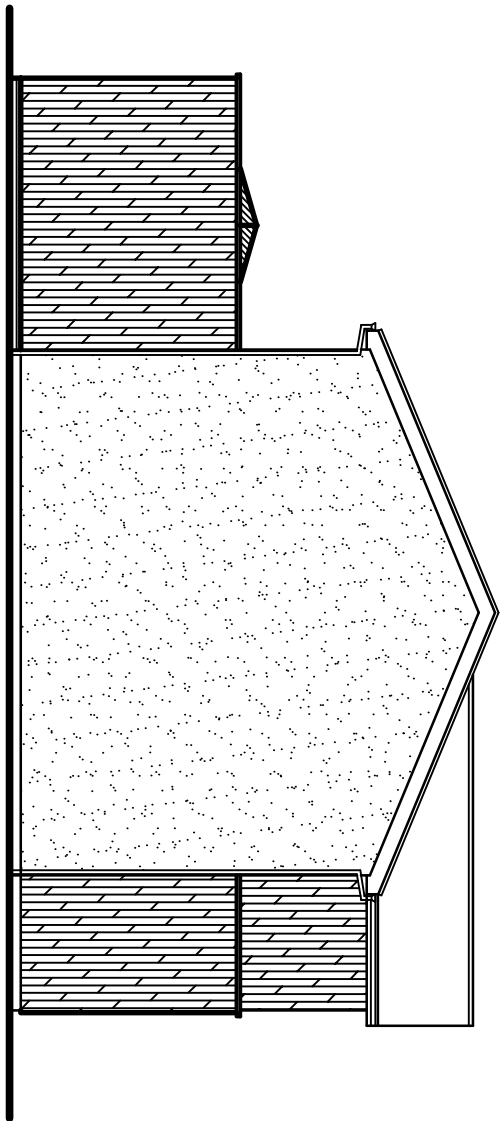

SIDE ELEVATION

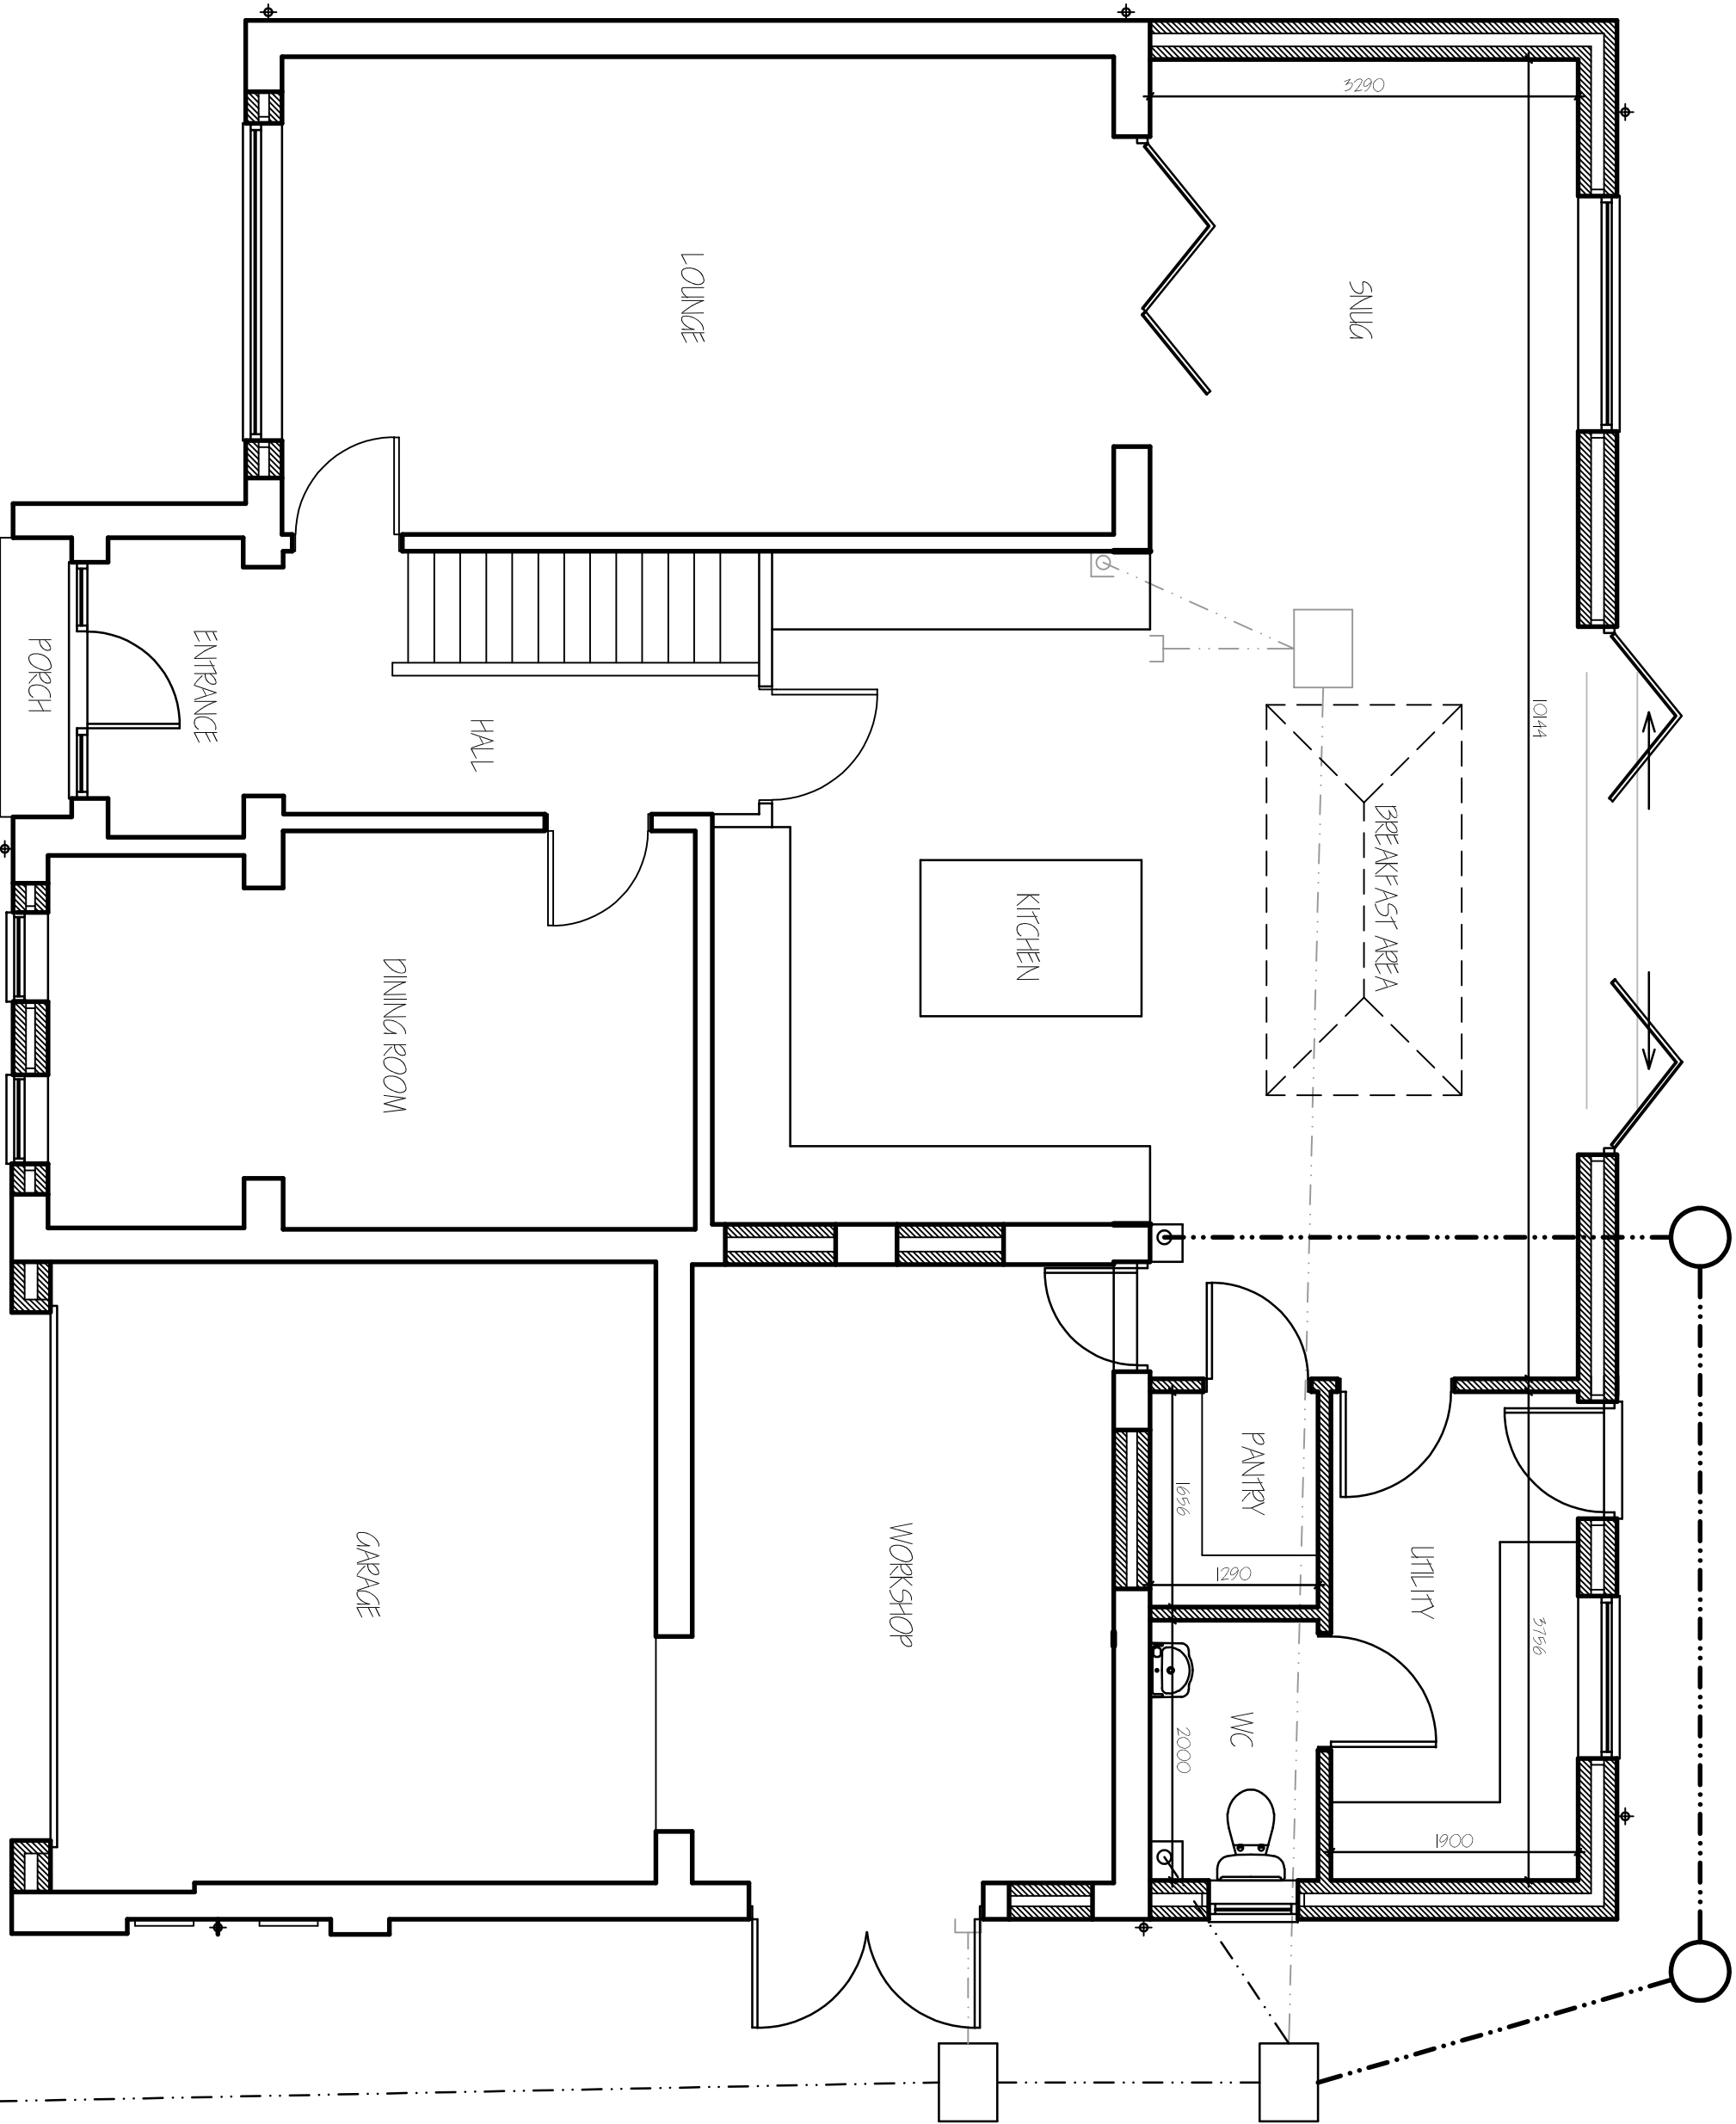

GROUND FLOOR PLAN

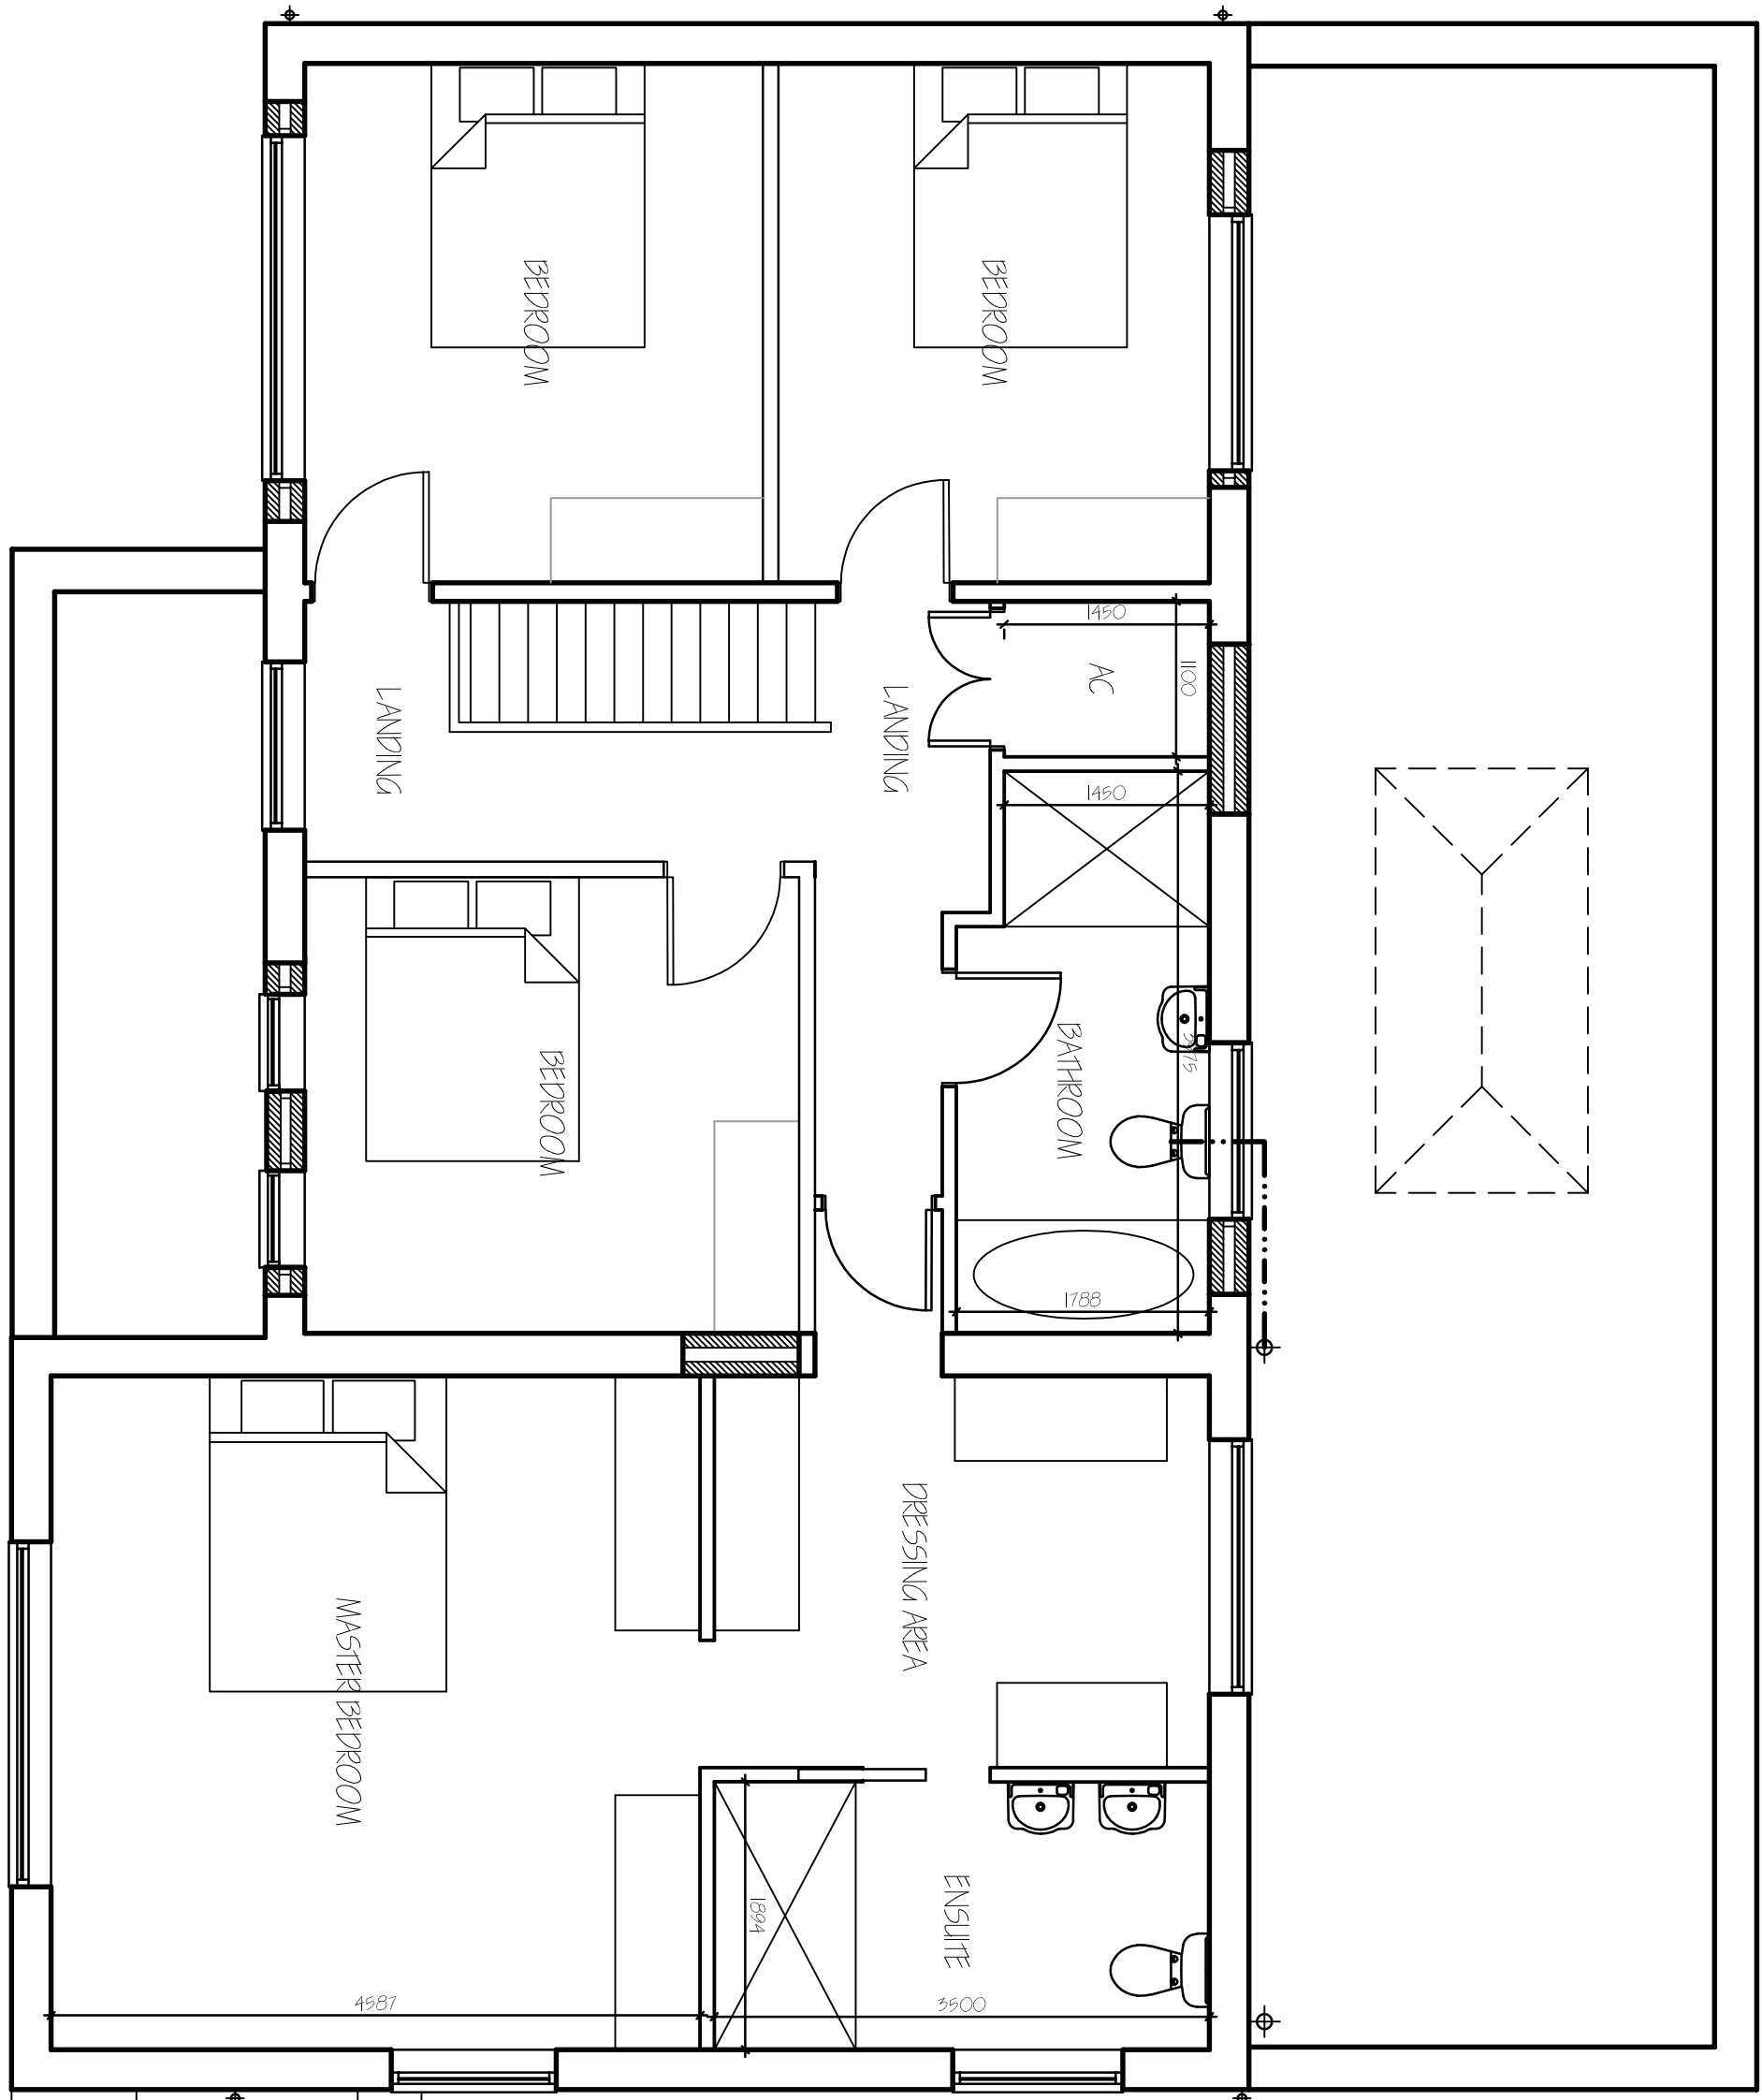


FIRST FLOOR PLAN

MATERIAL SCHEDULE:-

WALLS - CLADDING - CEDAR
RENDER - OFF WHITE

ROOF:- MABLEY MODERN - SMOOTH GREY
WINDOWS & DOORS:- ALUMINIUM / UPVC - GREY
SOFFITS, FACIAS & GUTTERING:- UPVC - ANTI-RACIAL GREY

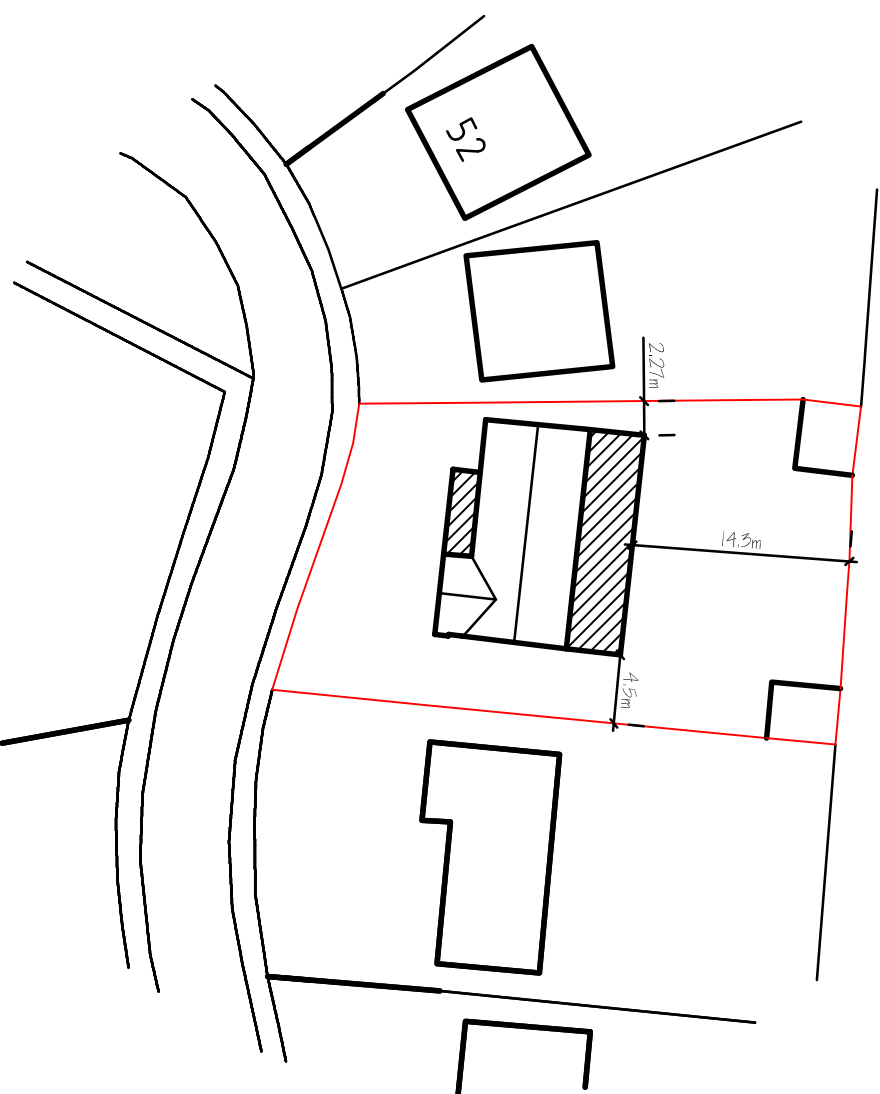

SITE PLAN
1/ 500

G. R. MERCHANT LTD. ARCHITECTURAL, STRUCTURAL AND LAND DRAINAGE CONSULTANTS	
4 WILKINS MEWS, 12A PARK ROAD, HOLBEACH, SPADSHING, Lincs. PE12 7EE. TEL: 01406 490800 FAX: 01406 490801 E-Mail: gr.merchant@btconnect.com	
Project: EXTENSION & ALTERATIONS, 56 HATT CLOSE, MOUTON, SPADSHING, Lincs. PE12 0PH.	
Client: MR & MRS M. LAWSON.	
Drawing: PROPOSED FLOOR PLANS & ELEVATIONS SITE PLAN.	
Job Ref: 4134-23	Drawing No: 023.
Date: APRIL 2023.	Drawn: SLP.
Scale: 1/ 50, 1/100 (Unless otherwise stated)	
DO NOT SCALE FROM THIS DRAWING	
This drawing is prepared by a registered architect, engineer, or other professional person, and is intended to be used as a guide only. It is not to be used for any other purpose without the written consent of the architect, engineer, or other professional person. The architect, engineer, or other professional person is not responsible for any errors or omissions in this drawing, or for any consequences arising from its use. 