



DO NOT
SCALE

If there should be any doubt or query regarding the interpretation of the information given on this Drawing, please enquire directly to the address and telephone number below before executing such part of the works.
This drawing should be read in conjunction with the relevant specifications available from the address below when not already provided.


NOTES:

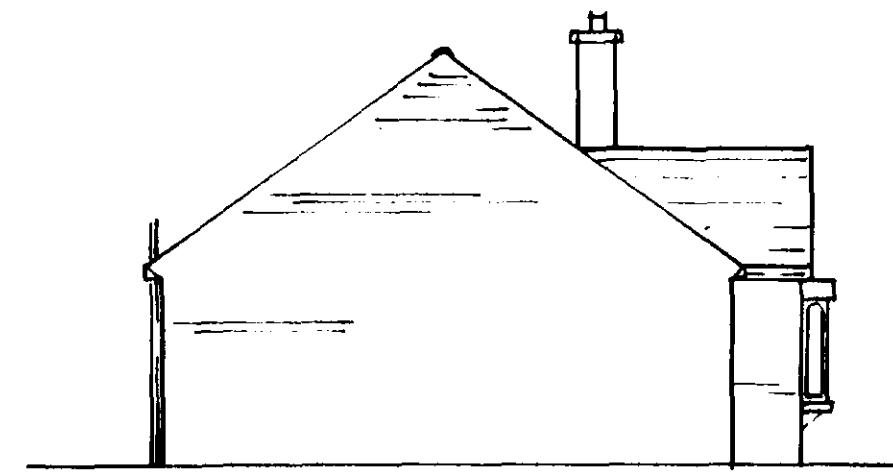


SIDE ELEVATION EXISTING

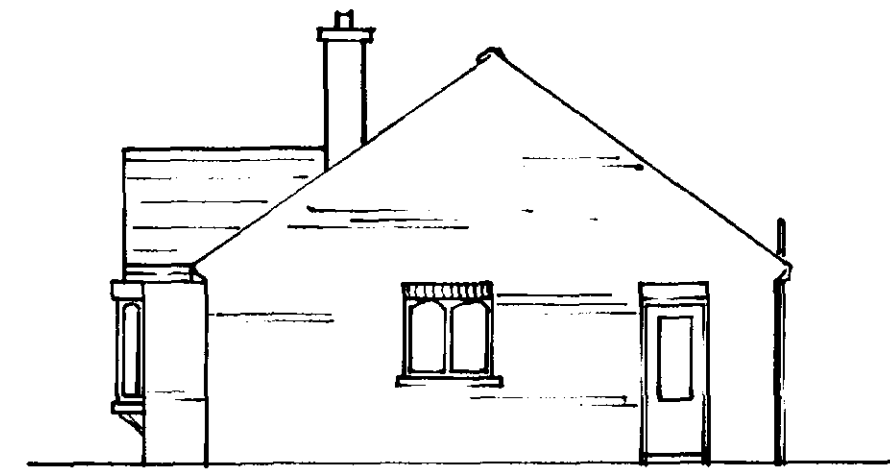

SIDE ELEVATION EXTG.

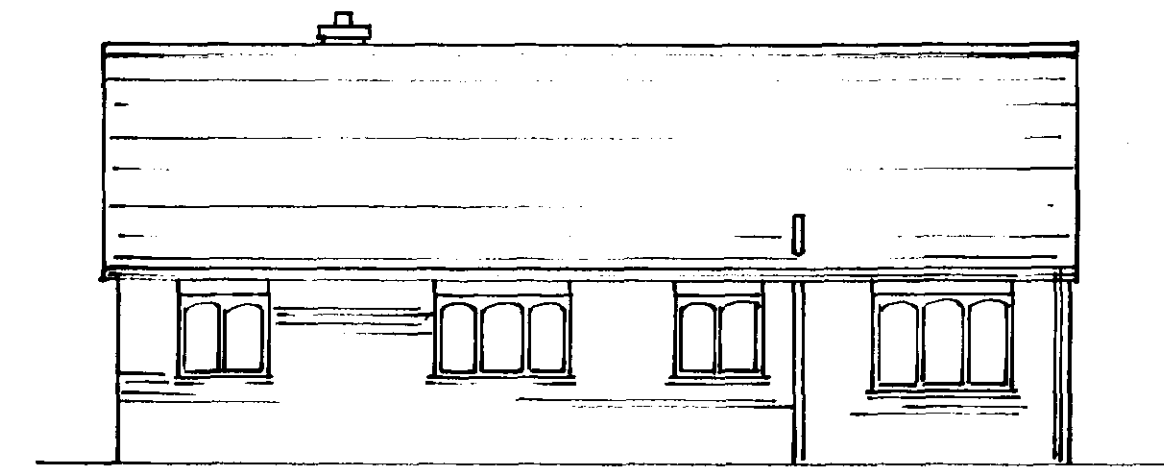


REAR ELEVATION EXTG.

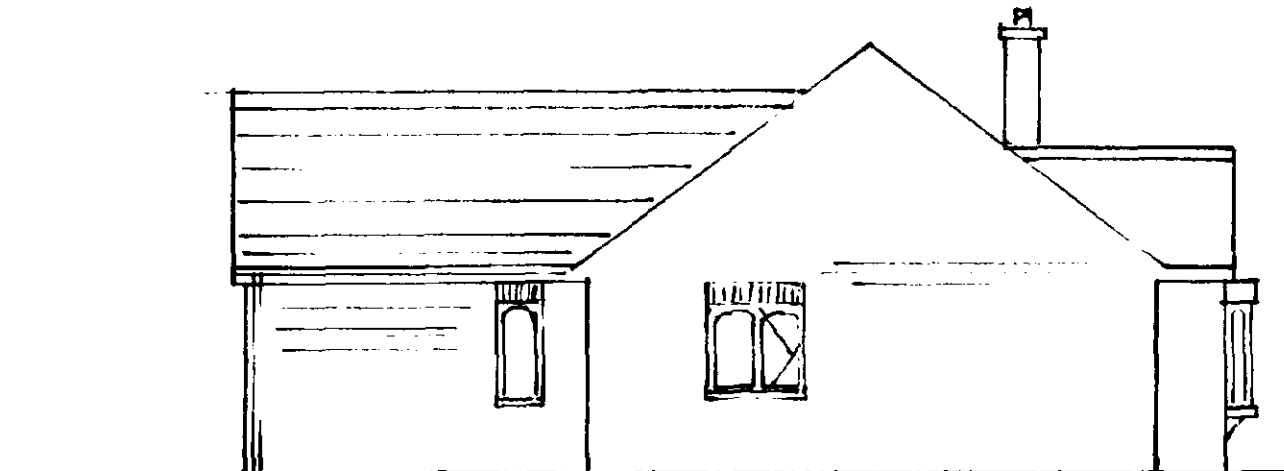


SIDE ELEVATION PROPOSED




SIDE ELEVATION PROPOSED

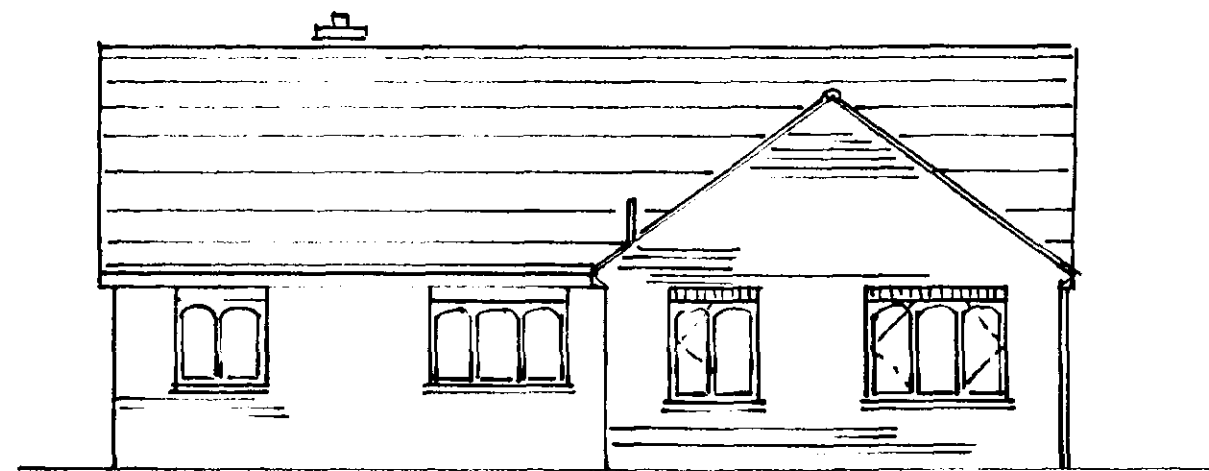

REAR ELEVATION PROPOSED

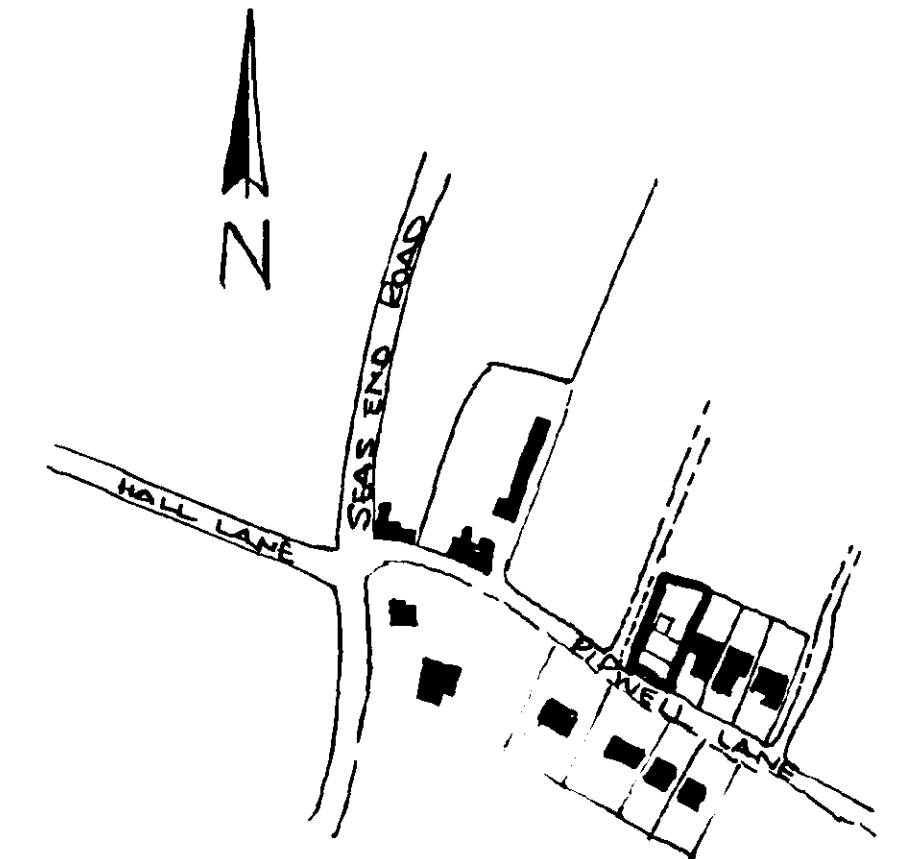


BLOCK PLAN: MOULTON SEAS END
SCALE 1:2500

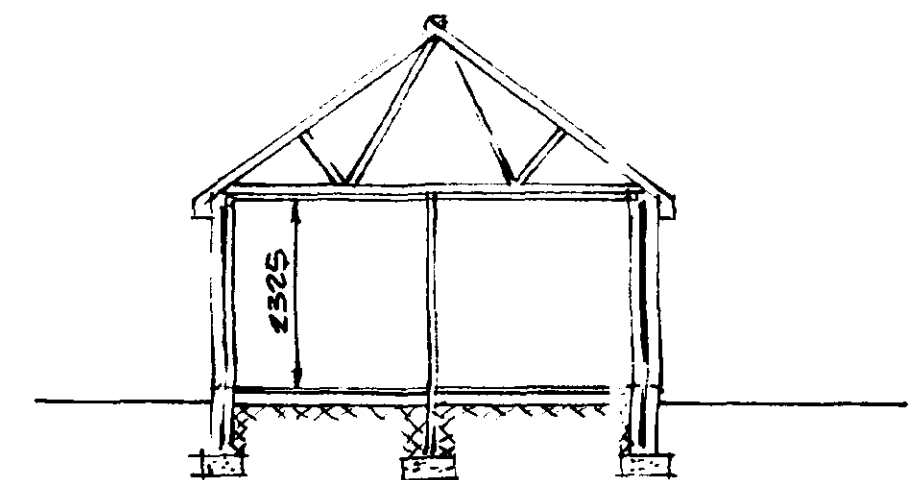


TYPICAL SECTION THRO' EXTENSIONS.

WALLS : BRICKWORK TO MATCH EXISTING.
ROOF : TILES TO MATCH EXISTING.
WINDOWS : DOUBLE GLAZED PVCU TO MATCH EXISTING.

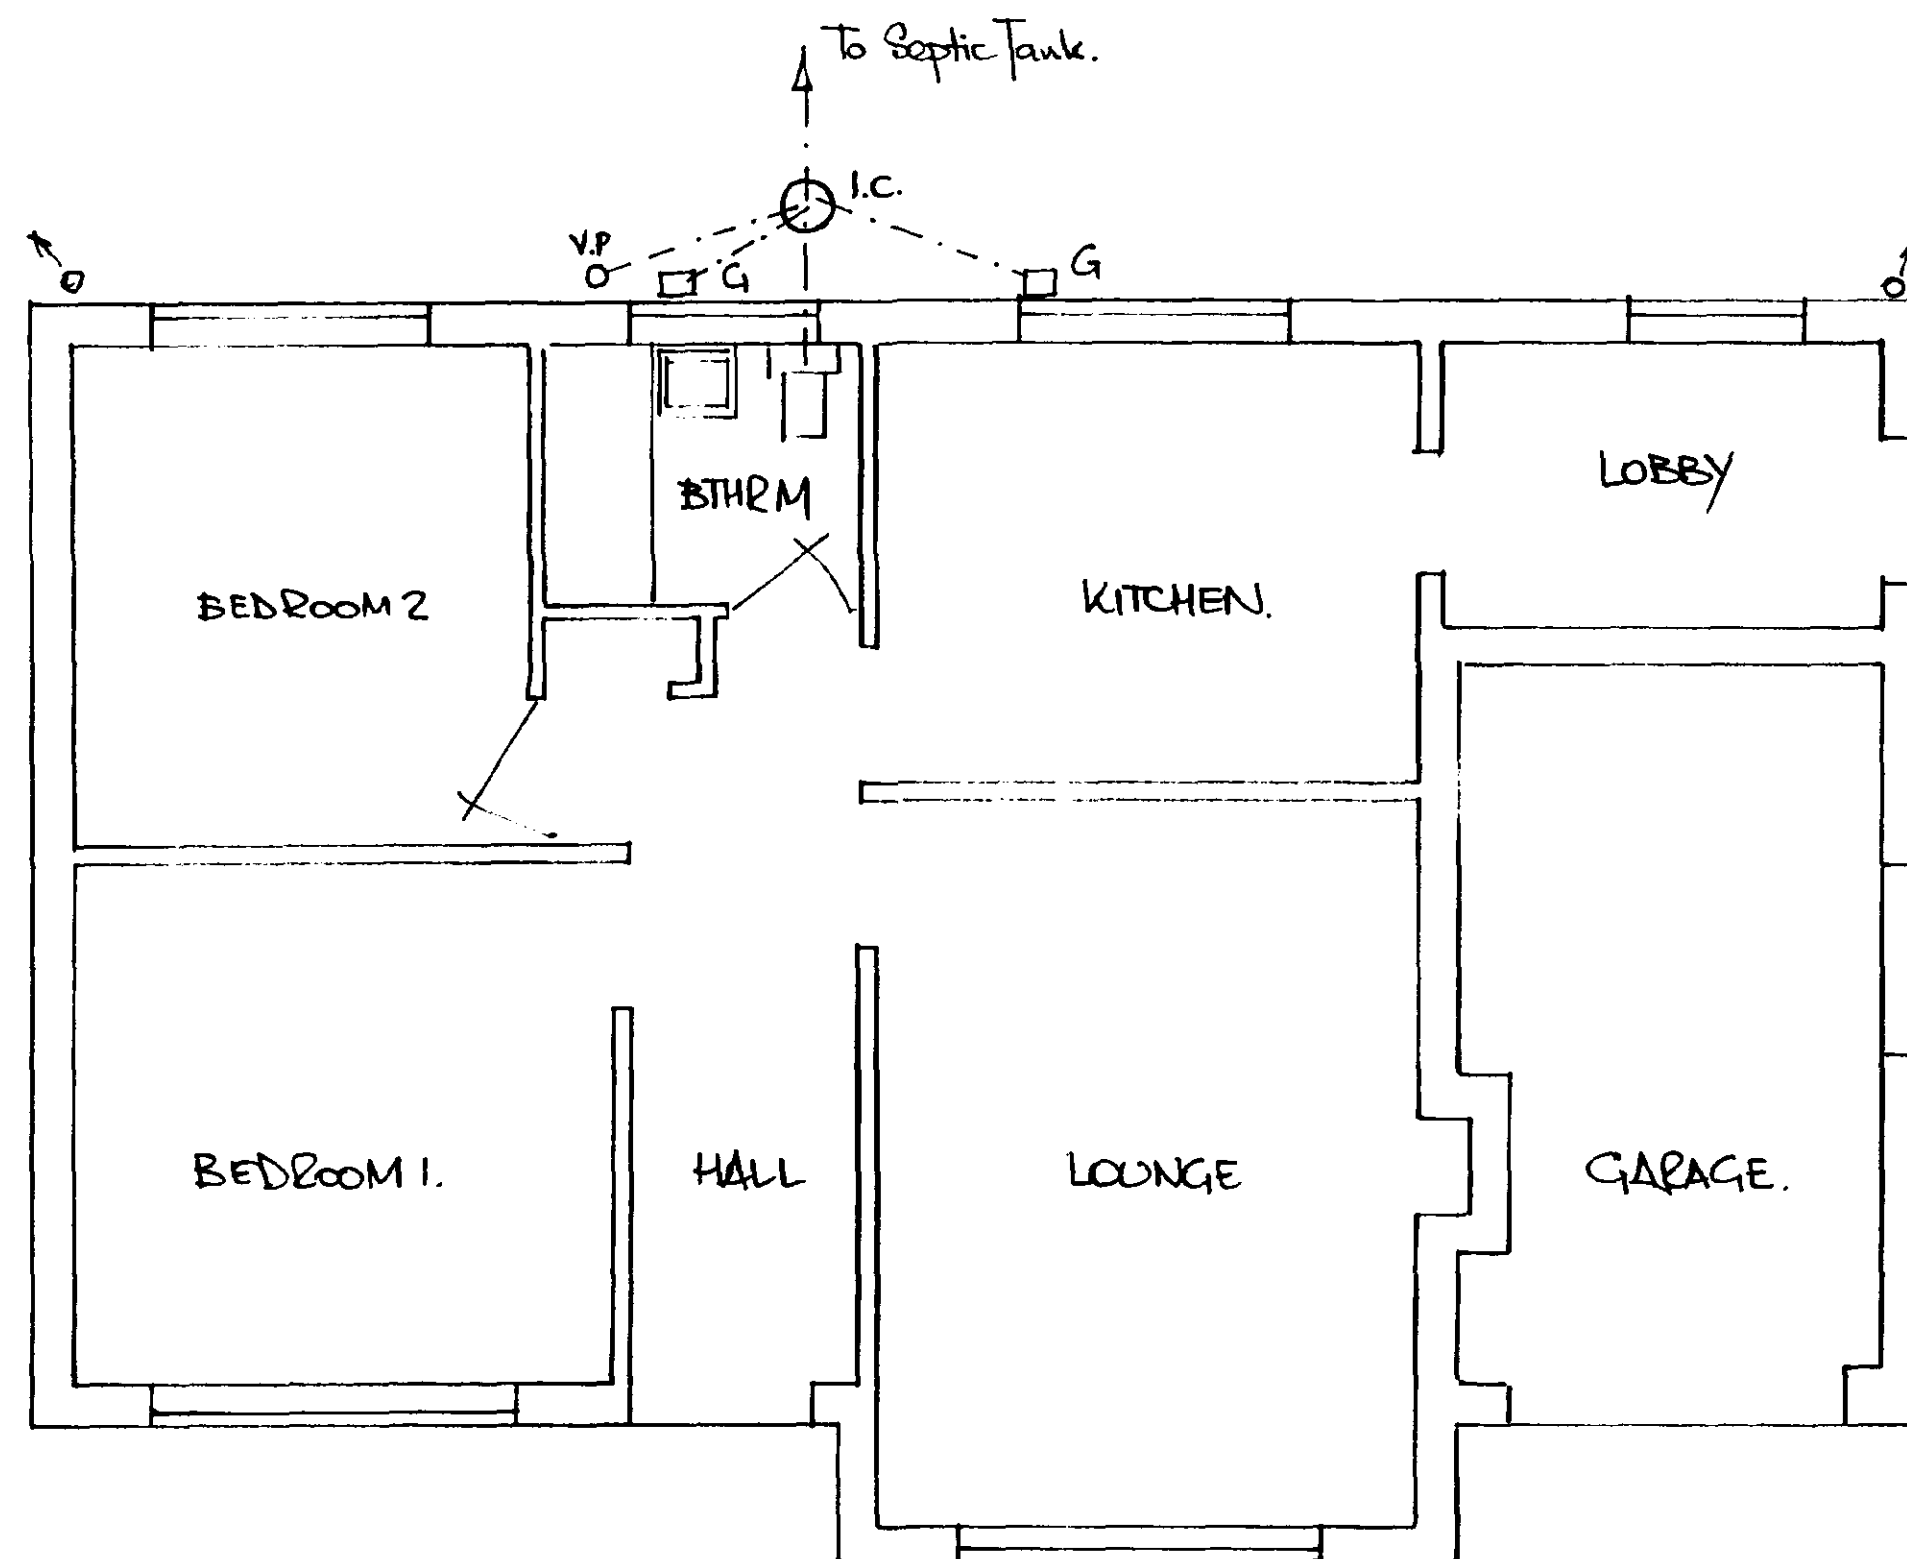

PLAN EXISTING

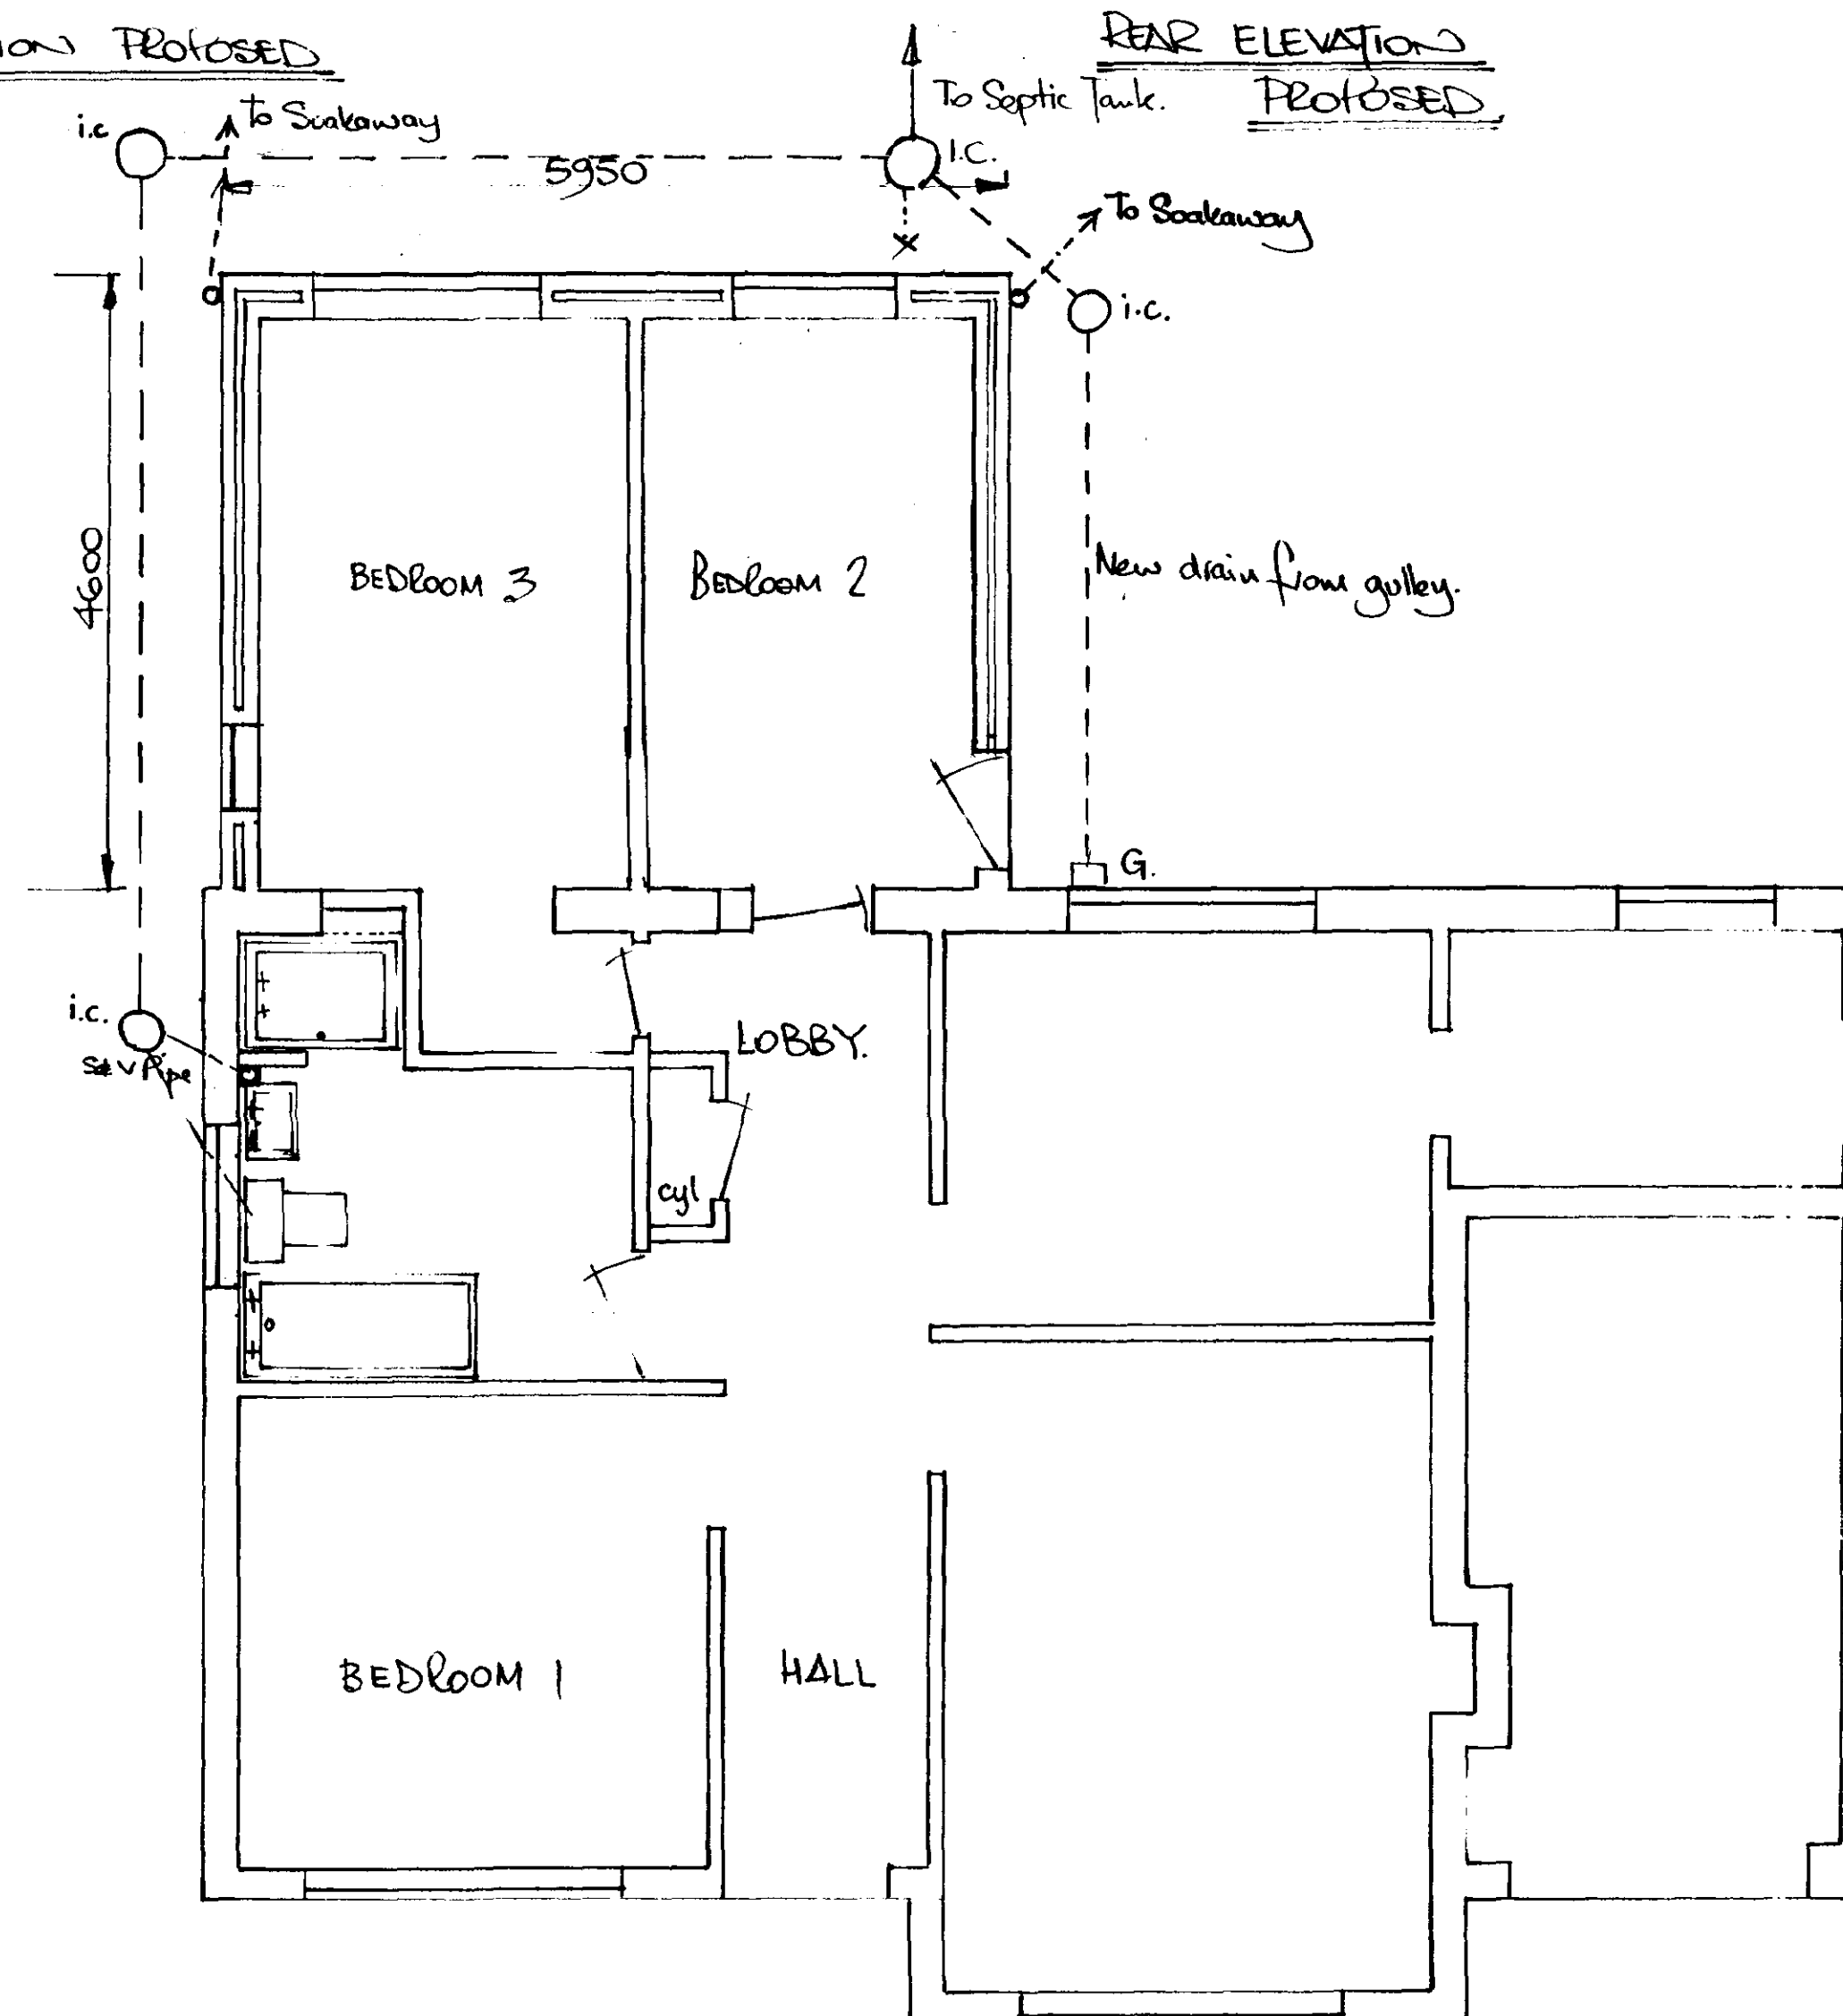

PLAN PROPOSED

04/11/91

REFER TO THE SPECIFICATION FOR
CONSTRUCTION DETAILS & GENERAL
NOTES.

**DETERMINED
PLAN**

Revision	By	Date
Issue:	BUILDING REGULATIONS PLANNING APPROVAL.	
Project	PROPOSED EXTENSION 13 PIPWELL GATE MOULTON SEAS END.	
Drawing Title:	GENERAL ARRANGEMENT.	
Scales:	1:100	1:50
Drawn By:		Date: MARCH 97
Engineer:		Rev.