



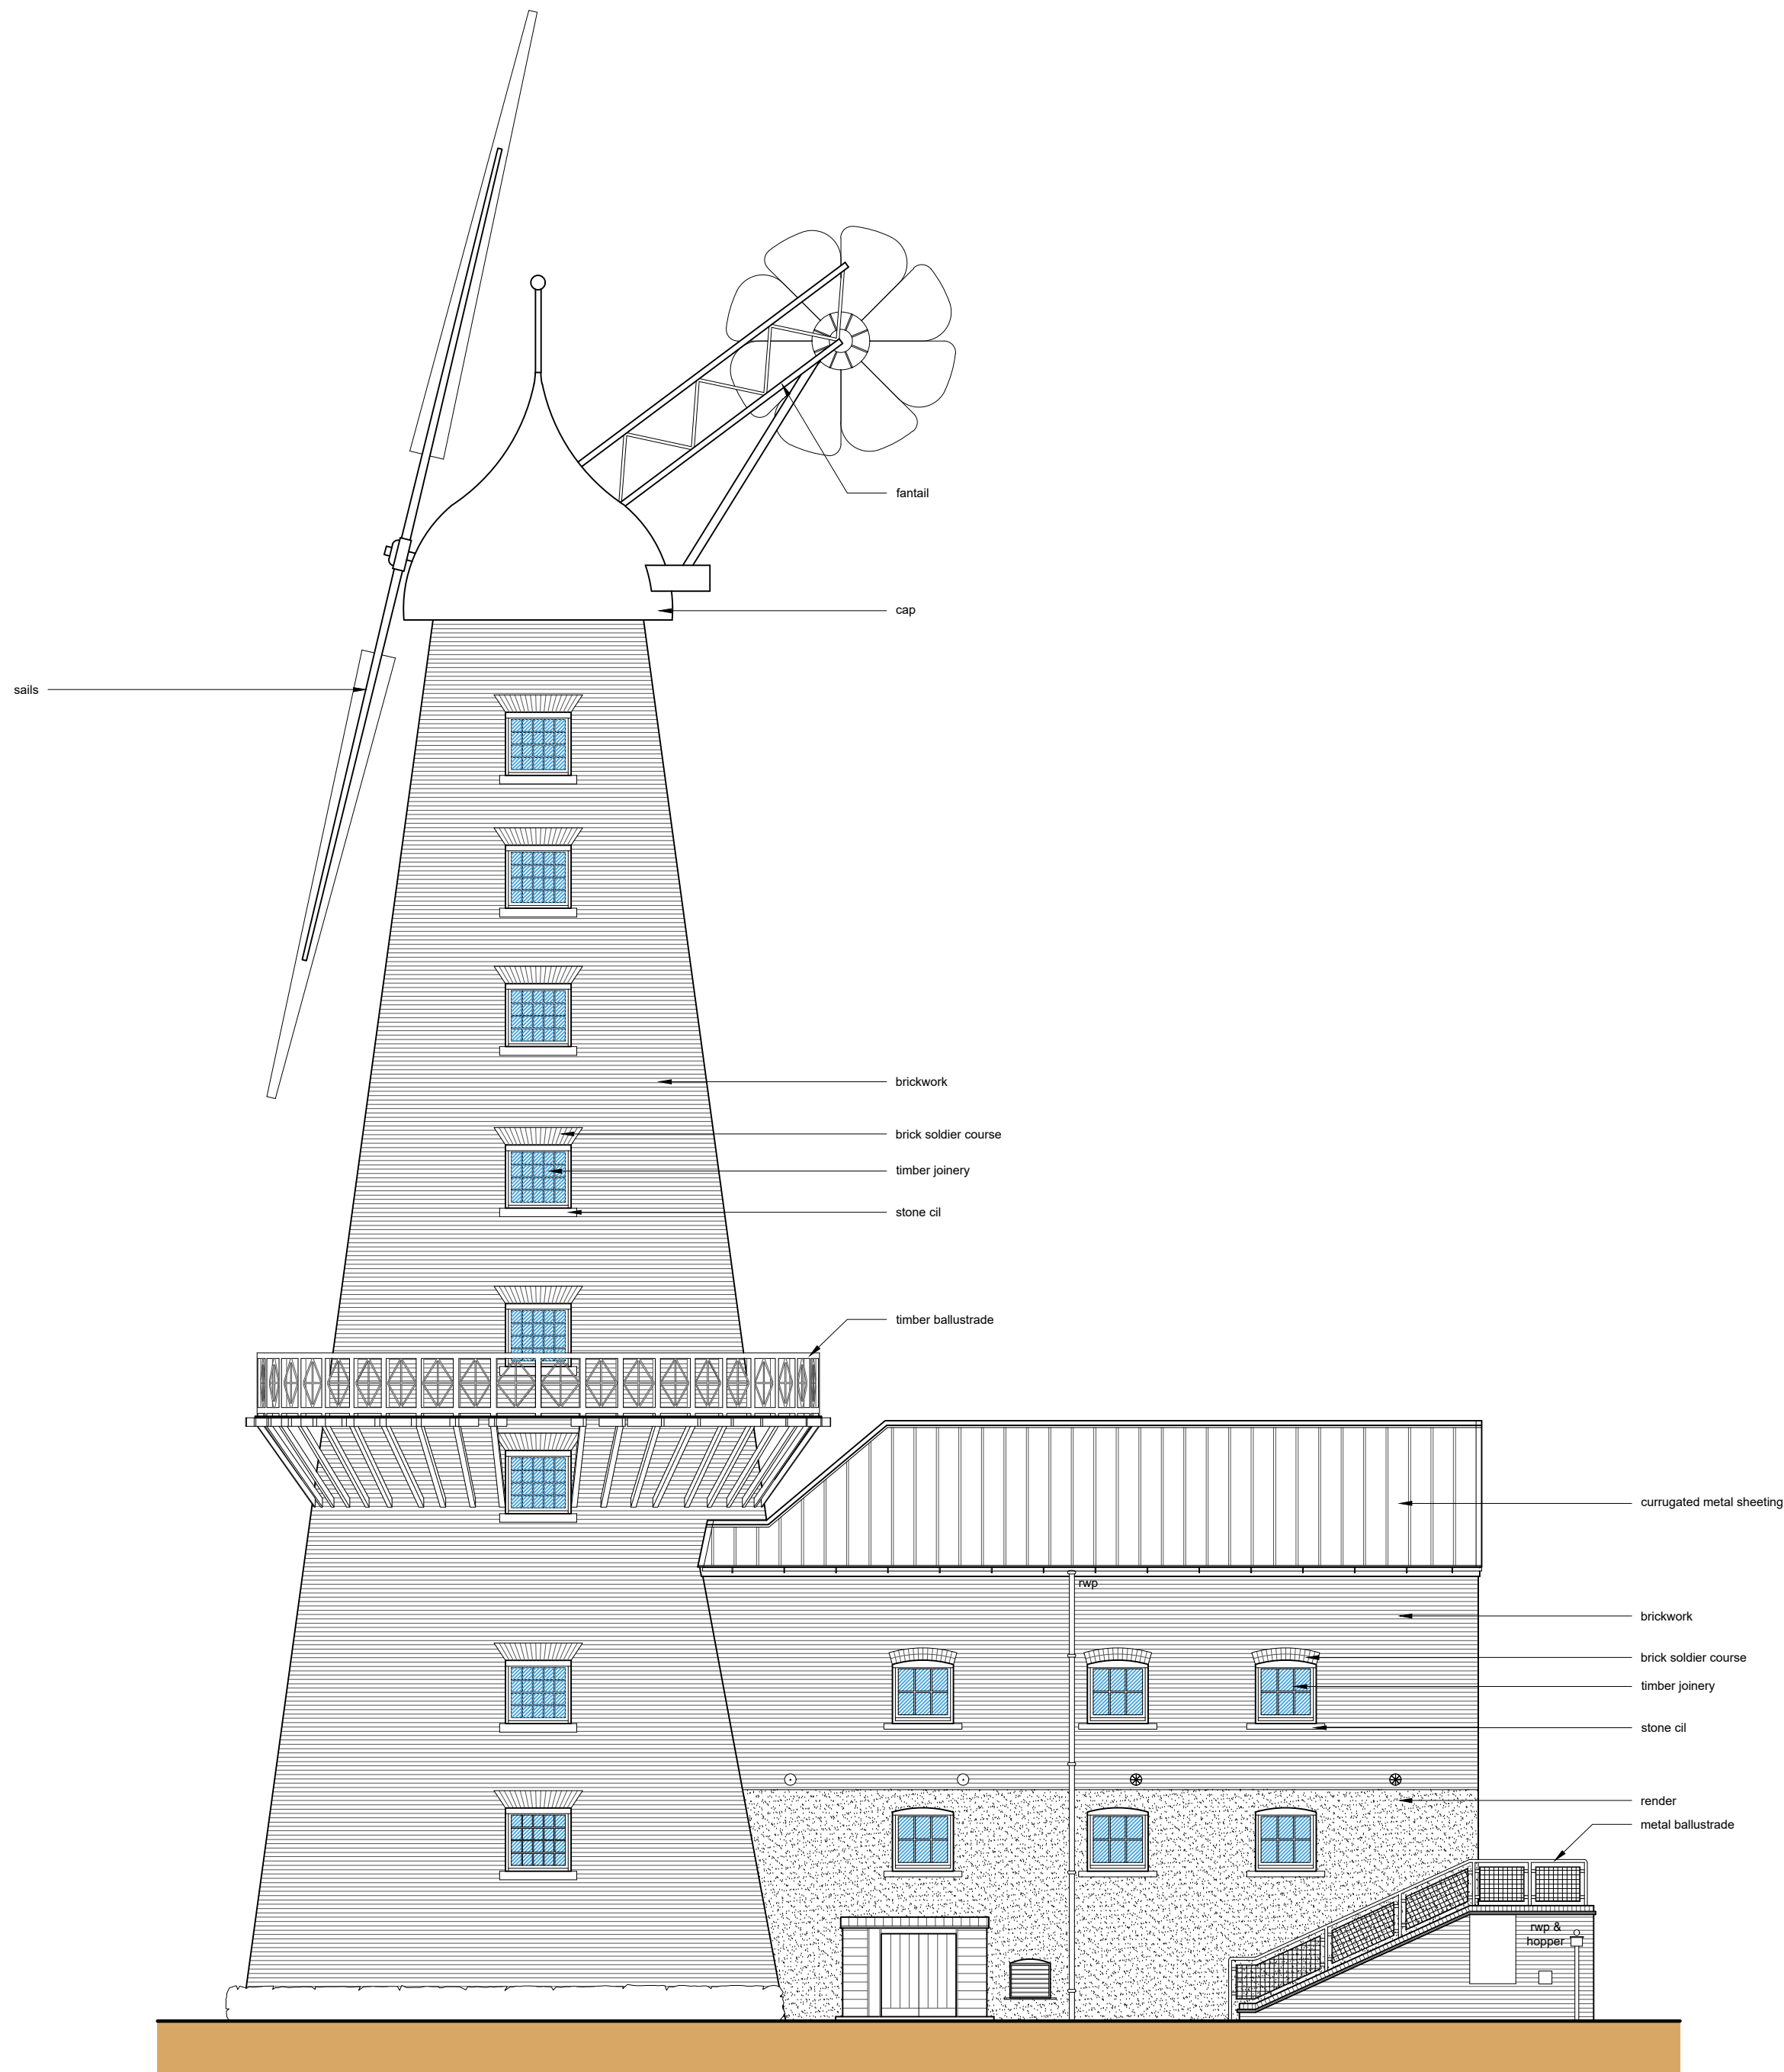

Front Elevation (SE)
Scale: 1:100


SITE PLAN KEY

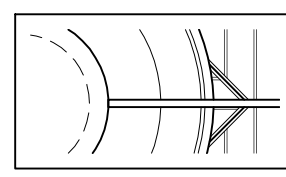


Indicates surveyed buildings





Indicates un-surveyed buildings
on site taken from OS map

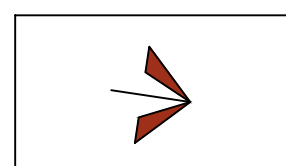


Indicates site access

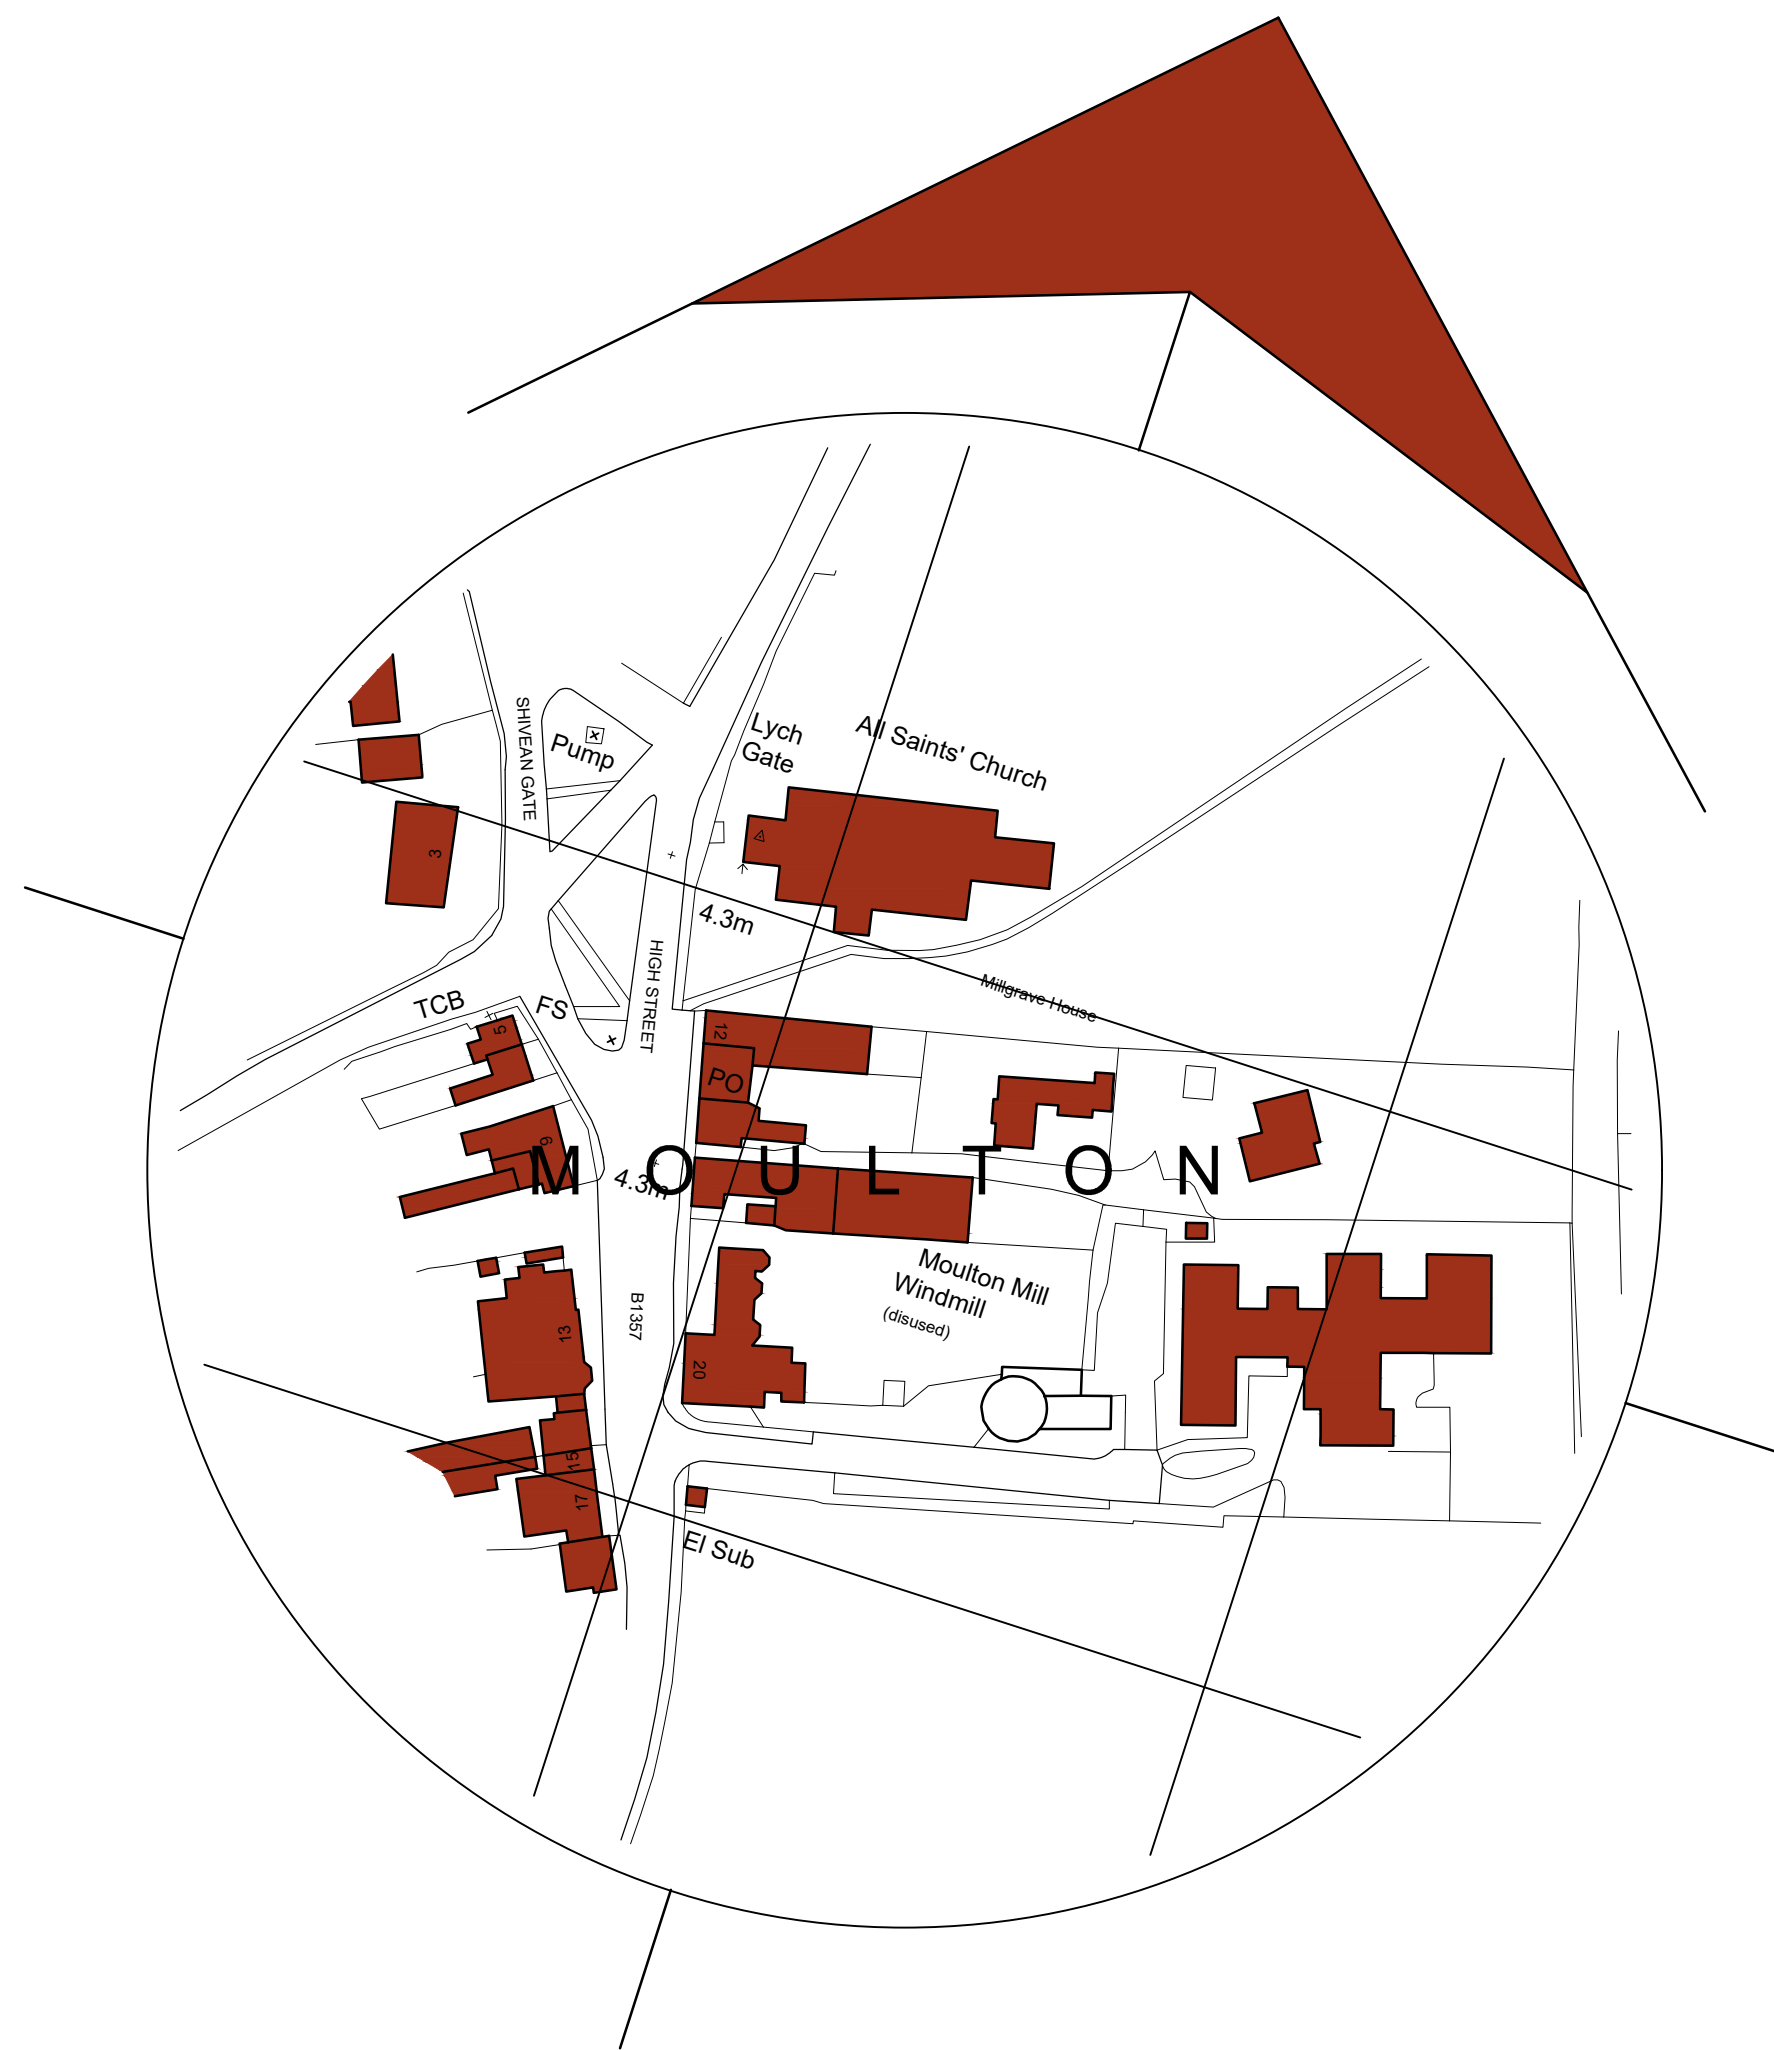

Location Plan
Scale: 1:1250

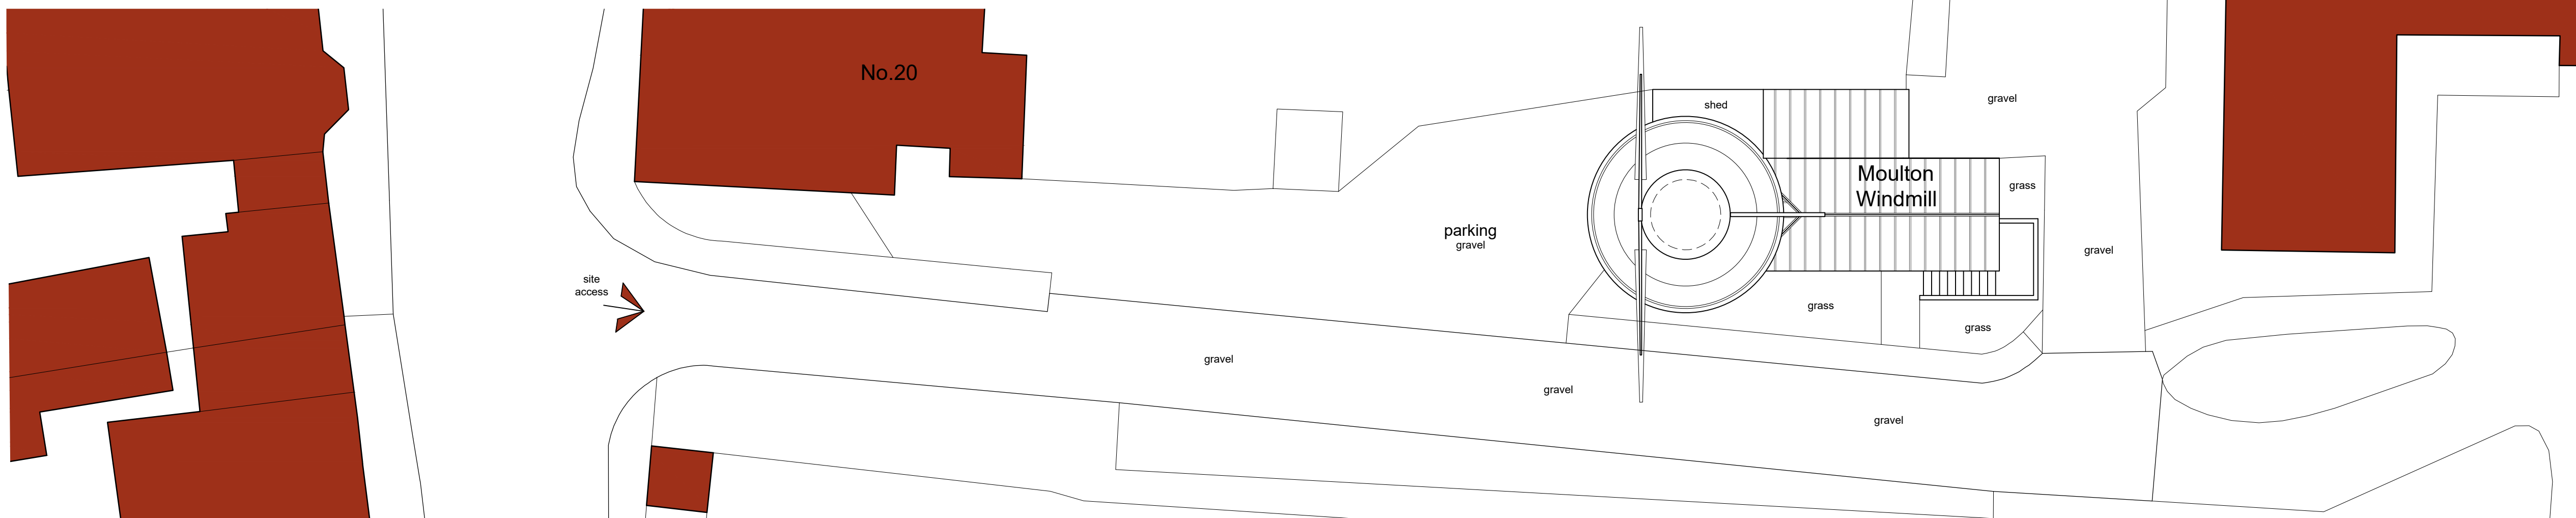 

Site Plan
Scale: 1:200

 

General Notes

1. All dimensions are shown in 'mm' unless otherwise stated.
2. The contractor, sub-contractors and suppliers must verify all dimensions on site prior to the commencement of any work.
3. This drawing is to be read in conjunction with all relevant engineers and specialist sub-contractors drawings and specifications.
4. Any discrepancies are to be brought to the designers attention.

Status

AS EXISTING



Swann Edwards Architecture Limited, Black Barn, Fen Road,
Guyhirn, Wisbech, Cambs. PE13 4AA
t 01945 450694 e info@swannedwards.co.uk w www.swannedwards.co.uk

Job Title Proposed PV Panels Moulton Mill, High street, Moulton, PE12 6QB For: C/O Swann Edwards	Date March 2025	Drawn by SHe Checked by G.E
Drawing Title Survey Drawing	Job No. SE-2275 Dwg No. 100	Sheet Size A1 Revision