

PROJECT  
PROPOSED EXTENSION & ALTERATIONS TO DWELLING  
SITE  
1 HATT CLOSE  
MOULTON  
SPALDING  
LINCS  
PE12 6PX  
DRAWING  
EXISTING & PROPOSED ELEVATIONS  
CLIENT


Mr S Thompson

DATE: June 2020 SCALE: As Shown JOB No: 6160/02A


COPYRIGHT: THIS DRAWING MUST NOT BE ISSUED, LOANED OR COPIED  
WITHOUT THE CONSENT OF PETER HUMPHREY ASSOCIATES



**Peter Humphrey Associates**  
ARCHITECTURAL DESIGN AND BUILDING  
TELEPHONE: 01845 466 966  
FAX: 01845 466 433  
E-MAIL: info@peterhumphrey.co.uk  
30 OLD MARKET WISBECH CAMBS PE13 3NE  
Fenland District Council  
**Building**  
Design Award  
Category Winner 18.06.10  
Overall Winner 2010

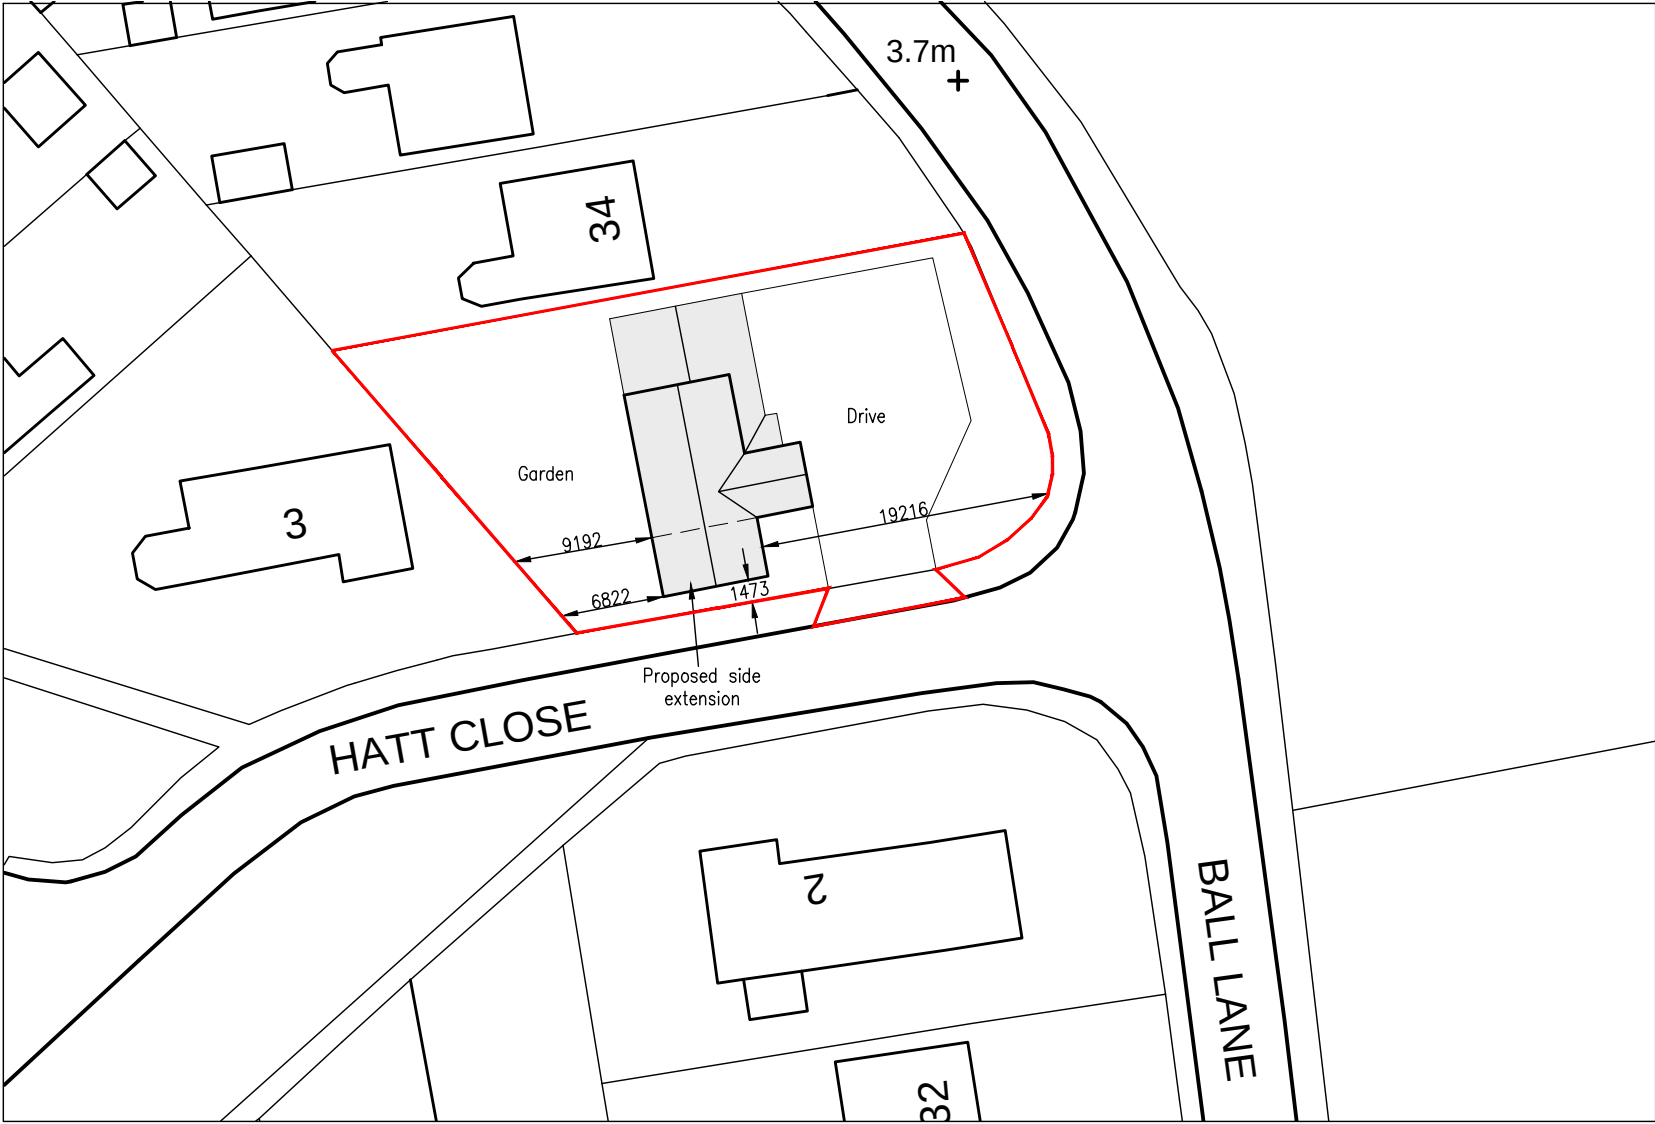


Proposed Site Plan 1:500

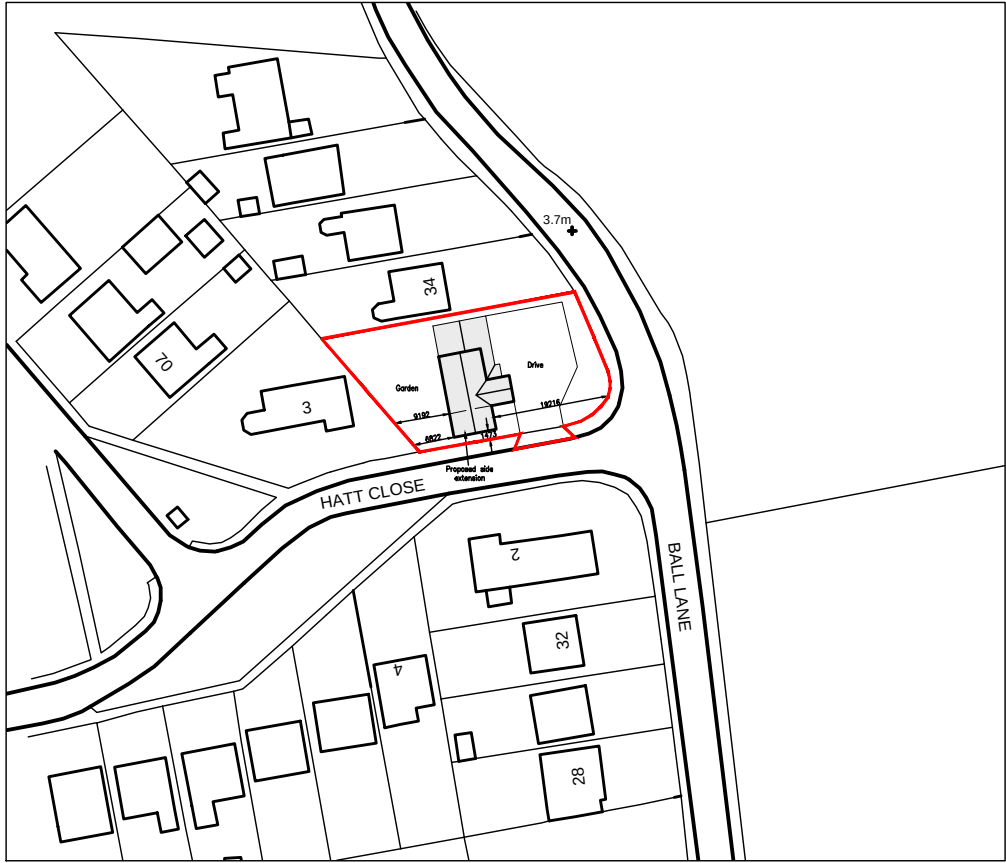


Location Plan 1:1250




Existing Front Elevation 1:100

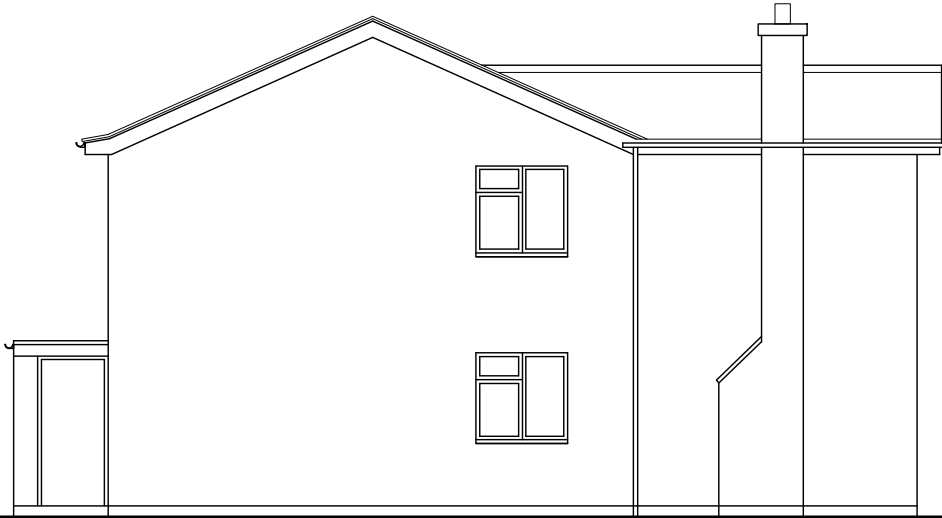

Existing Side Elevation 1:100

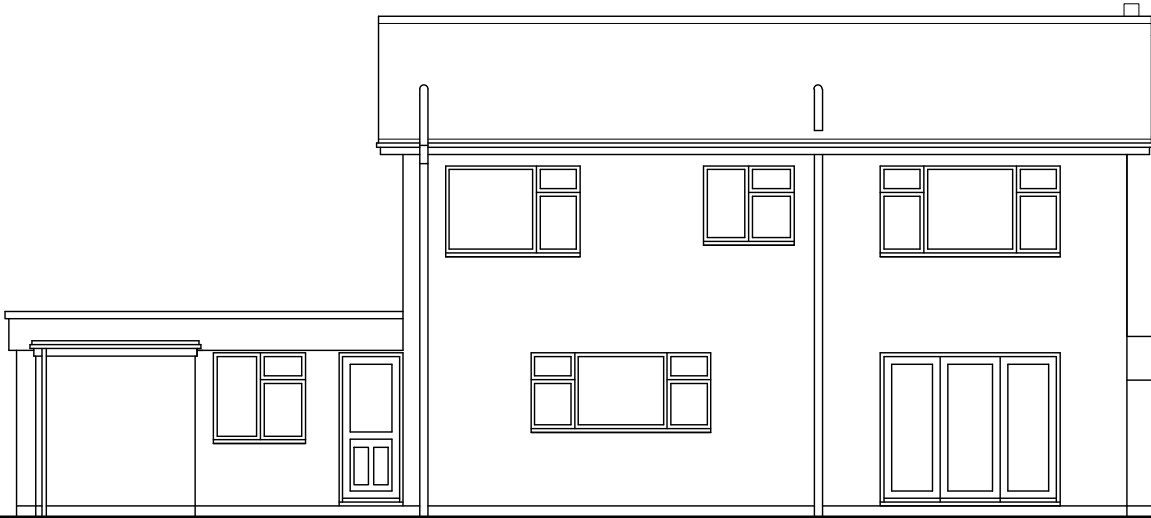


Existing Rear Elevation 1:100

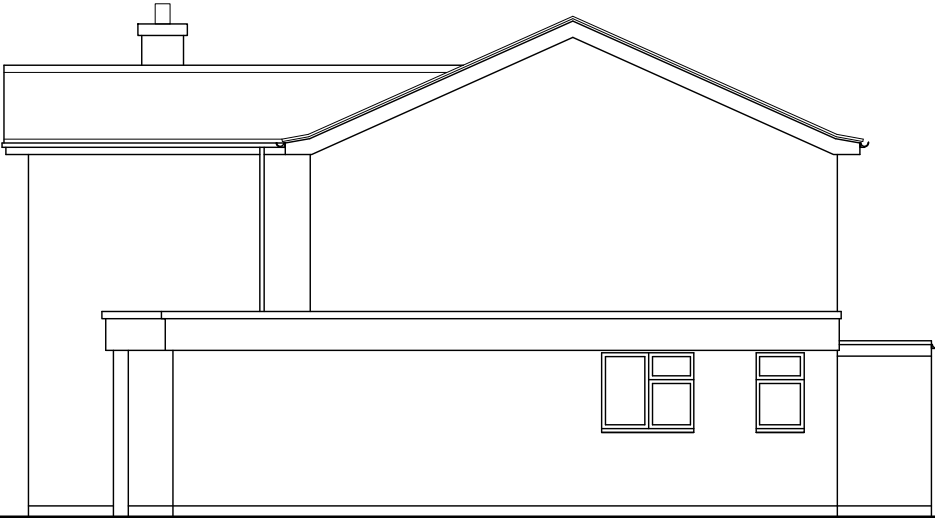

Existing Side Elevation 1:100



Proposed Front Elevation 1:100

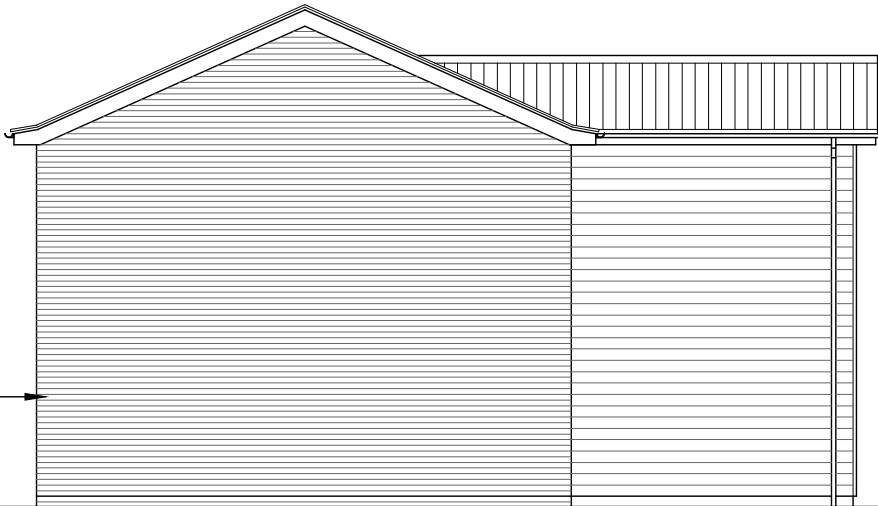

Proposed Side Elevation 1:100



Proposed Rear Elevation 1:100



Proposed Side Elevation 1:100

All roofs to be  
Marley Edgемere  
roof tiles in grey

All brickwork to be  
TBS Swanton Orange

All fascias/soffits  
to be UPVC in  
anthracite grey.

All downpipes  
and guttering  
in black UPVC

Clad area on  
front projection to  
be Cedar Lap in  
C54 Pewter.

All windows to  
be UPVC flush  
casement in  
anthracite grey