



Conversion of stable block to form new annex

EXISTING PLANS/ ELEVATIONS

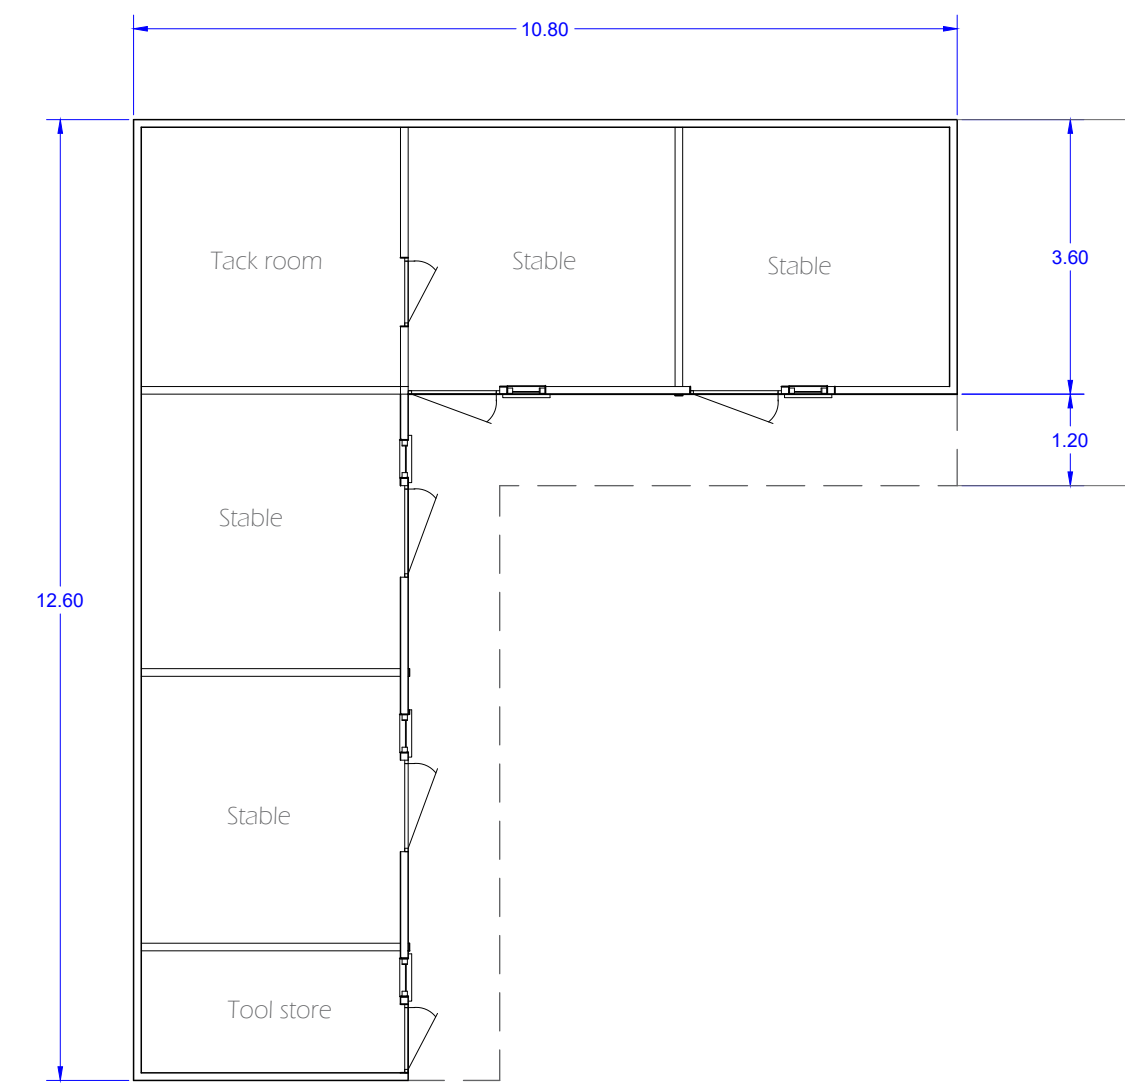

FLOOR LAYOUT PLAN

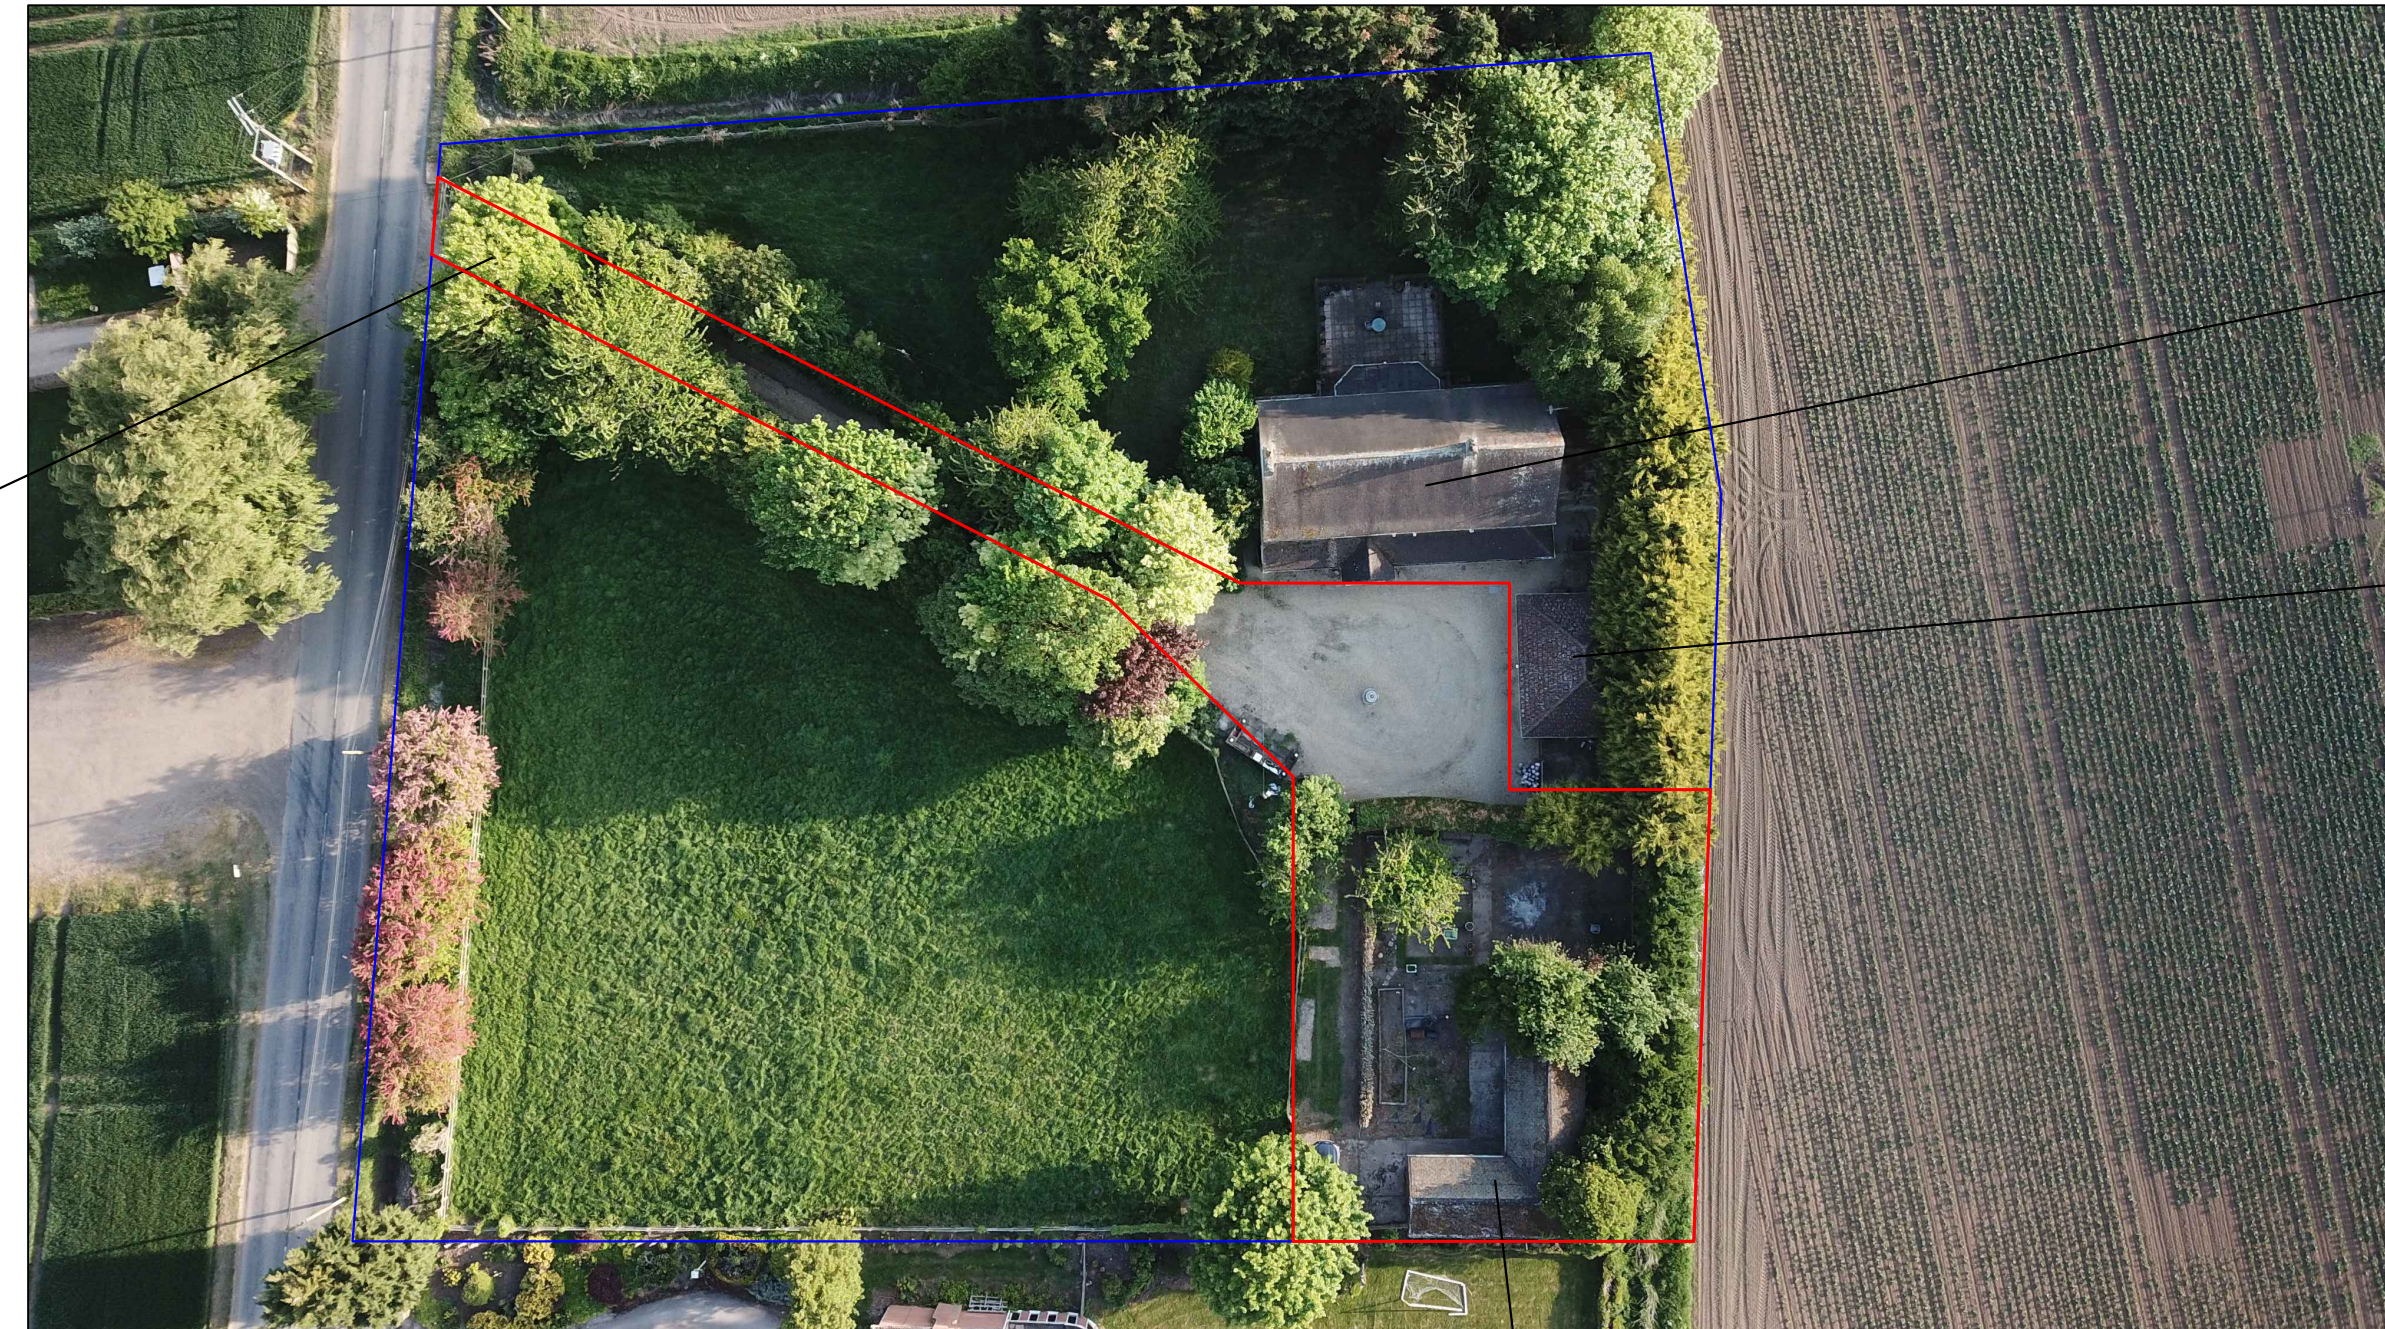


EXISTING HOUSE

EXISTING GARAGE


EXISTING STABLE BLOCK




South Elevation

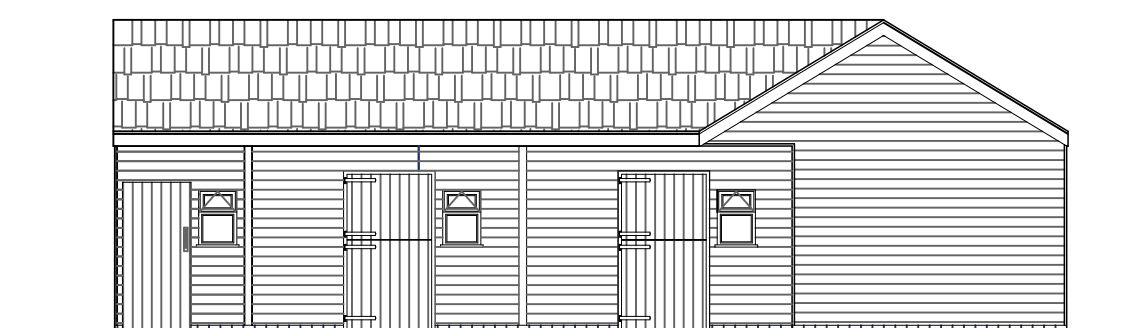

East Elevation

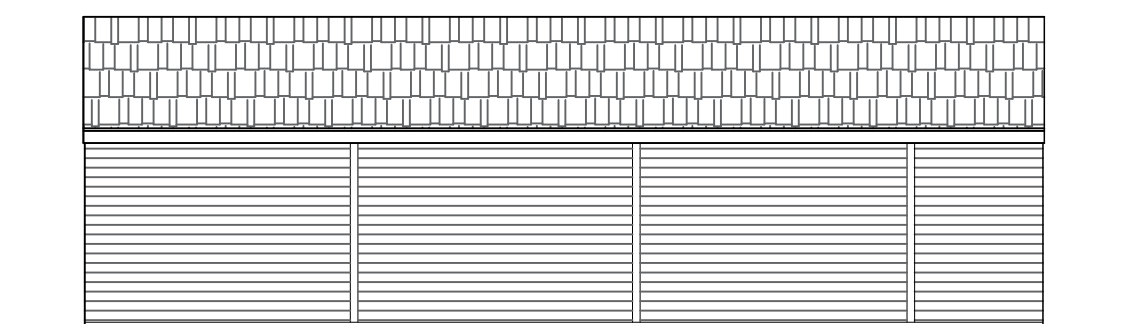

East Elevation

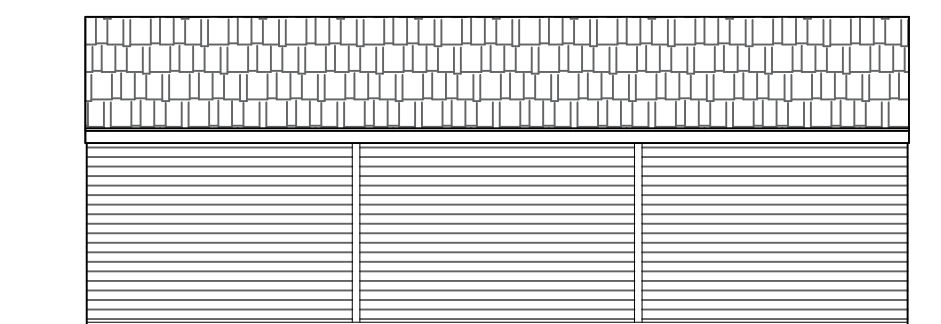

North Elevation



0 5m 10m 15m

Scale (Paper size A1)

DO NOT SCALE FROM THIS DRAWING - ALL DIMENSIONS TO BE CHECKED ON SITE



Project:

Conversion of stable block
Decoy Farm Fengate Moulton
Chapel PE12 0XL

**'The Old Bakehouse' High Street
East Markham NG22 0RE**

Designed by P.Crockett	Original Issue Date 4th Dec 2024	Revision Date 10th May 2025
Drawing Title	EXISTING PLANS & ELEVATIONS	
Drawing No.	25/01/01	Rev C
		Scale 1:100

Rev C - Proposed plans/ elevations moved to drawing 25/01/02. Aerial photo's added
Rev B - Previous roof overhang area in-filled & minor layout changes to increase living space to meet 37m2 requirement