





Conversion of stable block to form new annex

01856 898 022
www.UKPlanningMaps.com

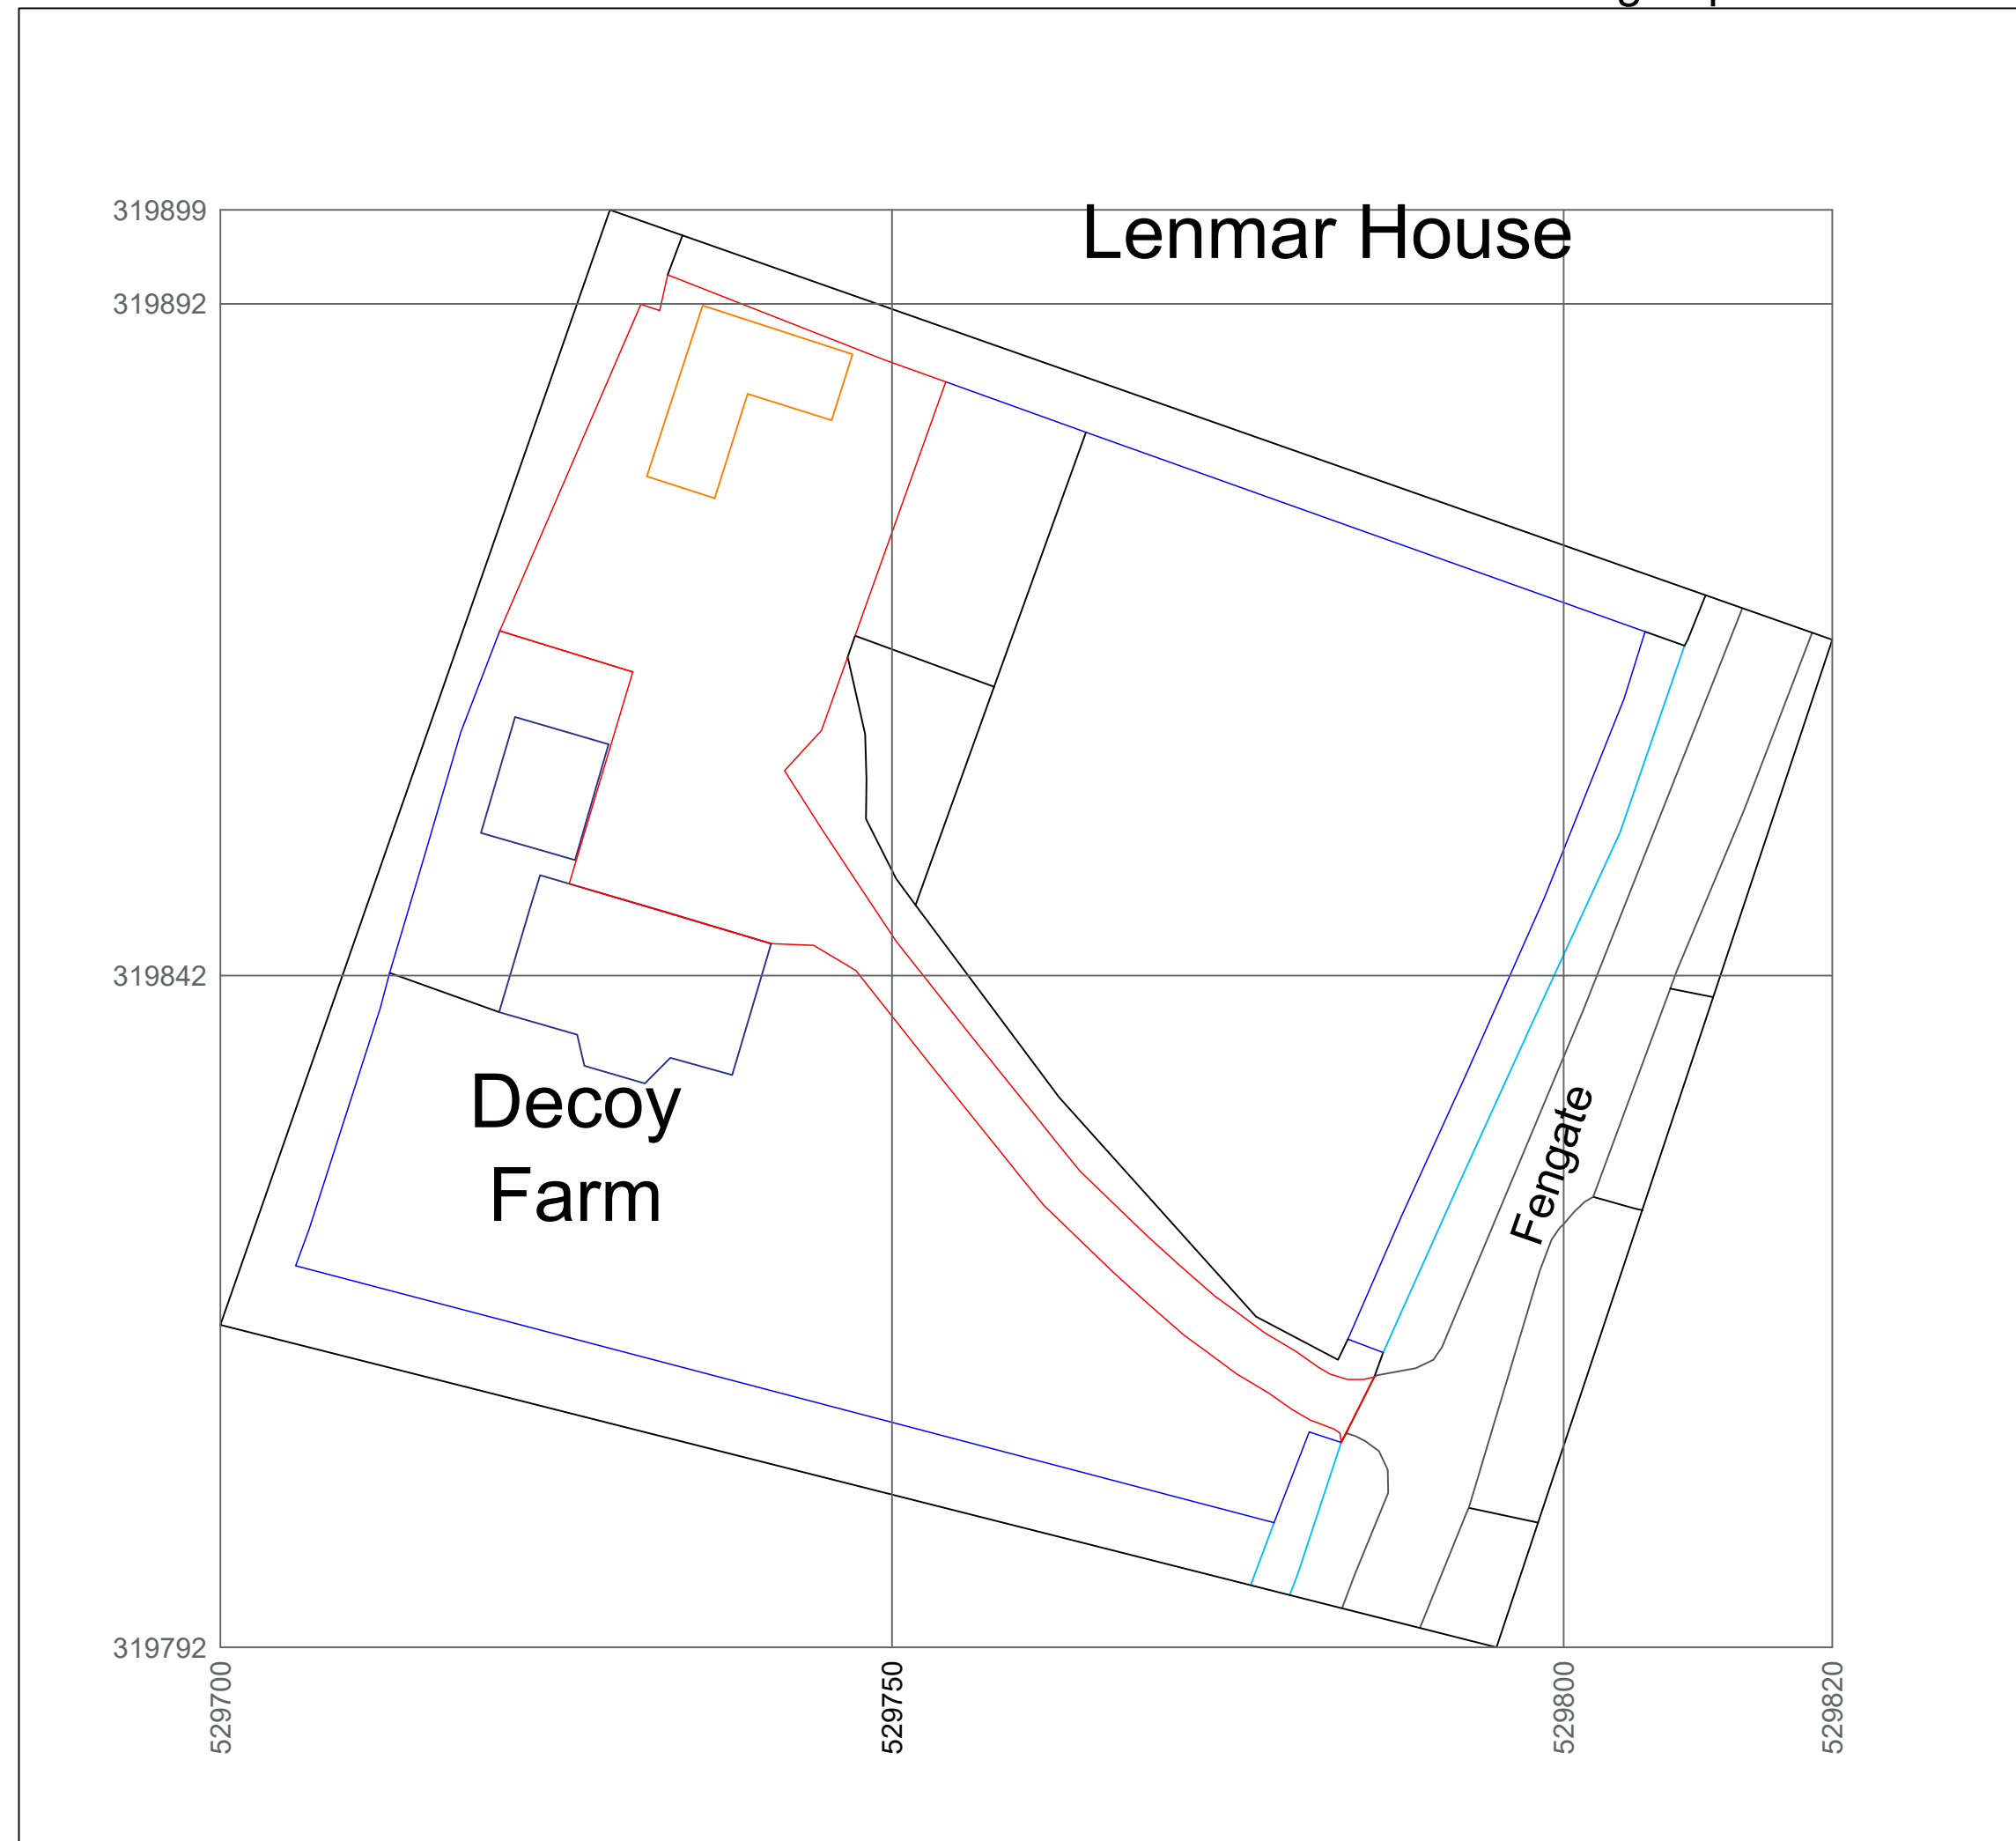


Produced on 13 May 2025 from the Ordnance Survey National Geographic Database and incorporating surveyed revision available at this date.
This map shows the area bounded by 529700 319816,529795 319792,529820 319867,529729 319899,529700 319816

Data licence expires 13 May 2026. Unique plan reference: vx//1254783/1683942

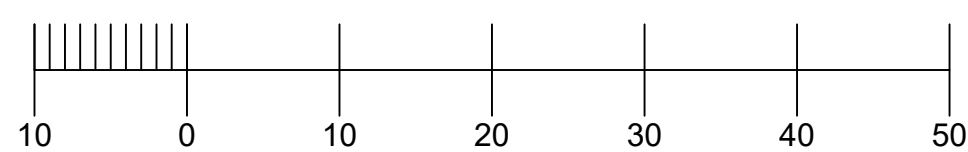


Red/Blue line demarcation

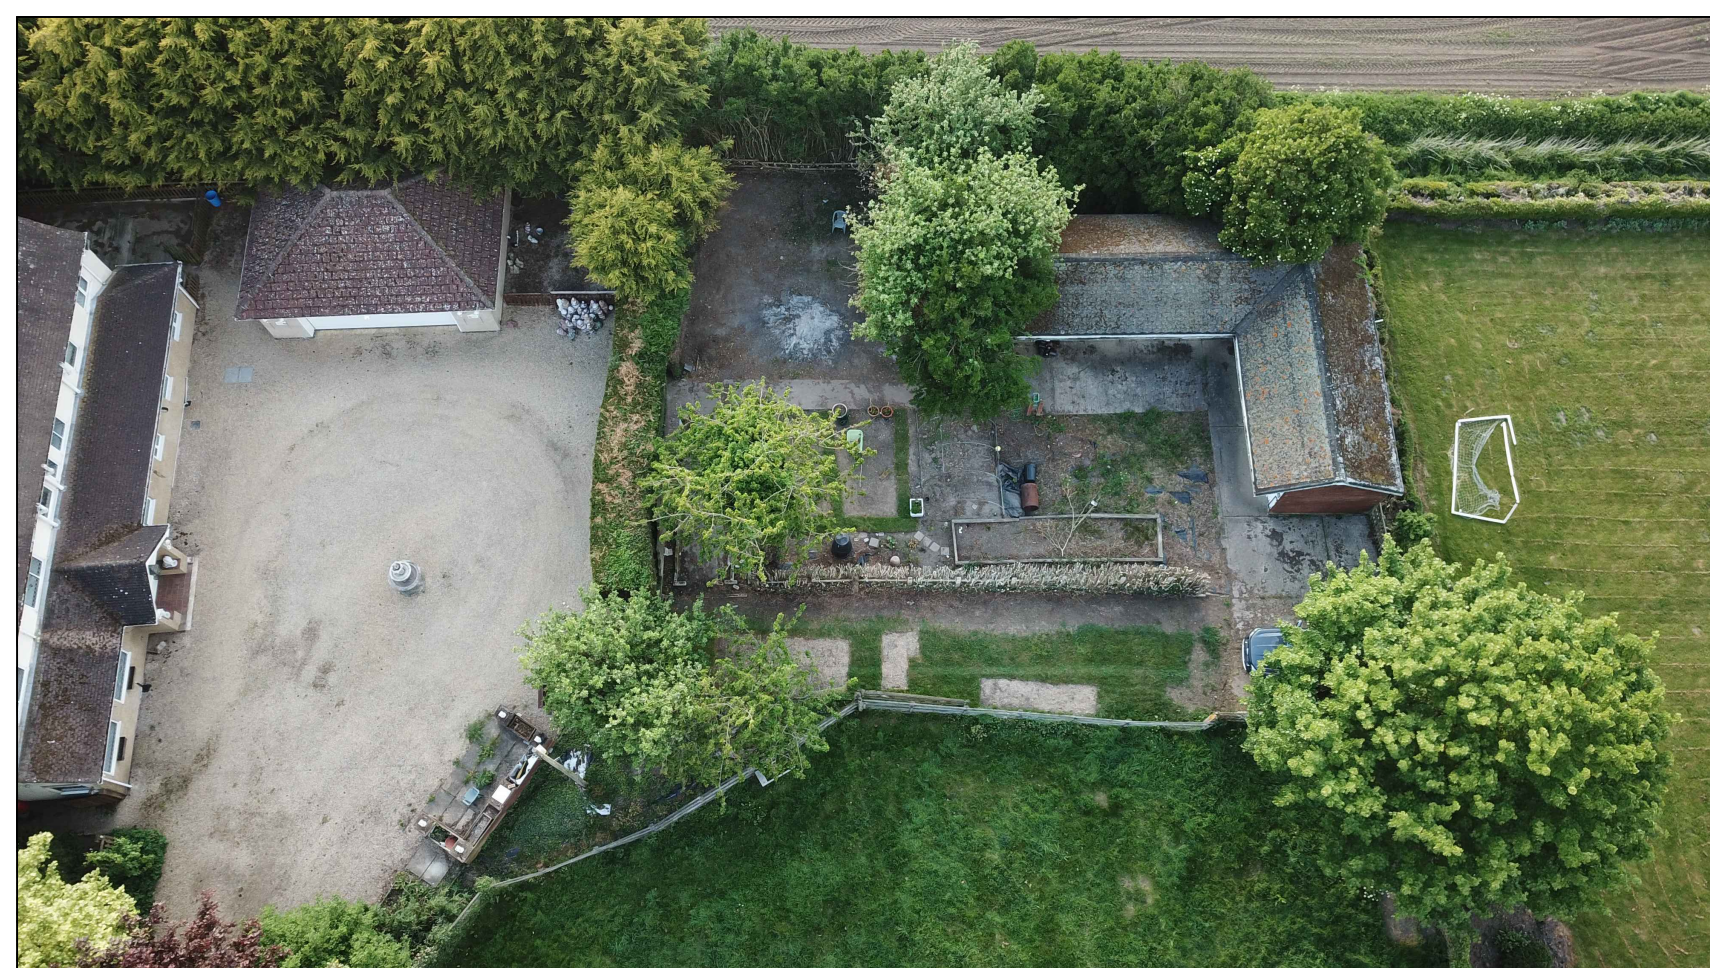


Fire engine access - tracked route


01856 898 022
www.UKPlanningMaps.com

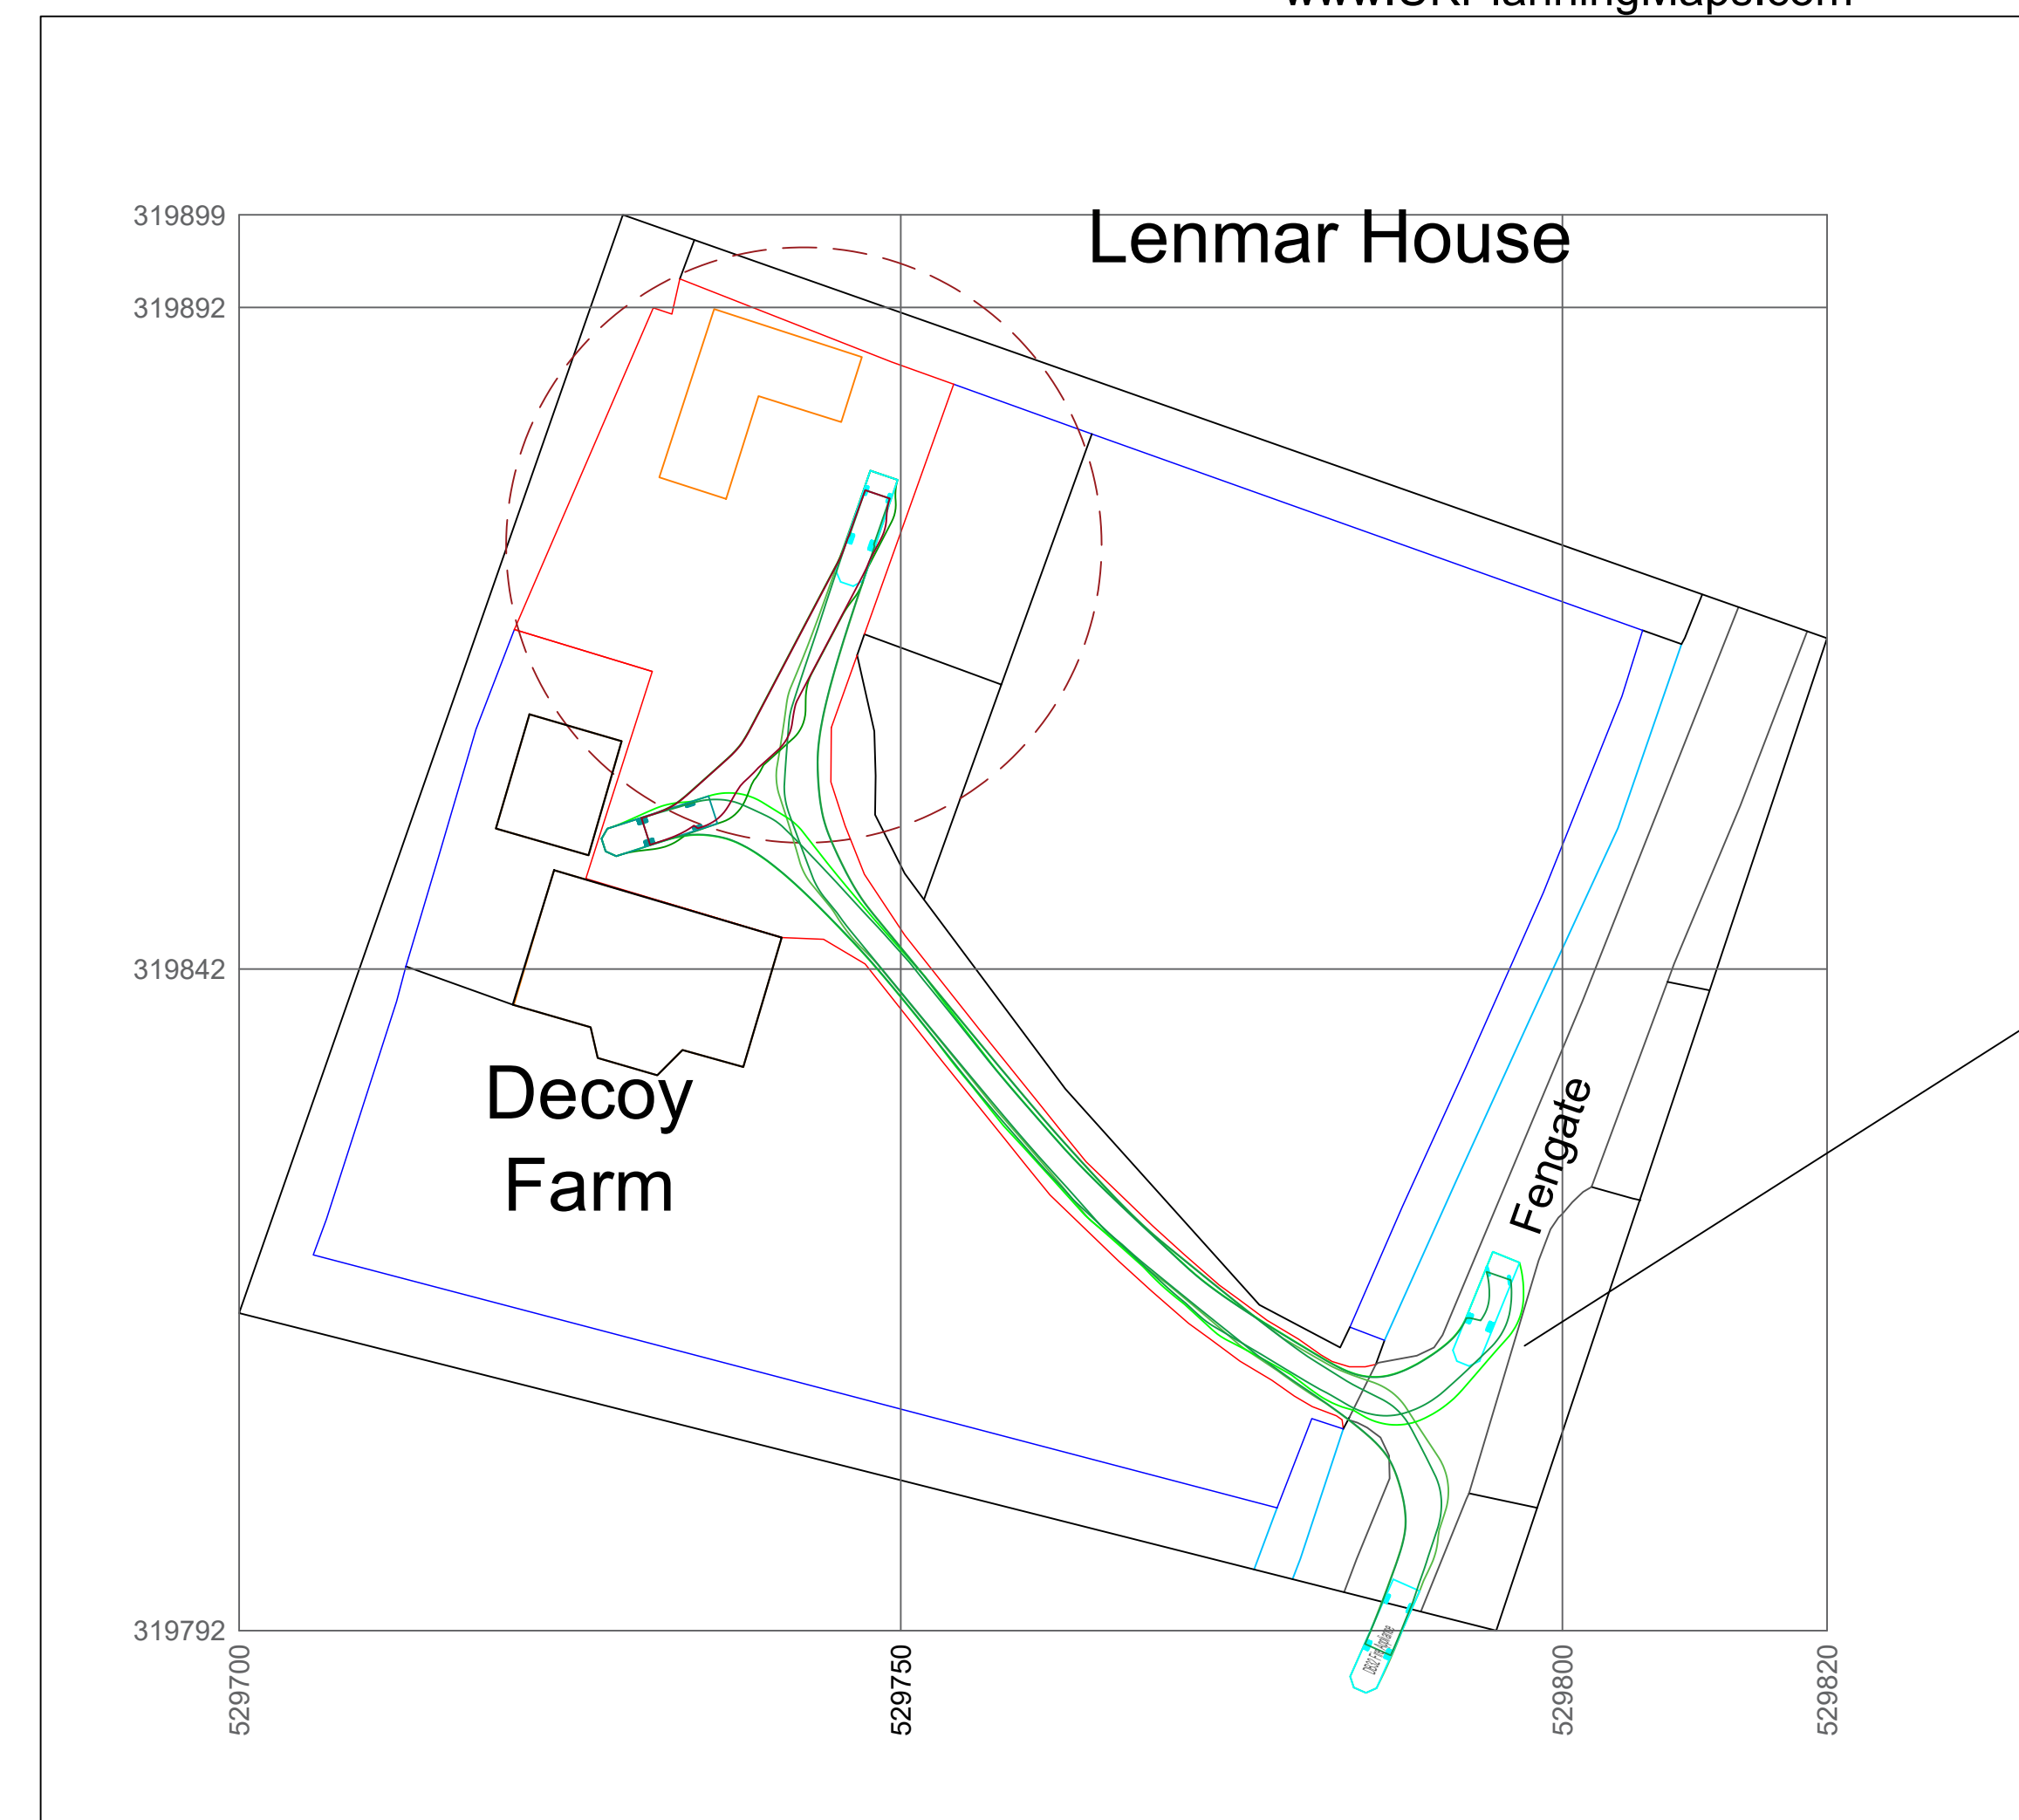

Fire engine tracking shown in green

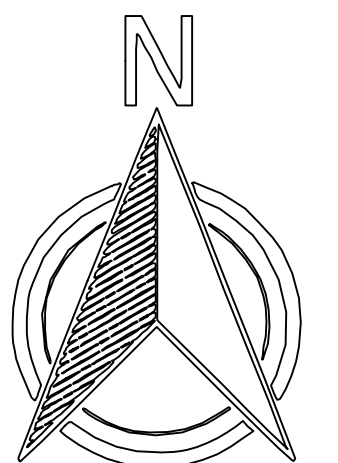

Produced on 13 May 2025 from the Ordnance Survey National Geographic Database and incorporating surveyed revision available at this date.
This map shows the area bounded by 529700 319816,529795 319792,529820 319867,529729 319899,529700 319816
Crown copyright and database rights 2025 OS 100054135. Supplied by copla ltd trading as UKPlanningMaps.com a licensed Ordnance Survey partner (OS 100054135).
Data licence expires 13 May 2026. Unique plan reference: vx//1254783/1683942

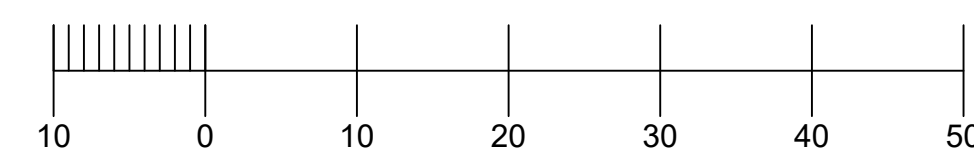

Rev B - Red line added to end of access road
Rev A - house/garage outline colour changed to blue; tracking color changed to green

0 5m 10m 15m

Scale (Paper size A1)

DO NOT SCALE FROM THIS DRAWING - ALL DIMENSIONS TO BE CHECKED ON SITE



**'The Old Bakehouse' High Street
East Markham NG22 0RE**

Project:
Conversion of stable block
Decoy Farm Fengate Moulton
Chapel PE12 0XL

Designed by P.Crockett	Original Issue Date 4th Dec 2024	Revision Date 10th May 2025
Drawing Title SITE PLAN		
Drawing No.	25/01/03	Rev B
		Scale 1:500