

SHDC
Planning & Development
- 8 JUN 2010
Ref: 0480-10

Site Location Plan

Scale 1:1250



2nd Floor - 5B Sheepmarket
Spalding
PE11 1BH
Tel: 01775 768 921
e-mail: enquiries@remiwaydesign.co.uk

Site :

Extensions and Alterations to:
Walnut Lodge,
94 Seas End Road
Moulton Seas End
PE12 6LD

Client :


Mr S Wright

Date : *****

Scale : as noted

Drawing No:

1866-01

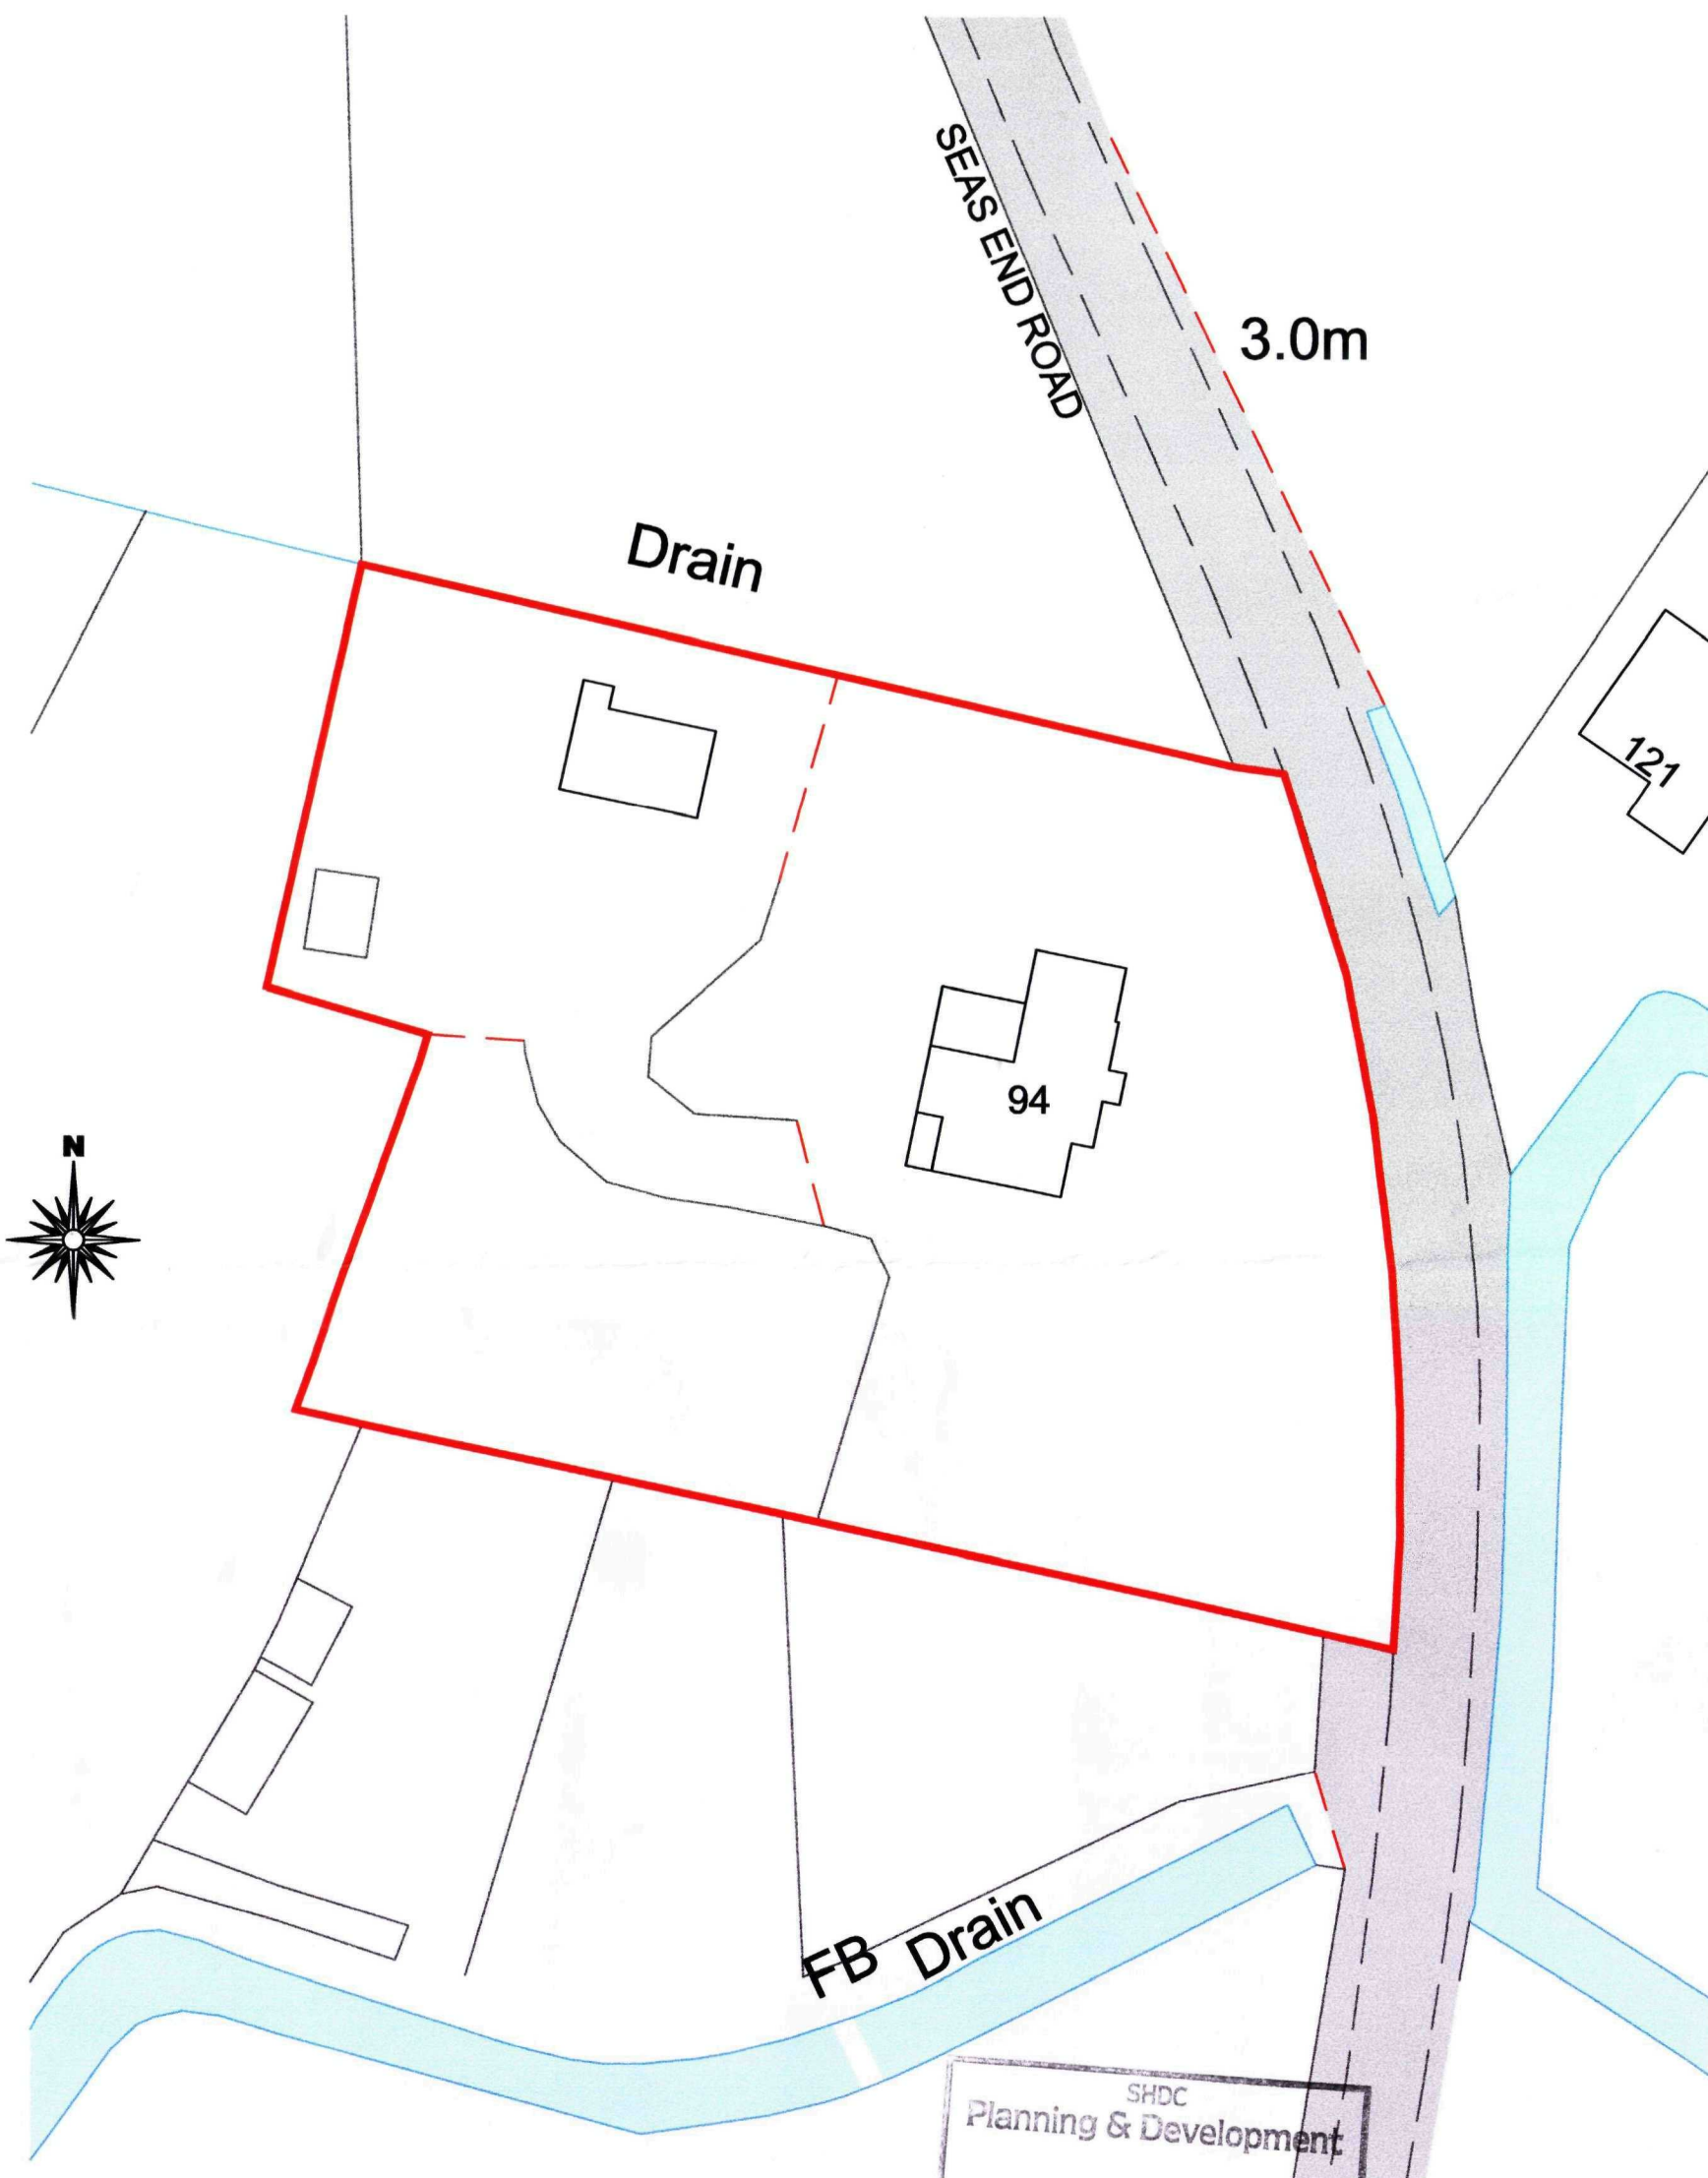

Site Block Plan

Scale 1:500

SHDC
Planning & Development
- 8 JUN 2010
Ref: 0480-10



2nd Floor - 5B Sheepmarket
Spalding
PE11 1BH
Tel: 01775 768 921
e-mail: enquiries@remiwaydesign.co.uk

Site :
Extensions and Alterations to:
Walnut Lodge,
94 Seas End Road
Moulton Seas End
PE12 6LD

Client :
Mr S Wright


Date : ★★★★★

Scale : as noted

Drawing No:


1866-02

Contractor to check all Dimensions on site prior to ordering materials / commencing work. Do Not Scale from this Drawing - If in doubt then please ask

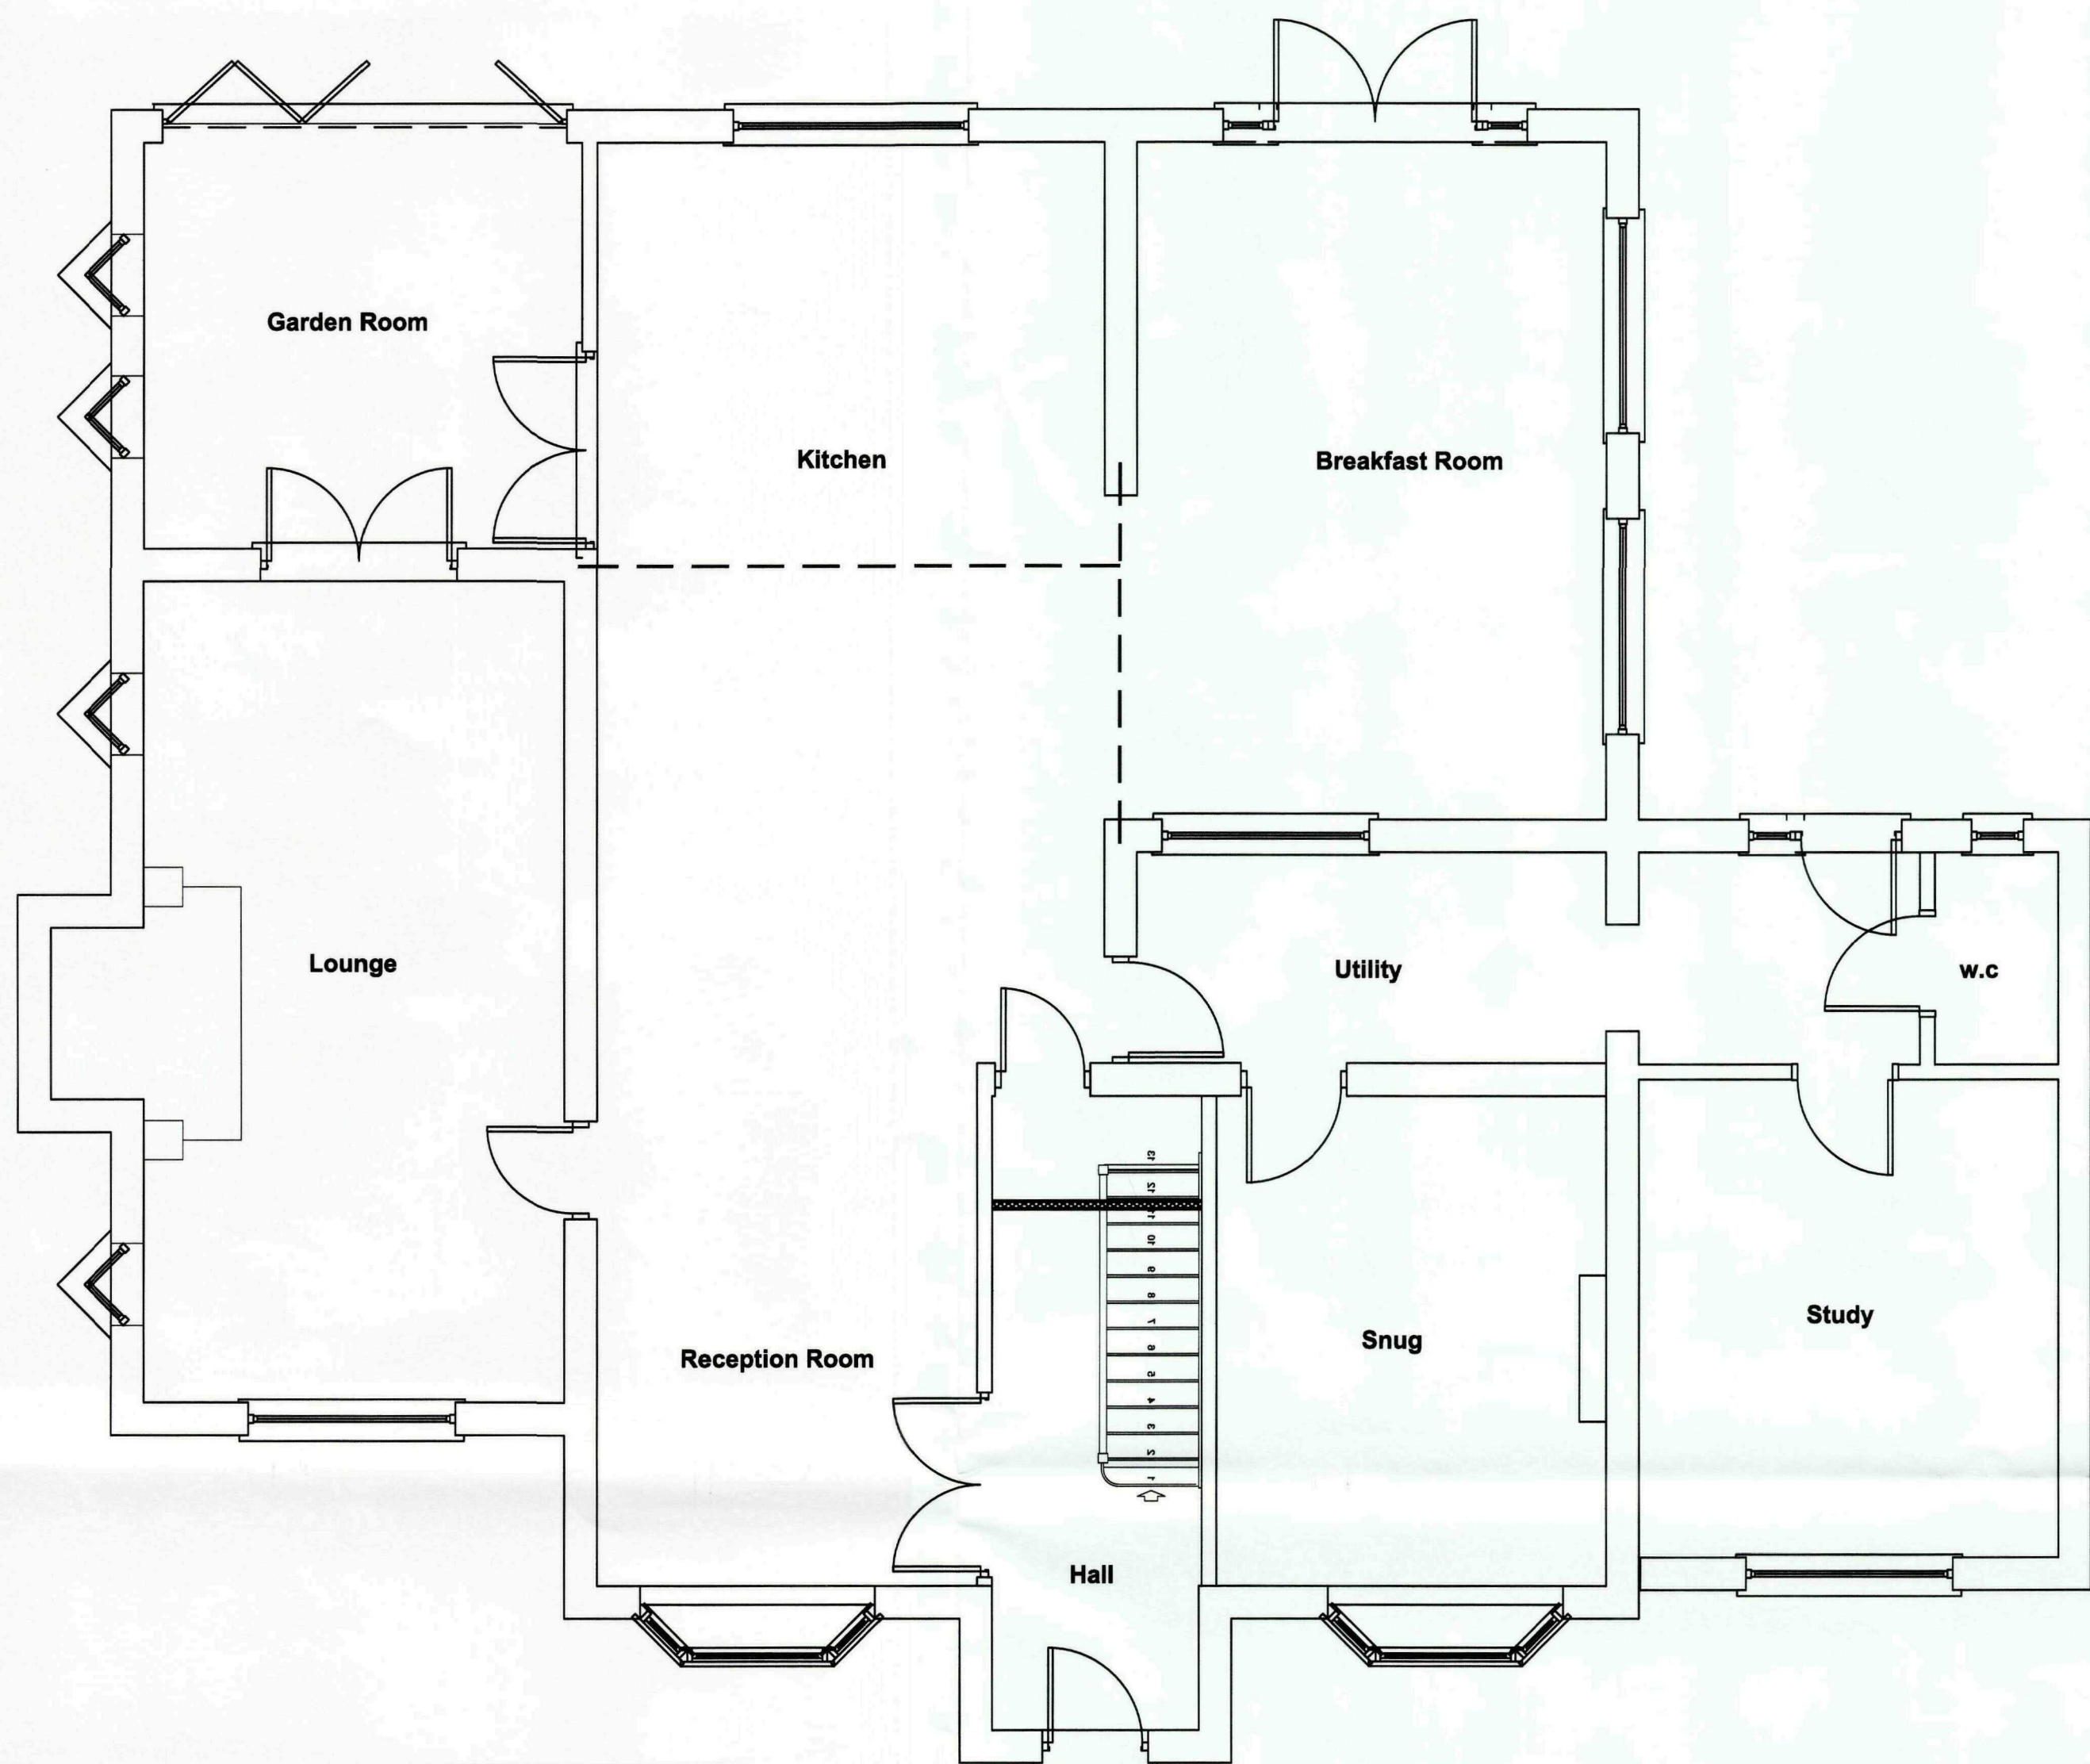

Ground Floor Plan

Scale 1:50

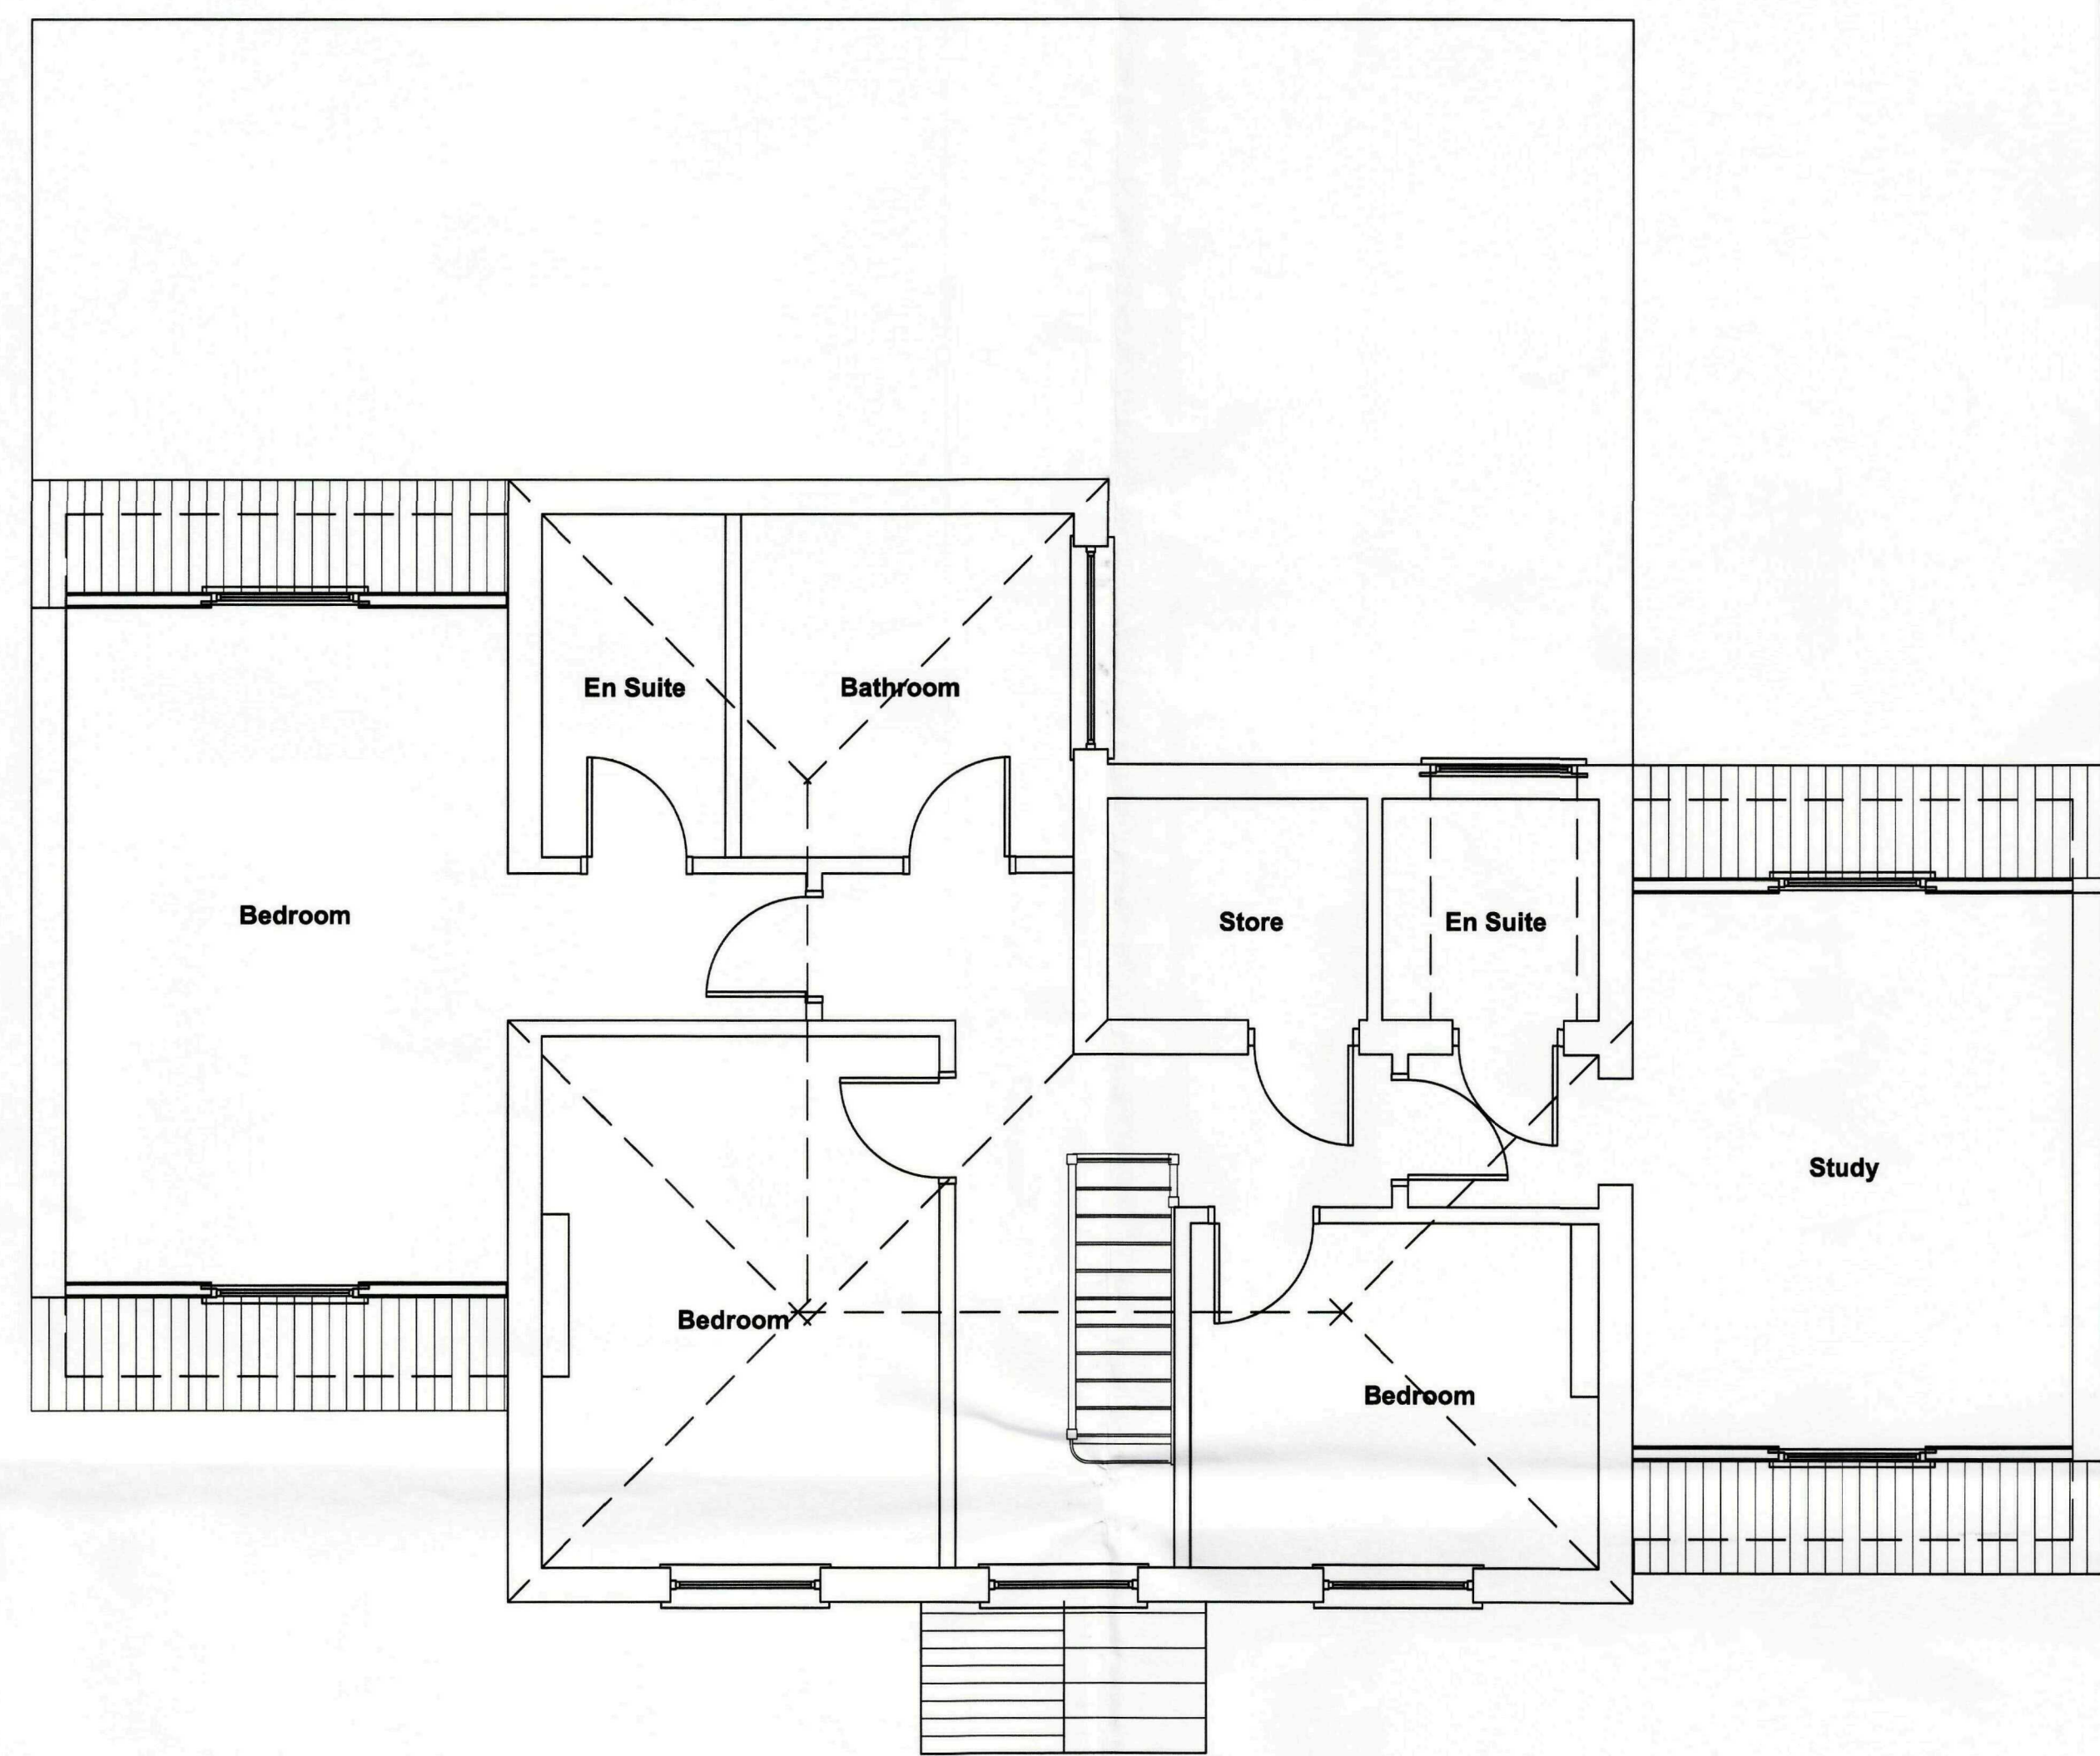

First Floor Plan

Scale 1:50



Front Elevation

Scale 1:100




Side Elevation

Scale 1:100




Rear Elevation

Scale 1:100

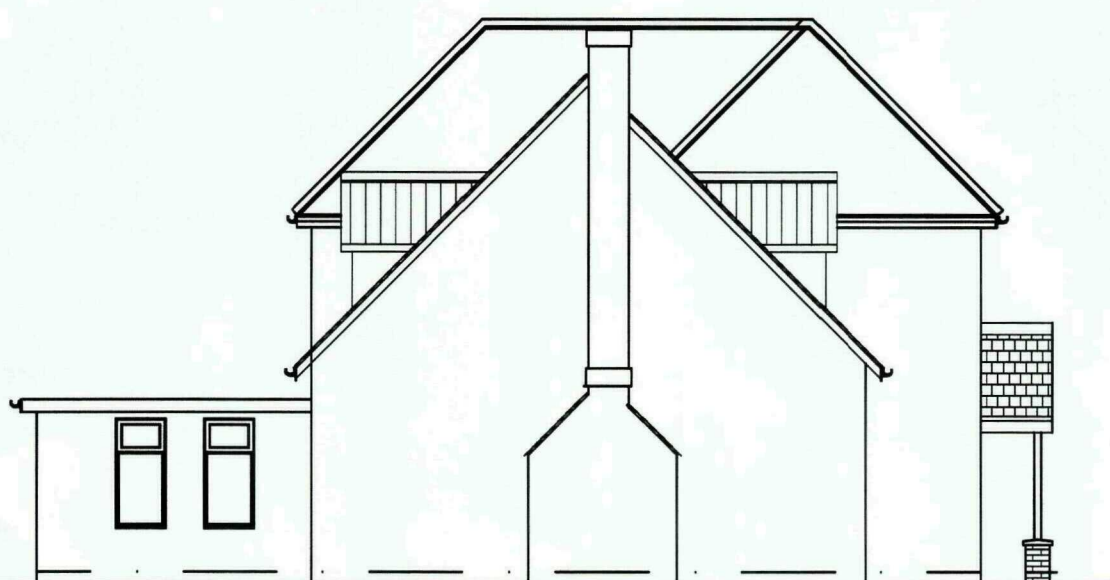

Side Elevation

Scale 1:100

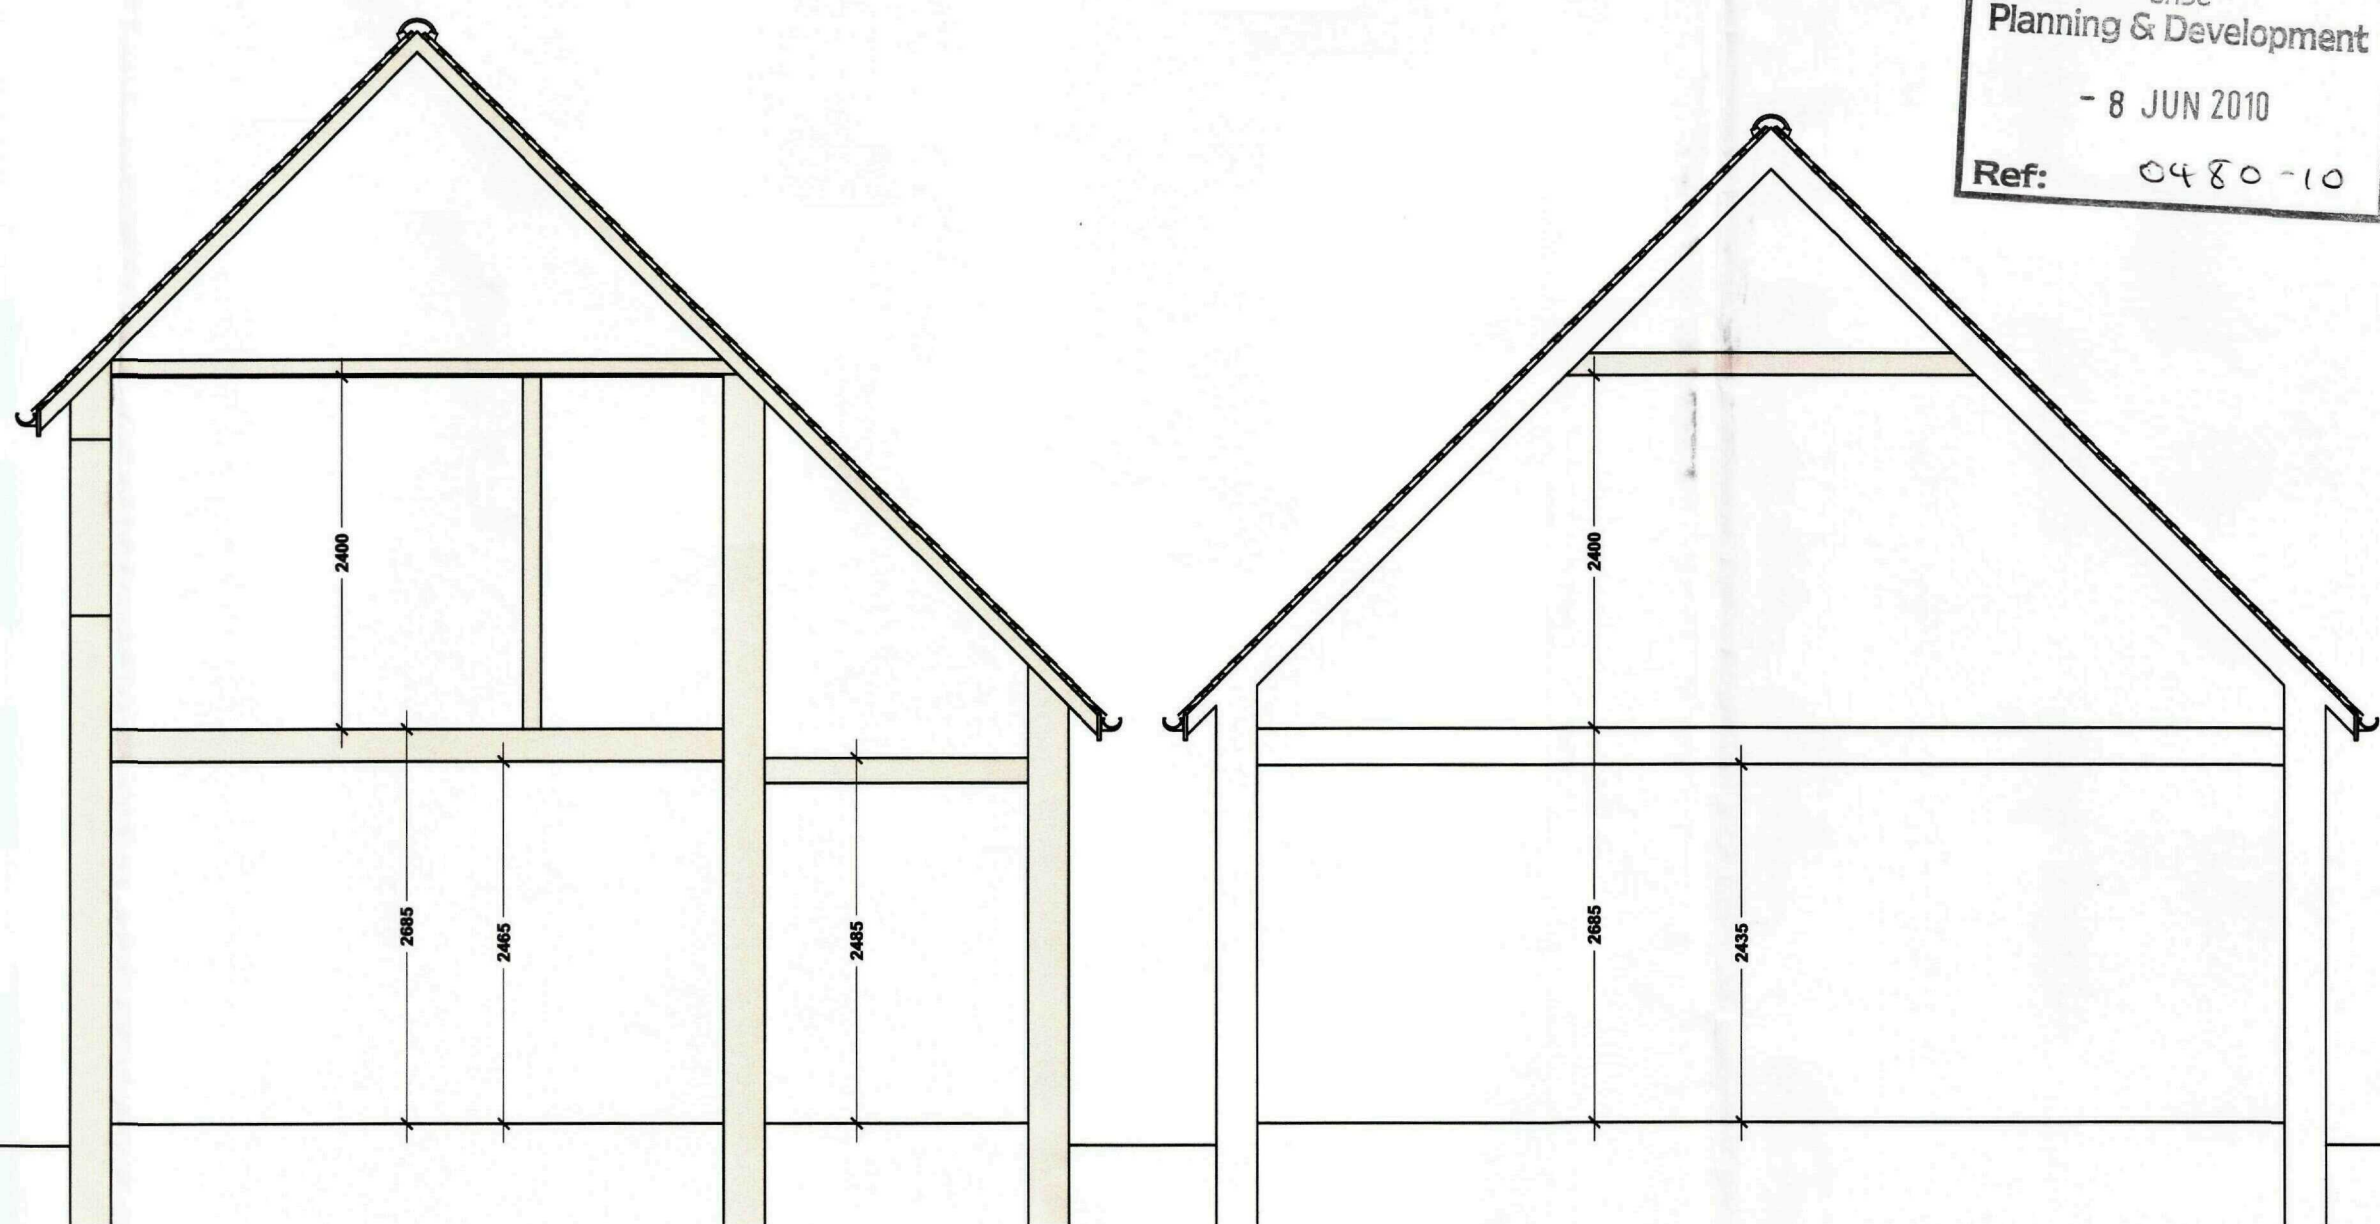

GENERAL CONDITIONS
Contractors are responsible for checking all dimensions on site when work commences and before ordering any materials. Any discrepancies should be brought to the attention of the Client for remedial action before commencing further.

All materials not specified to be of a standard suitable for the work proposed and be fit for purpose. All work to be in accordance with good building practice and all necessary BS codes for Workmanship on Building Sites.

Revisions

A - 02.06.10 - Amended to suit Clients comments

Client: **Mr S Wright**

Site: **Extensions and Alterations to:
Walnut Lodge,
94 Seas End Road
Moulton Seas End
PE12 6LD**

Drg Title: **Existing Plans and Elevations**




2nd Floor - 5B Sheepmarket
Spalding
PE 11 1 B H
Tel : 01775 788 921
e-mail: enquiries@remwaydesign.co.uk


Drg Size	Drawing Number	Revision:
A1	1866-03	A

PLEASE NOTE: Scale 1:100
Due to areas of the structure being covered, unexposed or otherwise inaccessible the notes / specifications of existing materials are subject to confirmation of site when it is feasible to expose the relevant areas of construction.


Contractor to check all Dimensions on site prior to ordering materials / commencing work.Do Not Scale from this Drawing - If in doubt then please ask

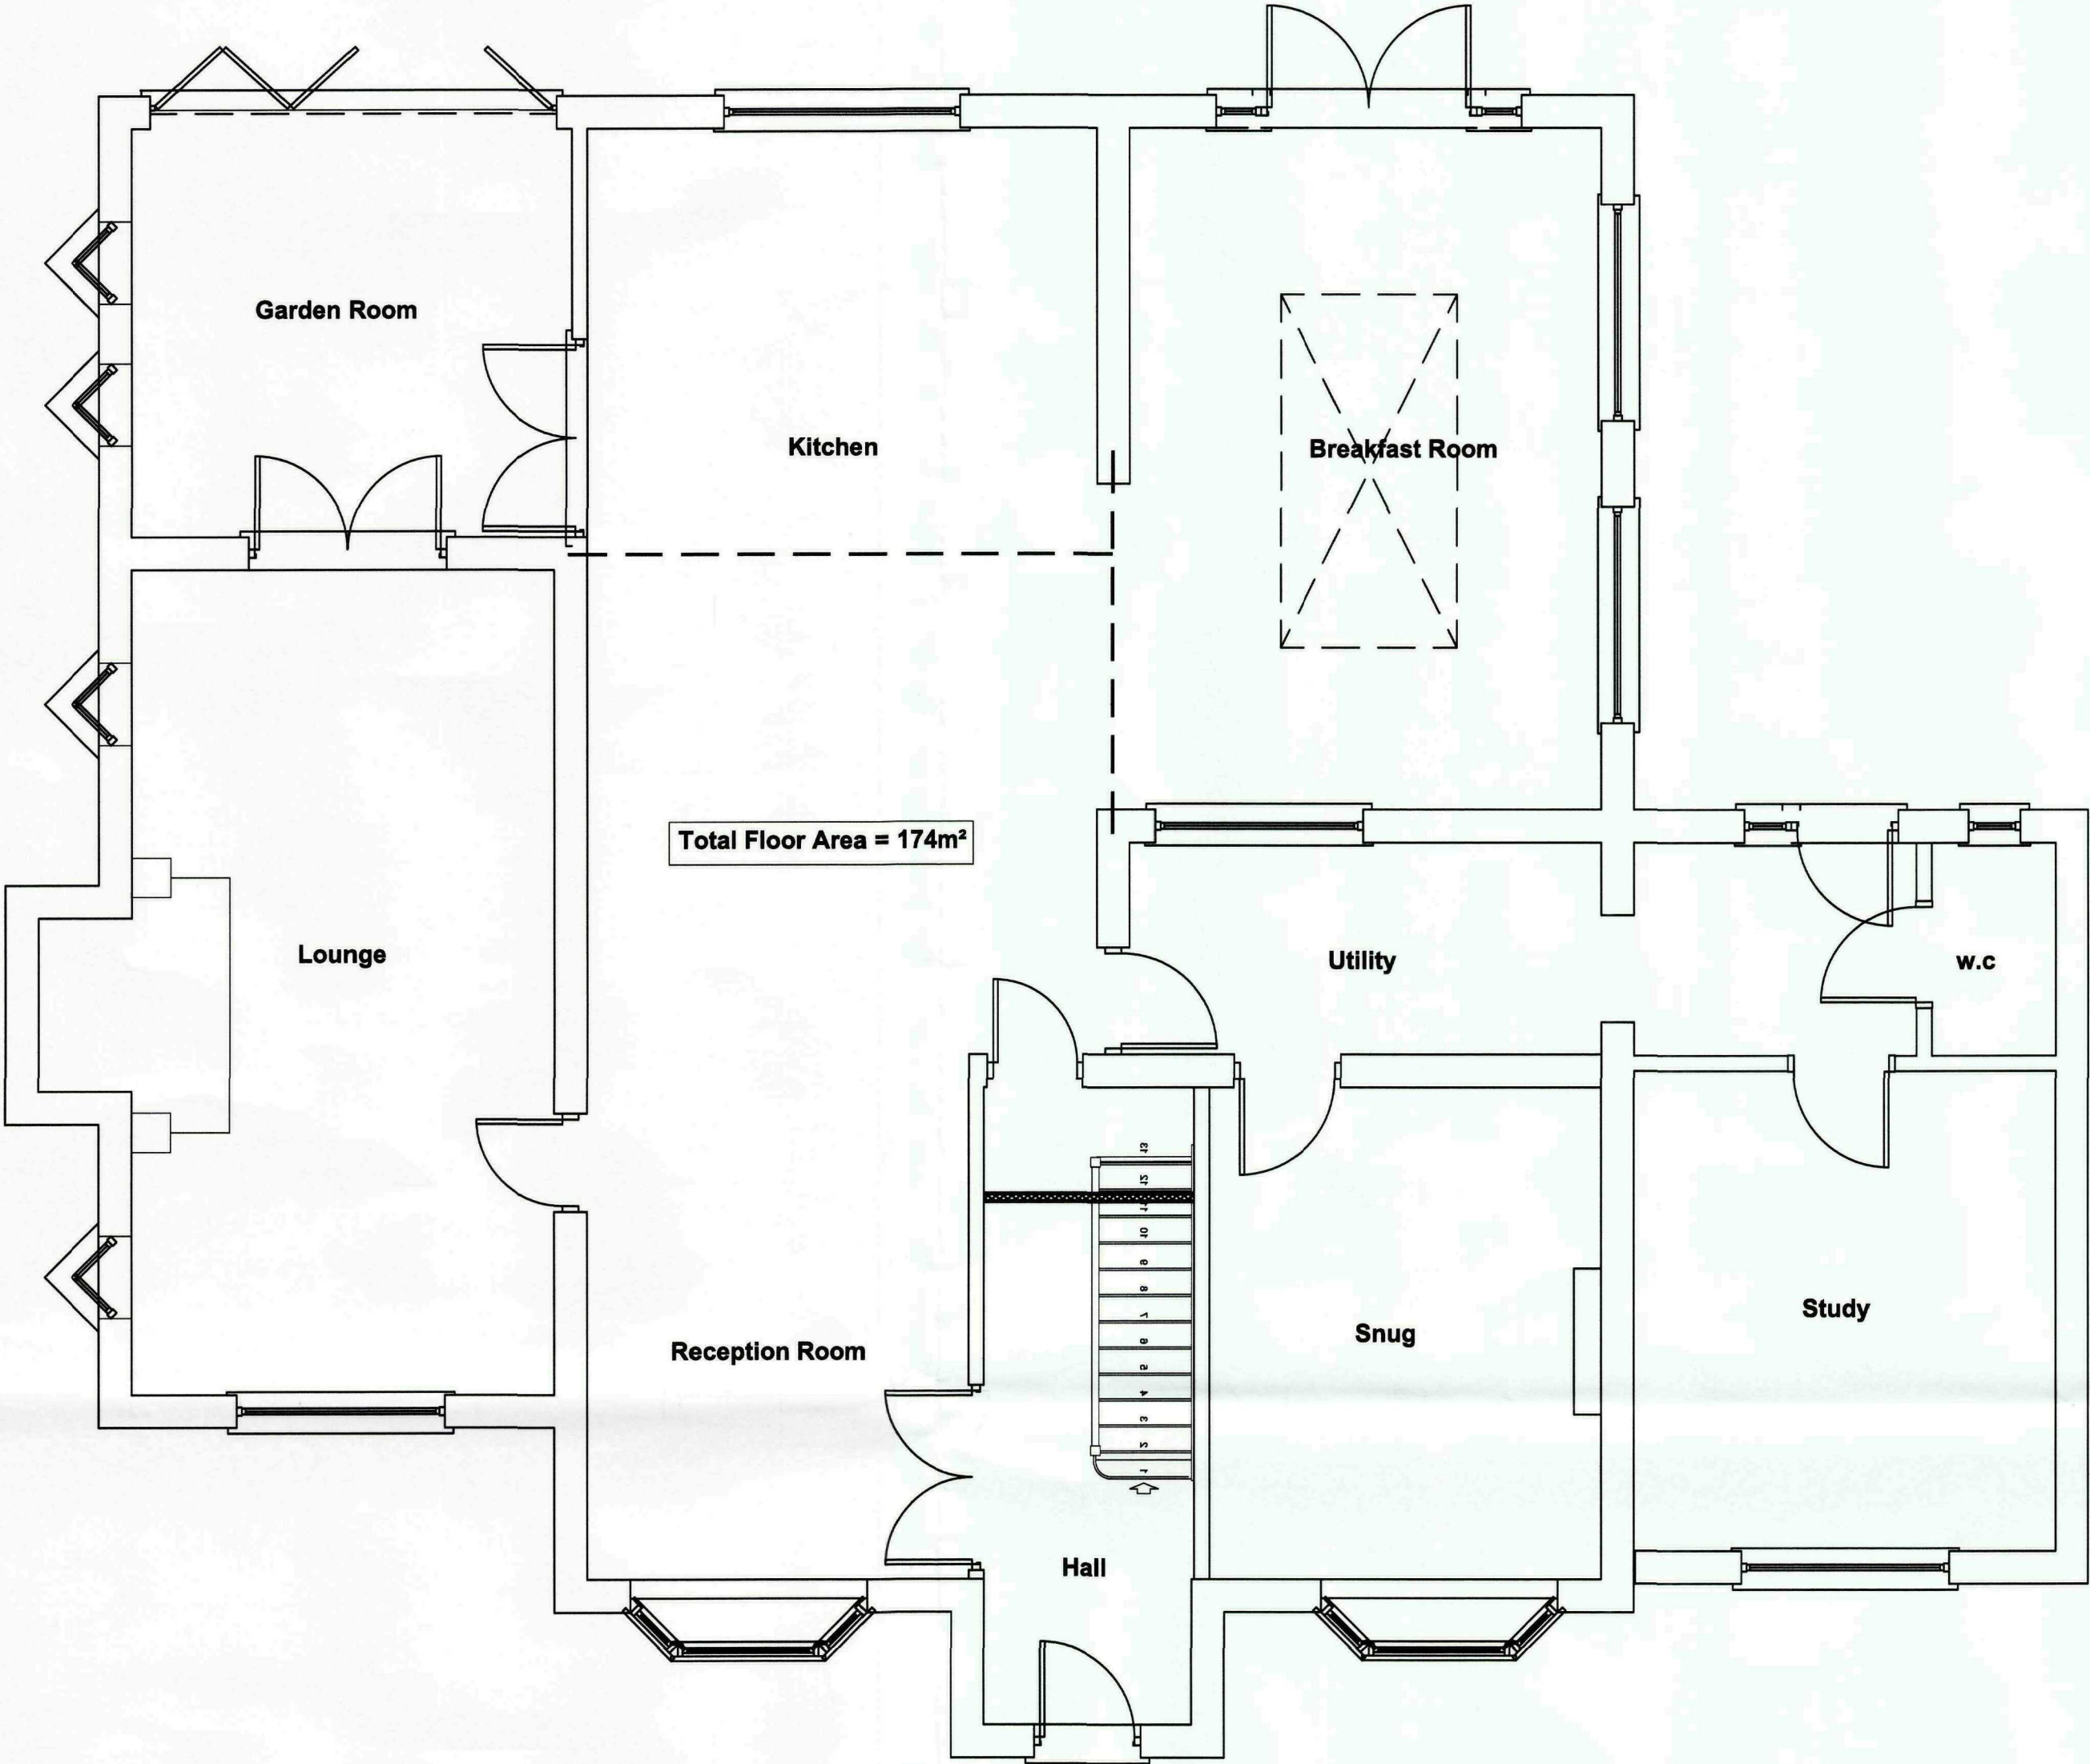


Ground Floor Plan
Scale 1:50

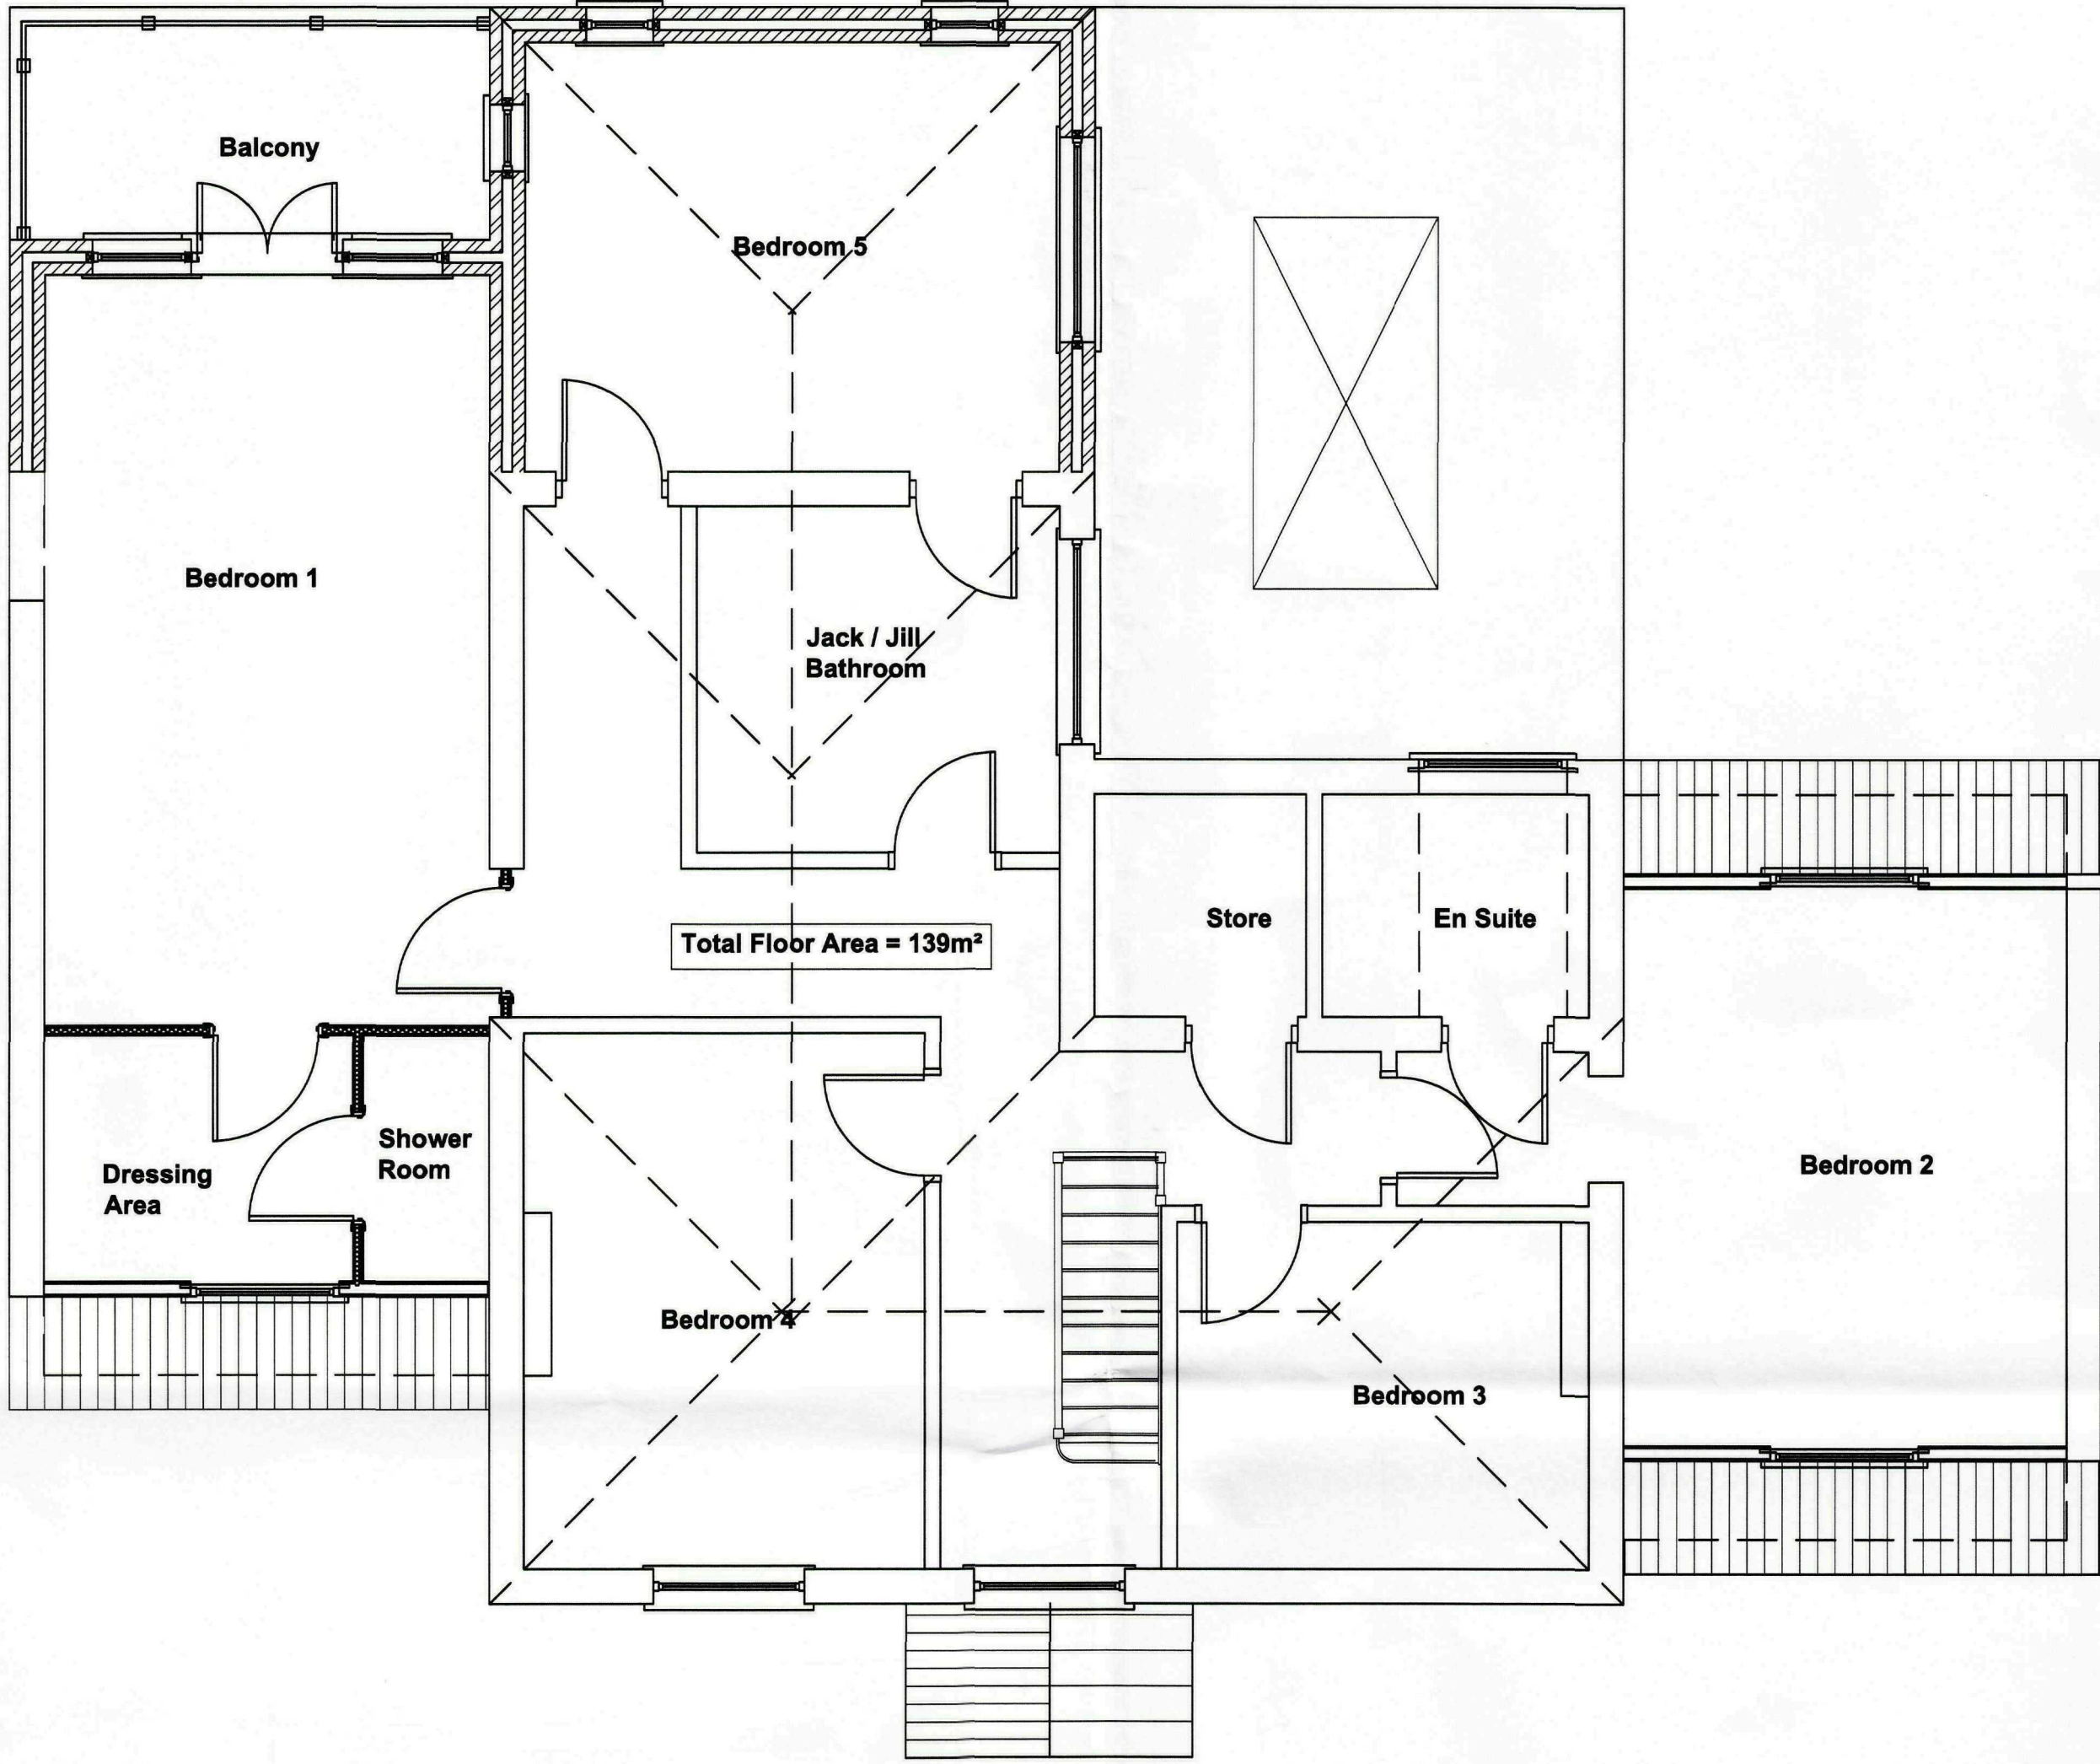


First Floor Plan
Scale 1:50

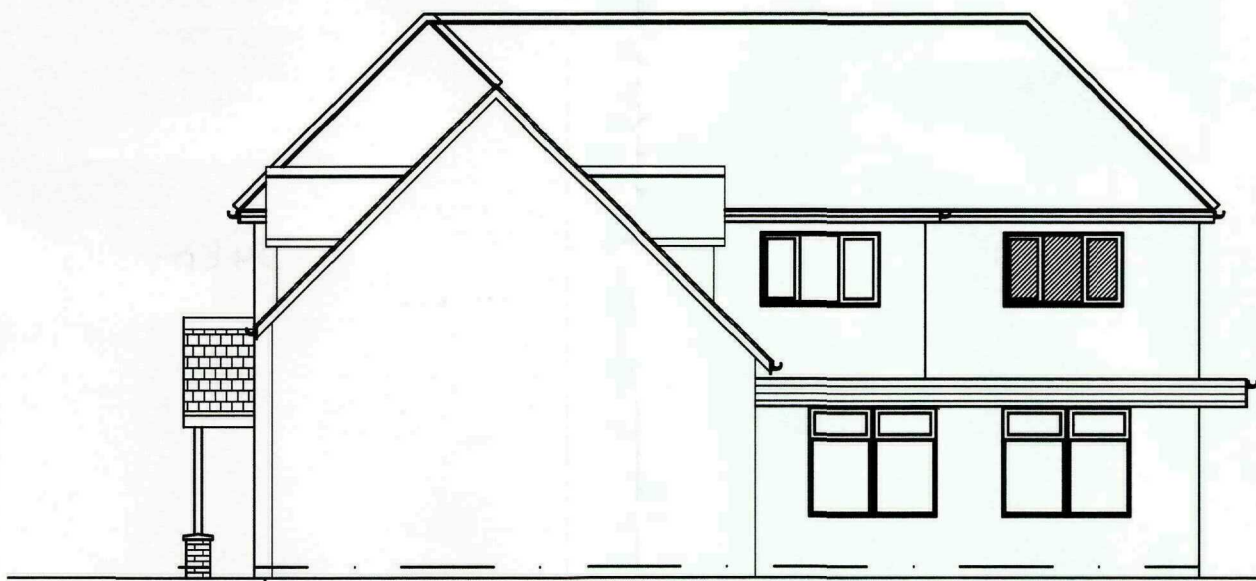

Side Elevation
Scale 1:100

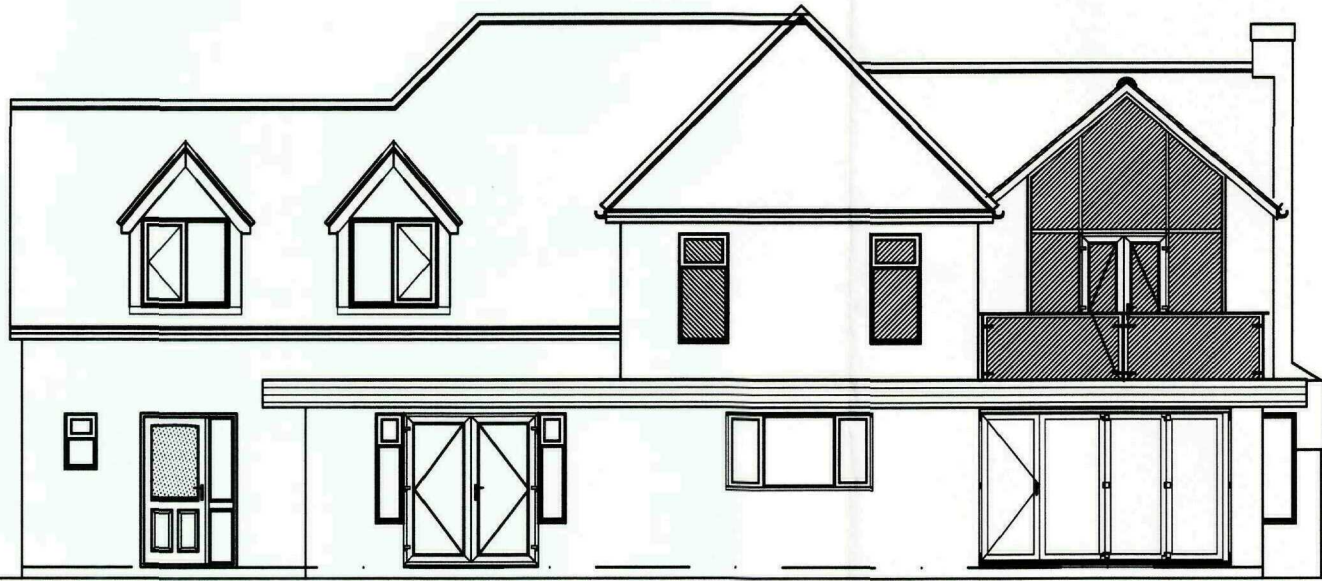

Rear Elevation
Scale 1:100

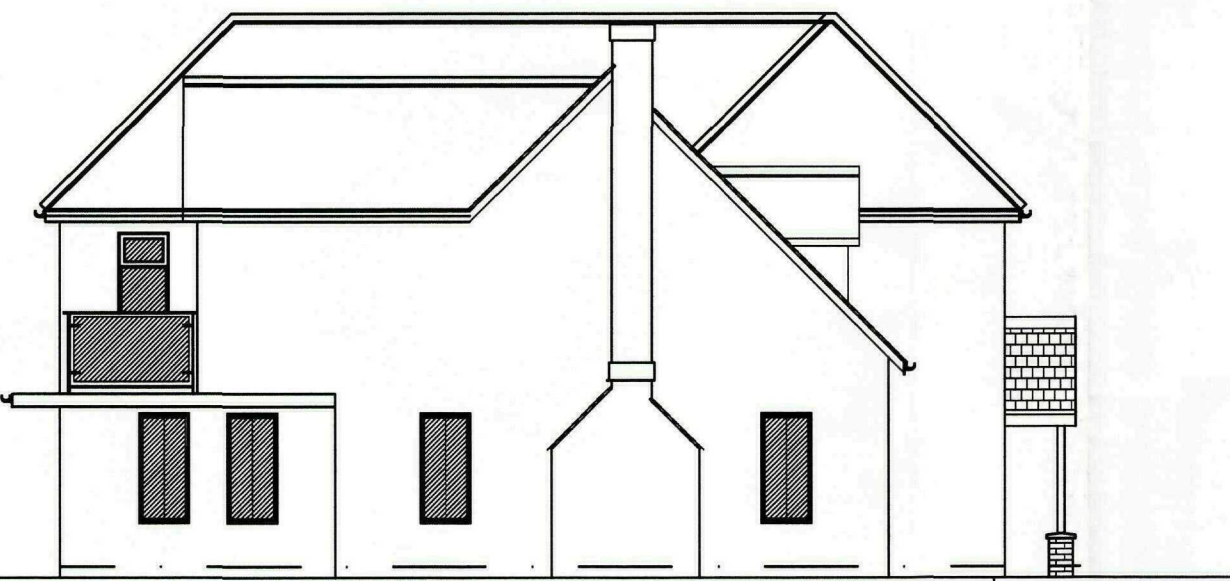

Side Elevation
Scale 1:100



GENERAL CONDITIONS
Contractors are responsible for checking all dimensions on site when work commences and before ordering any materials. Any discrepancies should be brought to the attention of the Client for remedial action before commencing further.

All materials not specified to be of a standard suitable for the work proposed and be fit for purpose. All work to be in accordance with good building practice and all necessary BS codes for Workmanship on Building Sites.

Revisions

"B" - 09.06.10 - Amended to suit Clients comments
"A" - 02.06.10 - Amended to suit Clients comments

Client: **Mr S Wright**

Site: **Extensions and Alterations to:
Walnut Lodge,
94 Seas End Road
Moulton Seas End
PE12 6LD**

Drg Title:

Proposed Plans and Elevations



2nd Floor - 5B Sheepmarket
Spalding
P E 11 1 B H
Tel : 01775 768 921
e-mail: enquiries@remwaydesign.co.uk

Drg Size	Drawing Number	Revision
A1	1866-04	B

PLEASE NOTE:
Due to areas of the structure being covered, unexposed or otherwise inaccessible the notes / specifications of existing materials are subject to confirmation of site when it is feasible to expose the relevant areas of construction.