



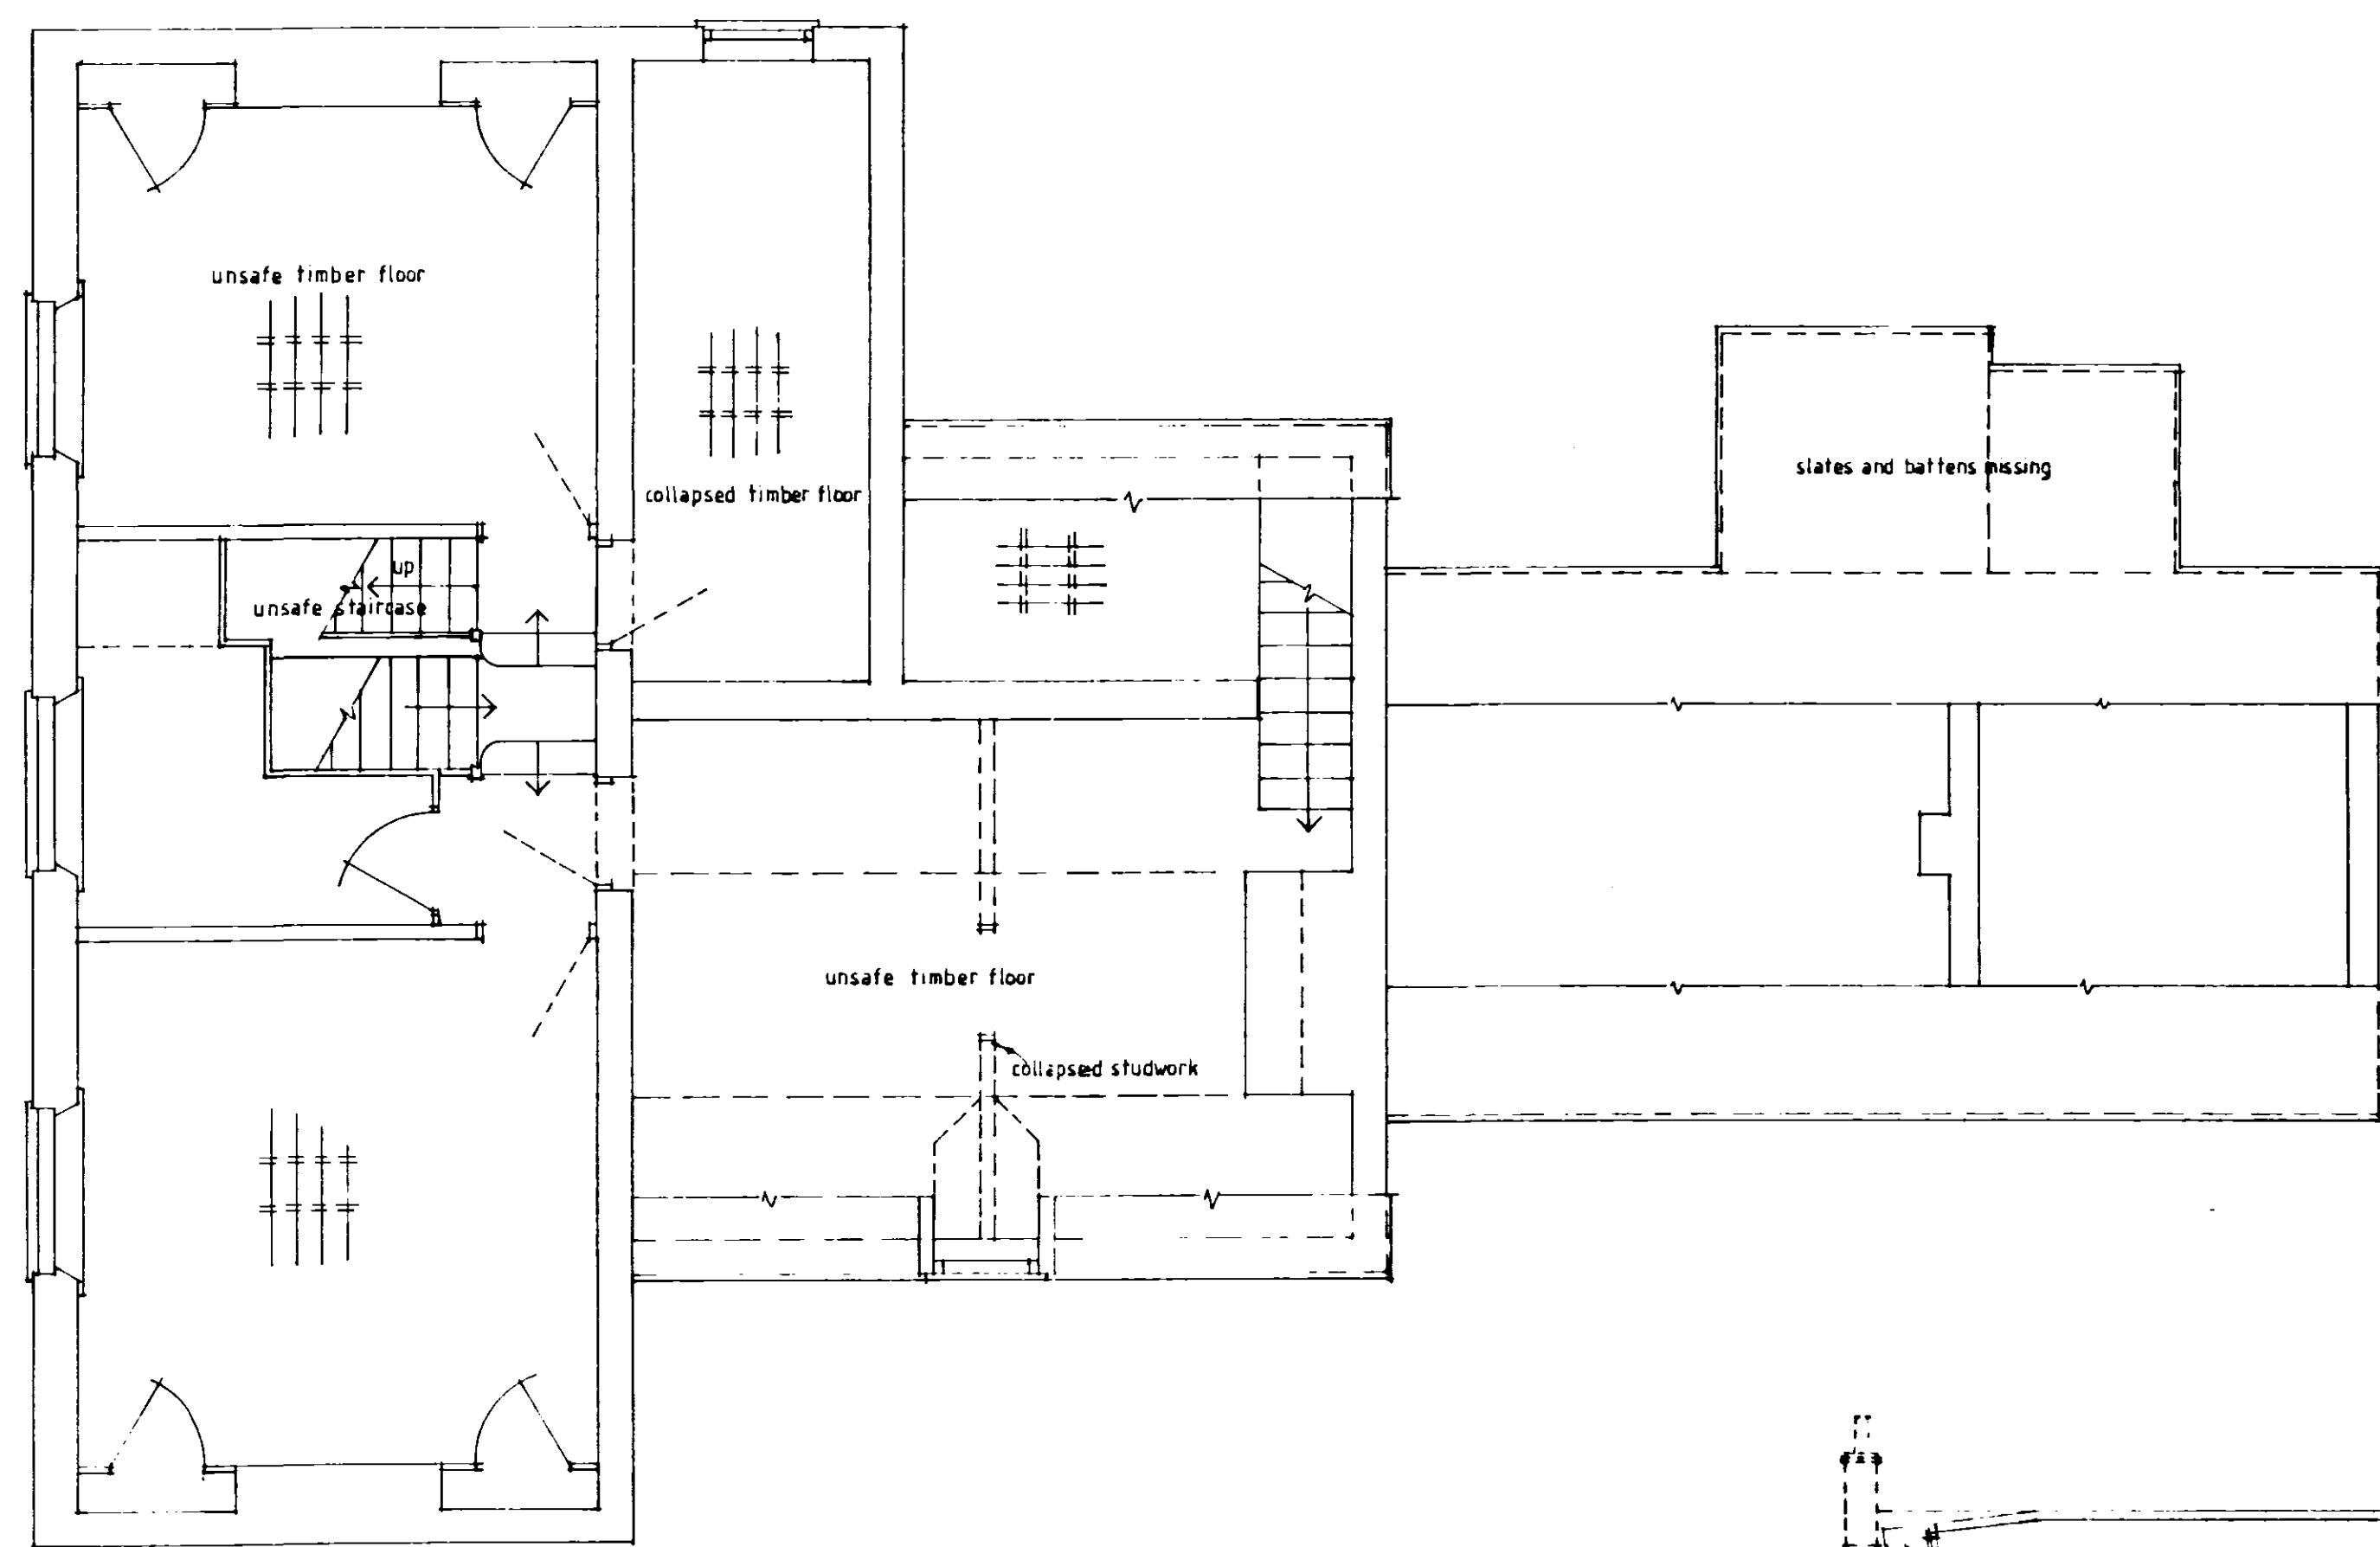


FIRST FLOOR

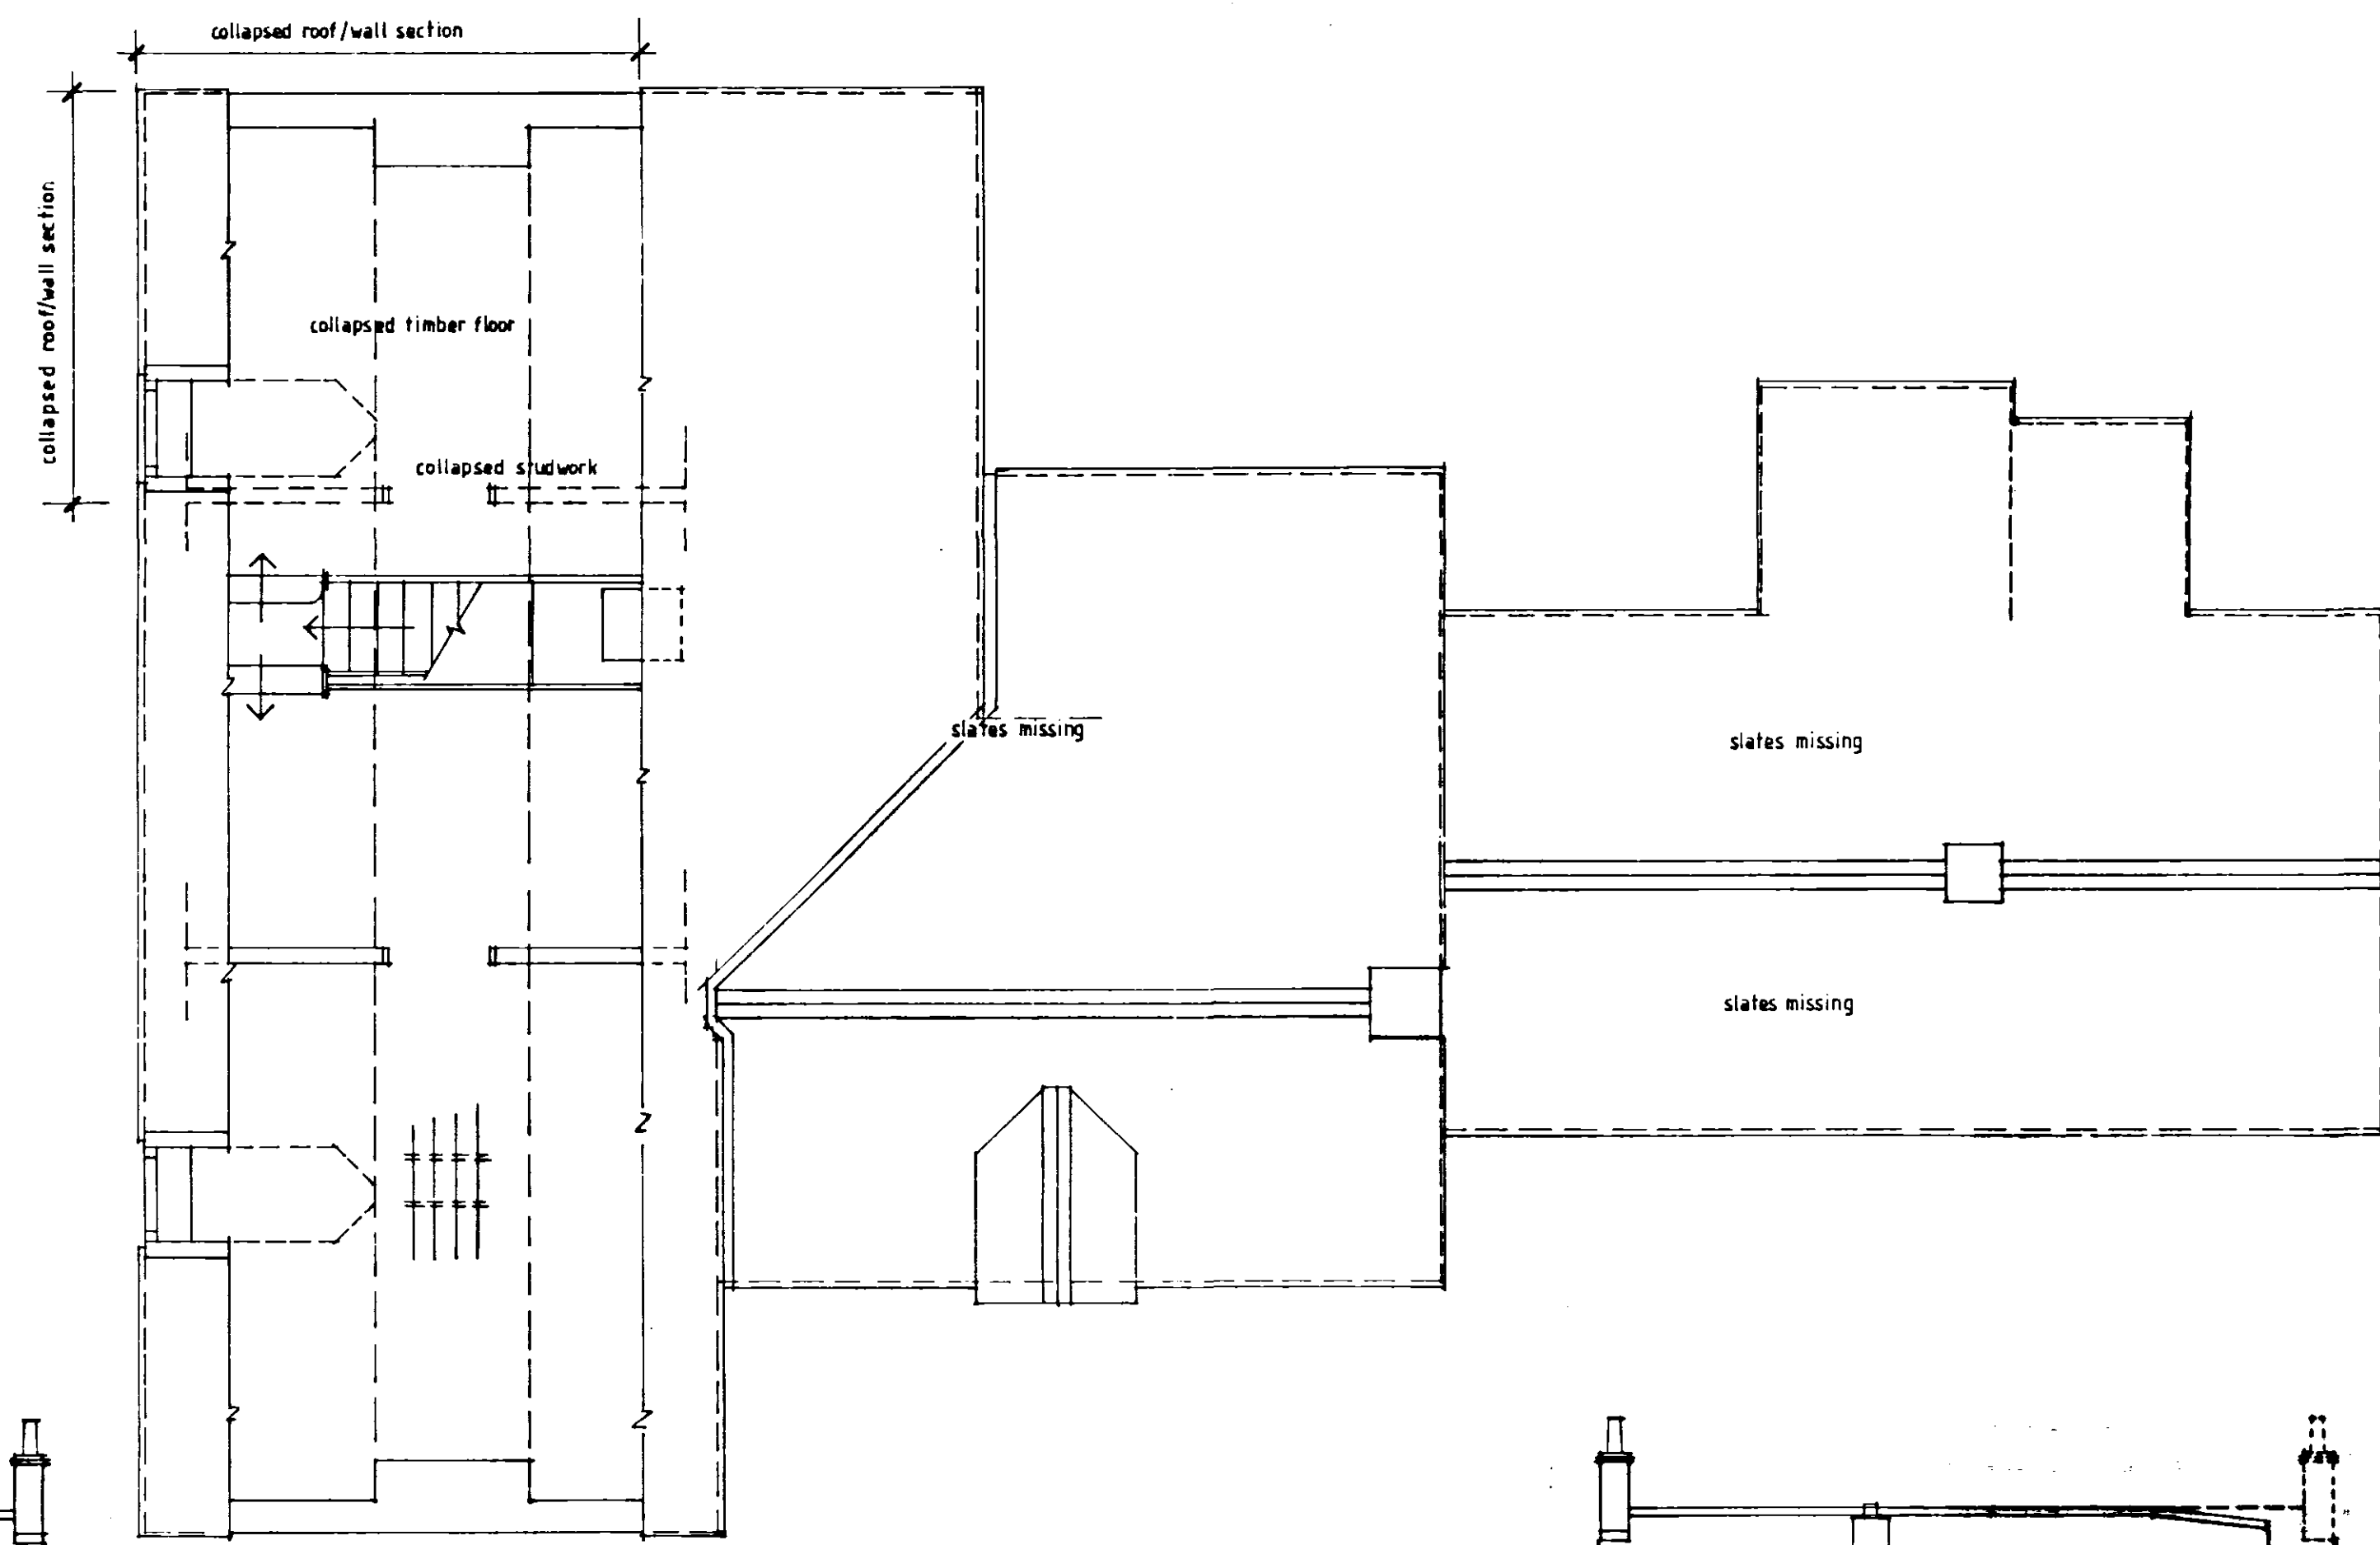


SECOND FLOOR




FRONT ELEVATION

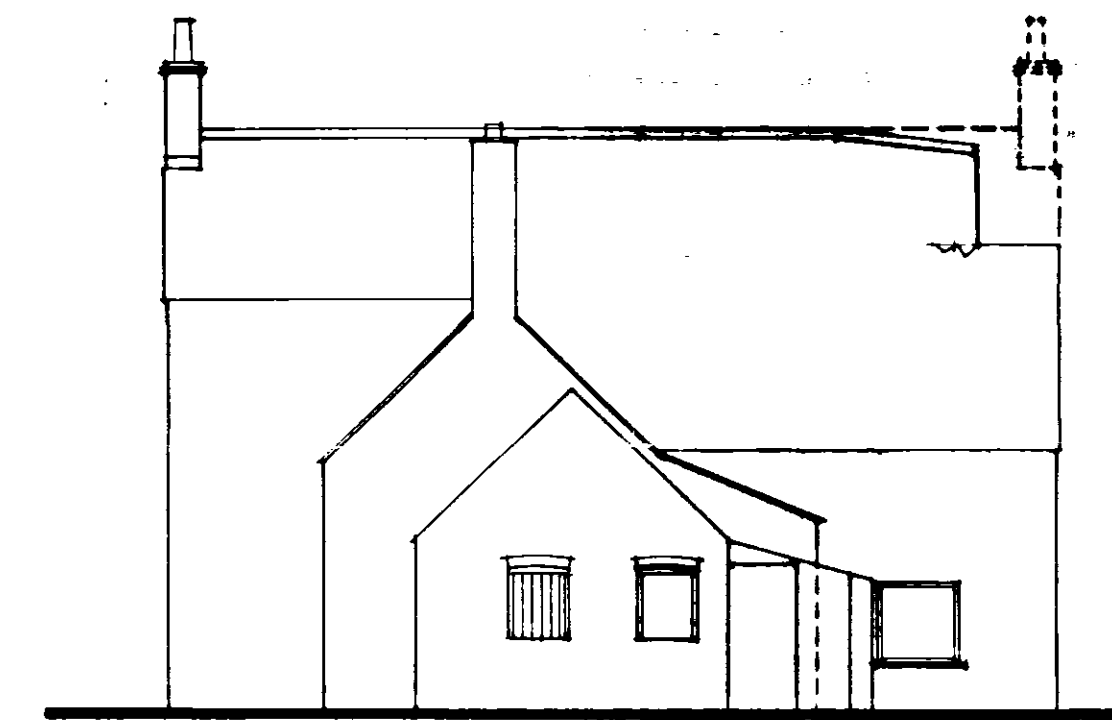

REAR ELEVATION

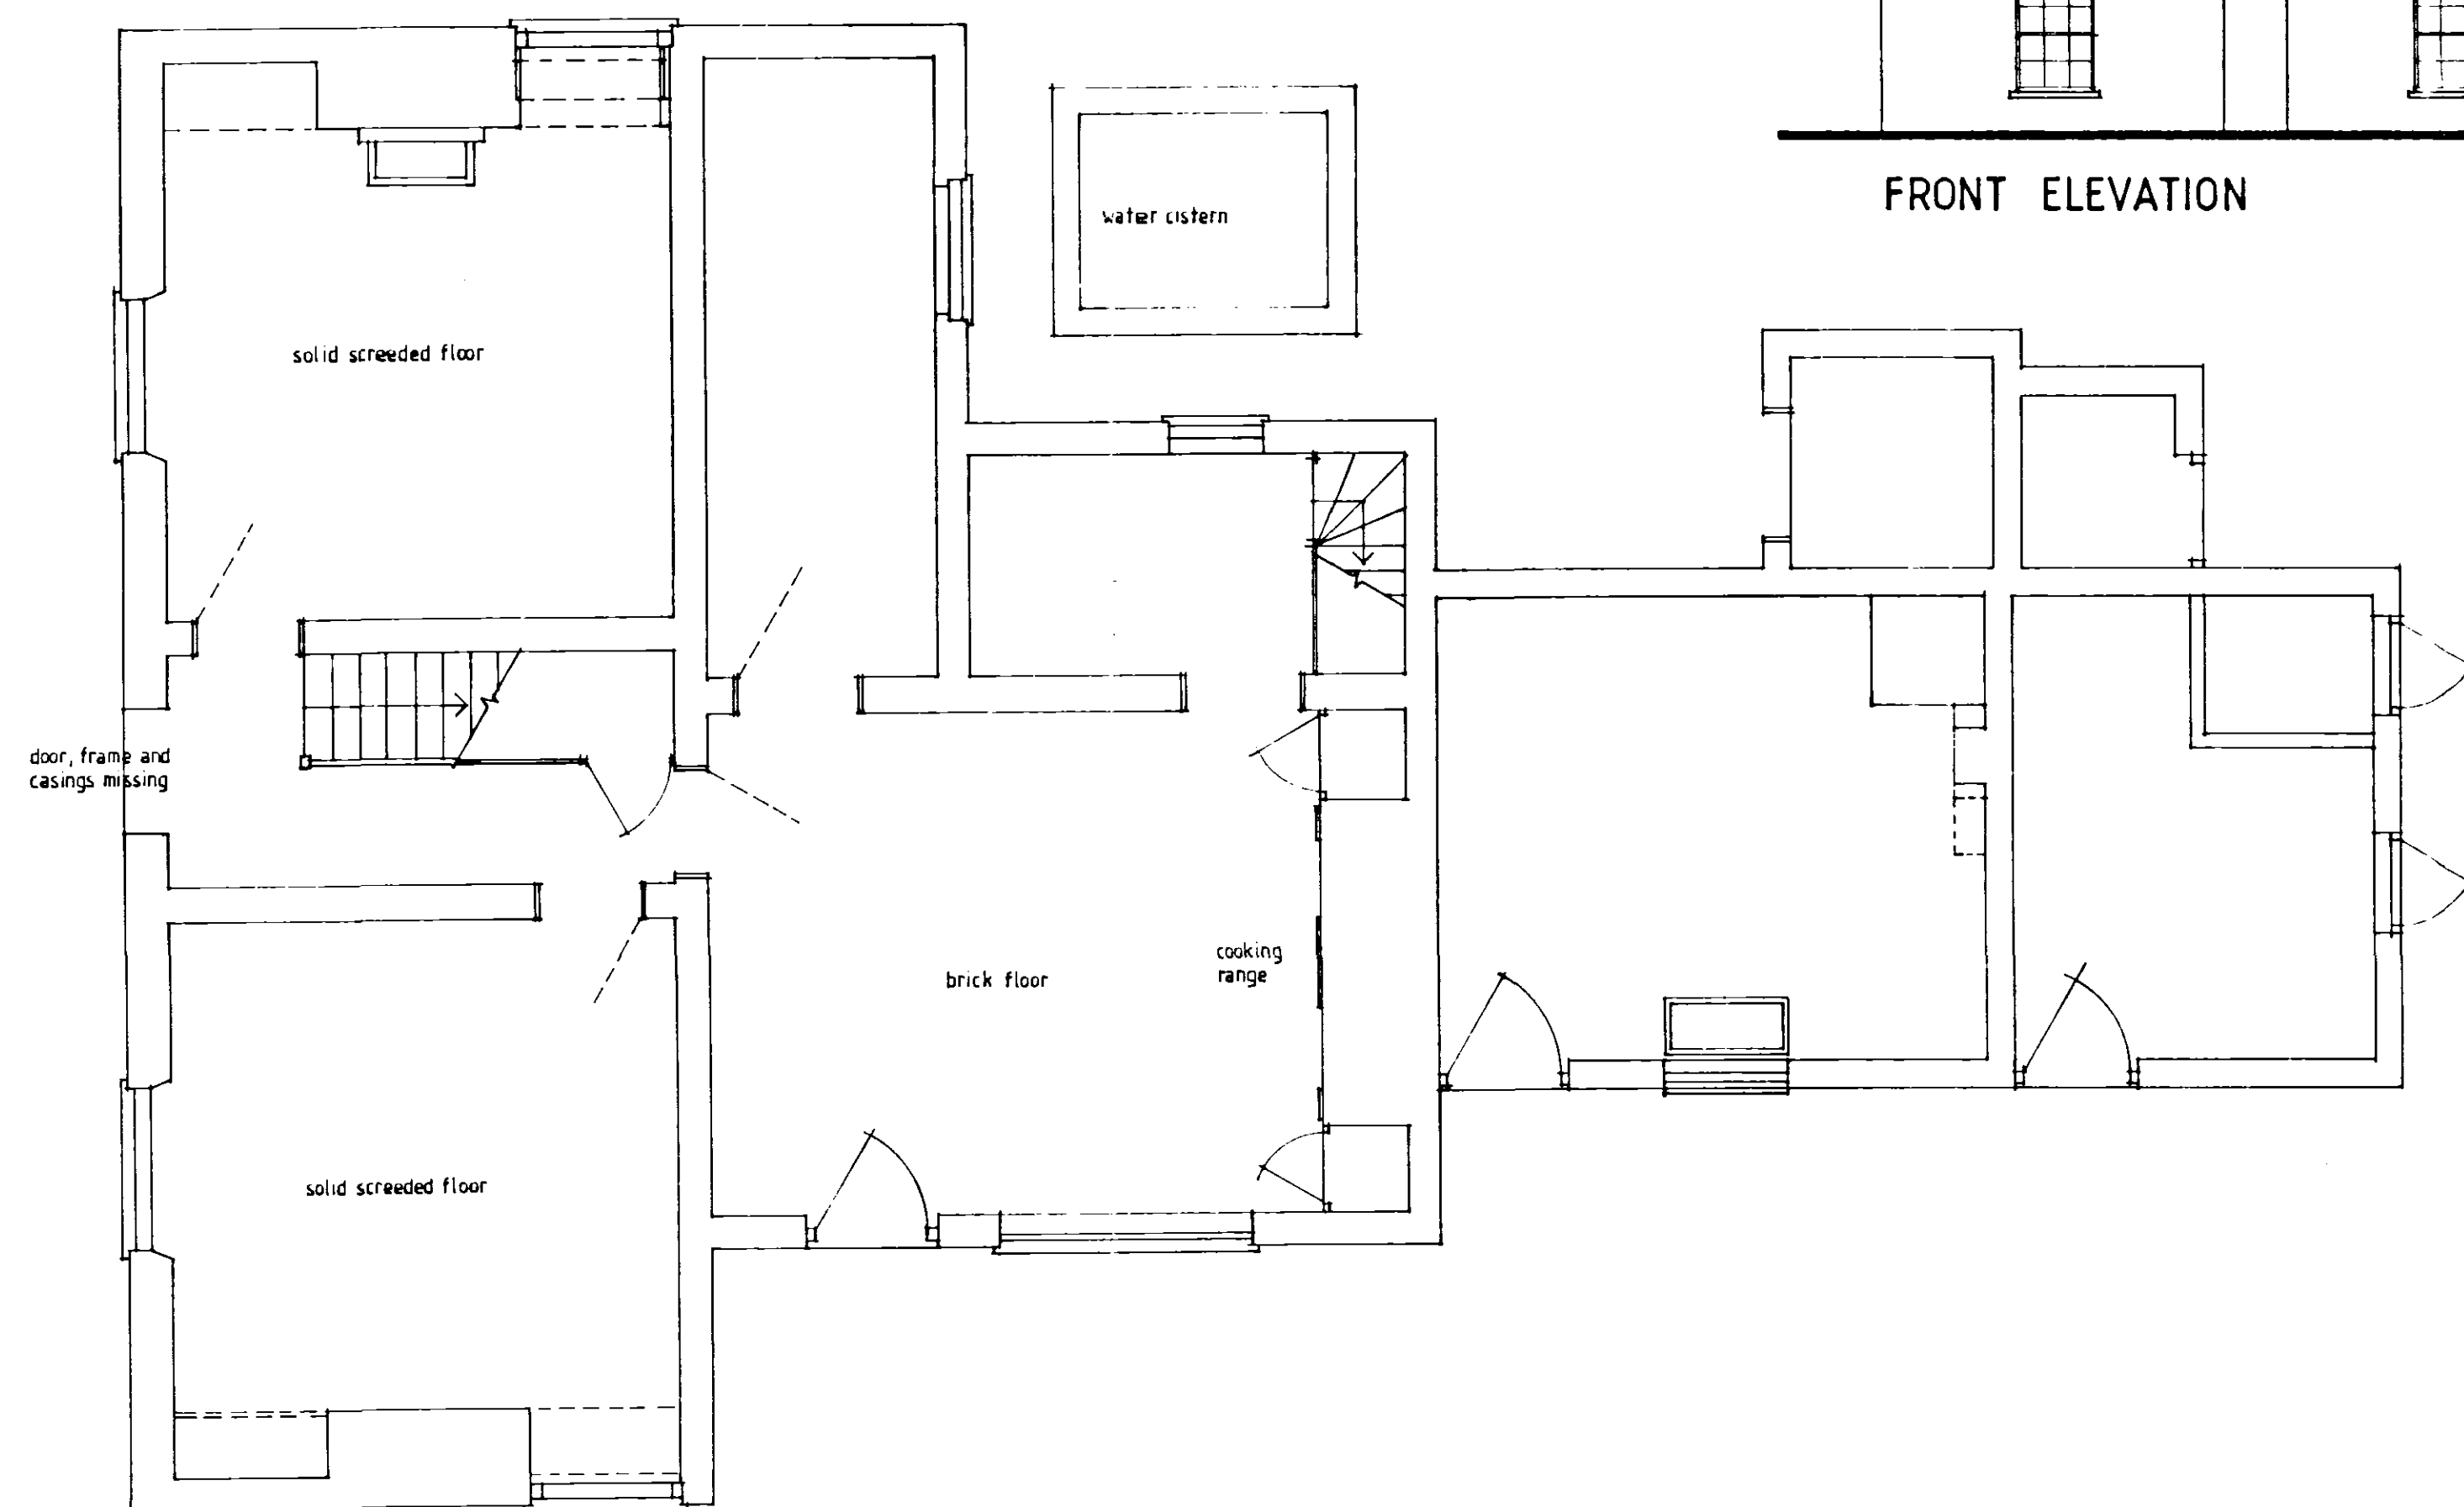

GROUND FLOOR

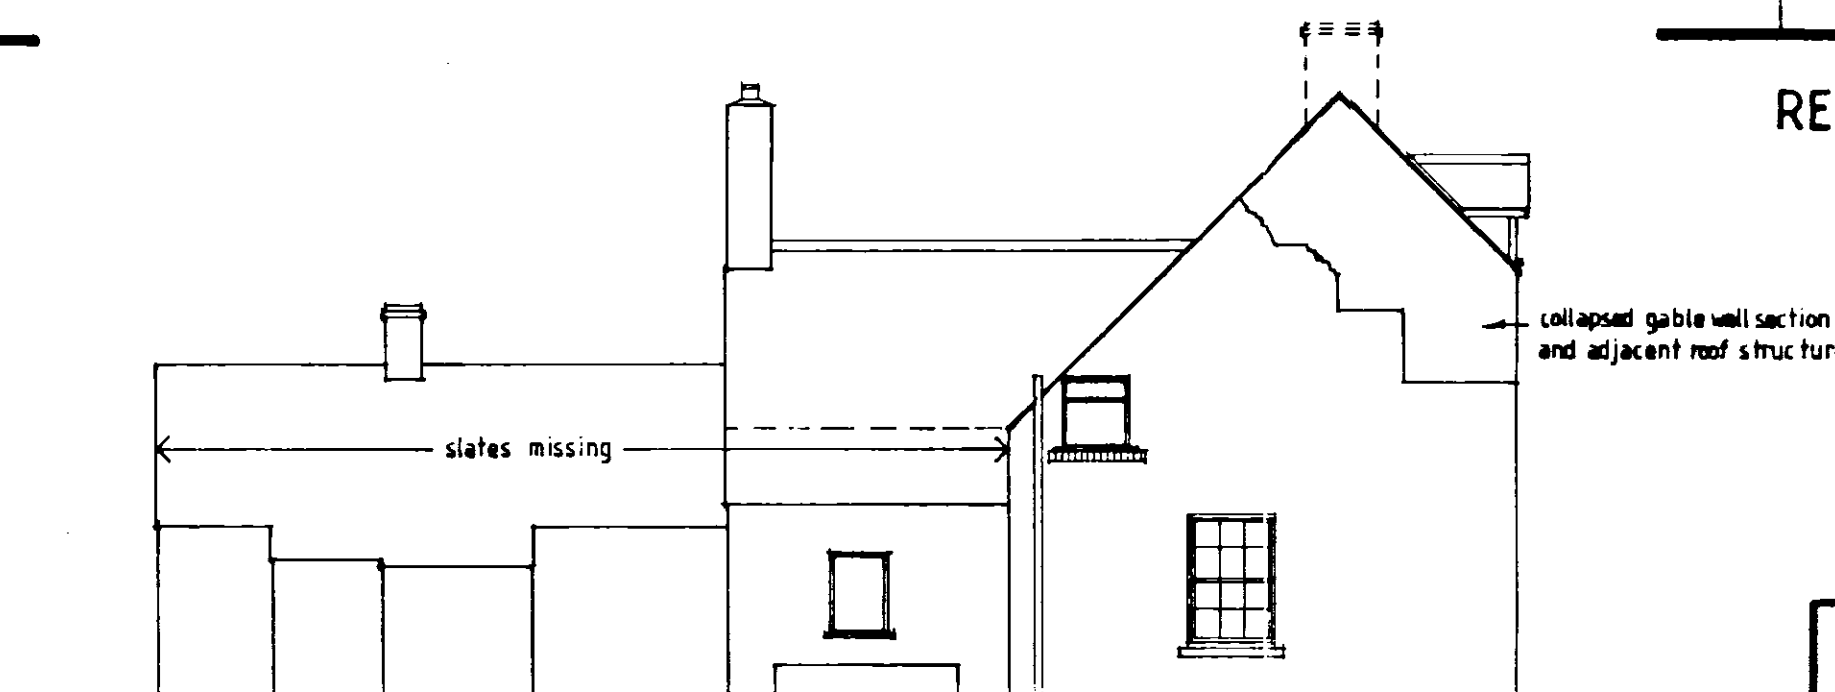

SIDE ELEVATION



SIDE ELEVATION

SHDC
Planning & Development
14 APR 2004
Ref: 048104

DETERMINED
PLANNING

REVISIONS:

Peter Humphrey Associates
ARCHITECTURAL DESIGN AND BUILDING

PROJECT
SURVEY AS EXISTING
BANK HOUSE FARM
COMMON ROAD
MOULTON SEAS END
SPALDING

CLIENT
ASHLEY KING DEVELOPMENTS

DATE Mar. 2004 SCALE 1:100, 50 JOB No. KL.10125-1

DO NOT SCALE FROM THIS DRAWING
COPYRIGHT: THIS DRAWING MUST NOT BE REPRODUCED, LOANED OR COPIED
WITHOUT THE CONSENT OF PETER HUMPHREY ASSOCIATES

Peter Humphrey Associates
ARCHITECTURAL DESIGN AND BUILDING
TELEPHONE 01843 888882
FAX 01843 888887
E-MAIL: ph.humphreys@btinternet.com

ST. JAMES BUILDING CENTRE, ST. JAMES STREET
NORWICH, NORFOLK, NR1 1LT