




FRONT ELEVATION



SIDE ELEVATION

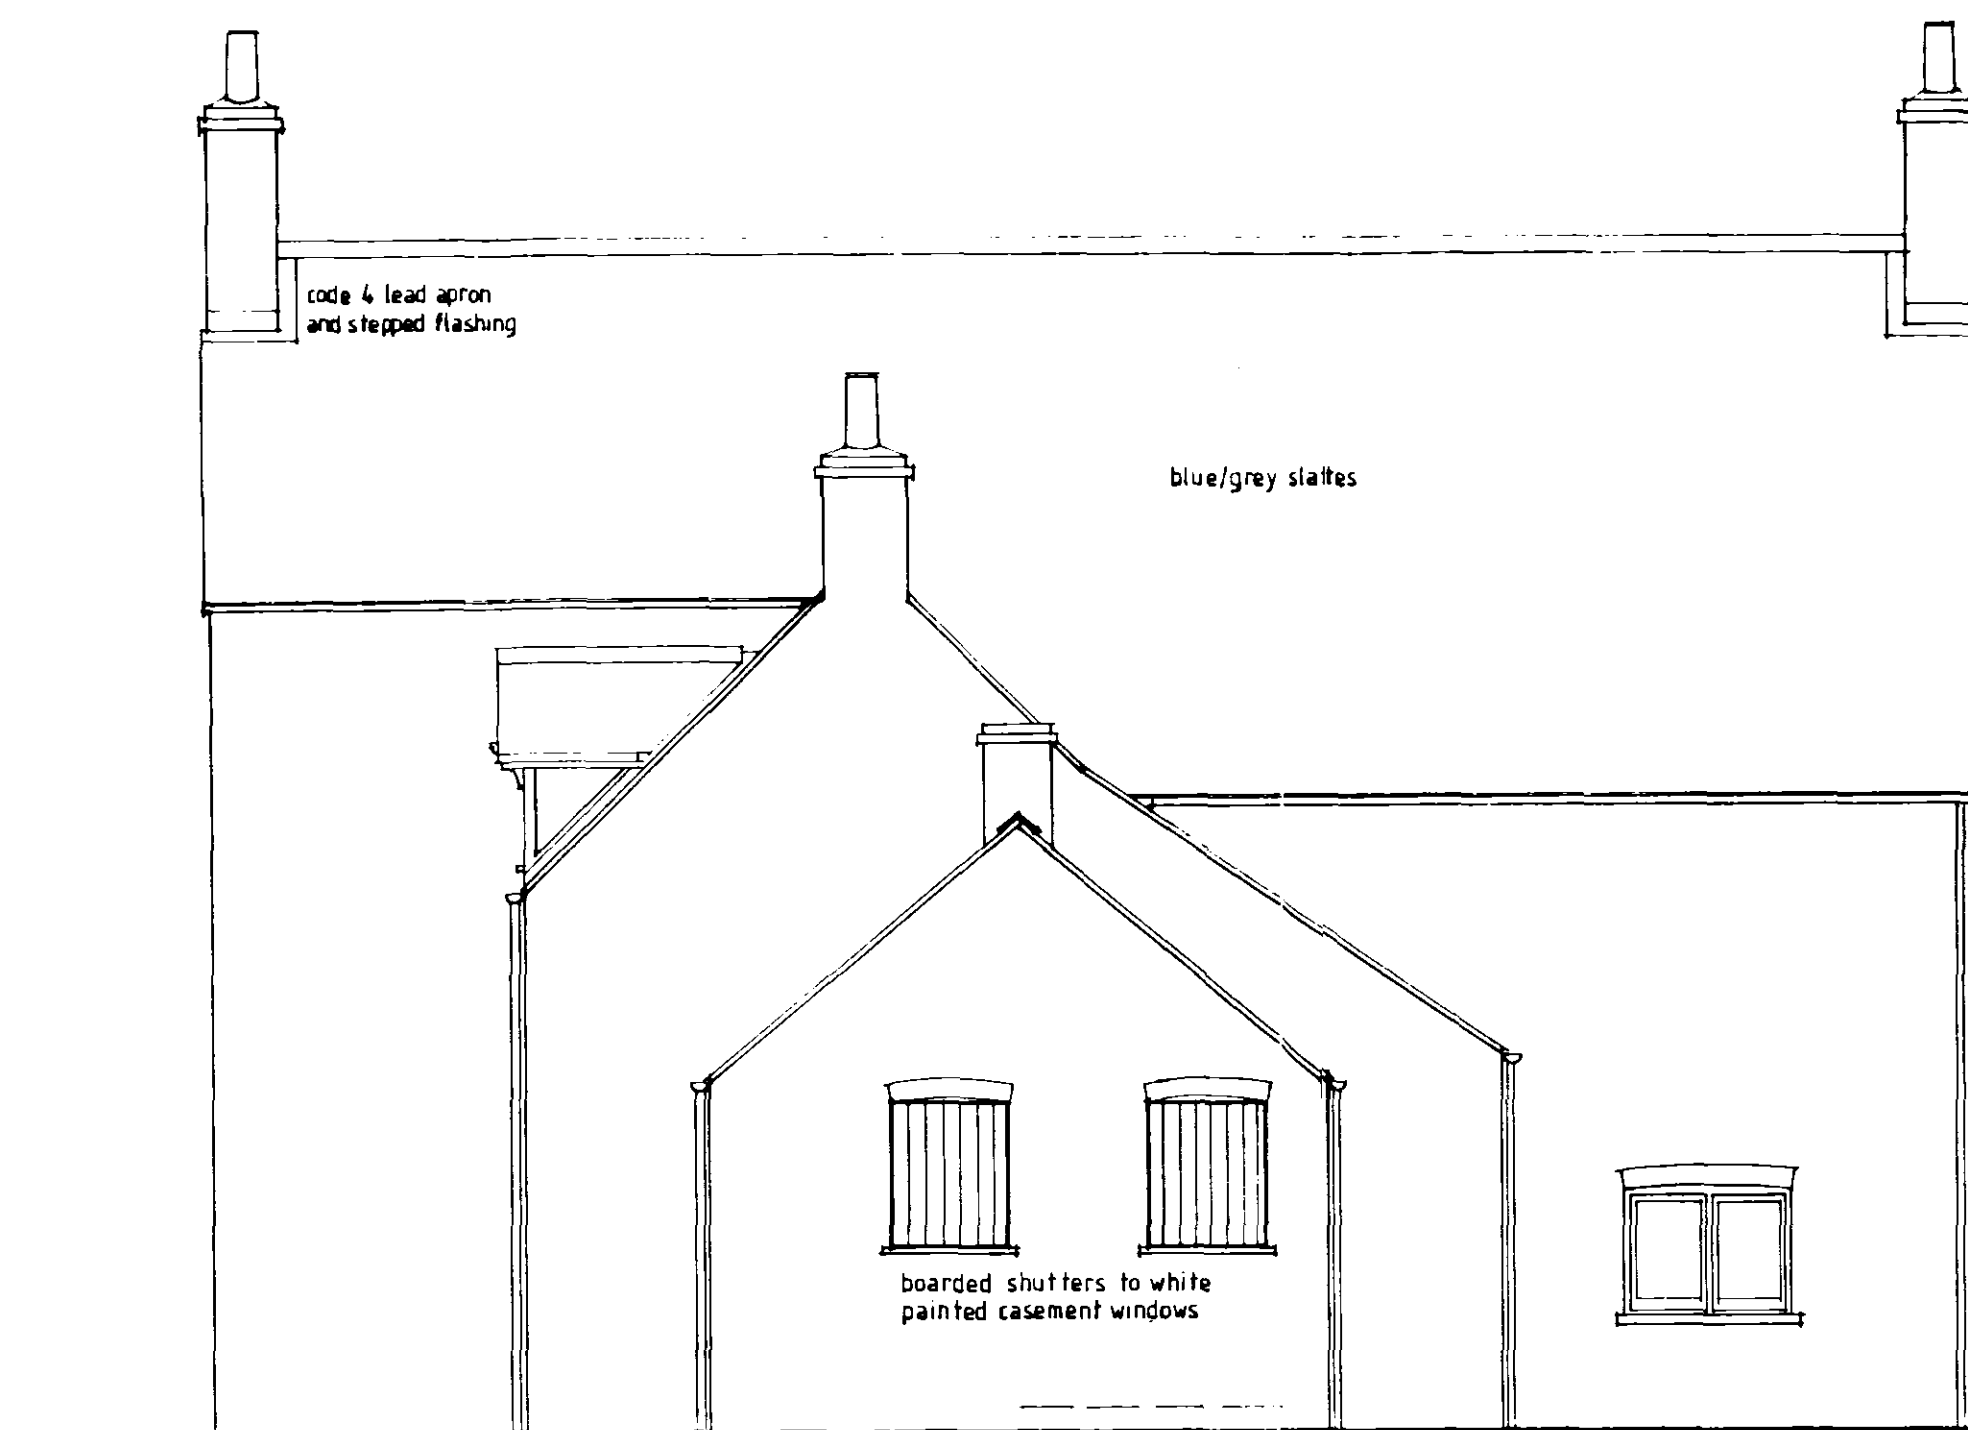


REAR ELEVATION




SIDE ELEVATION


scale 1:50

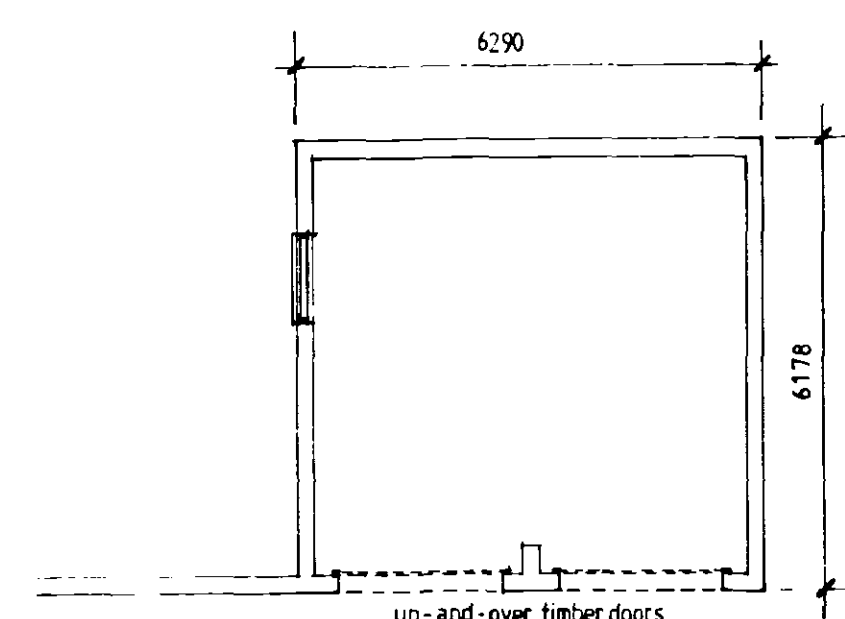


PROPOSED GARAGE

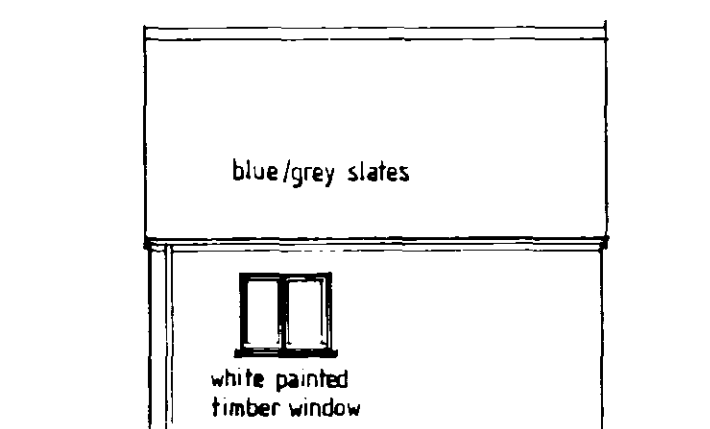


SOUTH

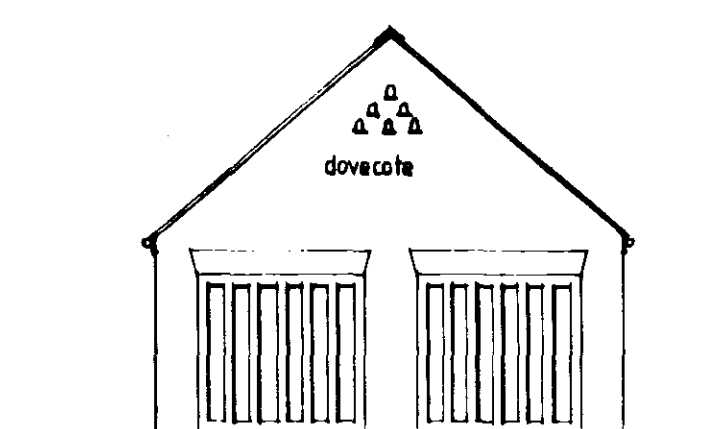

EAST

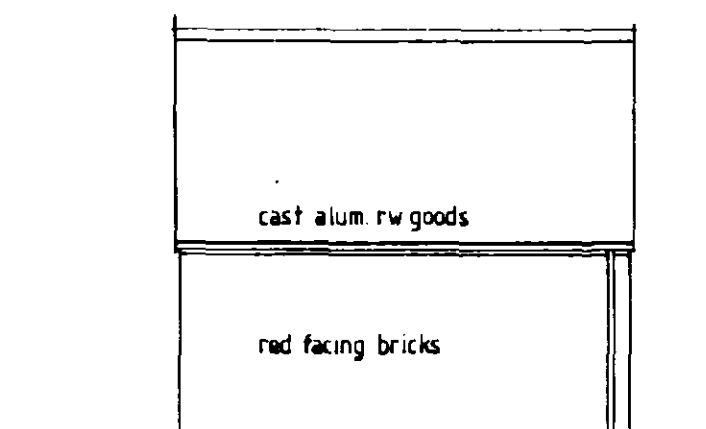

NORTH

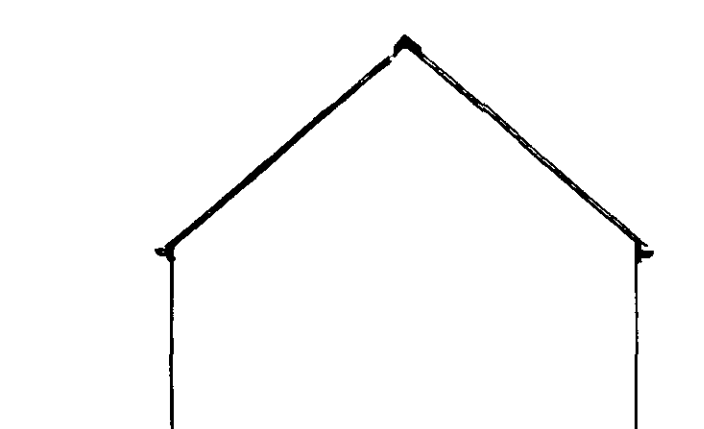

WEST

ELEVATIONS
scale 1:100

SHDC
Planning & Development
14 APR 2004
Ref: 04/51/04

DETERMINED
PLAN

REVISION:

Peter Humphrey Associates
ARCHITECTURAL DESIGN AND BUILDING

PROJECT
PROPOSED RECONSTRUCTION OF
BANK HOUSE FARM
COMMON ROAD
MOULTON SEAS END
SPALDING

CLIENT
ASHLEY KING DEVELOPMENTS

DATE Mar 2004 SCALE 1: 50, 100 JOB No. KL.10125-3

DO NOT SCALE FROM THIS DRAWING
COPYRIGHT: THIS DRAWING MUST NOT BE REPRODUCED, LOANED OR COPIED
WITHOUT THE CONSENT OF PETER HUMPHREY ASSOCIATES

Peter Humphrey Associates
ARCHITECTURAL DESIGN AND BUILDING
TELEPHONE 01853 688888
FAX 01853 688887
E-MAIL: ph.associates@btinternet.com
ST ANDREW'S CHURCH, ST ANDREW'S STREET
KING'S LEE, SPALDING, PE36 5LT