



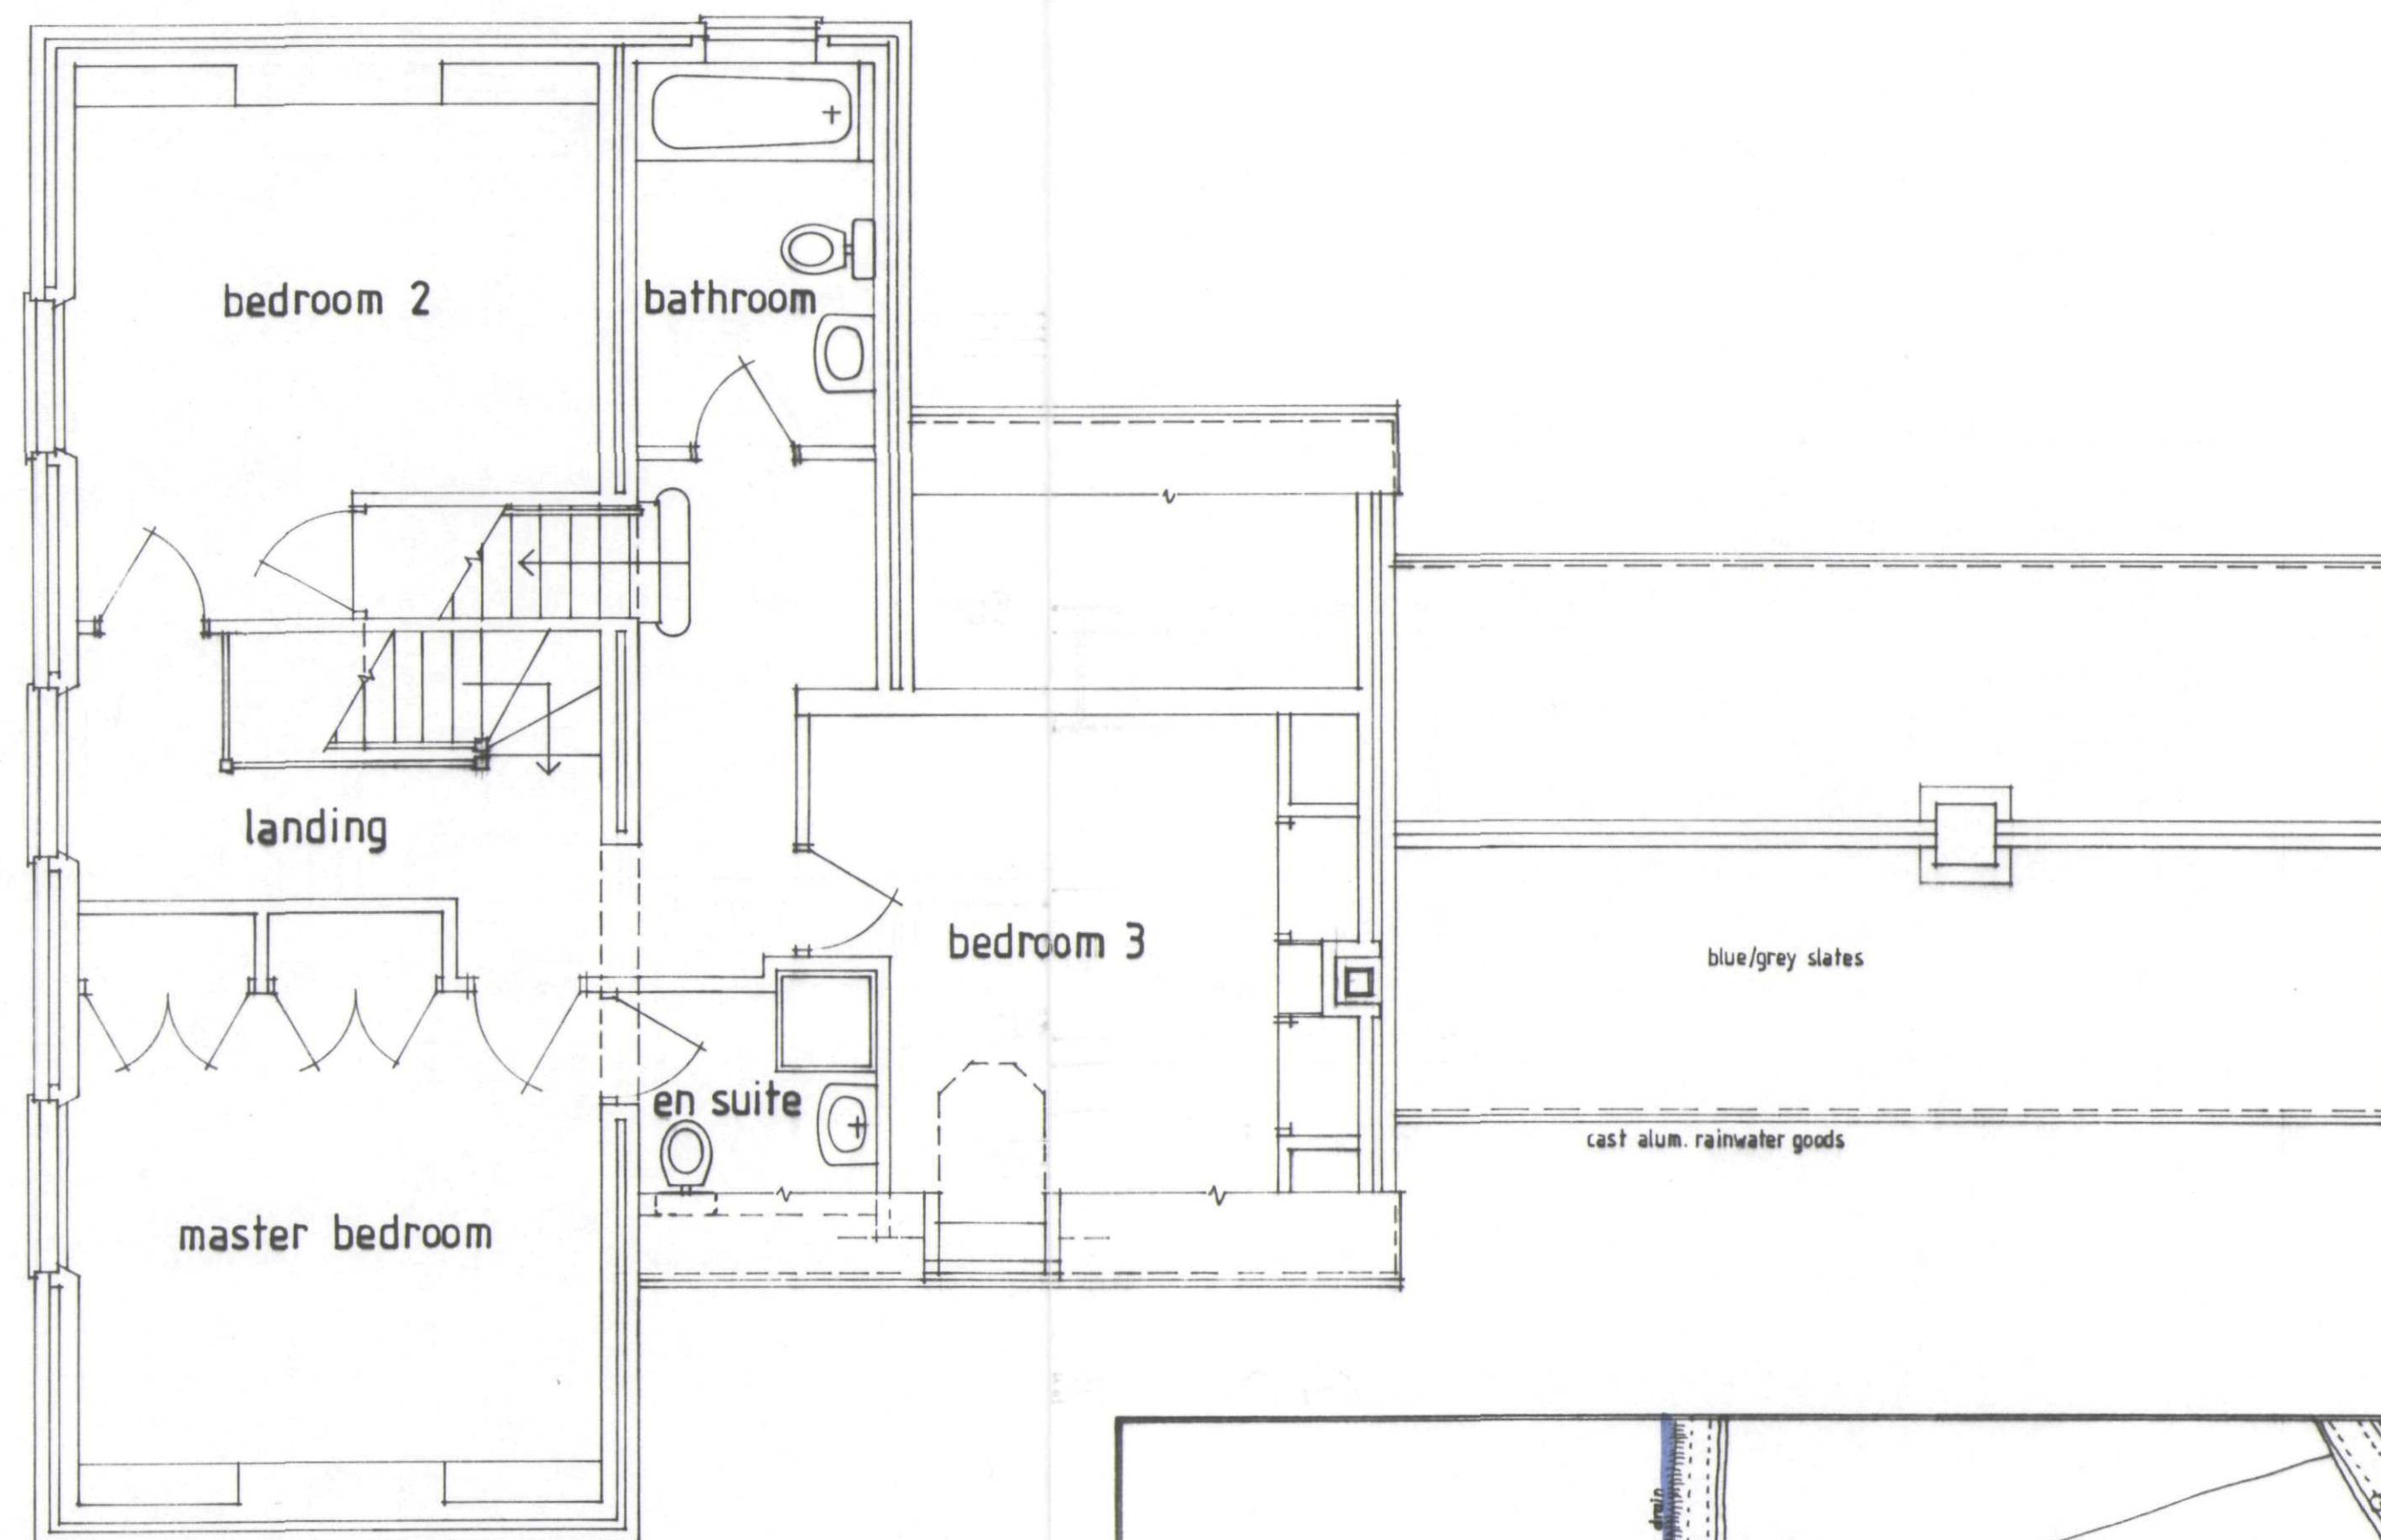


FIRST FLOOR

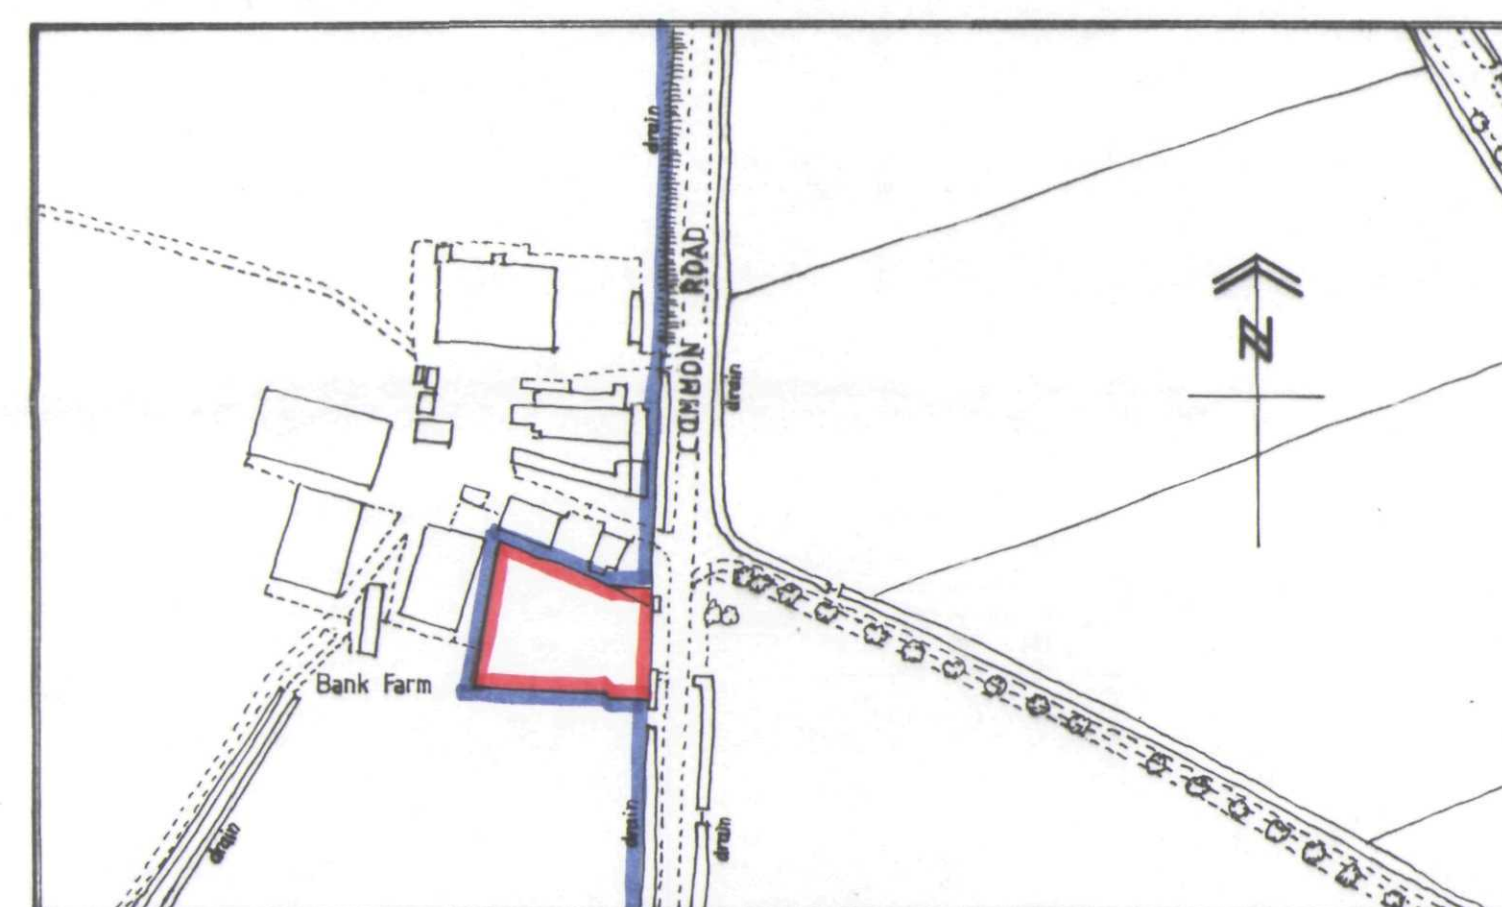


LOCATION PLAN


scale 1:1250

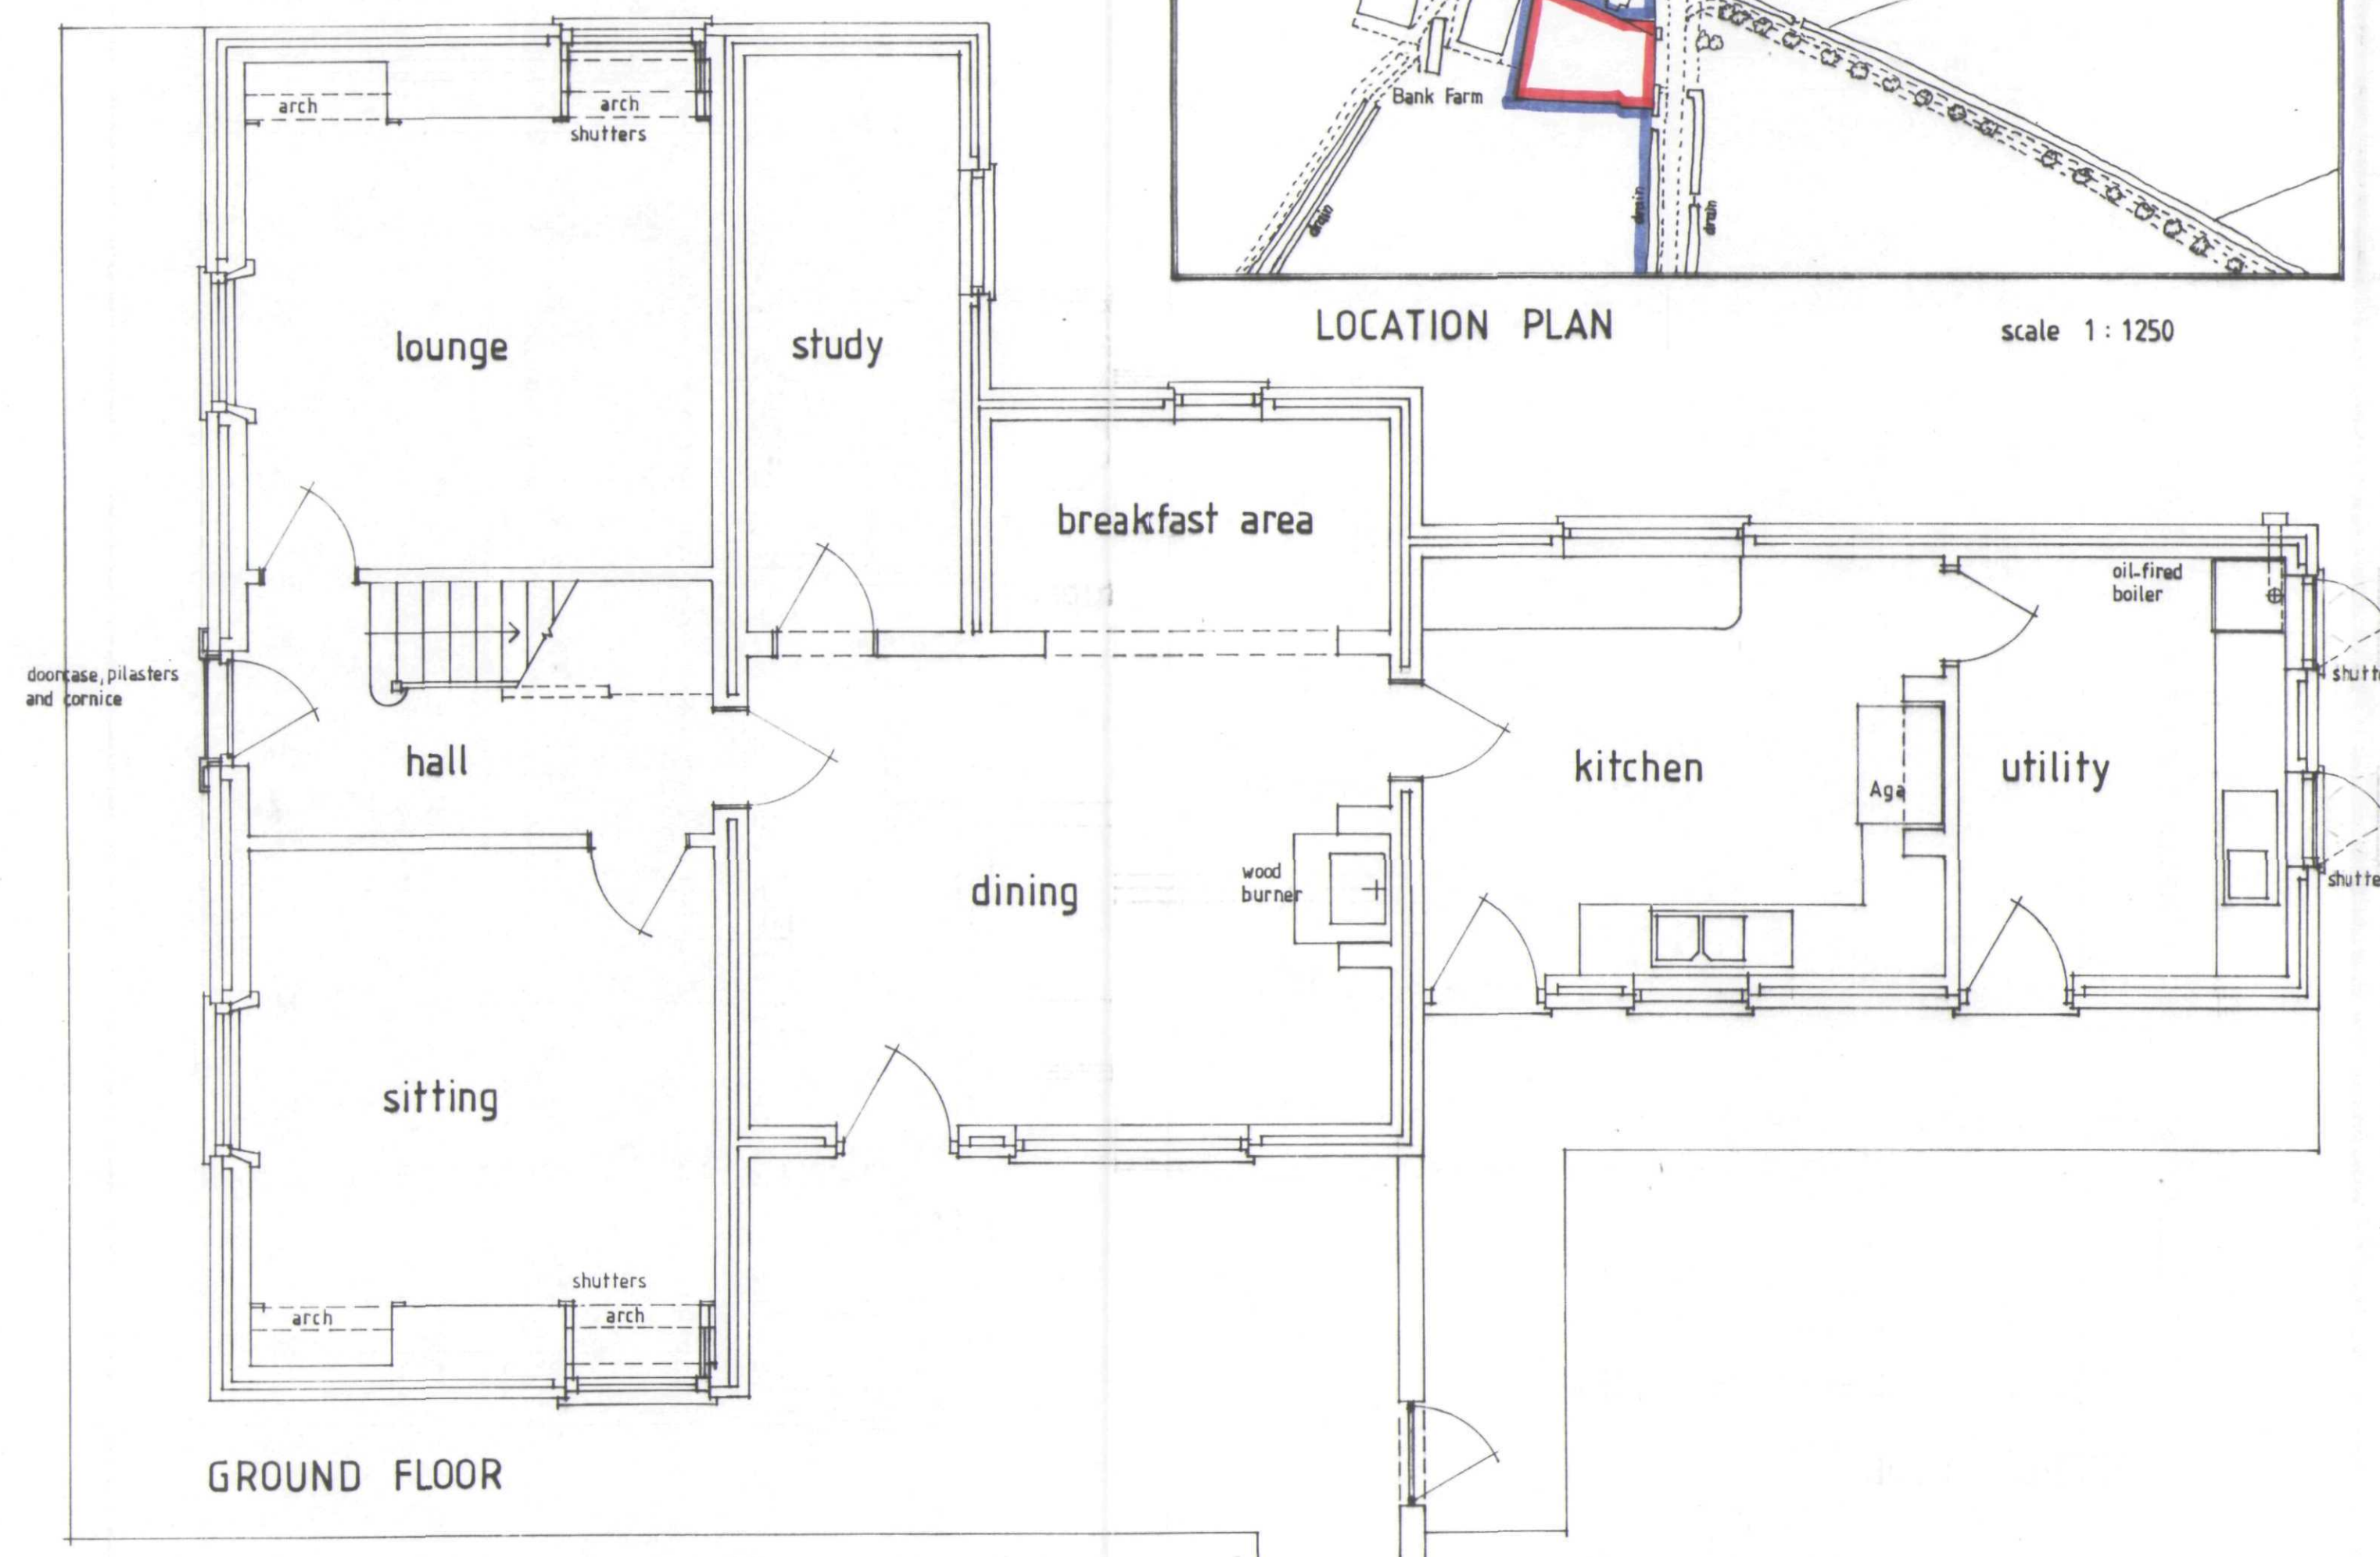


GROUND FLOOR

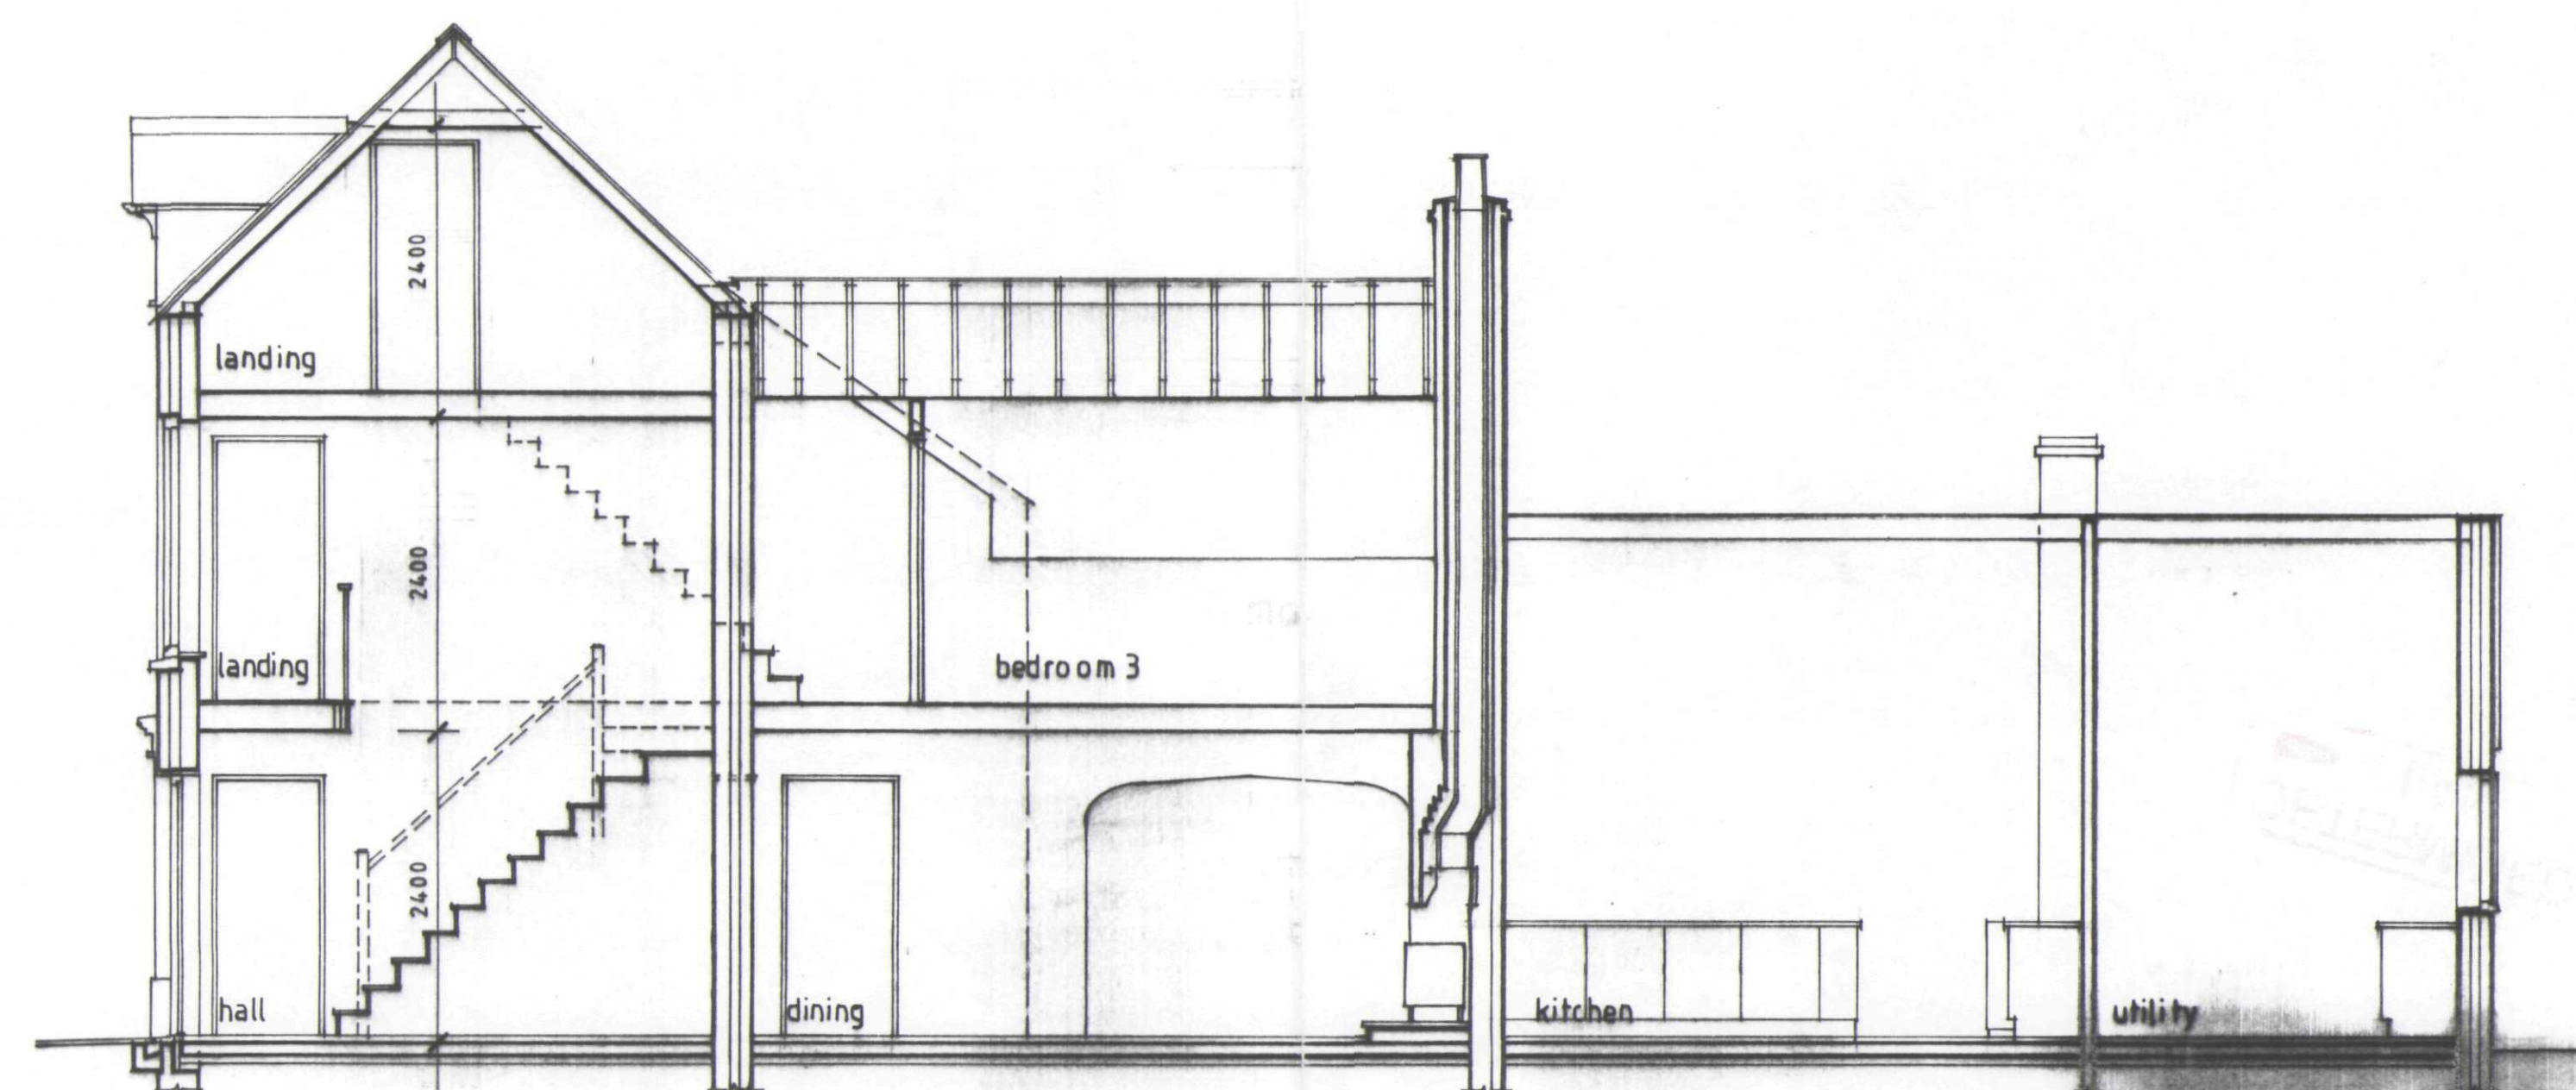

LONGITUDINAL SECTION

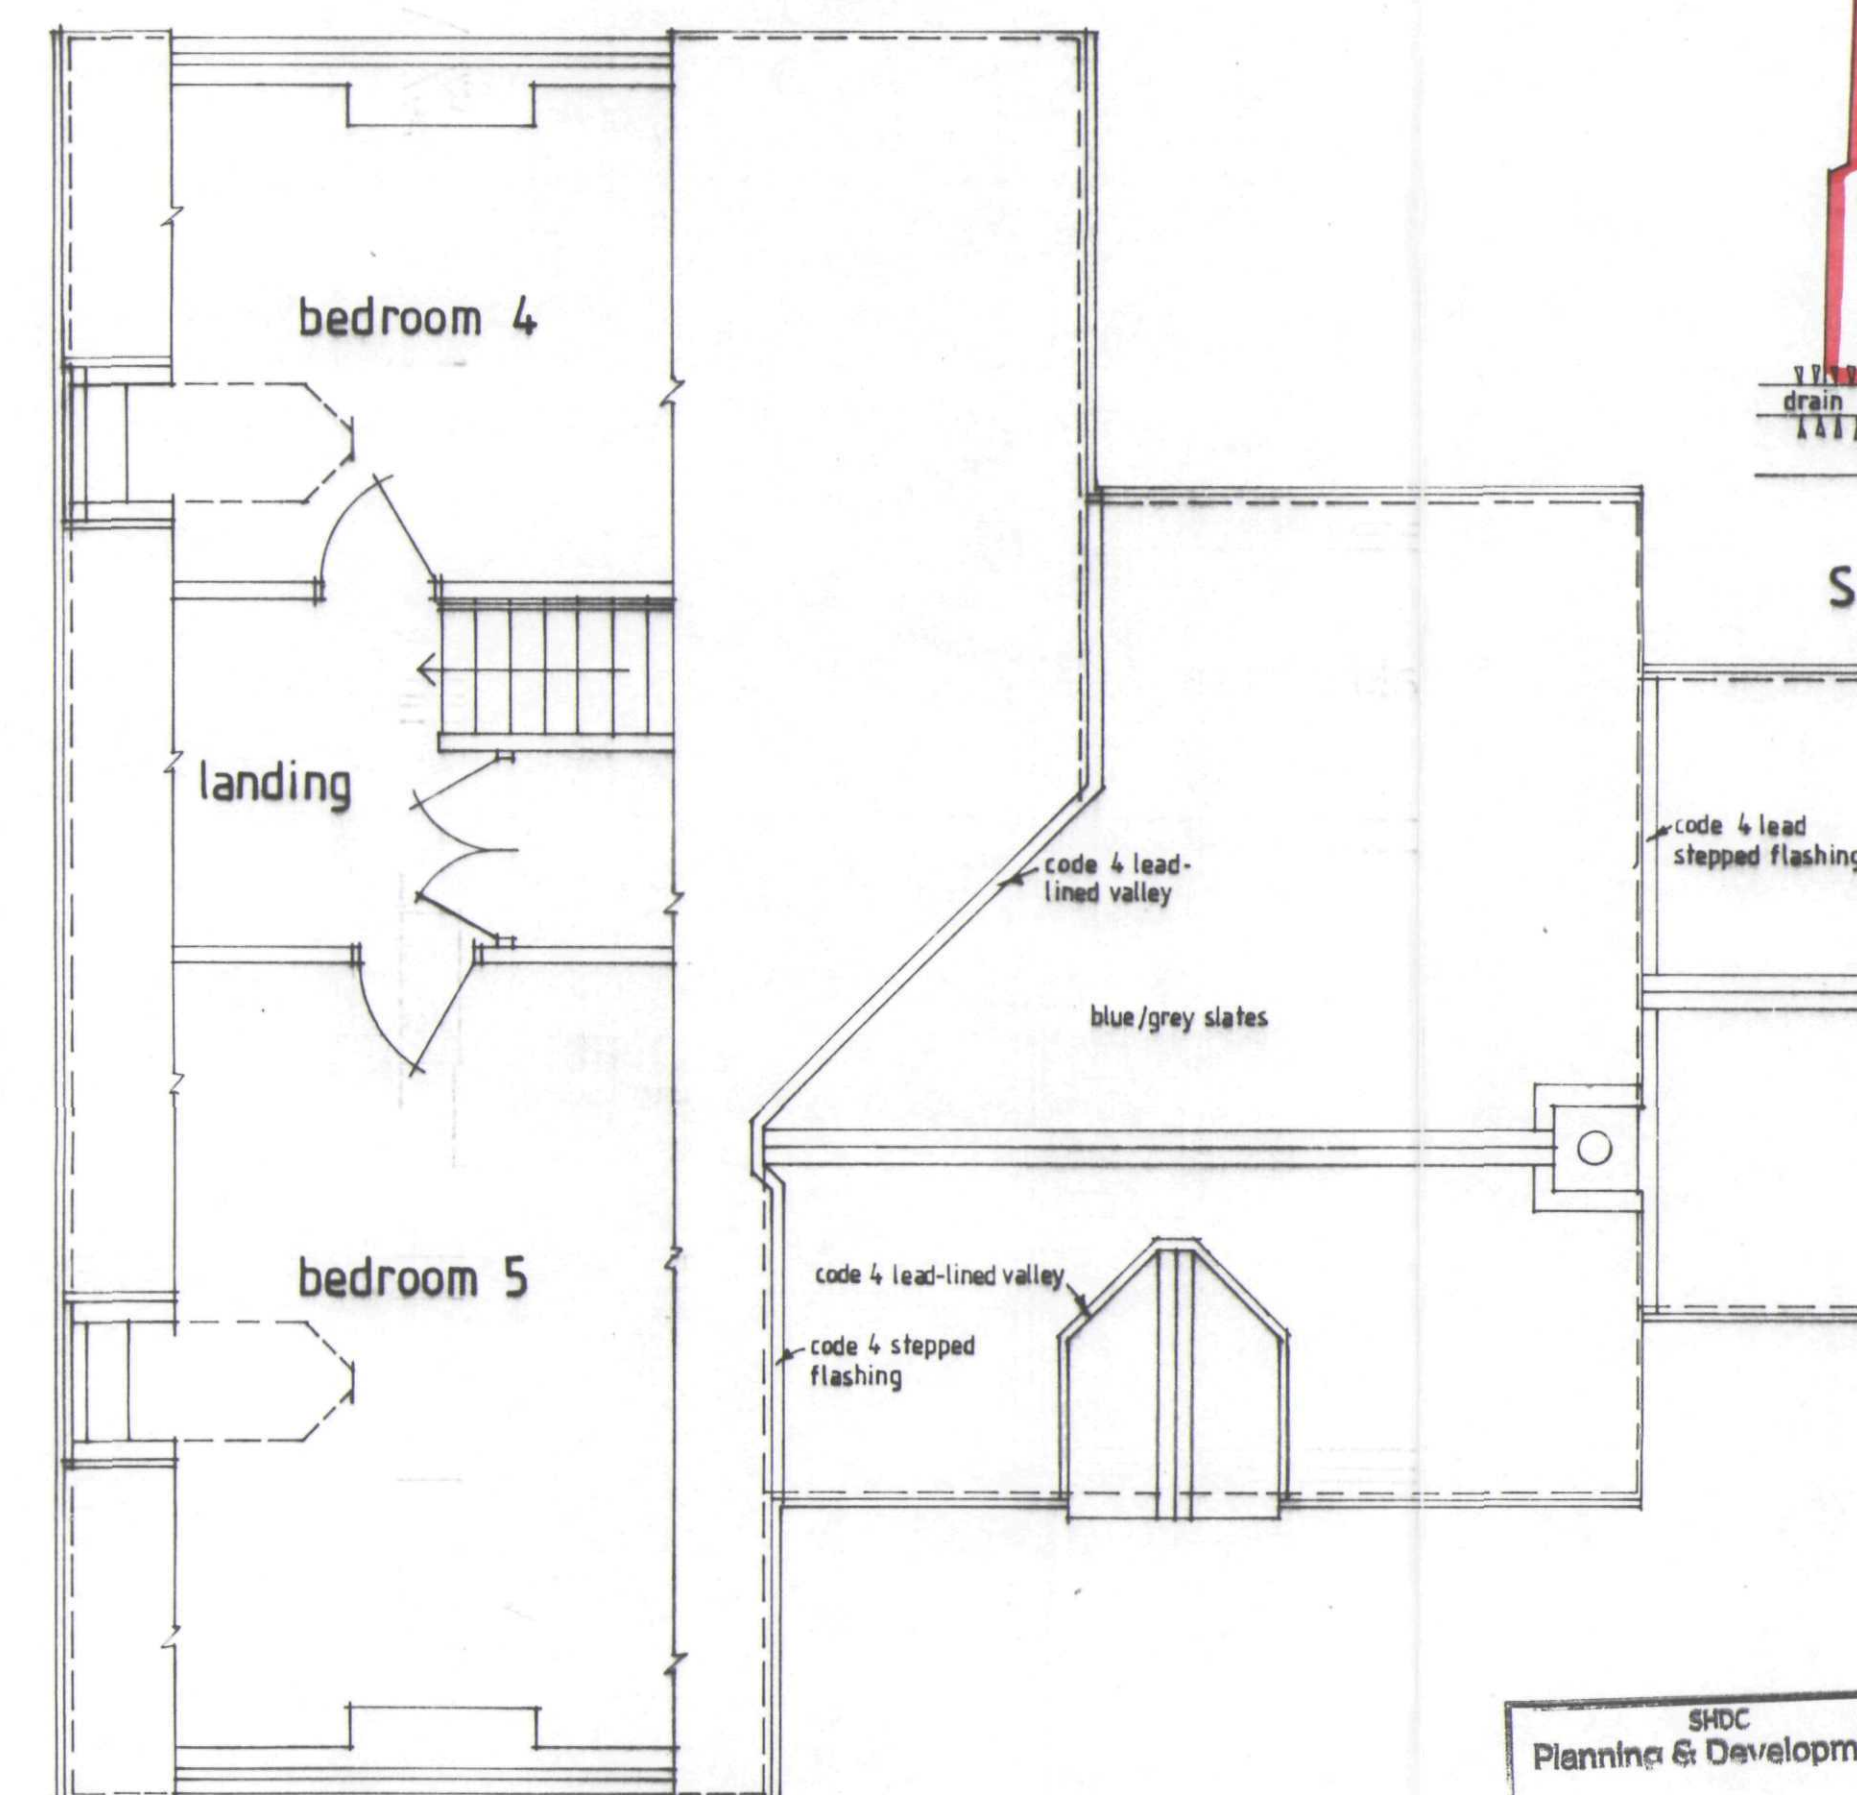

SECOND FLOOR

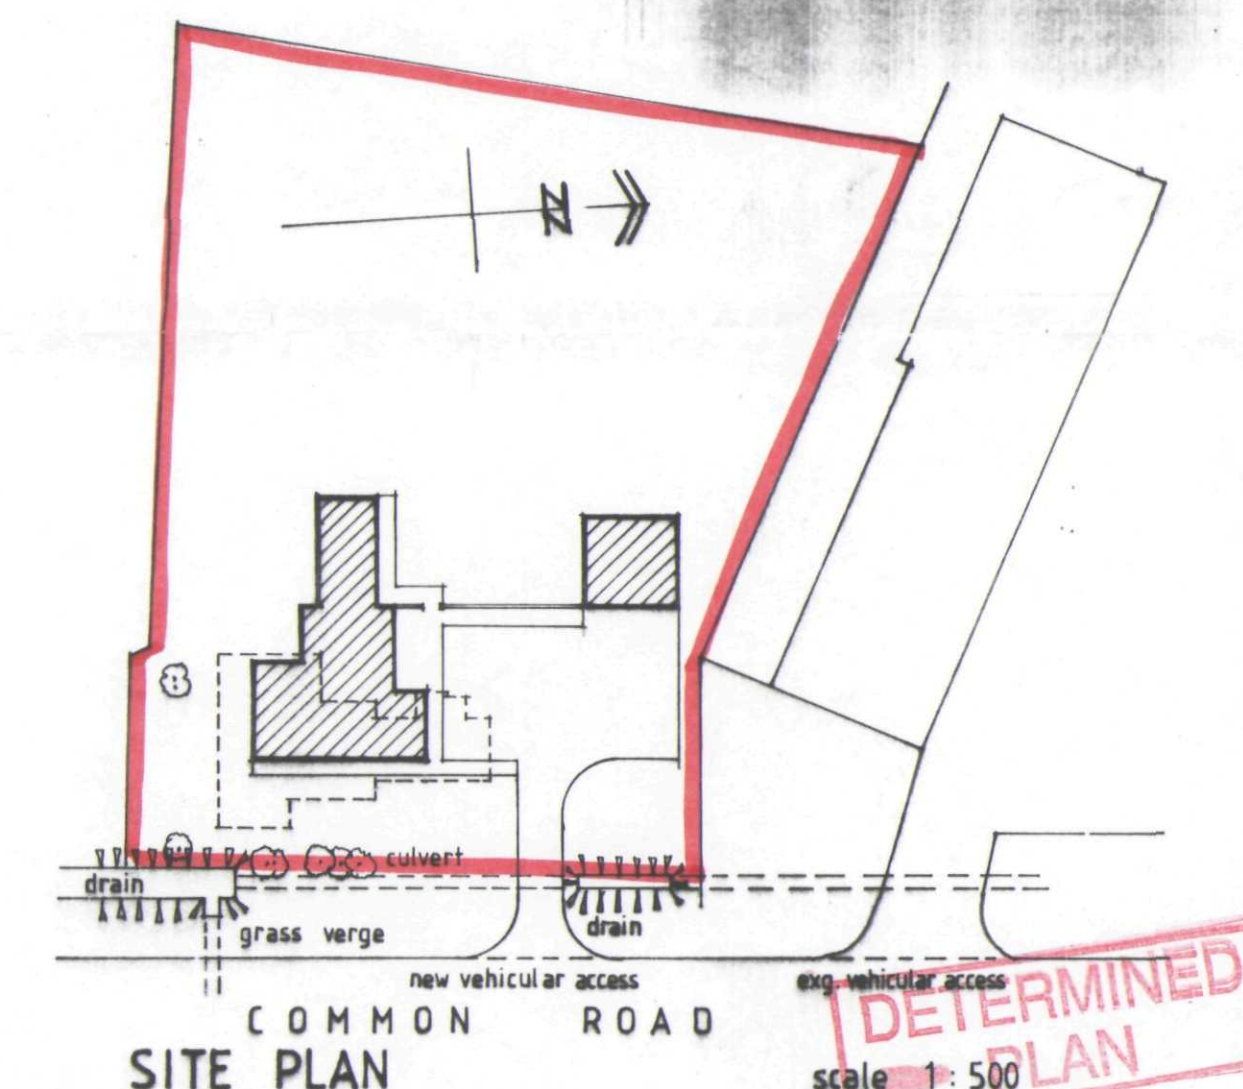

SITE PLAN

scale 1:500

REVISION:

Peter Humphrey Associates
ARCHITECTURAL DESIGN AND BUILDING

PROJECT
PROPOSED RECONSTRUCTION OF
BANK HOUSE FARM
COMMON ROAD
MOULTON SEAS END
SPALDING

CLIENT
ASHLEY KING DEVELOPMENTS

DATE Mar 2004 SCALE 1:50 JOB No. KL.10125-2

DO NOT SCALE FROM THIS DRAWING
COPYRIGHT: THIS DRAWING MUST NOT BE ISSUED, LOANED OR COPIED
WITHOUT THE CONSENT OF PETER HUMPHREY ASSOCIATES

Peter Humphrey Associates
ARCHITECTURAL DESIGN AND BUILDING
TELEPHONE 01853 609602
FAX 01853 609607
E-MAIL: ph.kings.lynn@ccre4free.net

ST ANDREW BUSINESS CENTRE, ST ANDREW STREET
HUNTER LANE, HUNTER LANE, PETER 147

British Institute of
Architectural Technicians

SHDC
Planning & Development
14 APR 2004
Ref: 0451/04