



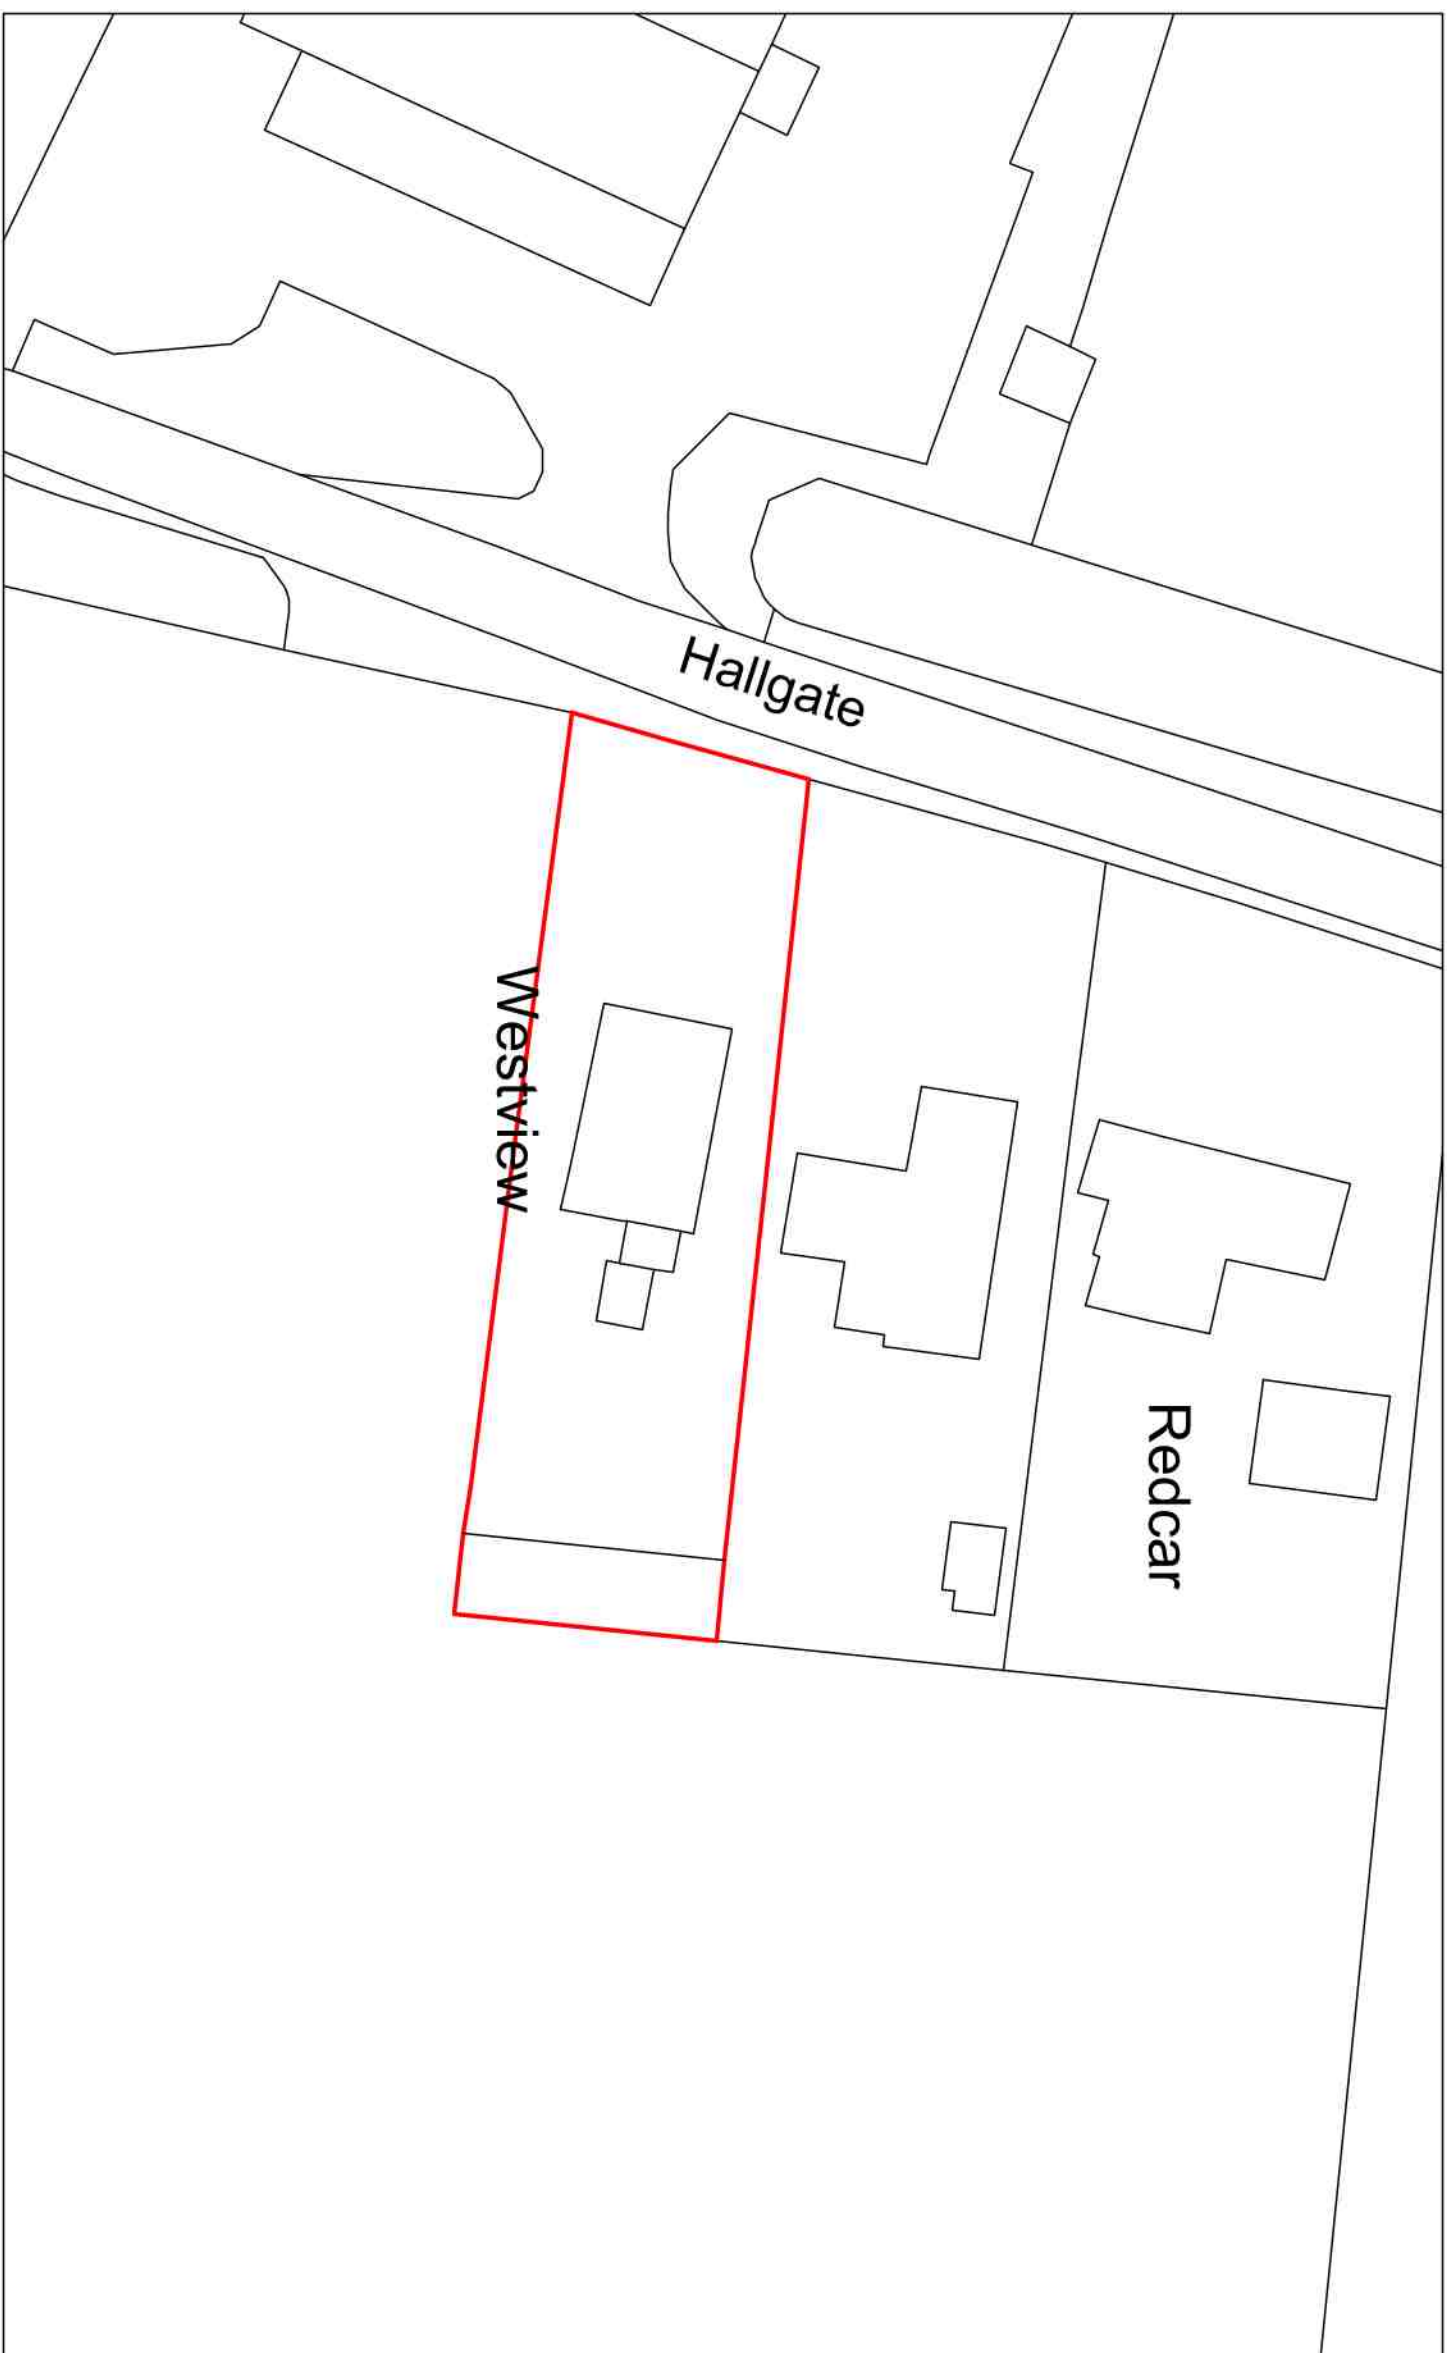

Ordnance Survey, (c) Crown Copyright 2025. All rights reserved. Licence number 100022432

Existing Block Plan 1:500

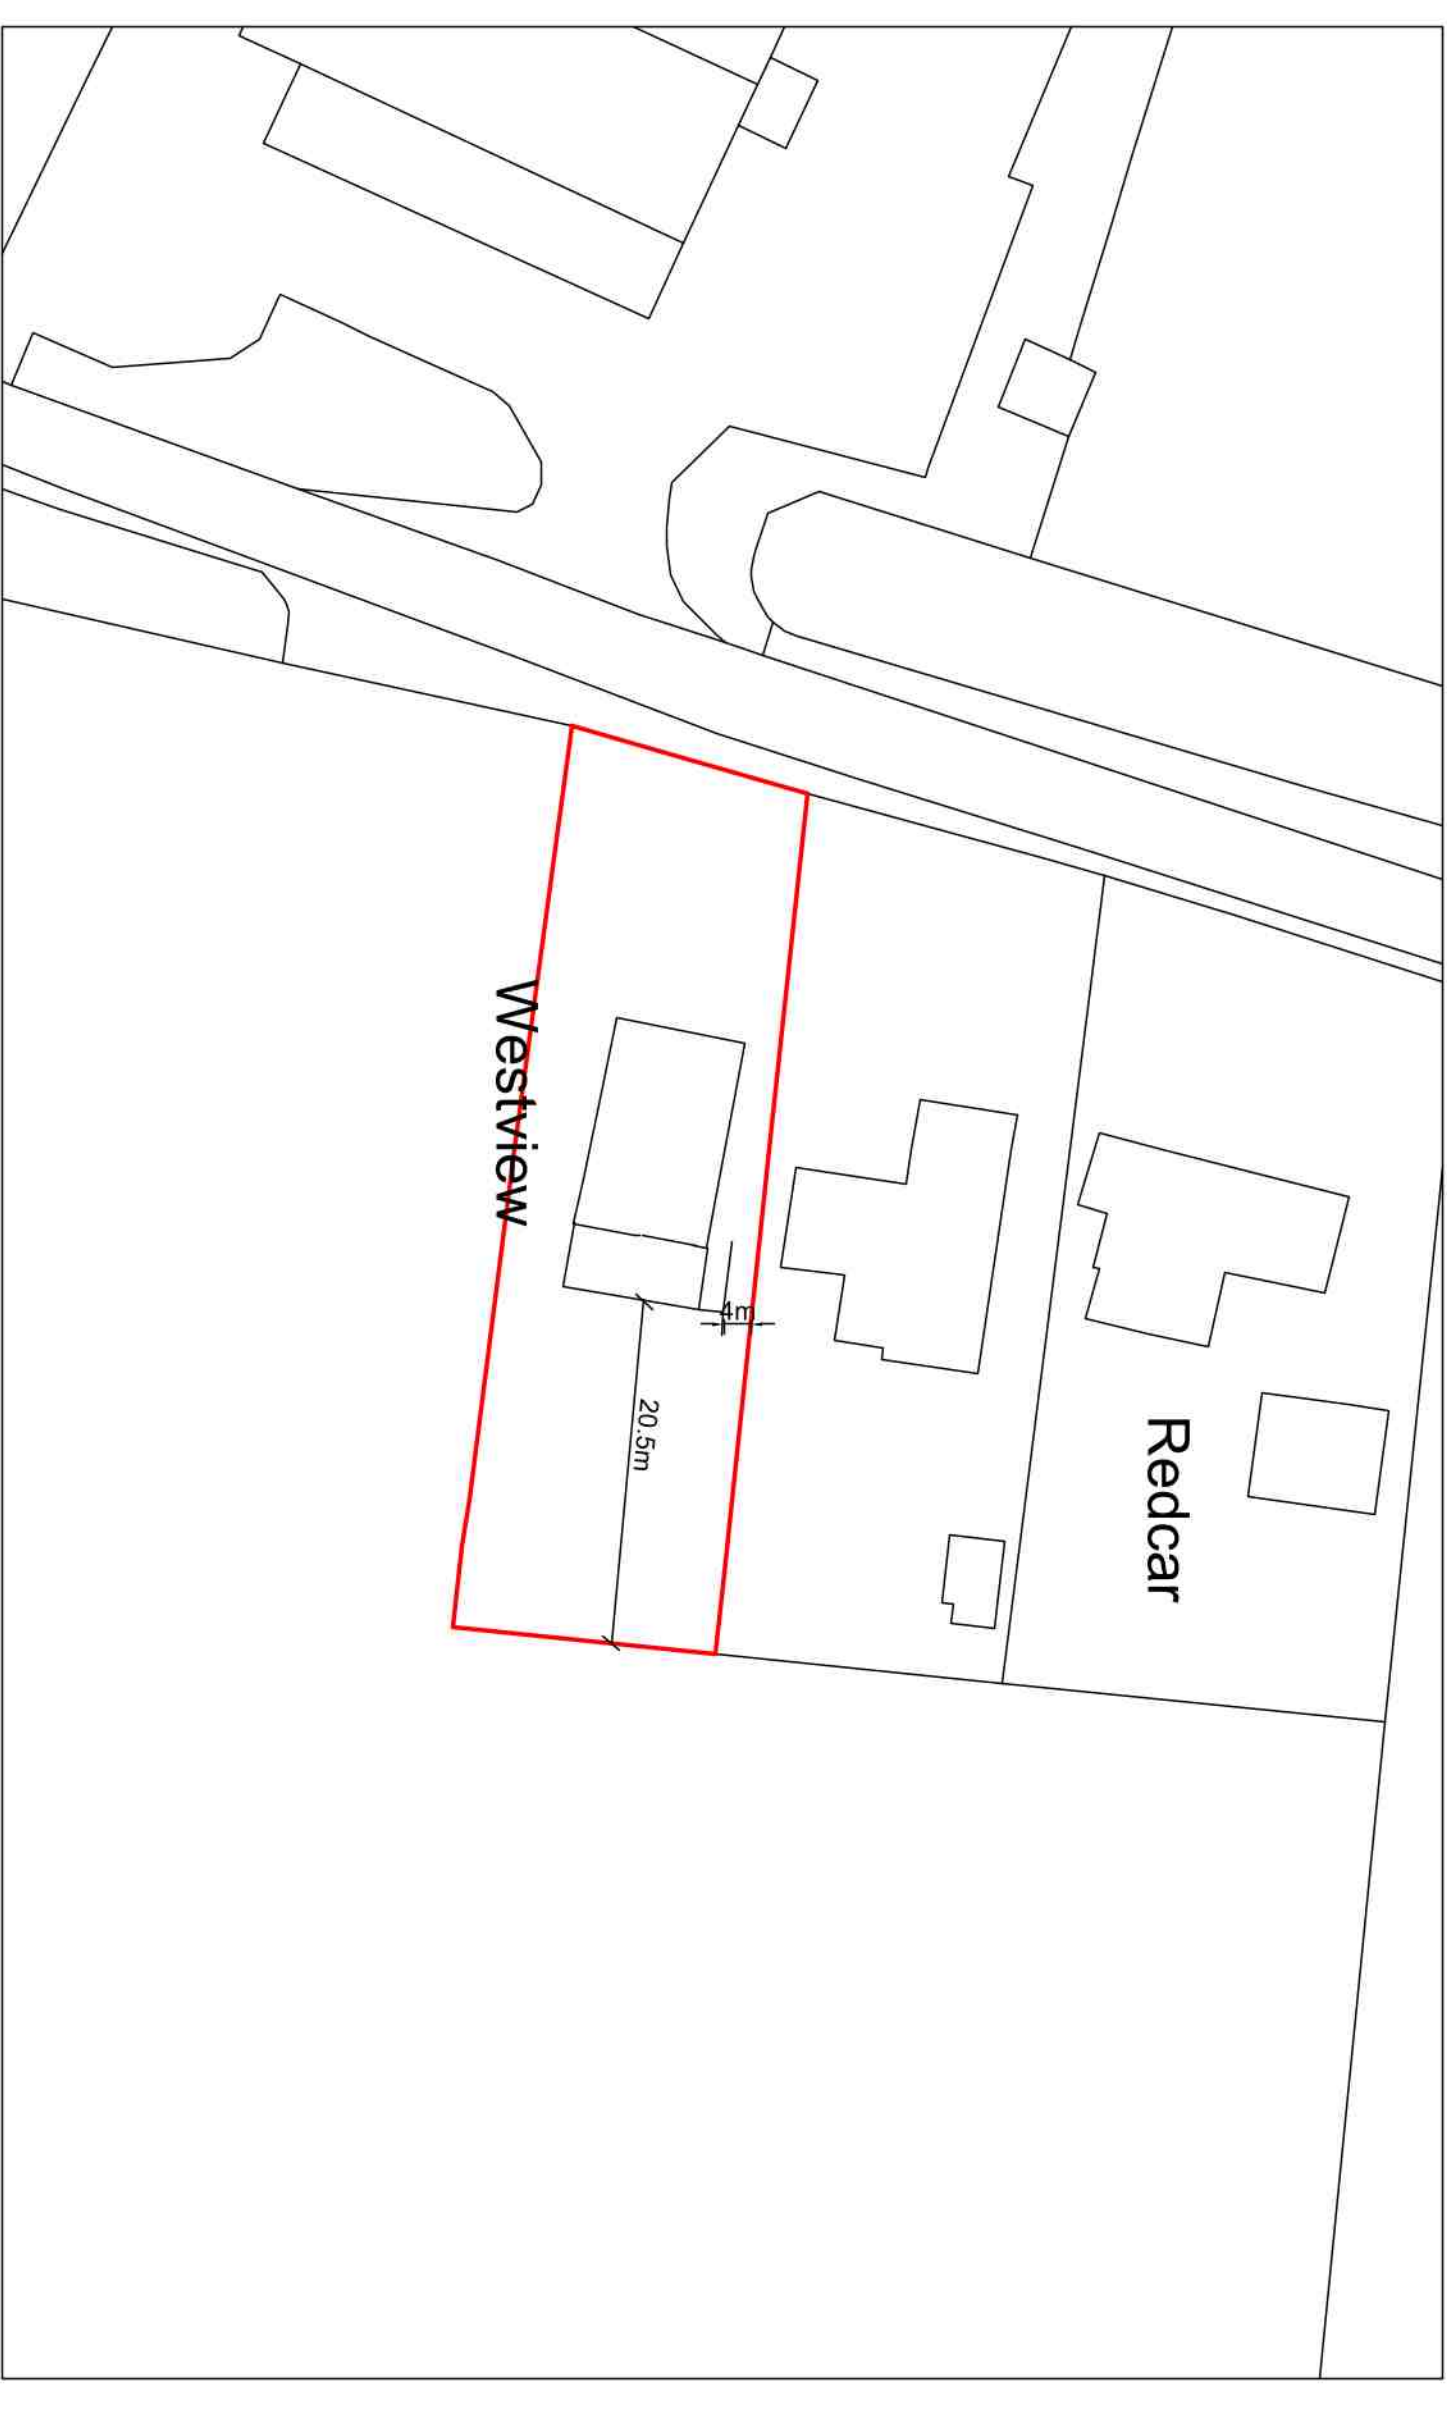

Ordnance Survey, (c) Crown Copyright 2025. All rights reserved. Licence number 100022432

Proposed Block Plan 1:500

Rev	Description	Date
a	street name added to site plan	March 25

JW Architectural Design
0794454622
info@jw-design.co.uk



**Architectural Design
and Consultation**

PROJECT
Proposed Single Storey Rear
Extension, Roof Conversion and
Detached Garage

TITLE

Block Plans and Site Plan

CLIENT

Mr Legaivicius

DRAWN BY	RW	DATE	02/25/25
SCALE (@A1)		PROJECT NUMBER	12-02
AS SHOWN			
DRAWING NUMBER	JW-1202-25-04a		
		REV	