




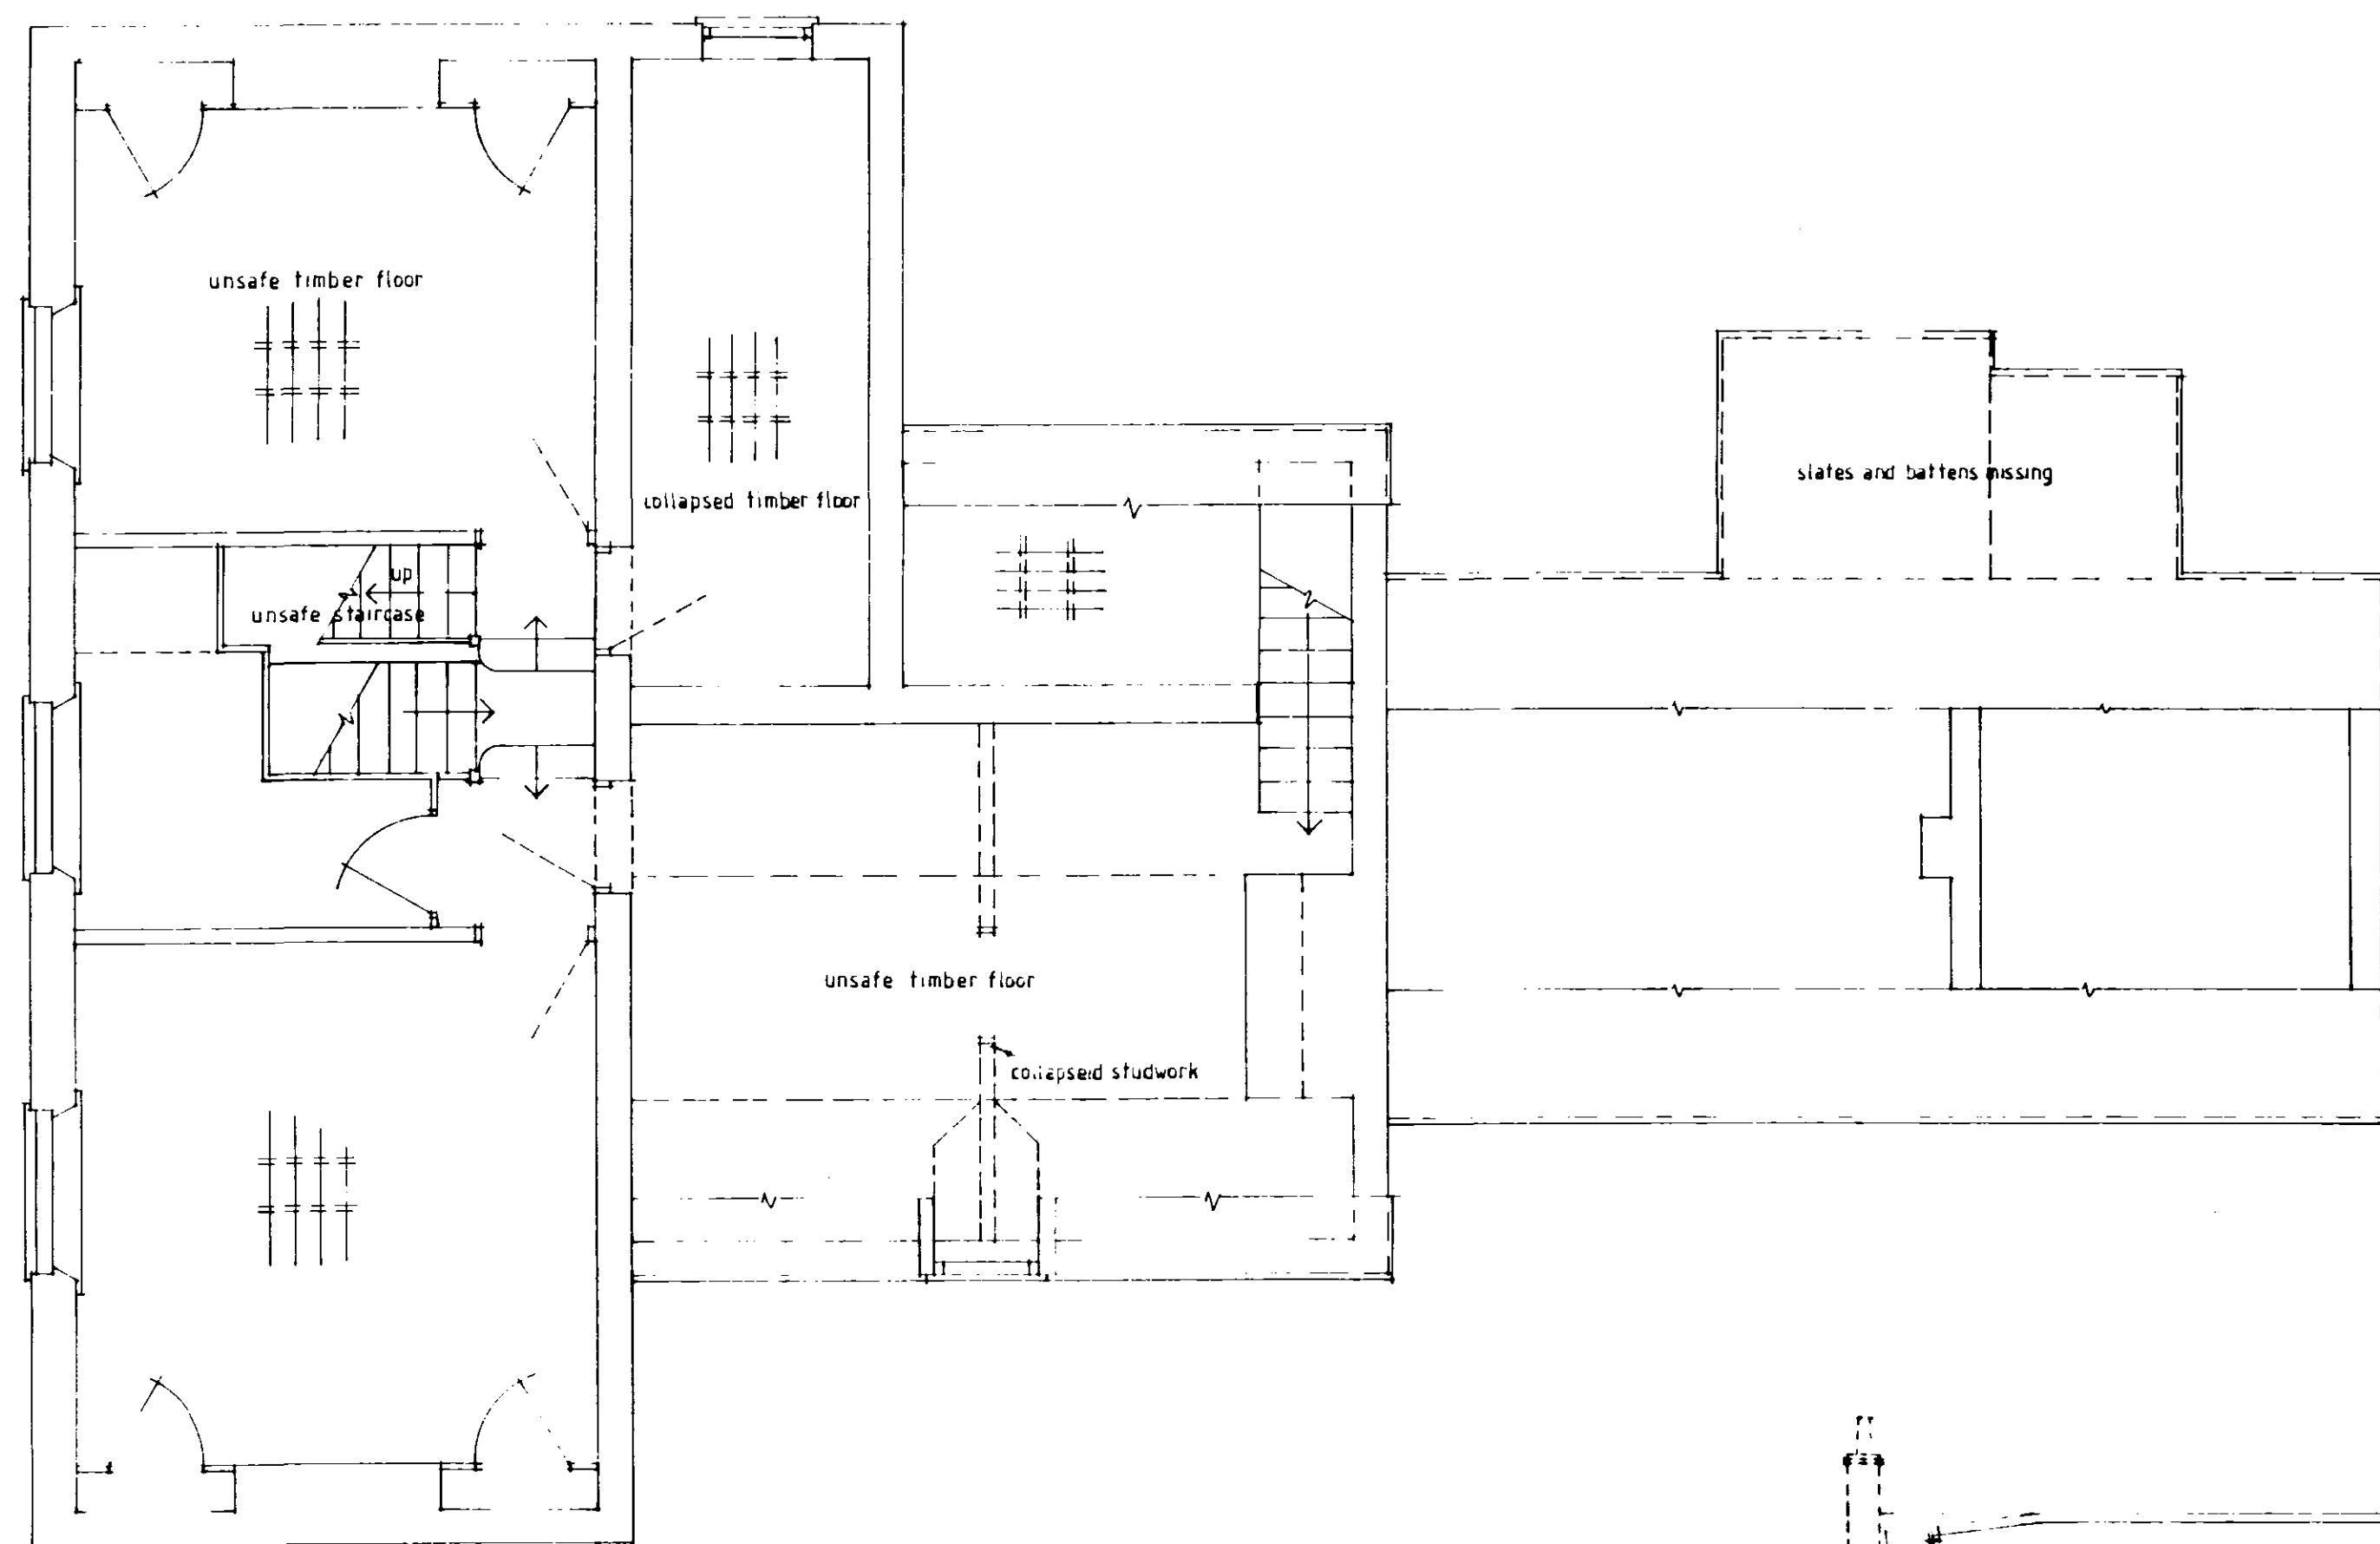

FIRST FLOOR

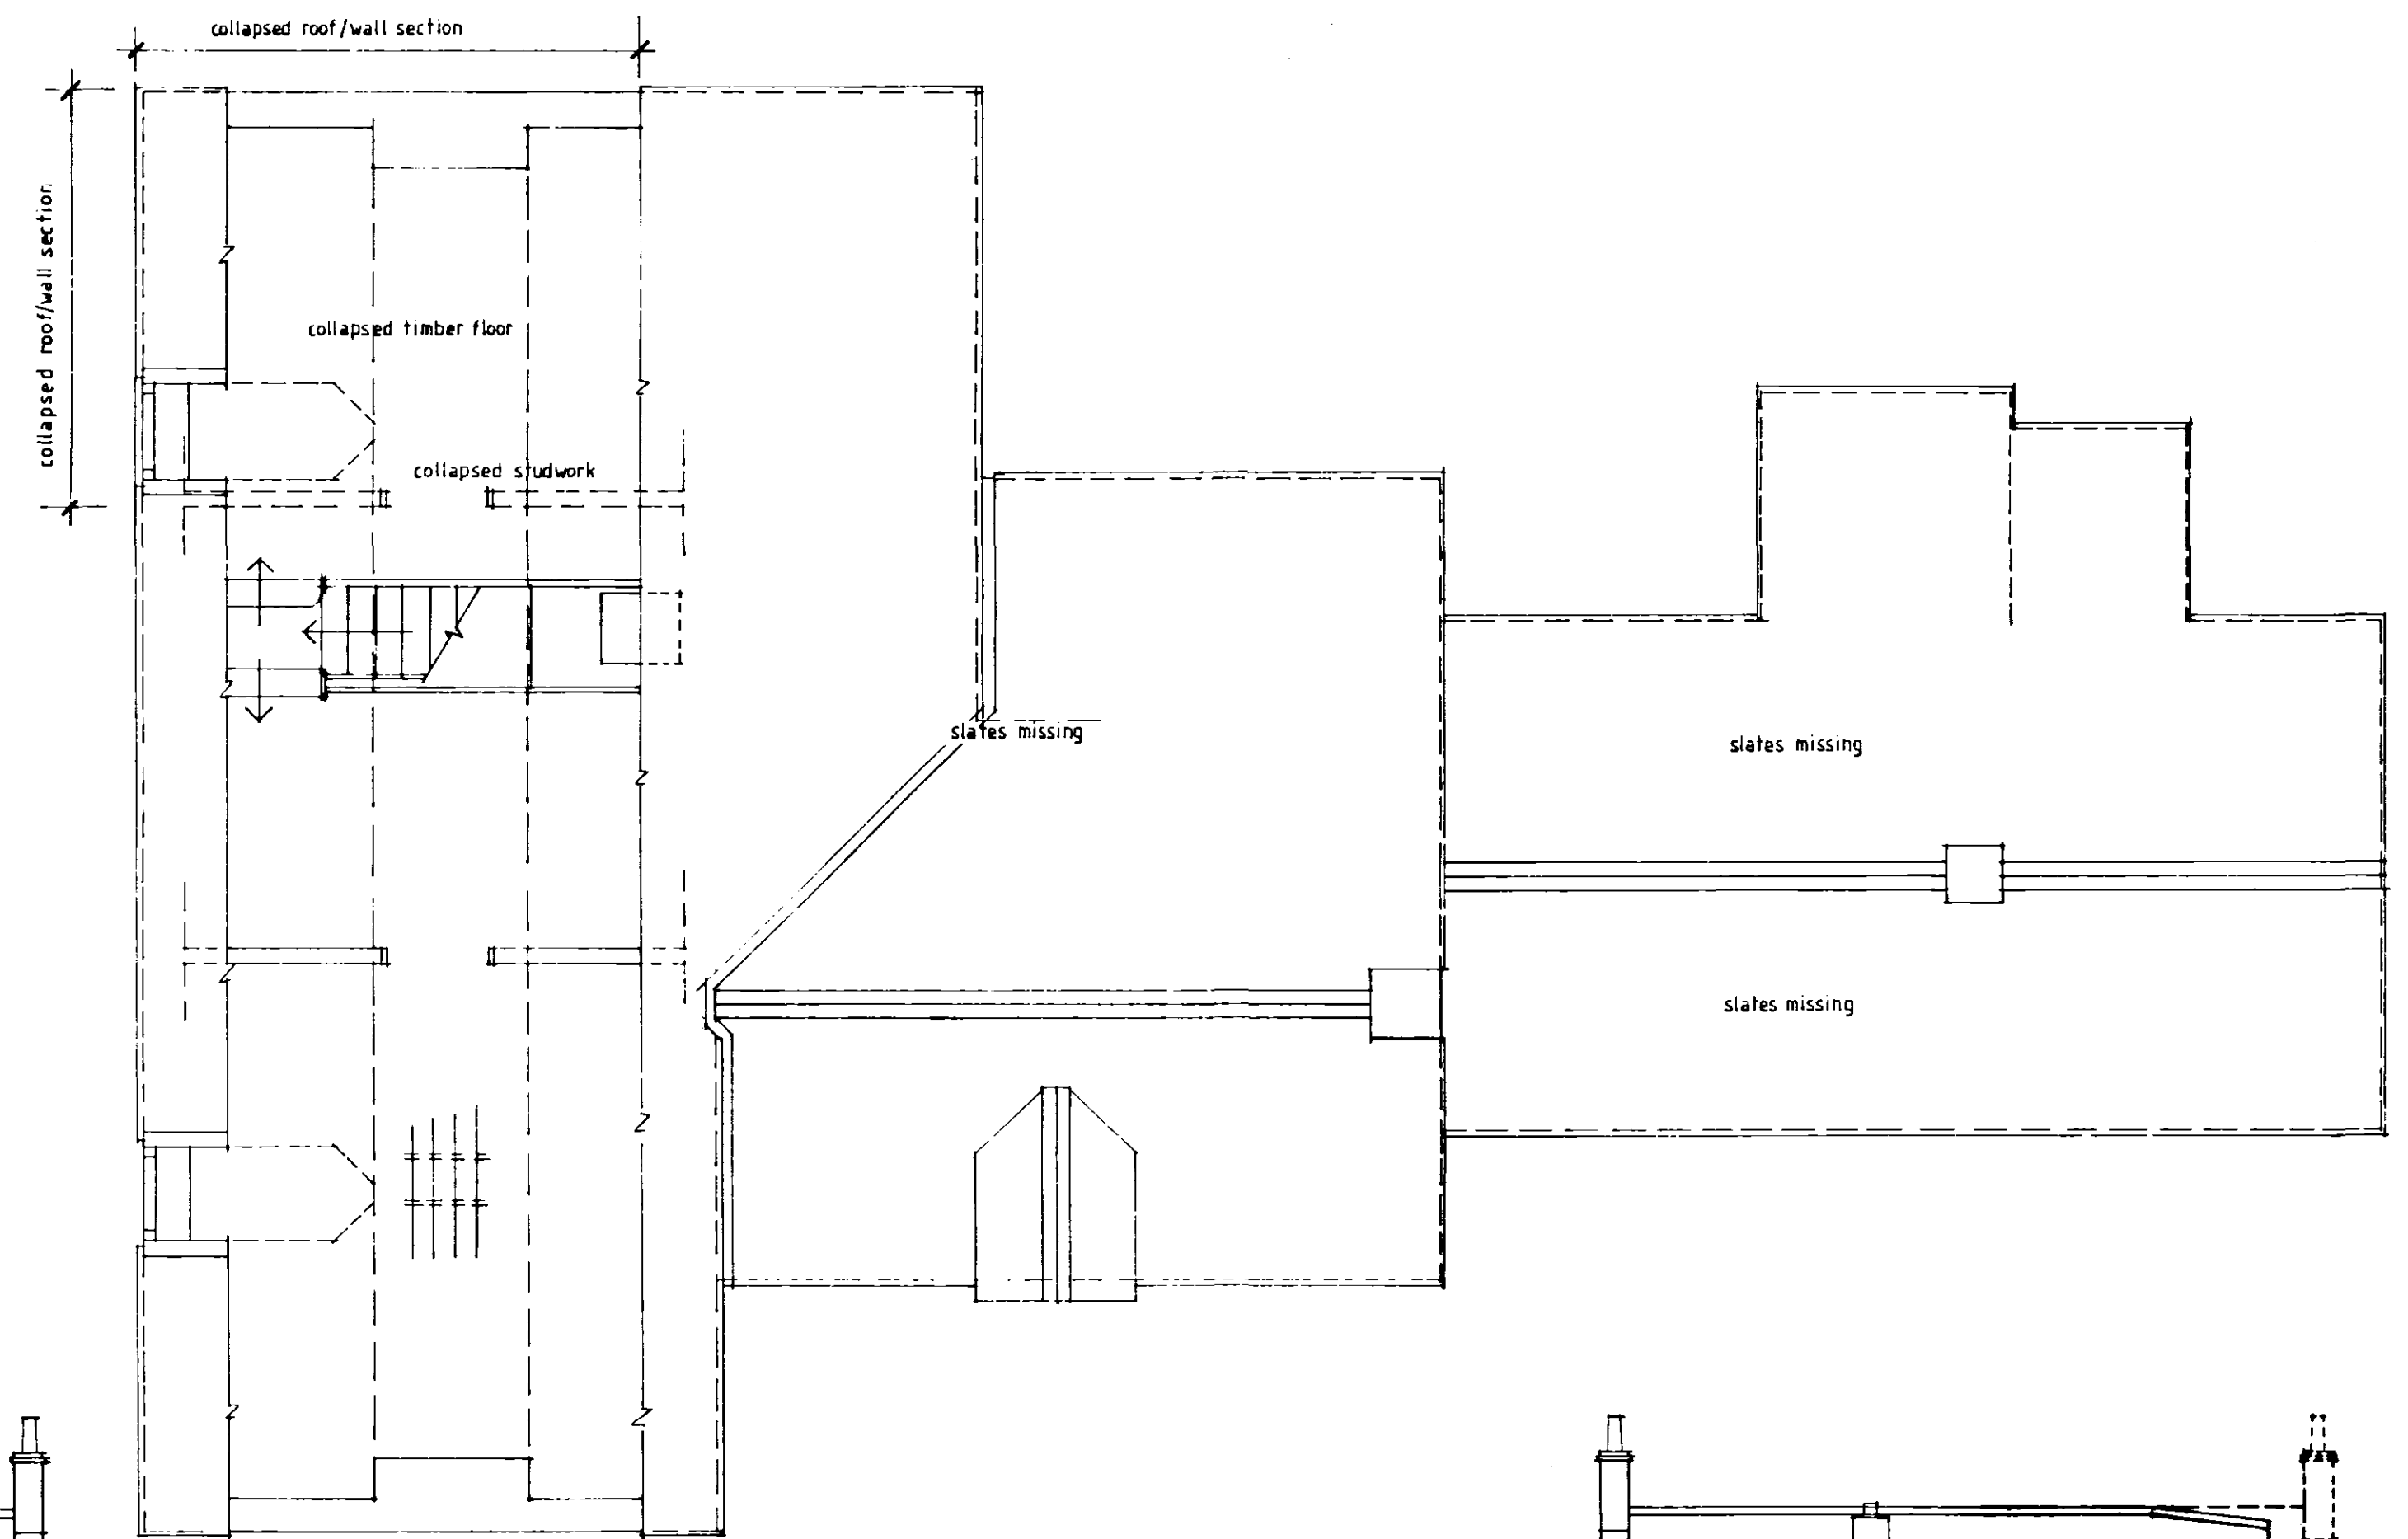


SECOND FLOOR

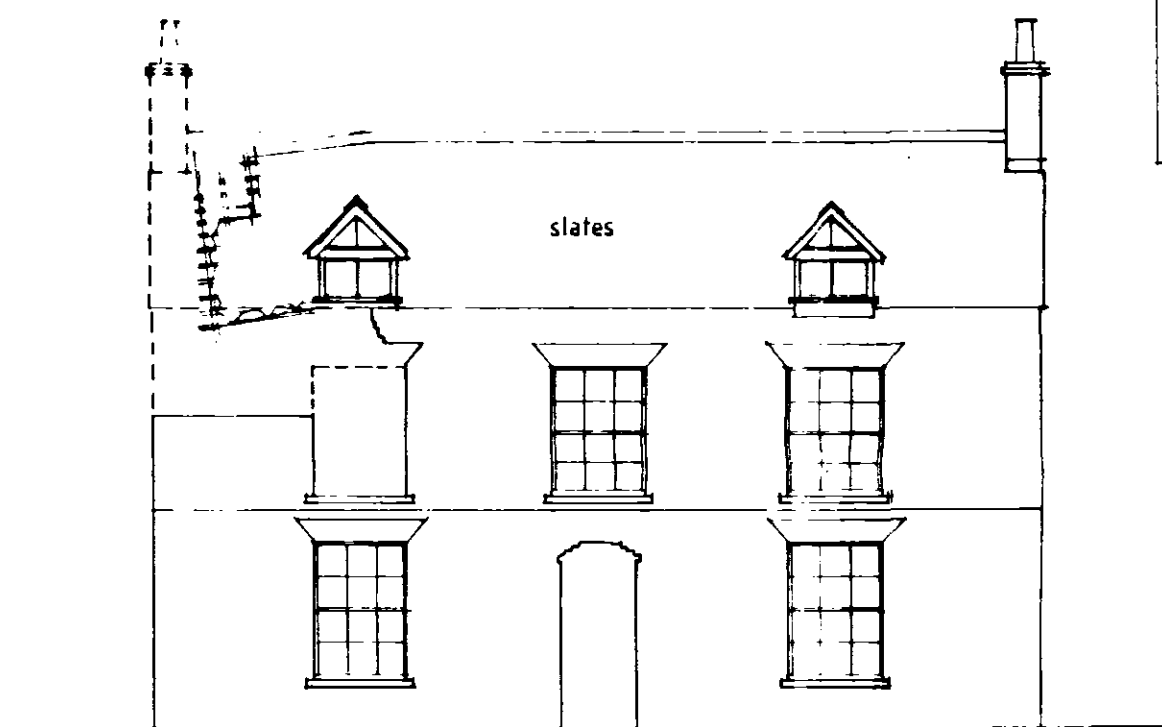


FRONT ELEVATION



REAR ELEVATION

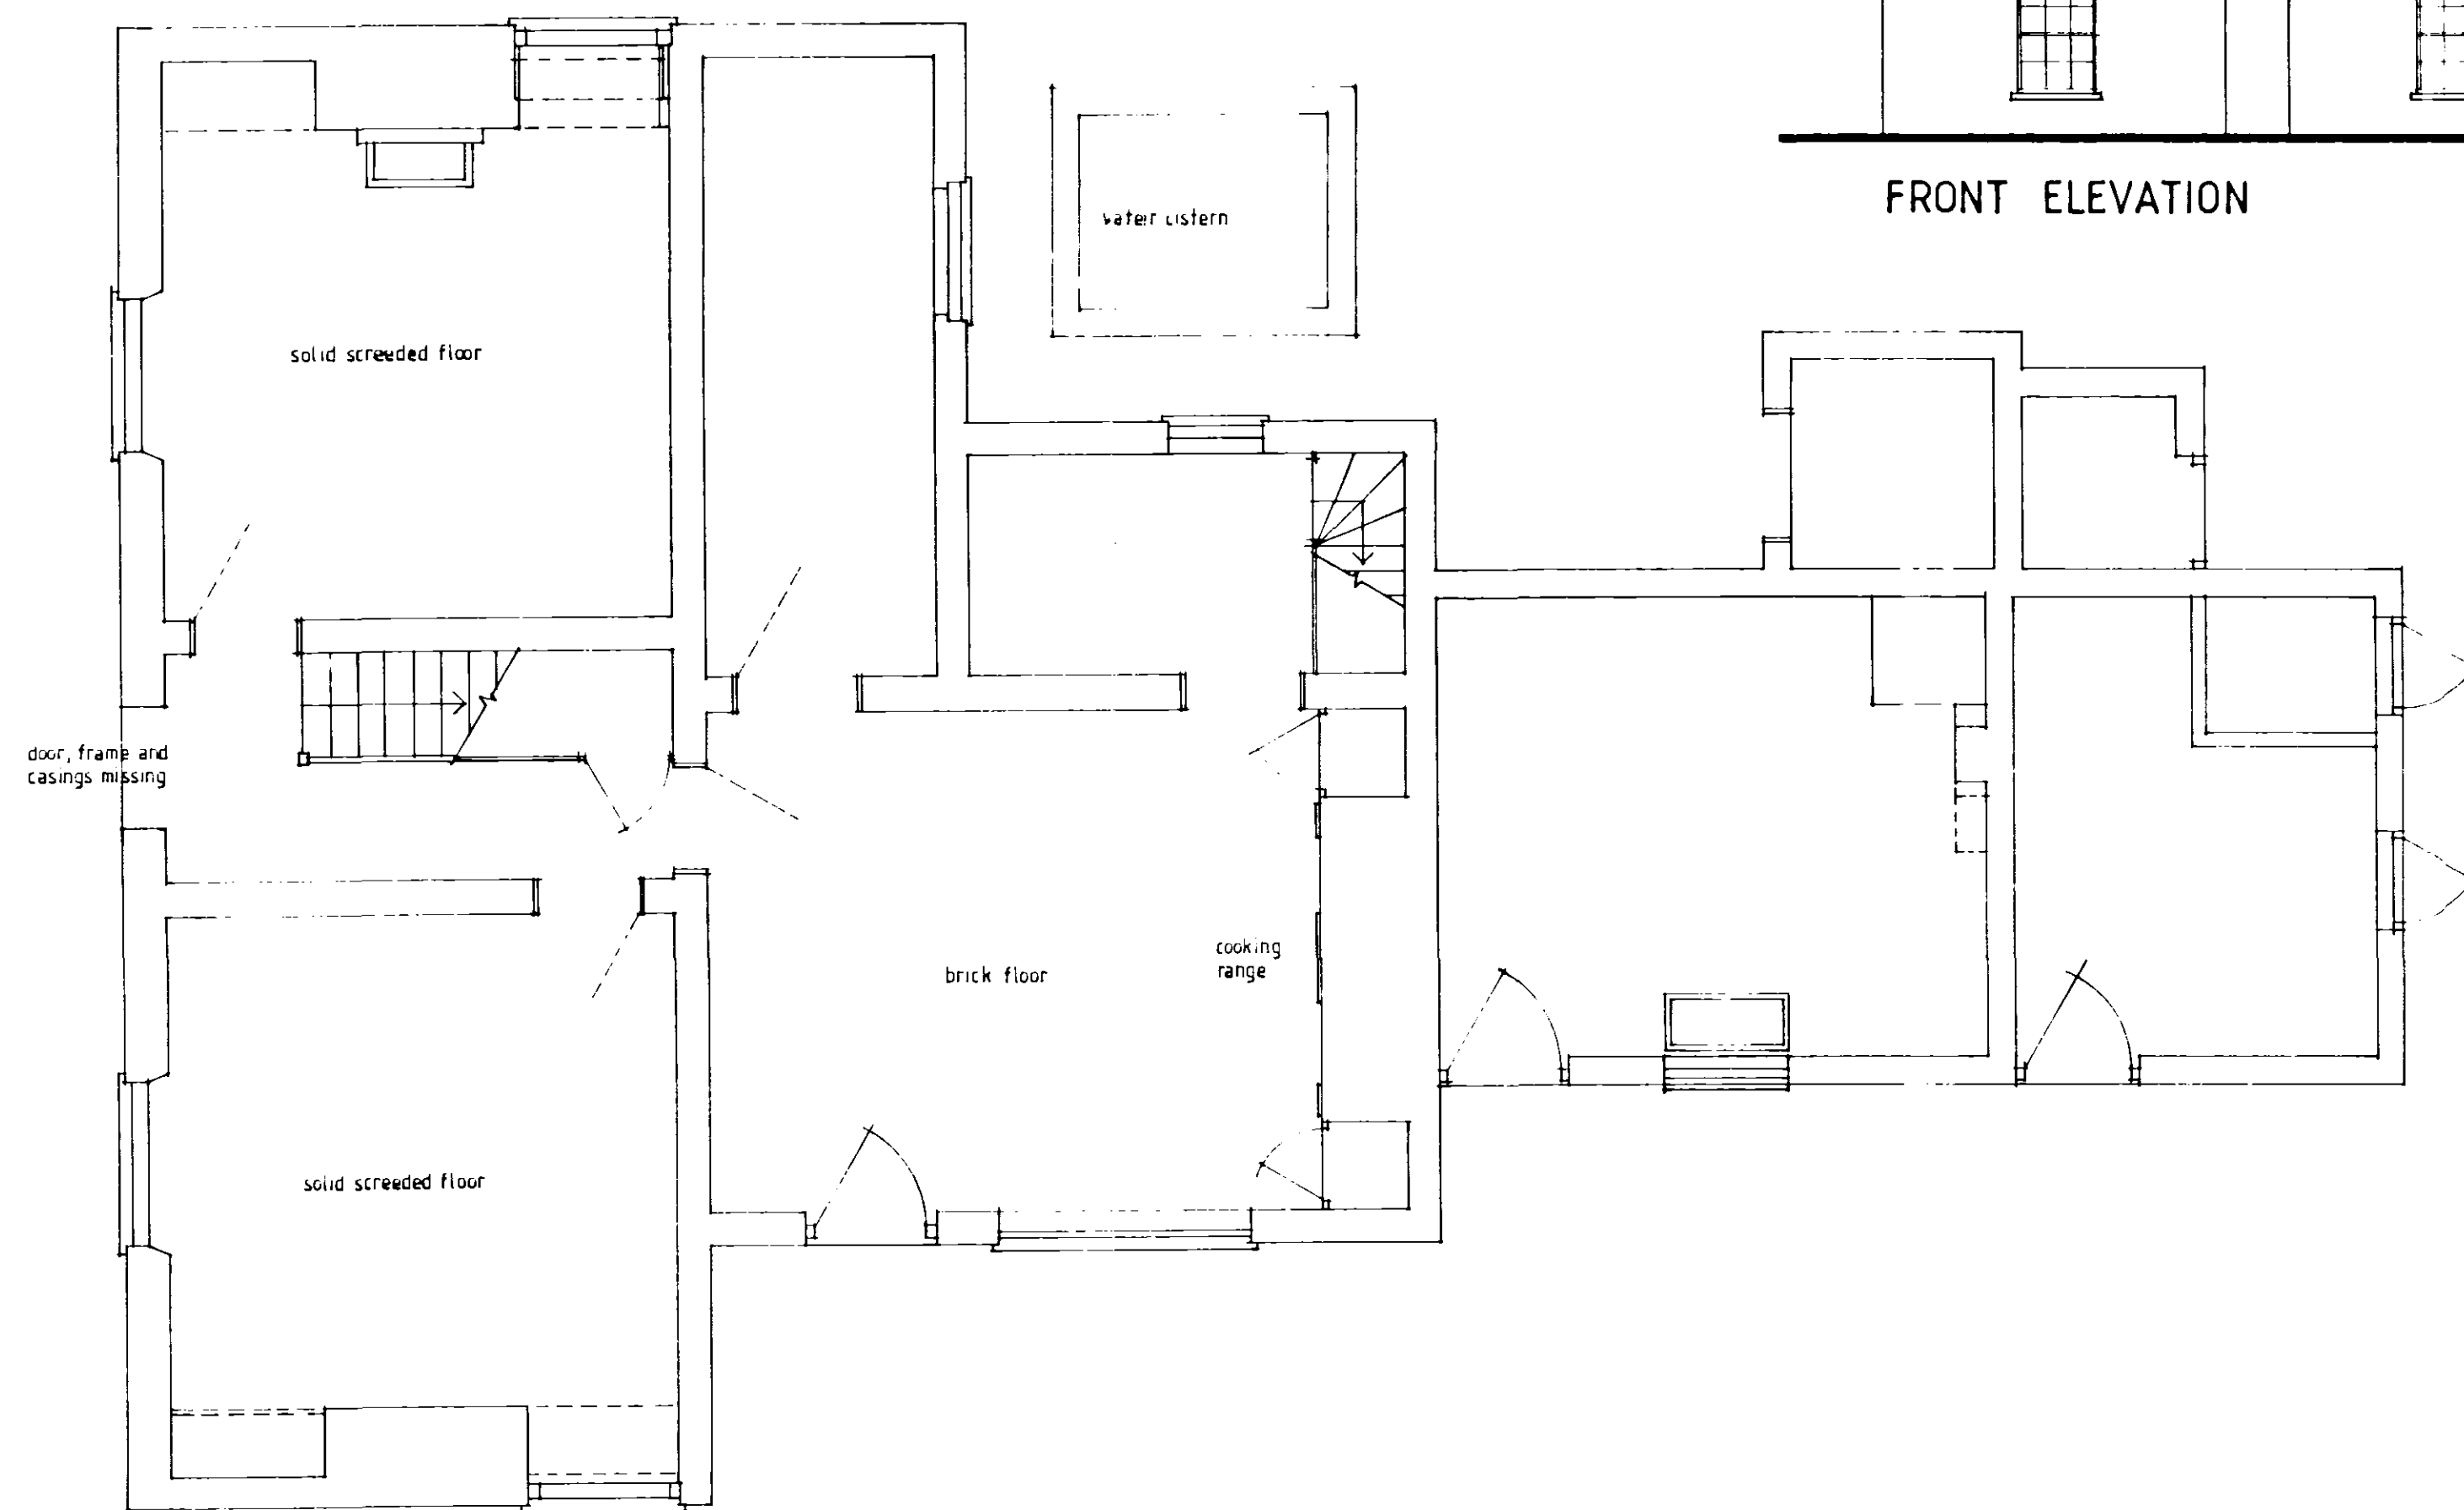

GROUND FLOOR

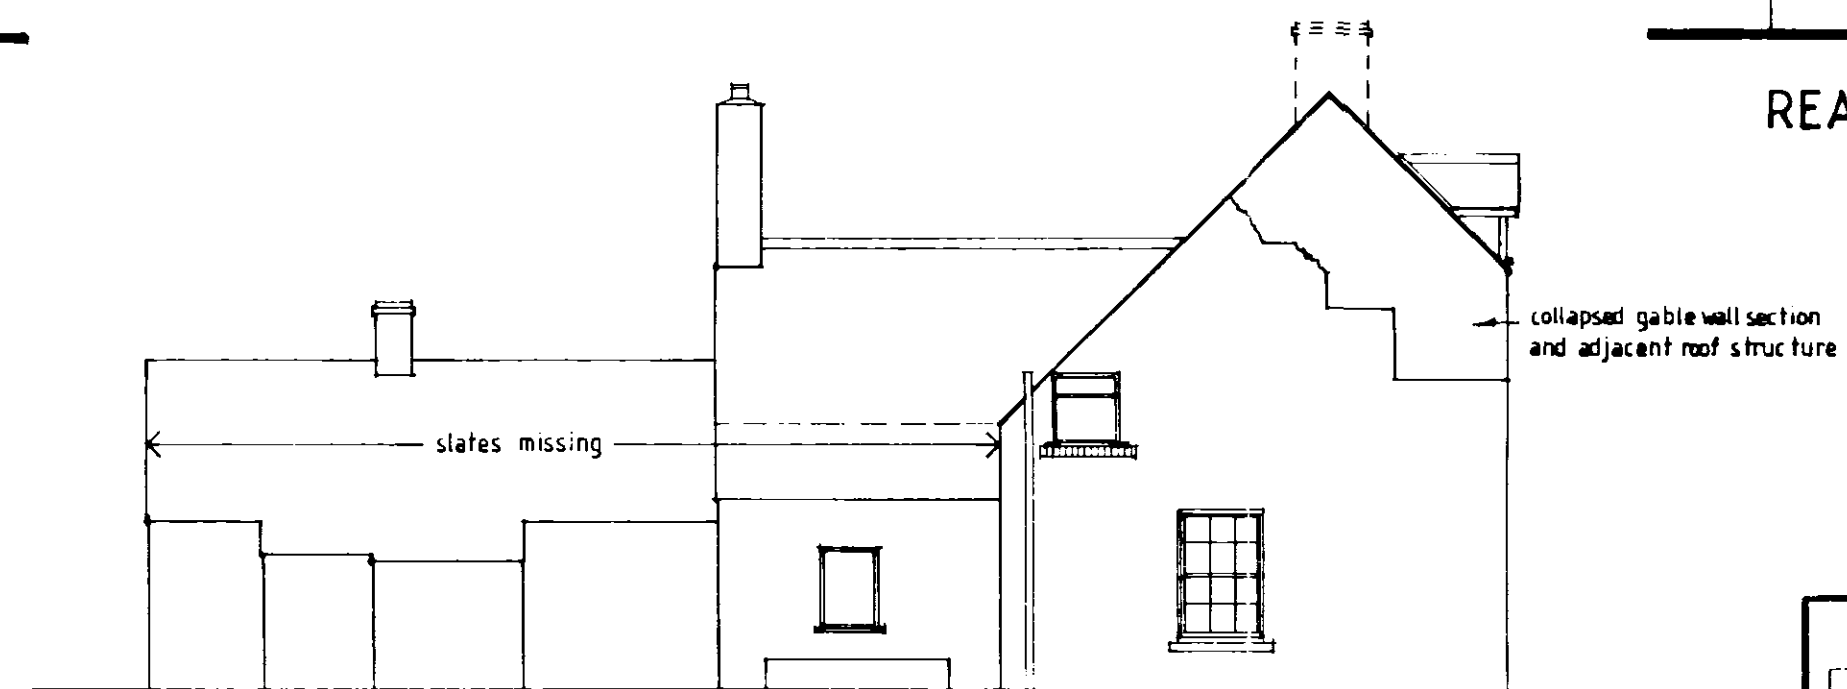

SIDE ELEVATION



SIDE ELEVATION

SHDC
Planning & Development
14 APR 2004
Ref: 0492/04

REVISION:

Peter Humphrey Associates
ARCHITECTURAL DESIGN AND BUILDING

PROJECT
SURVEY AS EXISTING
BANK HOUSE FARM
COMMON ROAD
MOULTON SEAS END
SPALDING

CLIENT
ASHLEY KING DEVELOPMENTS

DATE Mar. 2004 SCALE 1:100, 50 JOB No KL.10125-1

DO NOT SCALE FROM THIS DRAWING
COPYRIGHT: THIS DRAWING MUST NOT BE ISSUED, LOANED OR COPIED
WITHOUT THE CONSENT OF PETER HUMPHREY ASSOCIATES

Peter Humphrey Associates
ARCHITECTURAL DESIGN AND BUILDING
TELEPHONE 01553 660902
FAX 01553 660887
E-MAIL: ph.kings.lynn@btinternet.com

ST ANDREW'S CHURCH, 11, 12, 13,100