




FRONT ELEVATION



SIDE ELEVATION

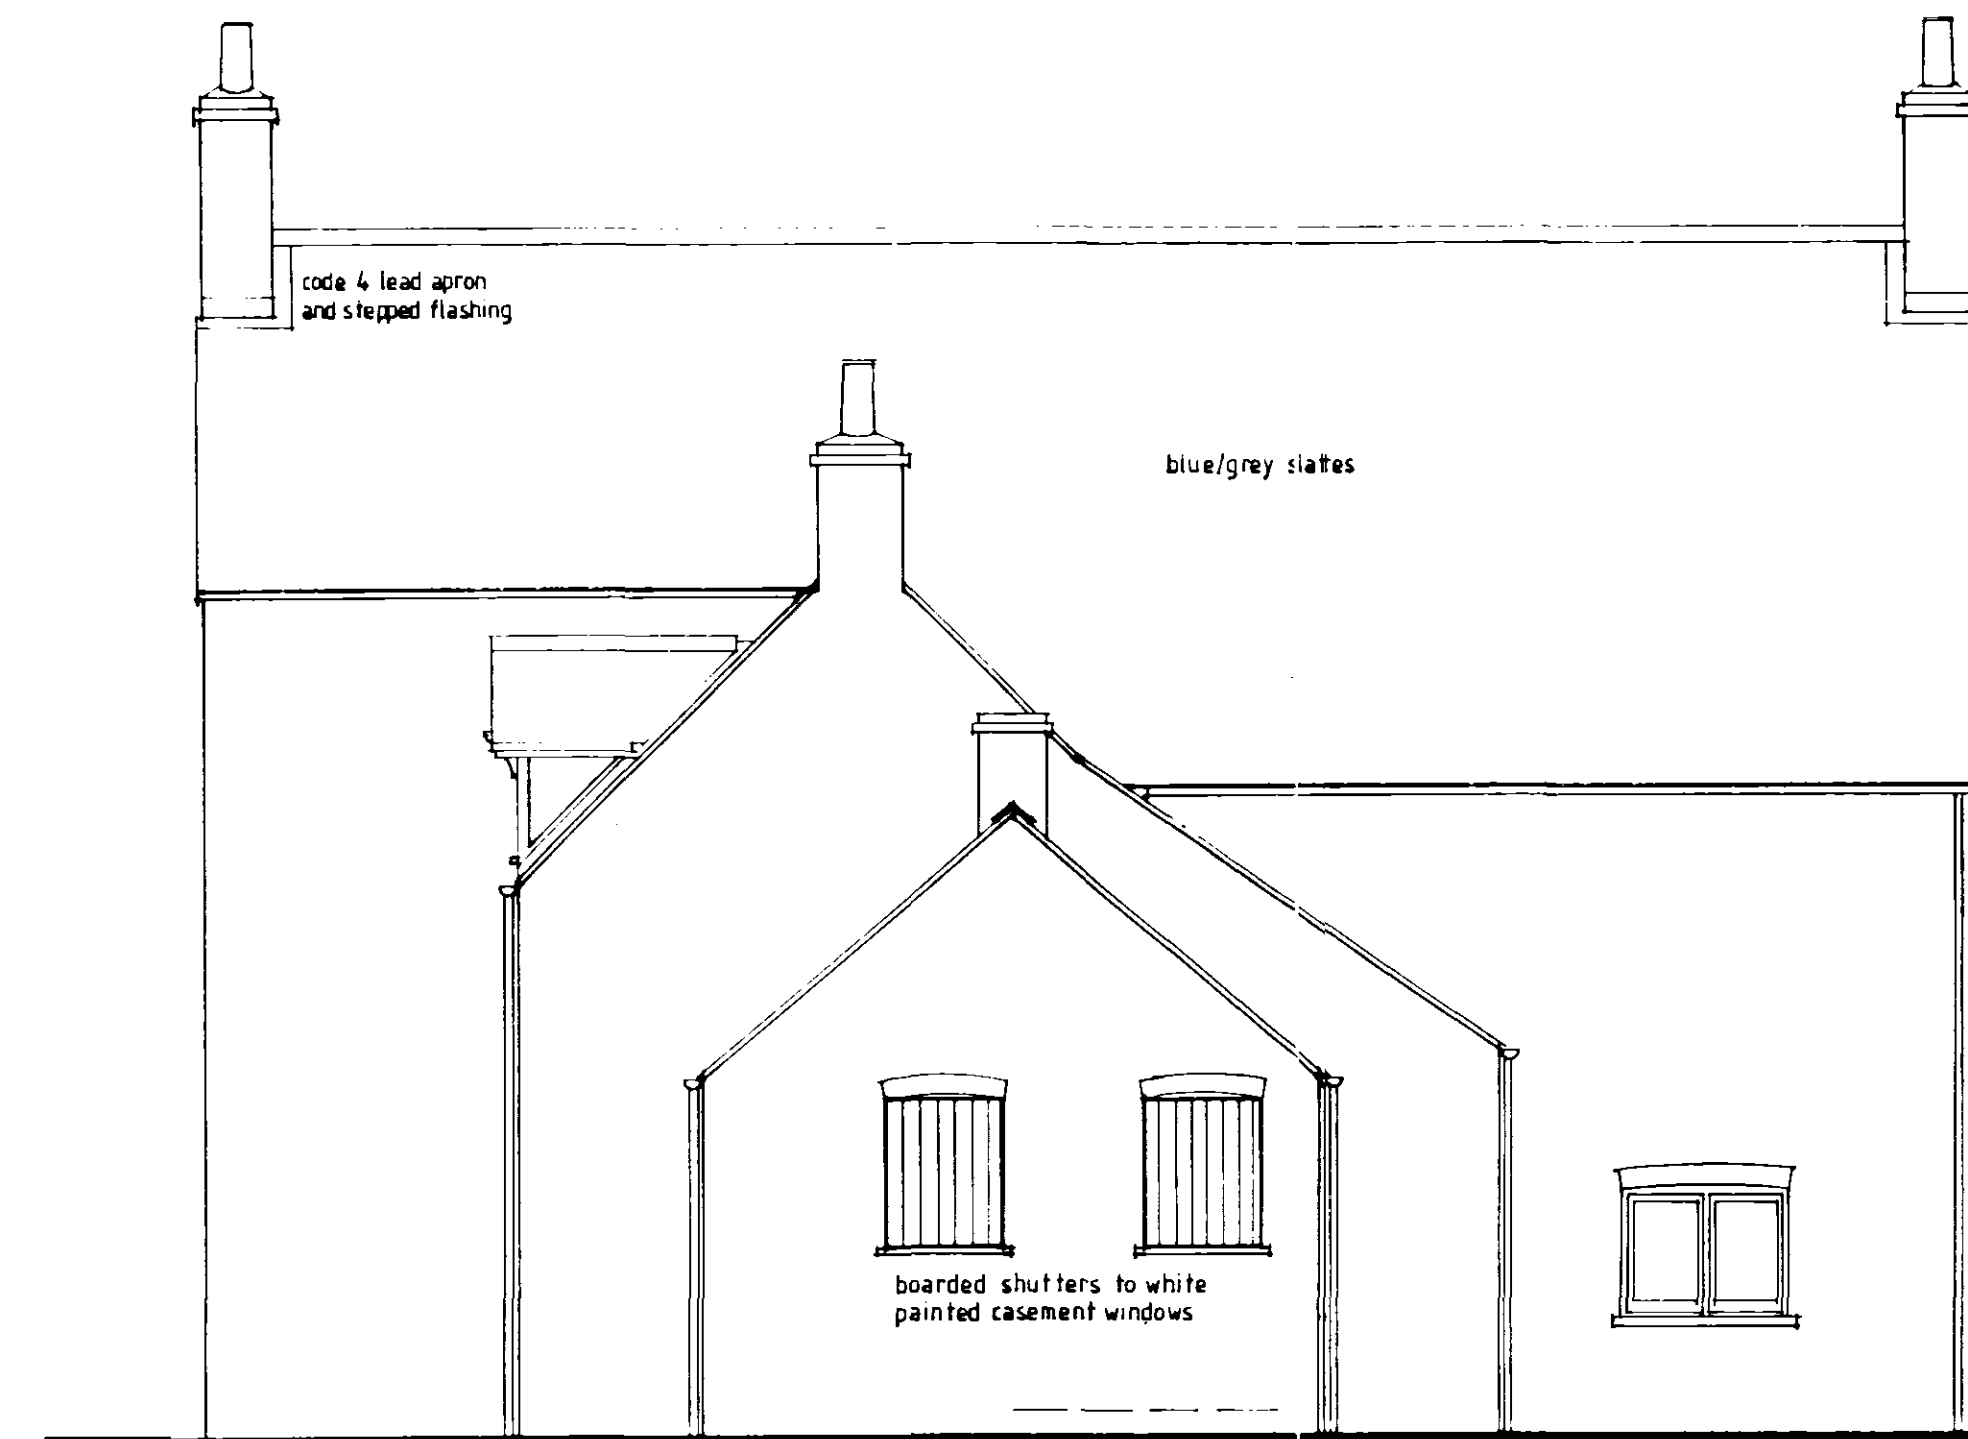


REAR ELEVATION




SIDE ELEVATION


SHDC
Planning & Development
14 APR 2004
Ref: 0522/04

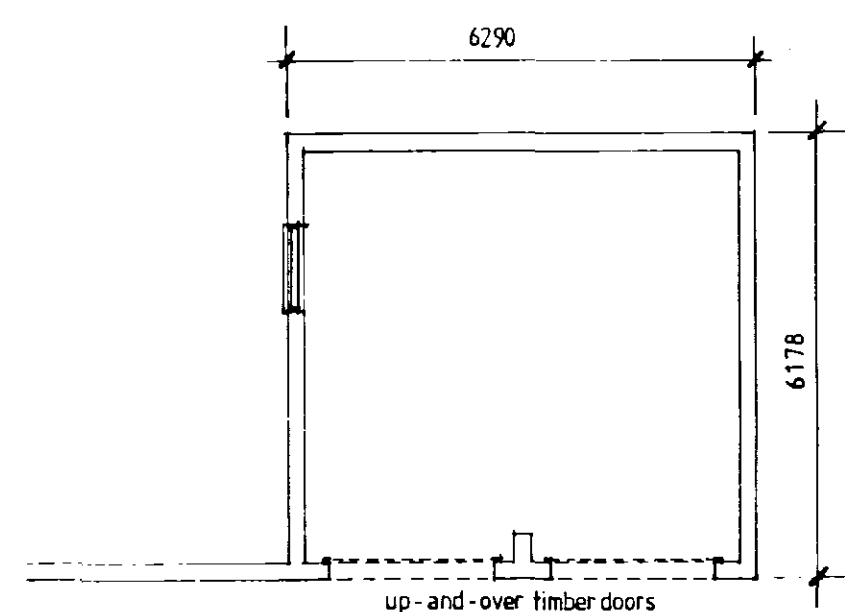


PROPOSED GARAGE

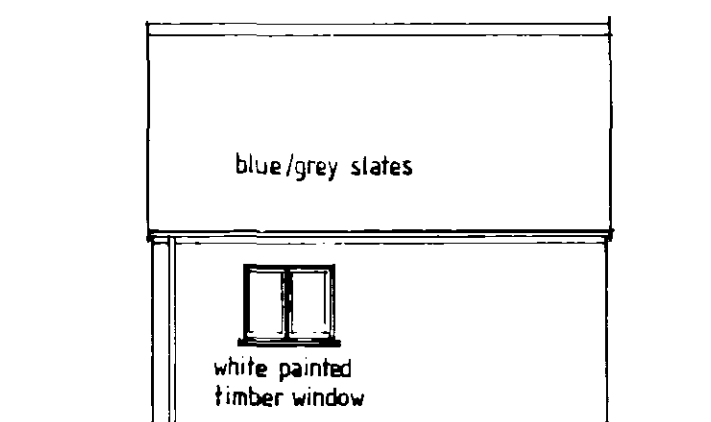


SOUTH

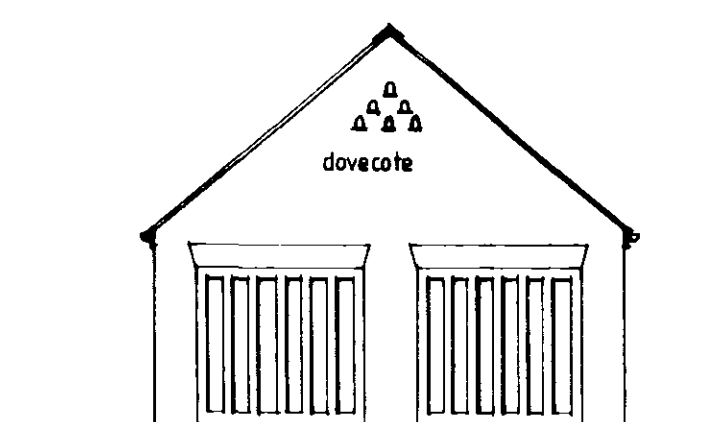

EAST

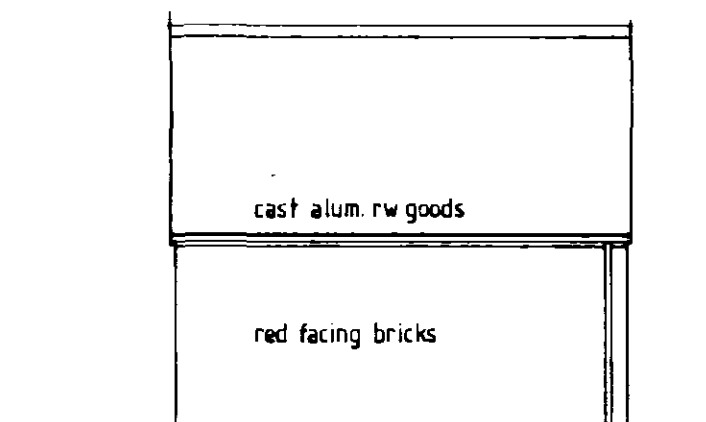

NORTH

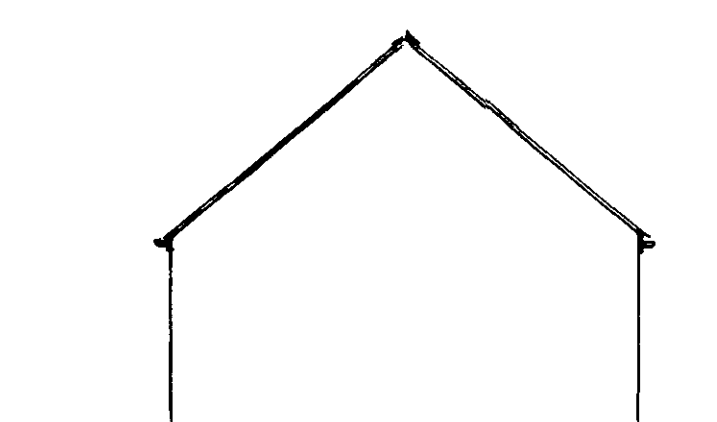

WEST

ELEVATIONS

scale 1:100

REVISION:

Peter Humphrey Associates
ARCHITECTURAL DESIGN AND BUILDING

PROJECT
PROPOSED RECONSTRUCTION OF
BANK HOUSE FARM
COMMON ROAD
MOULTON SEAS END
SPALDING

CLIENT
ASHLEY KING DEVELOPMENTS

DATE Mar 2004 SCALE 1:50, 100 JOB NO. KL.10125-3

DO NOT SCALE FROM THIS DRAWING
COPYRIGHT: THIS DRAWING MUST NOT BE REPRODUCED, LOANED OR COPIED
WITHOUT THE CONSENT OF PETER HUMPHREY ASSOCIATES

Peter Humphrey Associates
ARCHITECTURAL DESIGN AND BUILDING
TEL: 01852 601665
FAX: 01852 601667
E-MAIL: p.humphrey@peterhumphrey.co.uk
BY JAMES HUMPHREY CHARTERED SURVEYOR
10125-3