



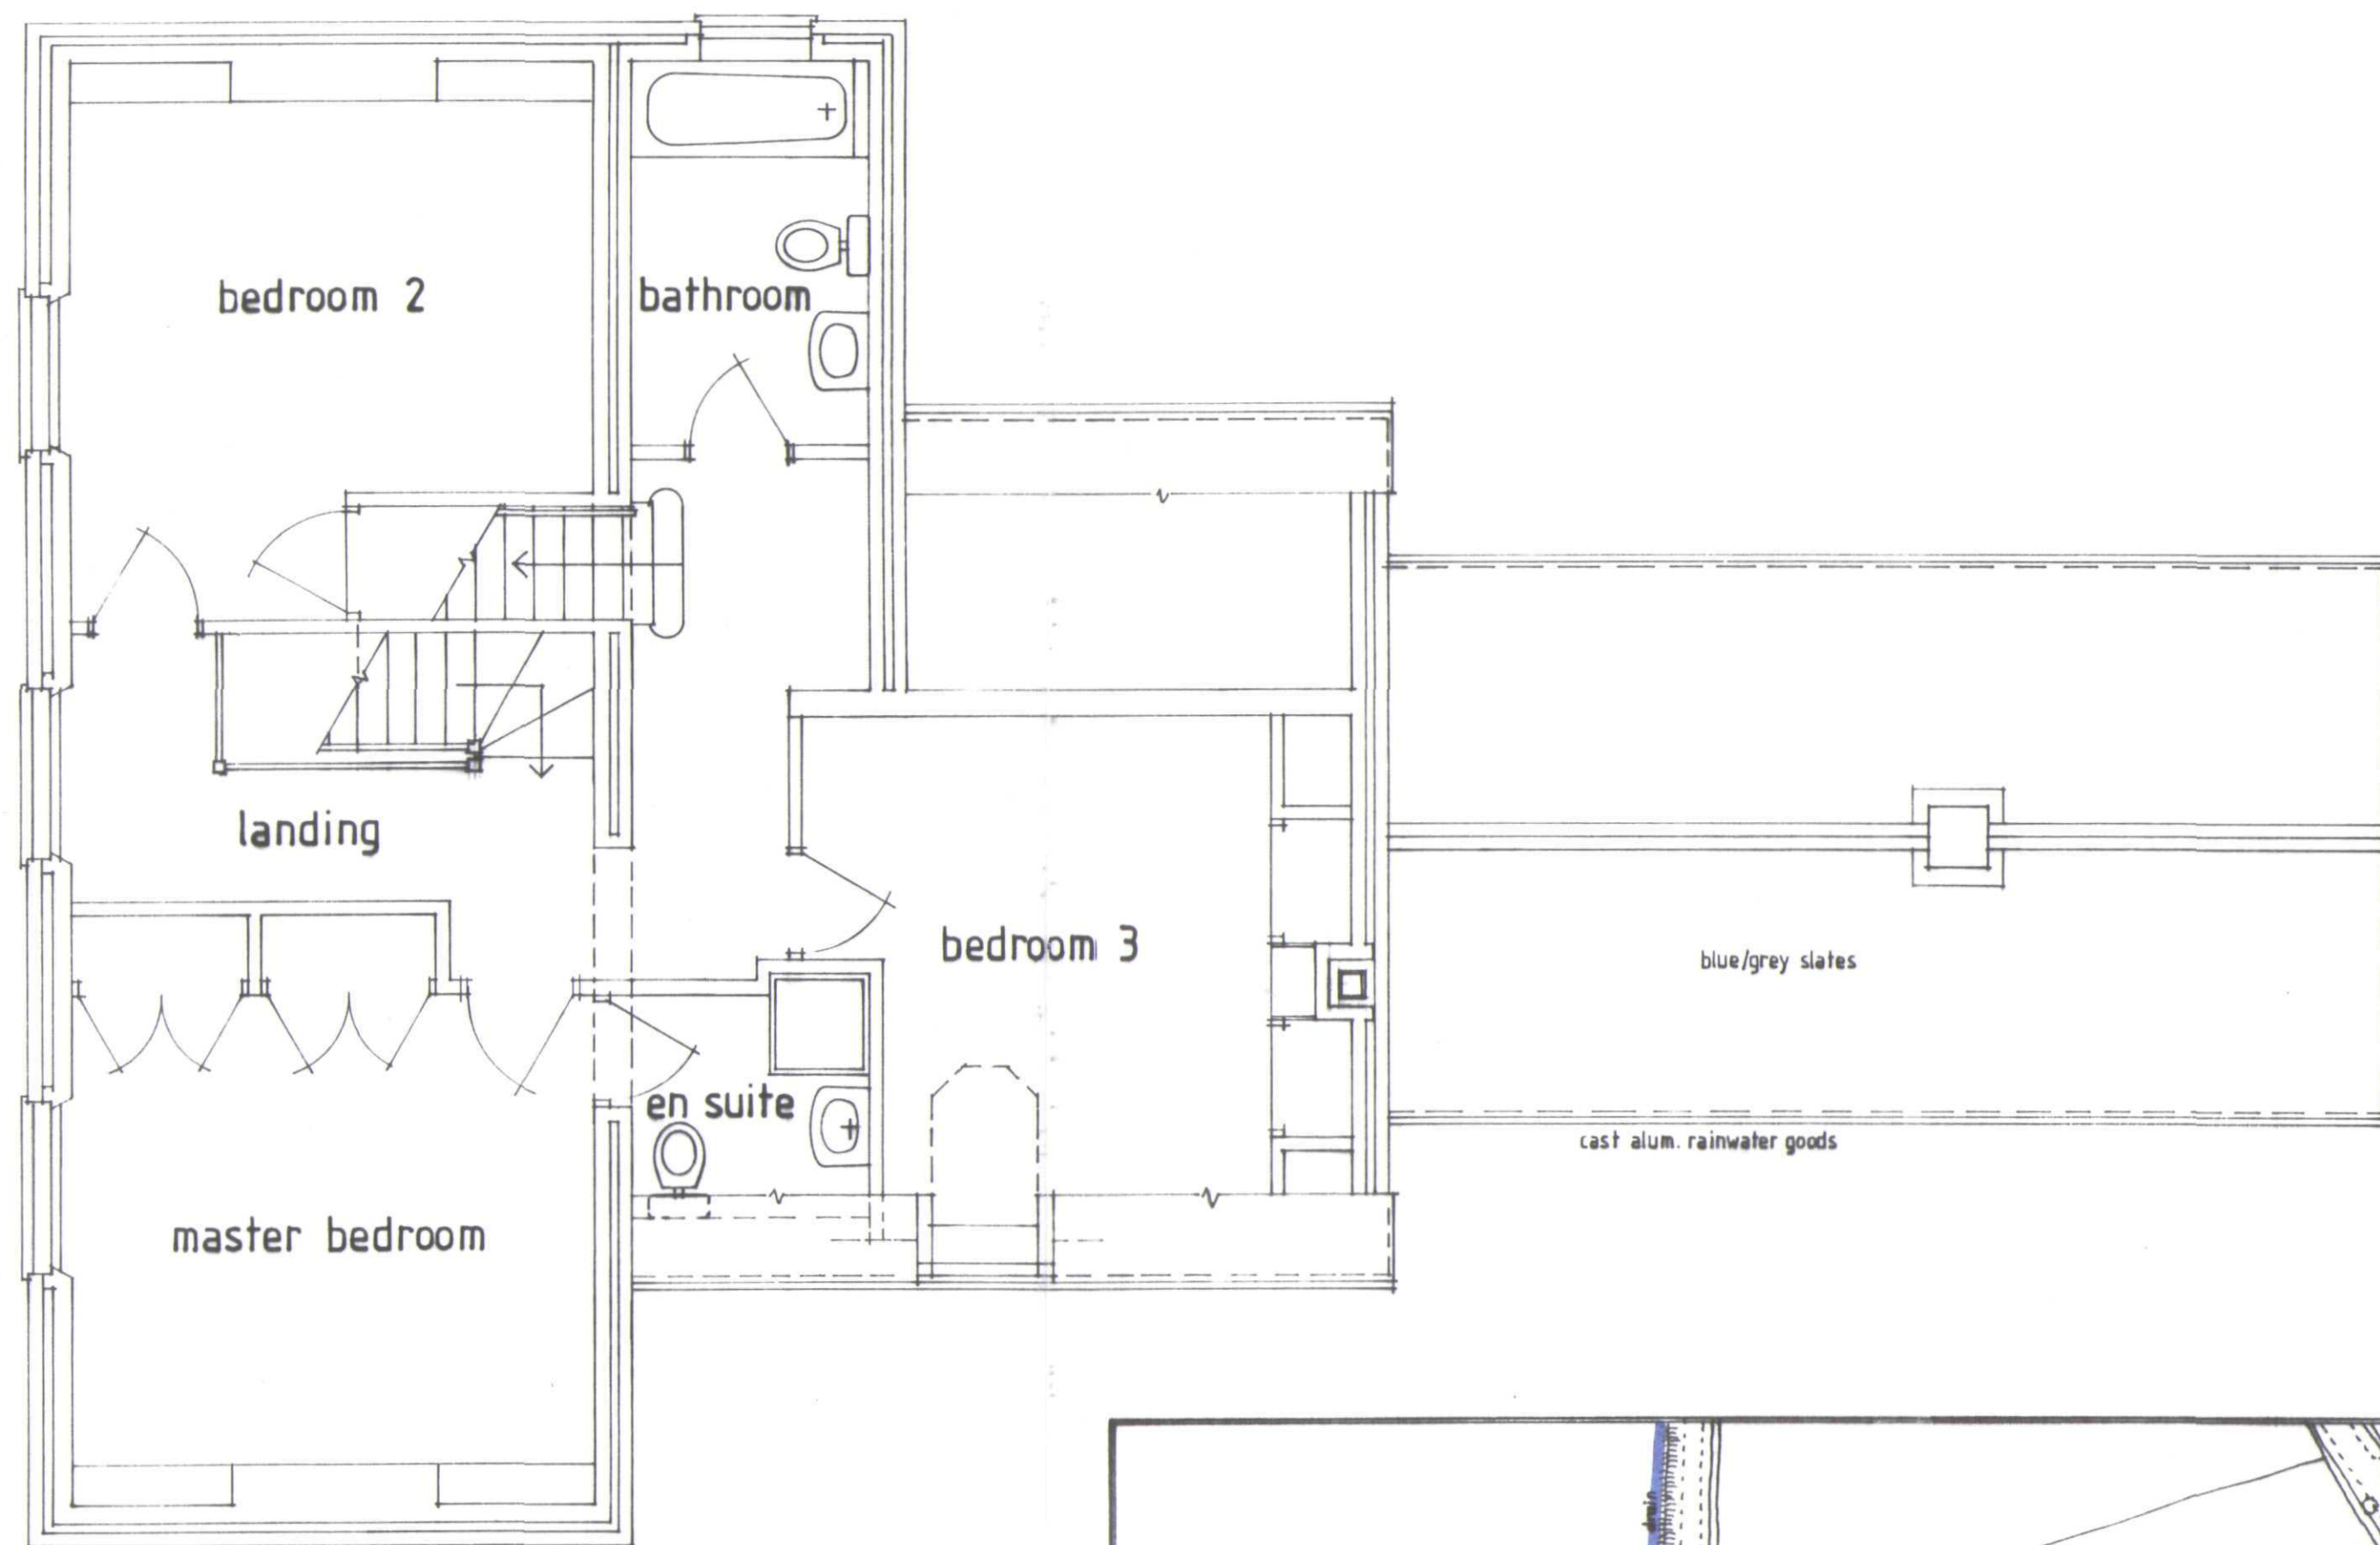


FIRST FLOOR

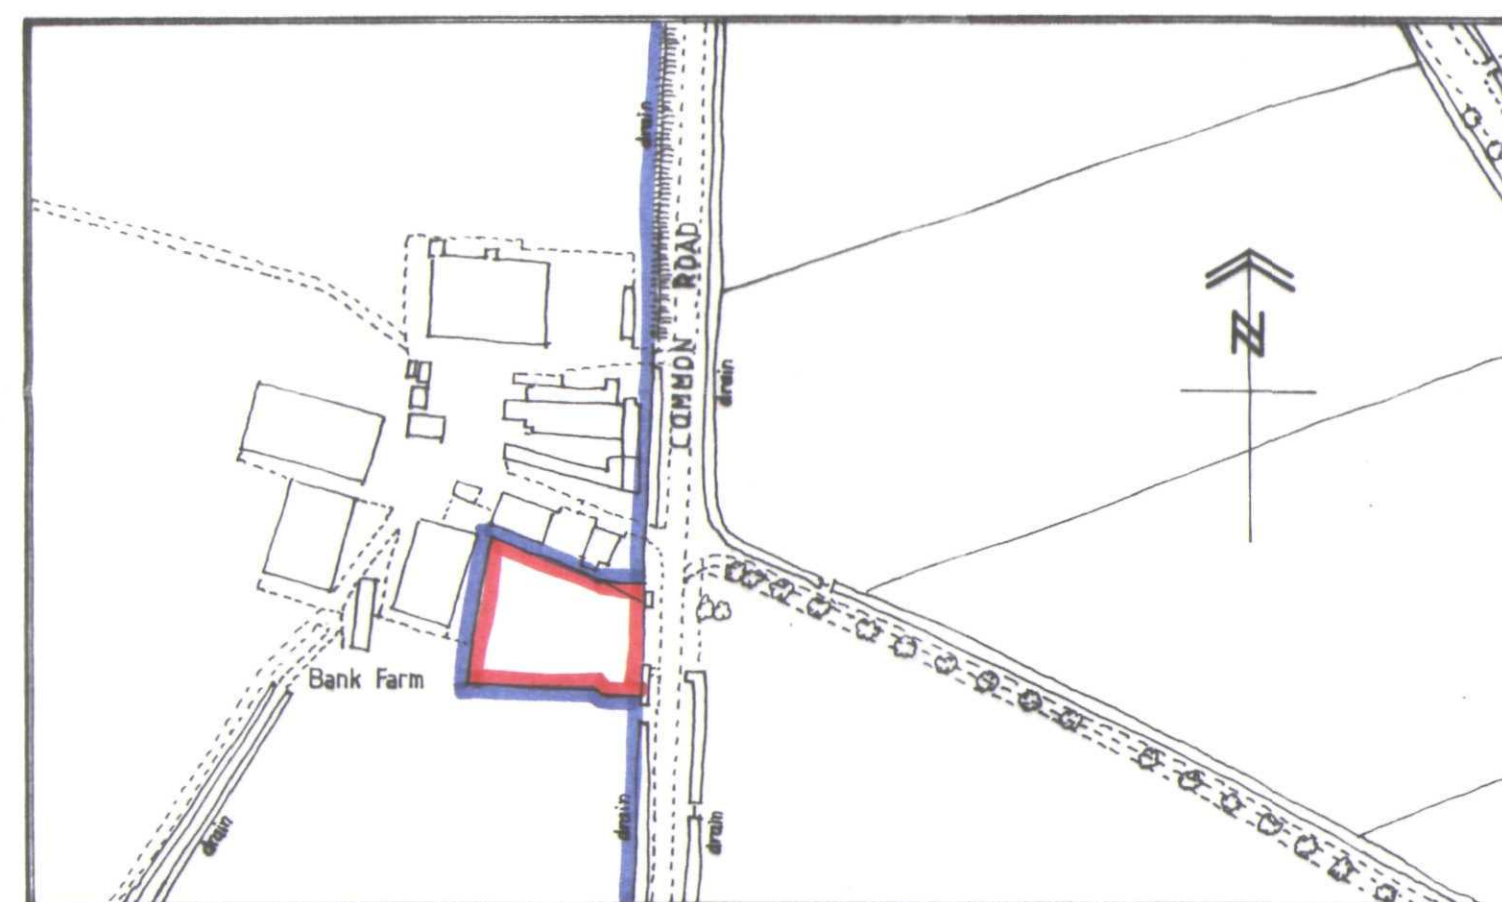


LOCATION PLAN


scale 1:1250

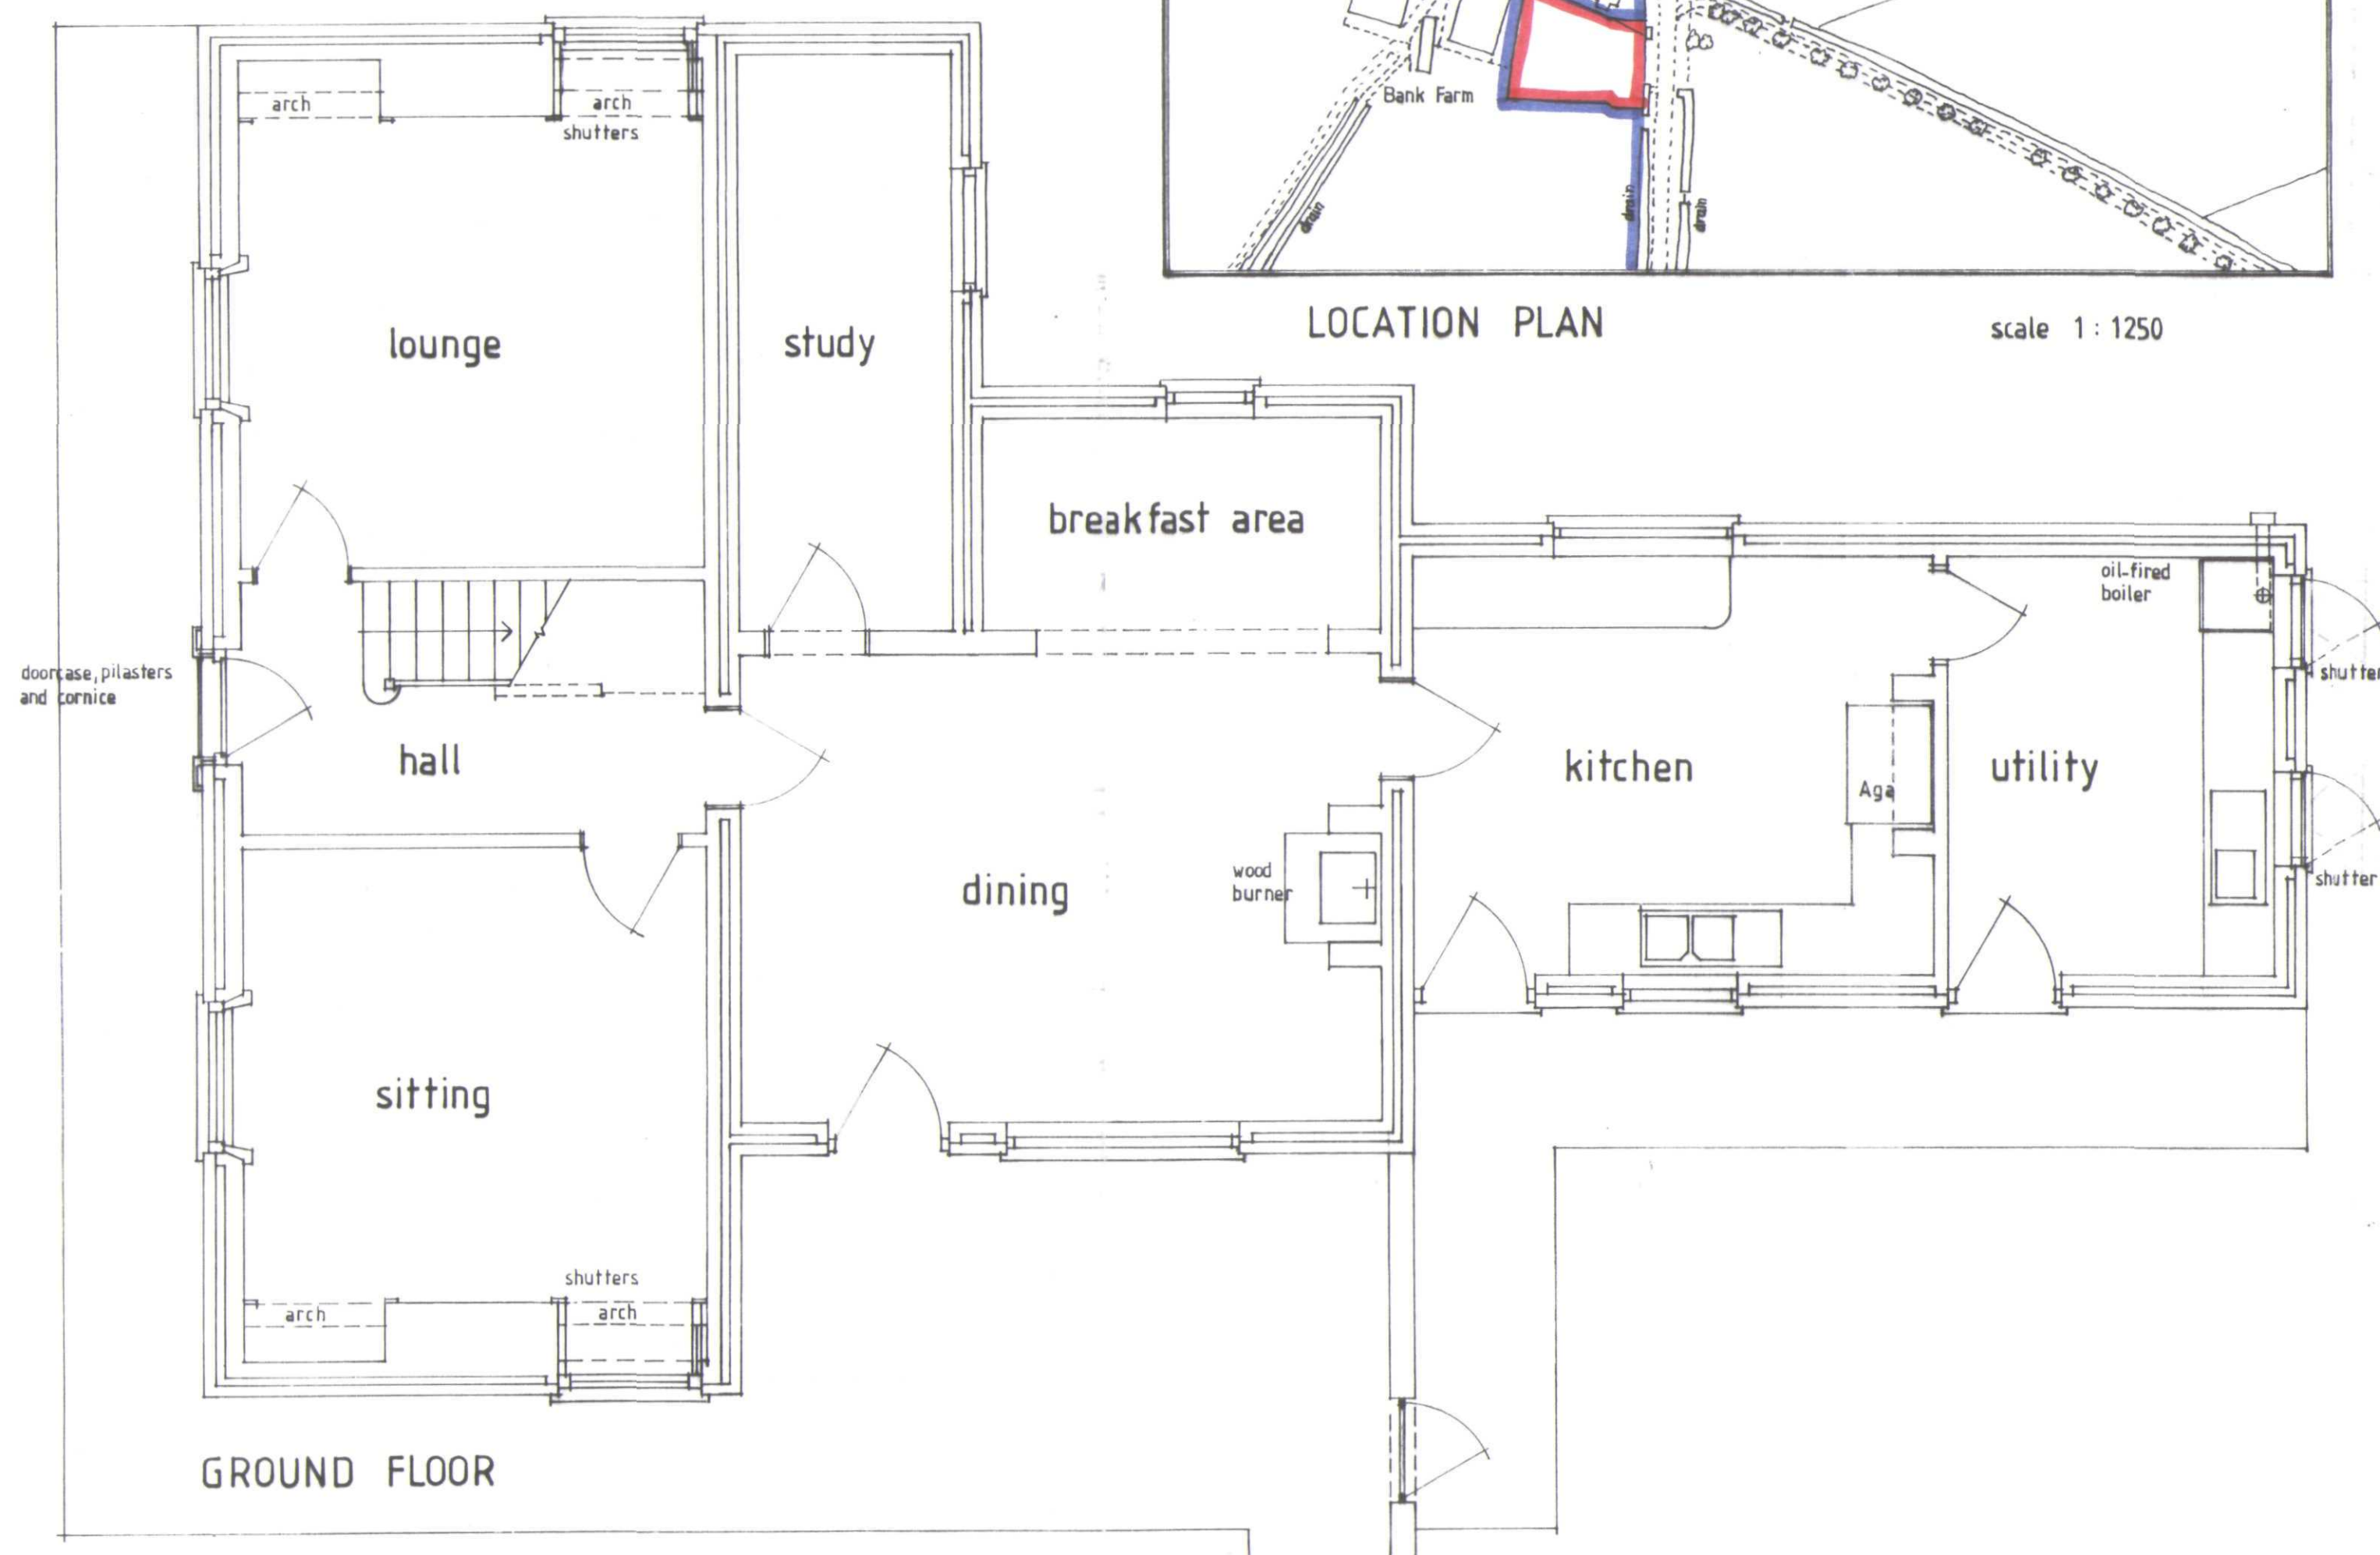


GROUND FLOOR

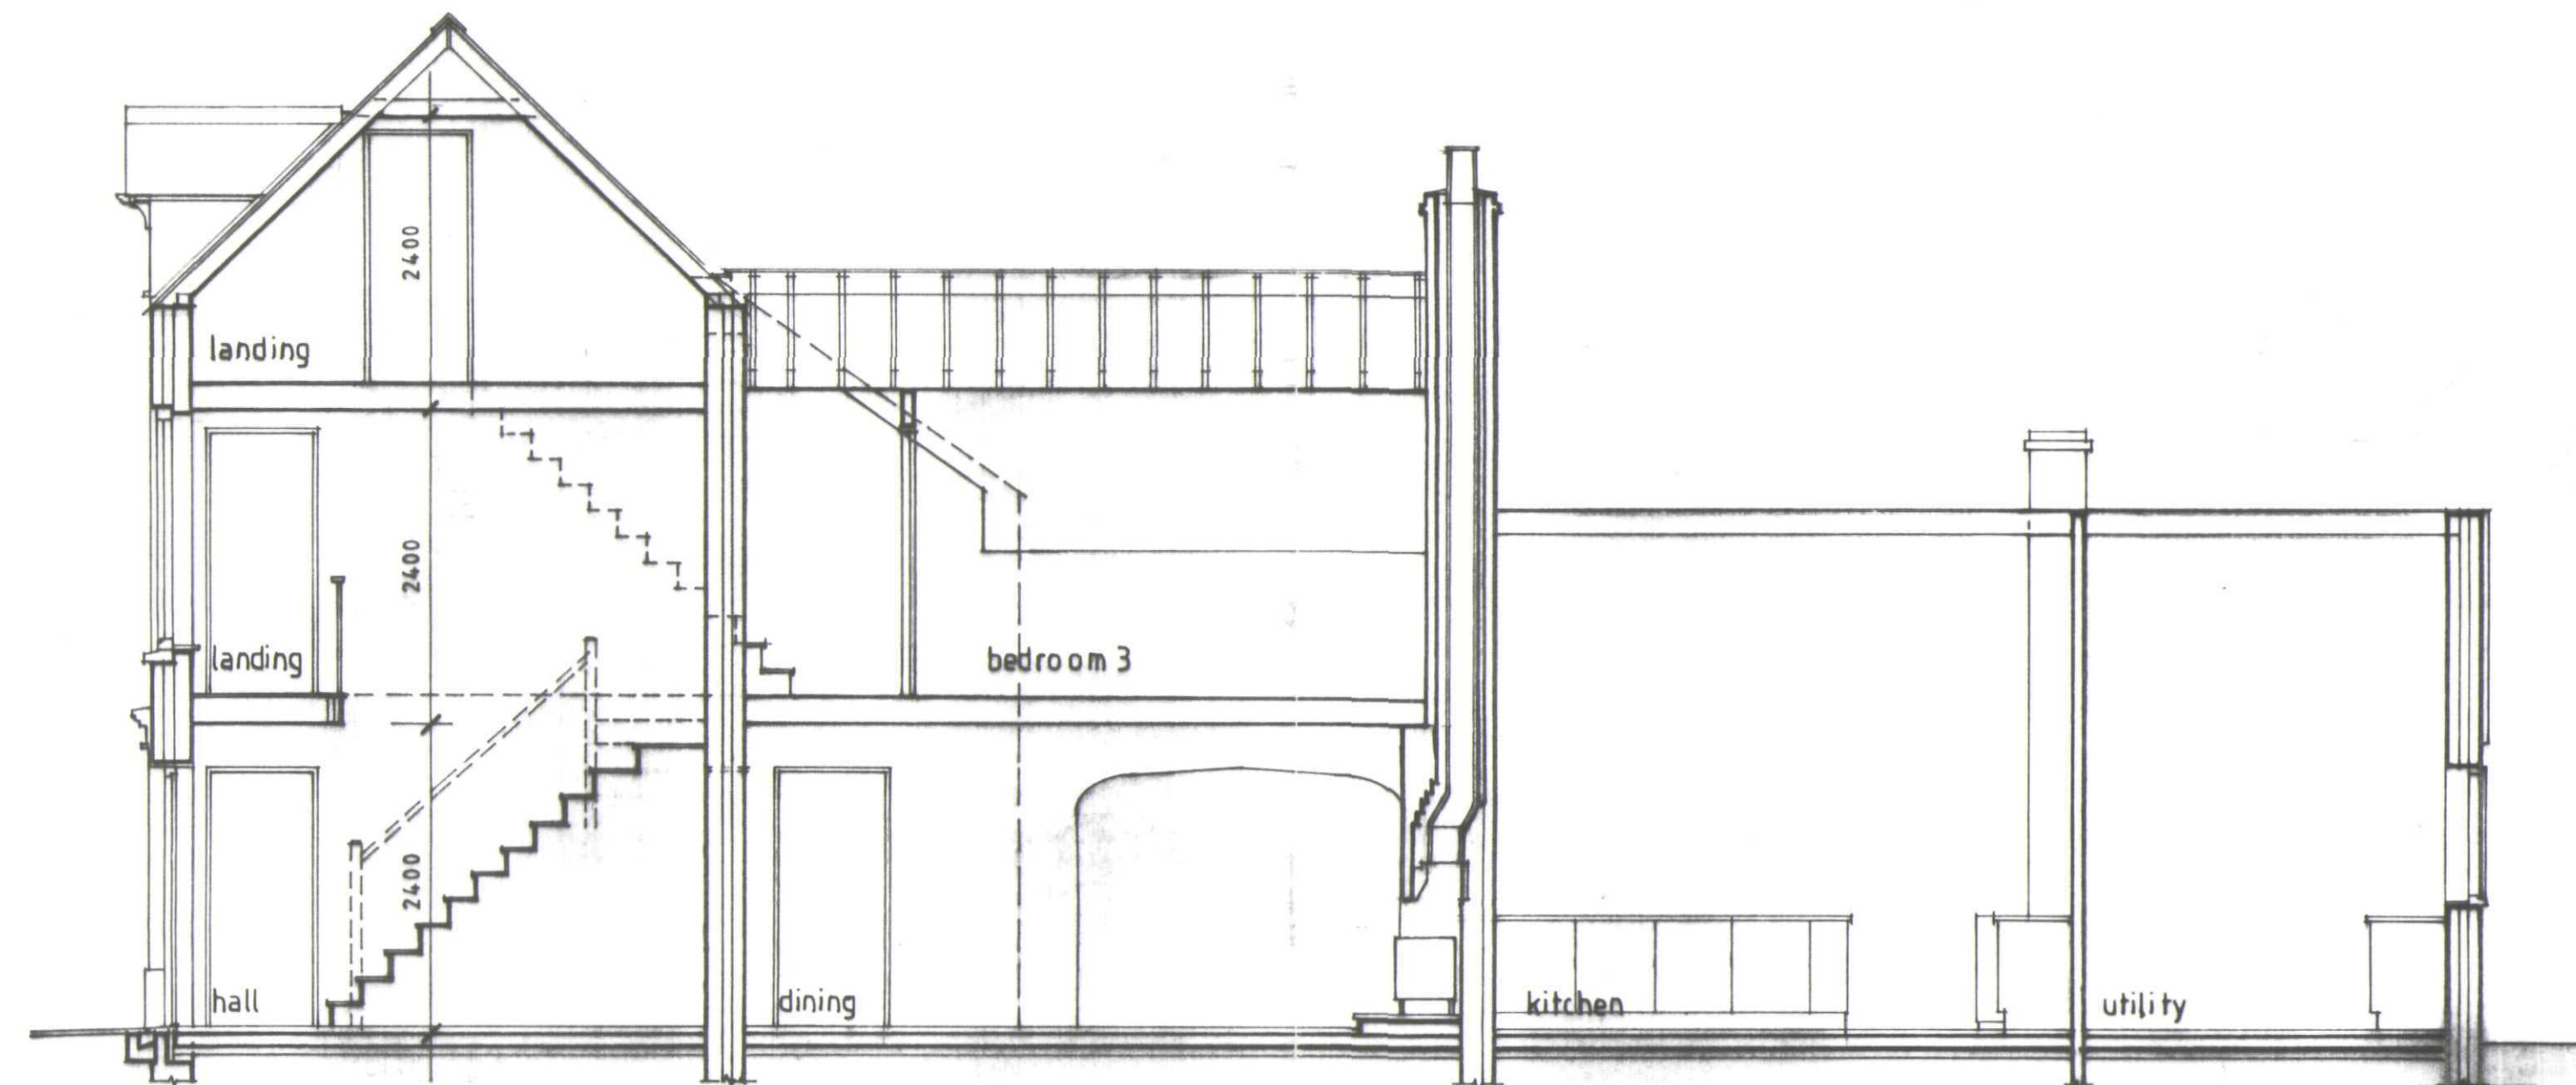

LONGITUDINAL SECTION

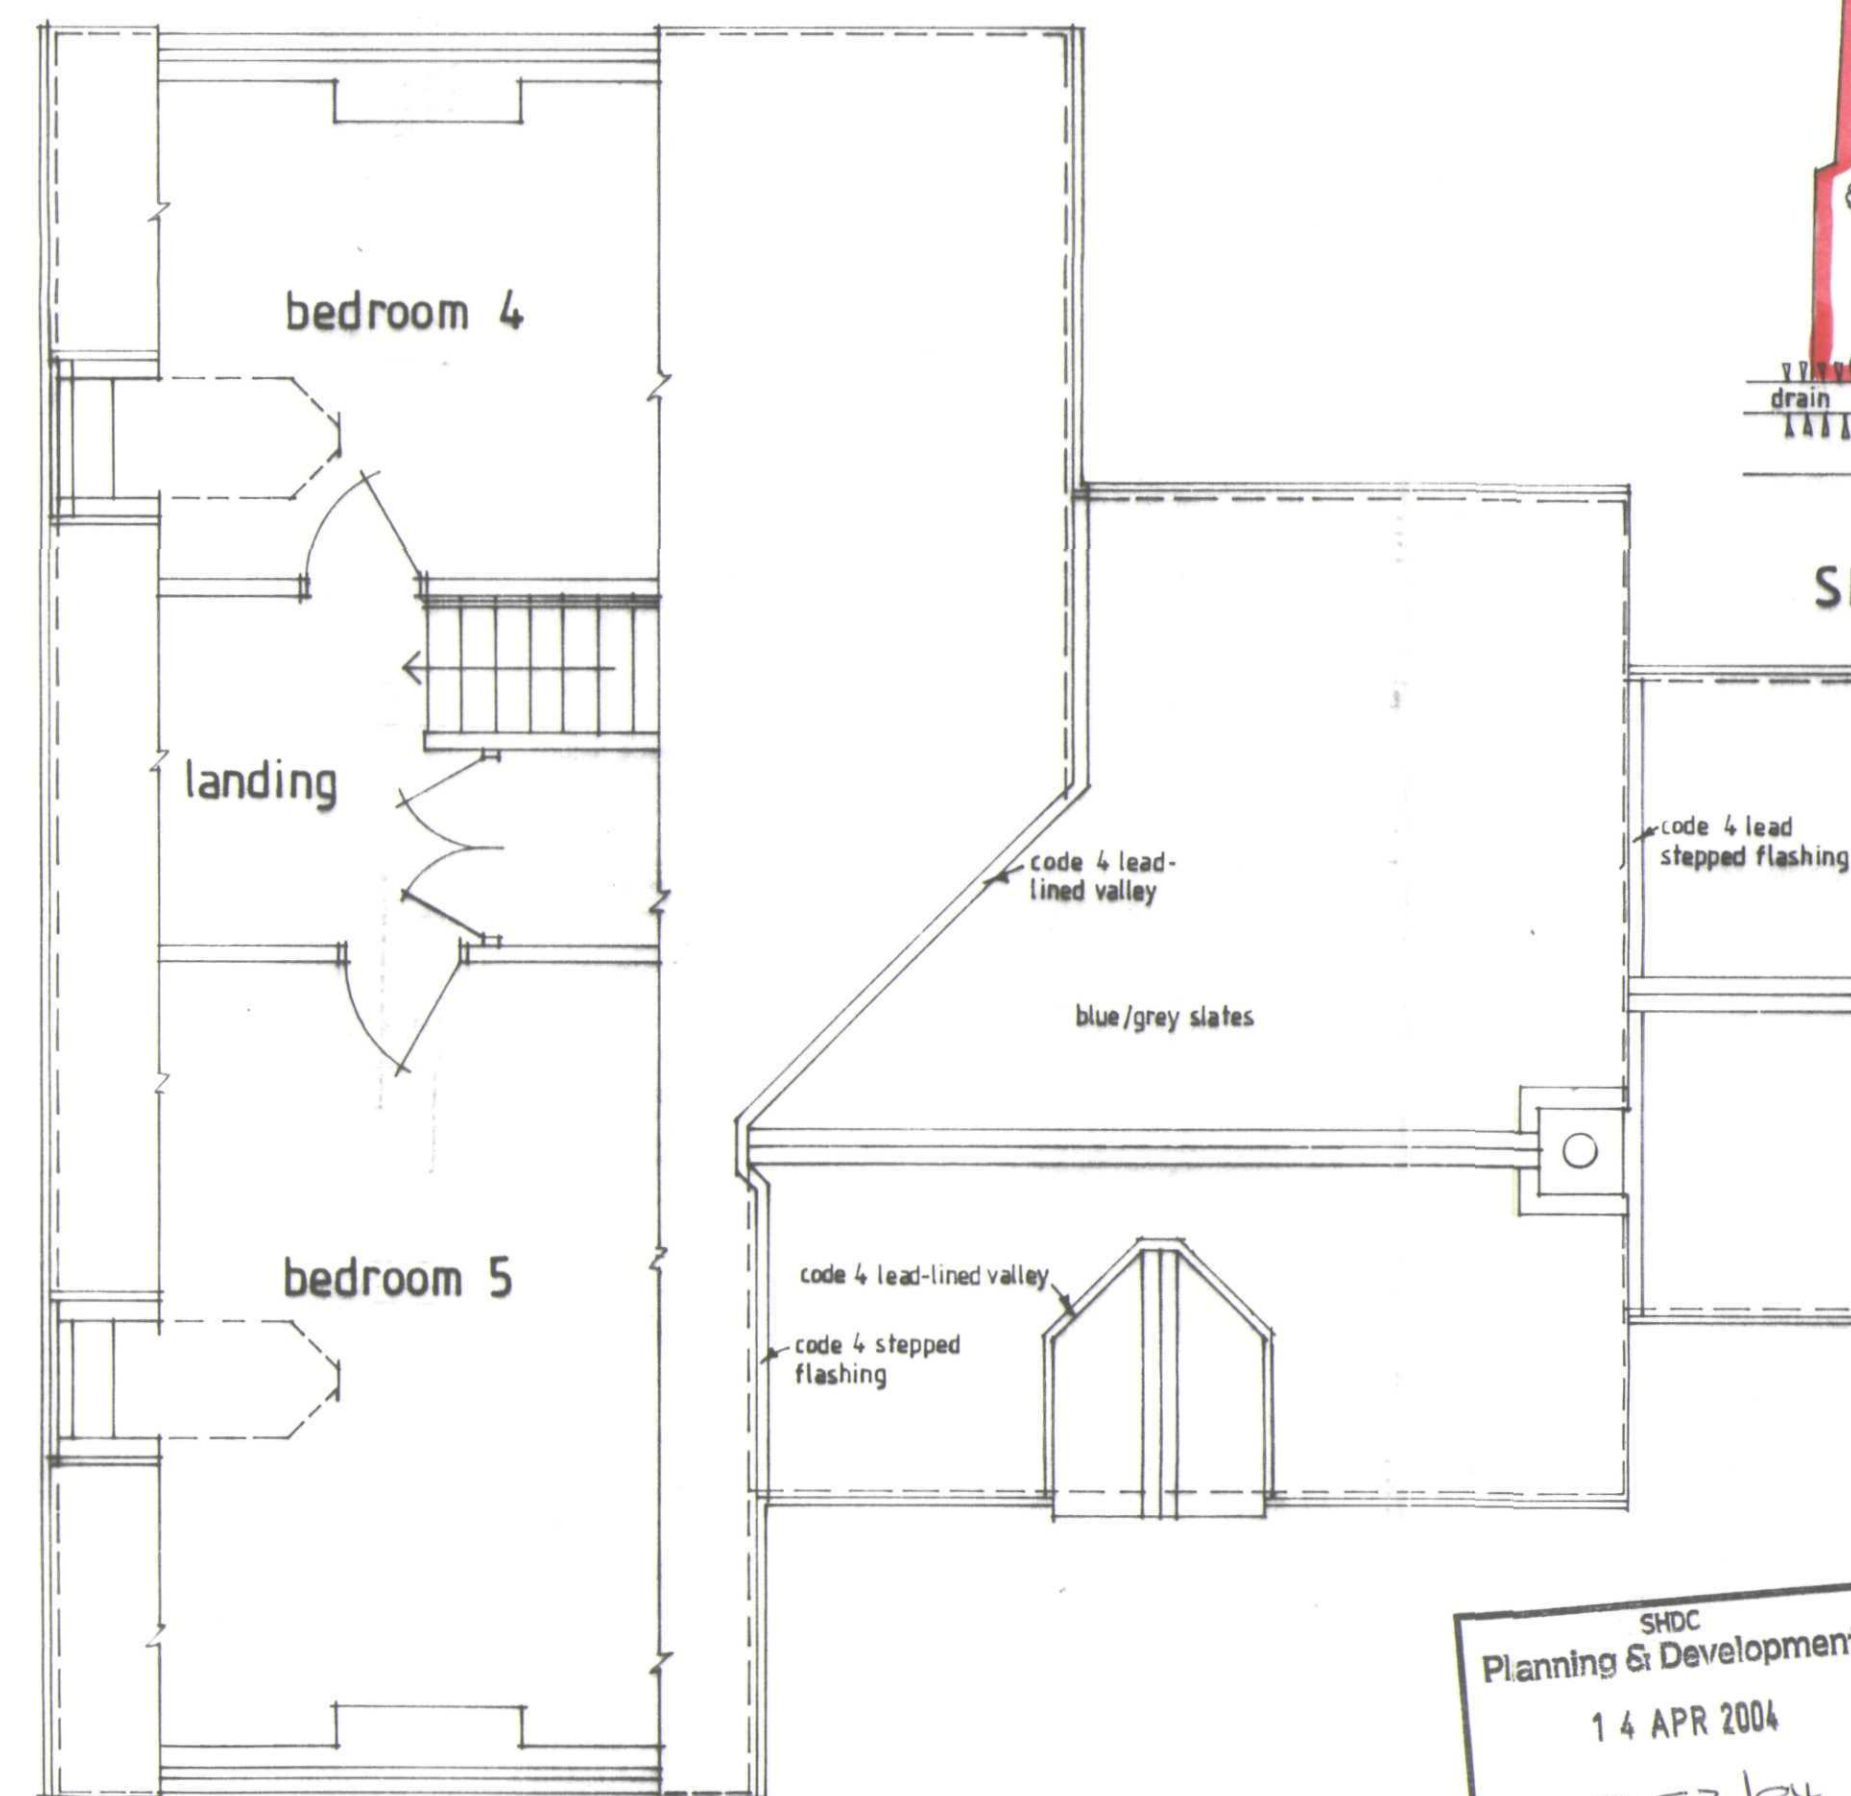

SECOND FLOOR

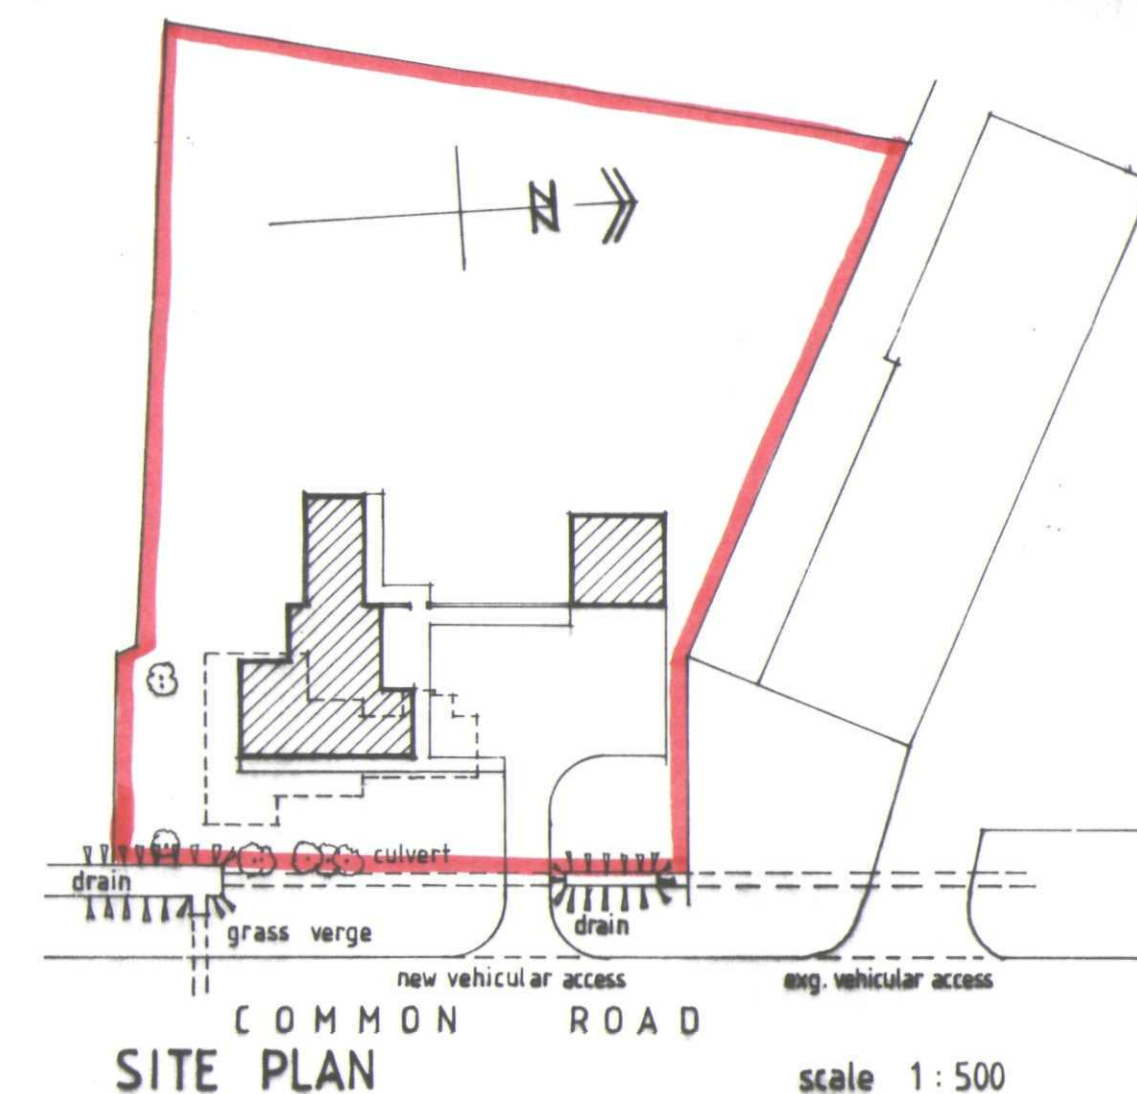

SITE PLAN

scale 1:500

REVISION:
Peter Humphrey Associates
ARCHITECTURAL DESIGN AND BUILDING

PROJECT
**PROPOSED RECONSTRUCTION OF
BANK HOUSE FARM
COMMON ROAD
MOULTON SEAS END
SPALDING**

CLIENT
ASHLEY KING DEVELOPMENTS
DATE Mar 2004 SCALE 1:50 JOB No. KL.10125-2

DO NOT SCALE FROM THIS DRAWING
COPYRIGHT: THIS DRAWING MUST NOT BE ISSUED, LOANED OR COPIED
WITHOUT THE CONSENT OF PETER HUMPHREY ASSOCIATES

Peter Humphrey Associates
ARCHITECTURAL DESIGN AND BUILDING
TELEPHONE 01533 606002
FAX 01533 606007
E-MAIL: ph.kings.lynn@caro4free.net
ST ANDREW'S BUSINESS CENTRE, ST ANDREW'S STREET
SEAS END, SPALDING, PE30 1LT
British Association of Architectural Technicians

SHDC
Planning & Development
14 APR 2004
Ref: 0482 104

**DETERMINED
PLAN**