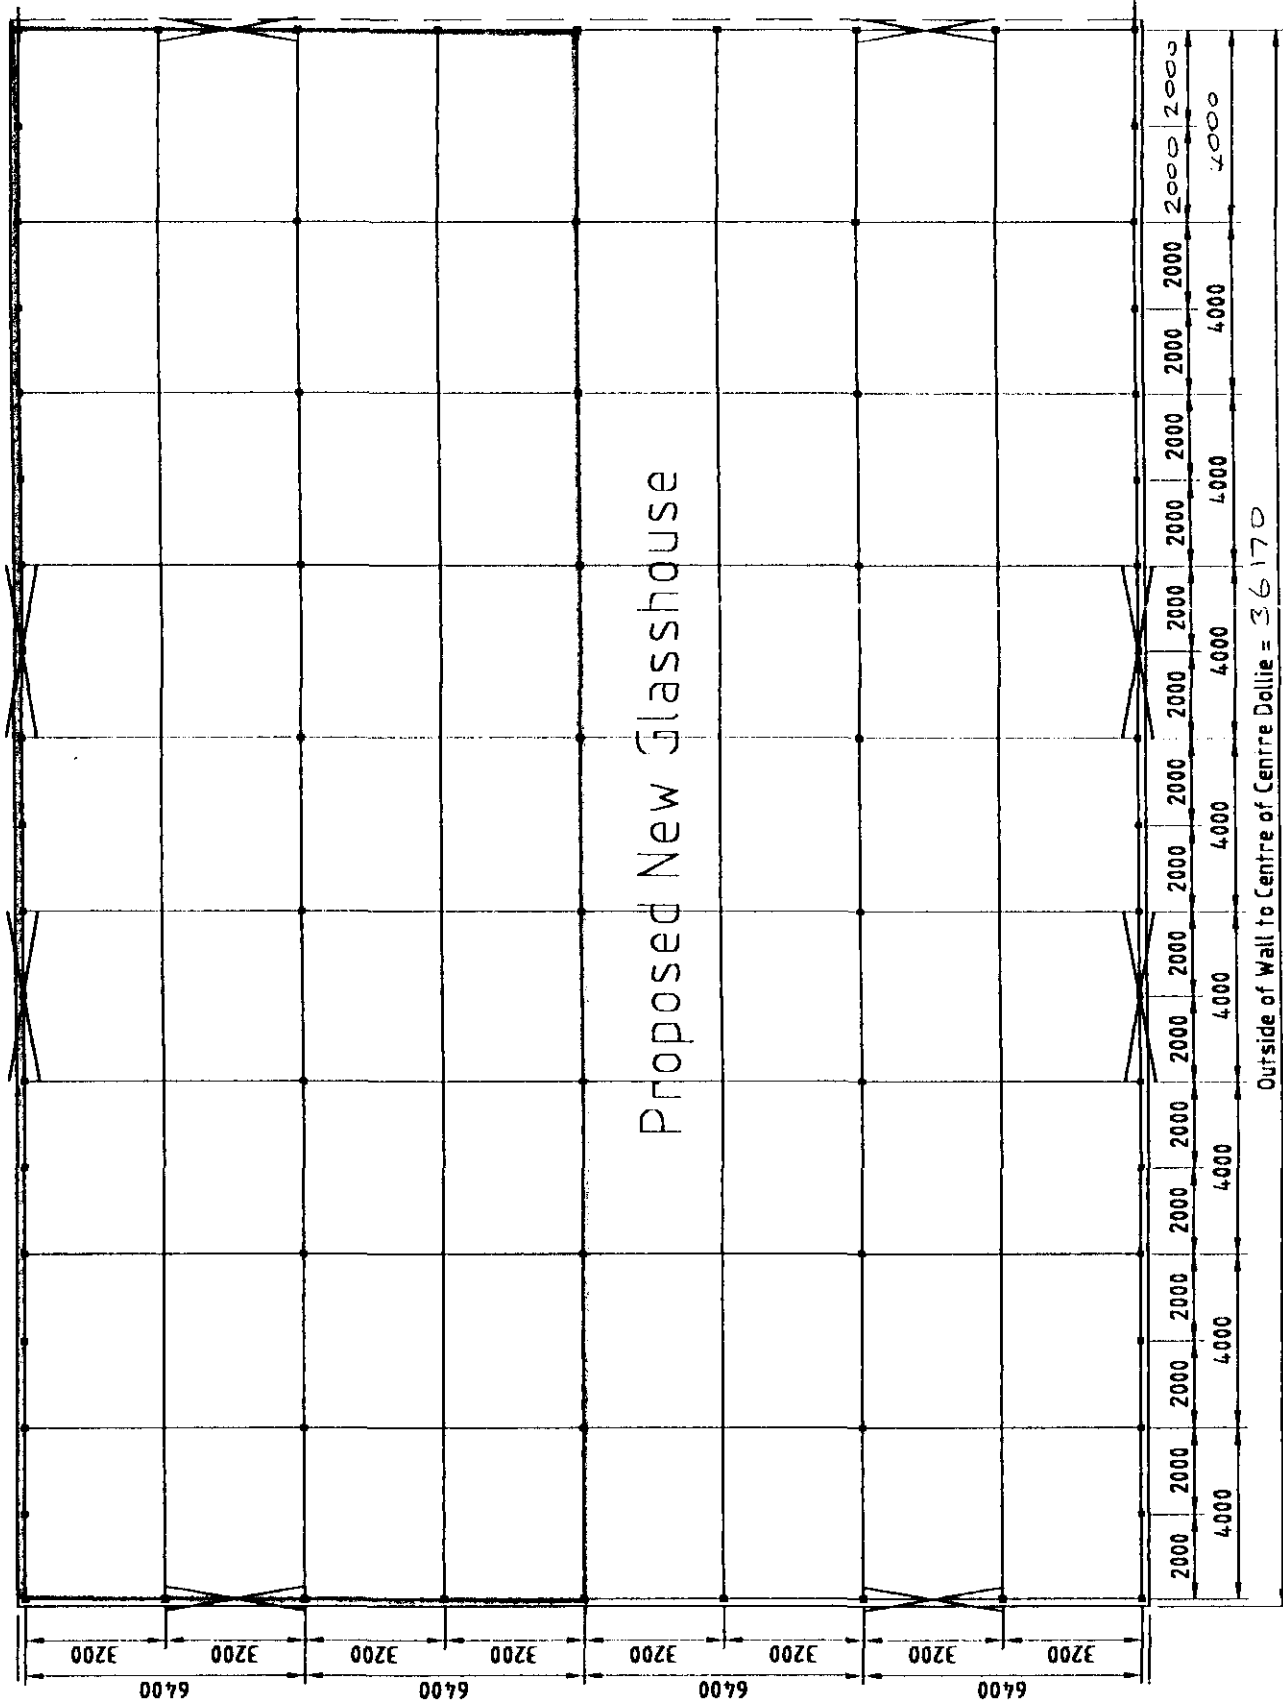
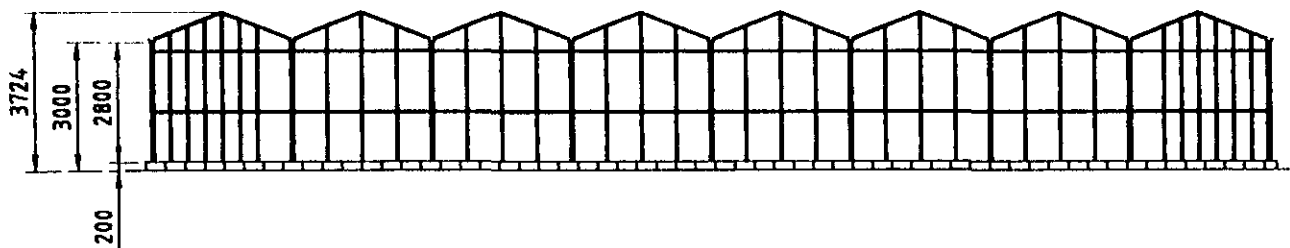


Existing Glasshouse

22 200
0486103

DETERMINED
PLAN

Hortach Systems Ltd Hall Gata, Habbach, Spalding, Lincs. PE12 7LG	contract 03059	C			
	scale 1:200	B			
	checked	A			
	date 10/3/03	CH	DAT	SIG	
Plan Greenhouse - Mr Taylor				Drawn by	
				DL	
				sheet number	1

HOK Engineering Ltd.
Otttingham Road, Keyingham
Near Hull HU12 9RX
Tel. (01964) 822710 Fax. 828675

PROPOSED WATER RESERVOIR
CONSISTING OF 1.5m HIGH EARTH
BANK.
EXTERNAL OF BANK - 23.0 x 23.0
INTERNAL OF RESERVOIR - 17.0 x 17.0

PROPOSED GLASSHOUSE EXTENSION
36.170 x 12.800
SEE DRG - 03059/1

EXISTING
GLASSHOUSES

EXISTING
GLASSHOUSES

EXISTING
ACCESS

SEAS END ROAD

SITE PLAN

General Notes

Do not scale from this drawing.

This drawing is copyright and may not be altered, traced, copied, photographed or used for any purpose other than that for which it is issued without written permission from Messrs Status Design.

The General Contractor is to check all dimensions on site and report discrepancies to the Architect.

All details shown on this drawing are based upon typical site conditions related to the area. No responsibility can be accepted for abnormal conditions unless reported to the Architects so that design amendments may be considered.

Please note, this drawing is not a conveyance drawing.

Construction work to be carried out with due regard to the construction (Design and Management) Regulations 1994 (CDM) and the Health and Safety at work, etc. Act 1974 (HSW Act).

Proposed on-site soakaways to be maintained by the owner for the life duration of the property.

THIS DRG. TO BE READ IN CONJUNCTION WITH
HOK DRG. 03059/1



LOCATION PLAN

Planning	Development
22 APR 2003	
Ref	0486103

DESIGN Status
CONSULTANTS IN ARCHITECTURE & PLANNING

PROPOSED GLASSHOUSE
EXTENSION & RESERVOIR
AT 25 SEAS END ROAD,
MOULTON SEAS END FOR

M. G. TAYLOR.

DETERMINED
PLAN

1:500 1:1250 SD03-040/1

APRIL-03 B.GILHAM.

2 Edinburgh Walk, Holbeach,
Spalding, Lincs. PE12 7AP
Tel: 01406 424343 Fax: 01406 490702