



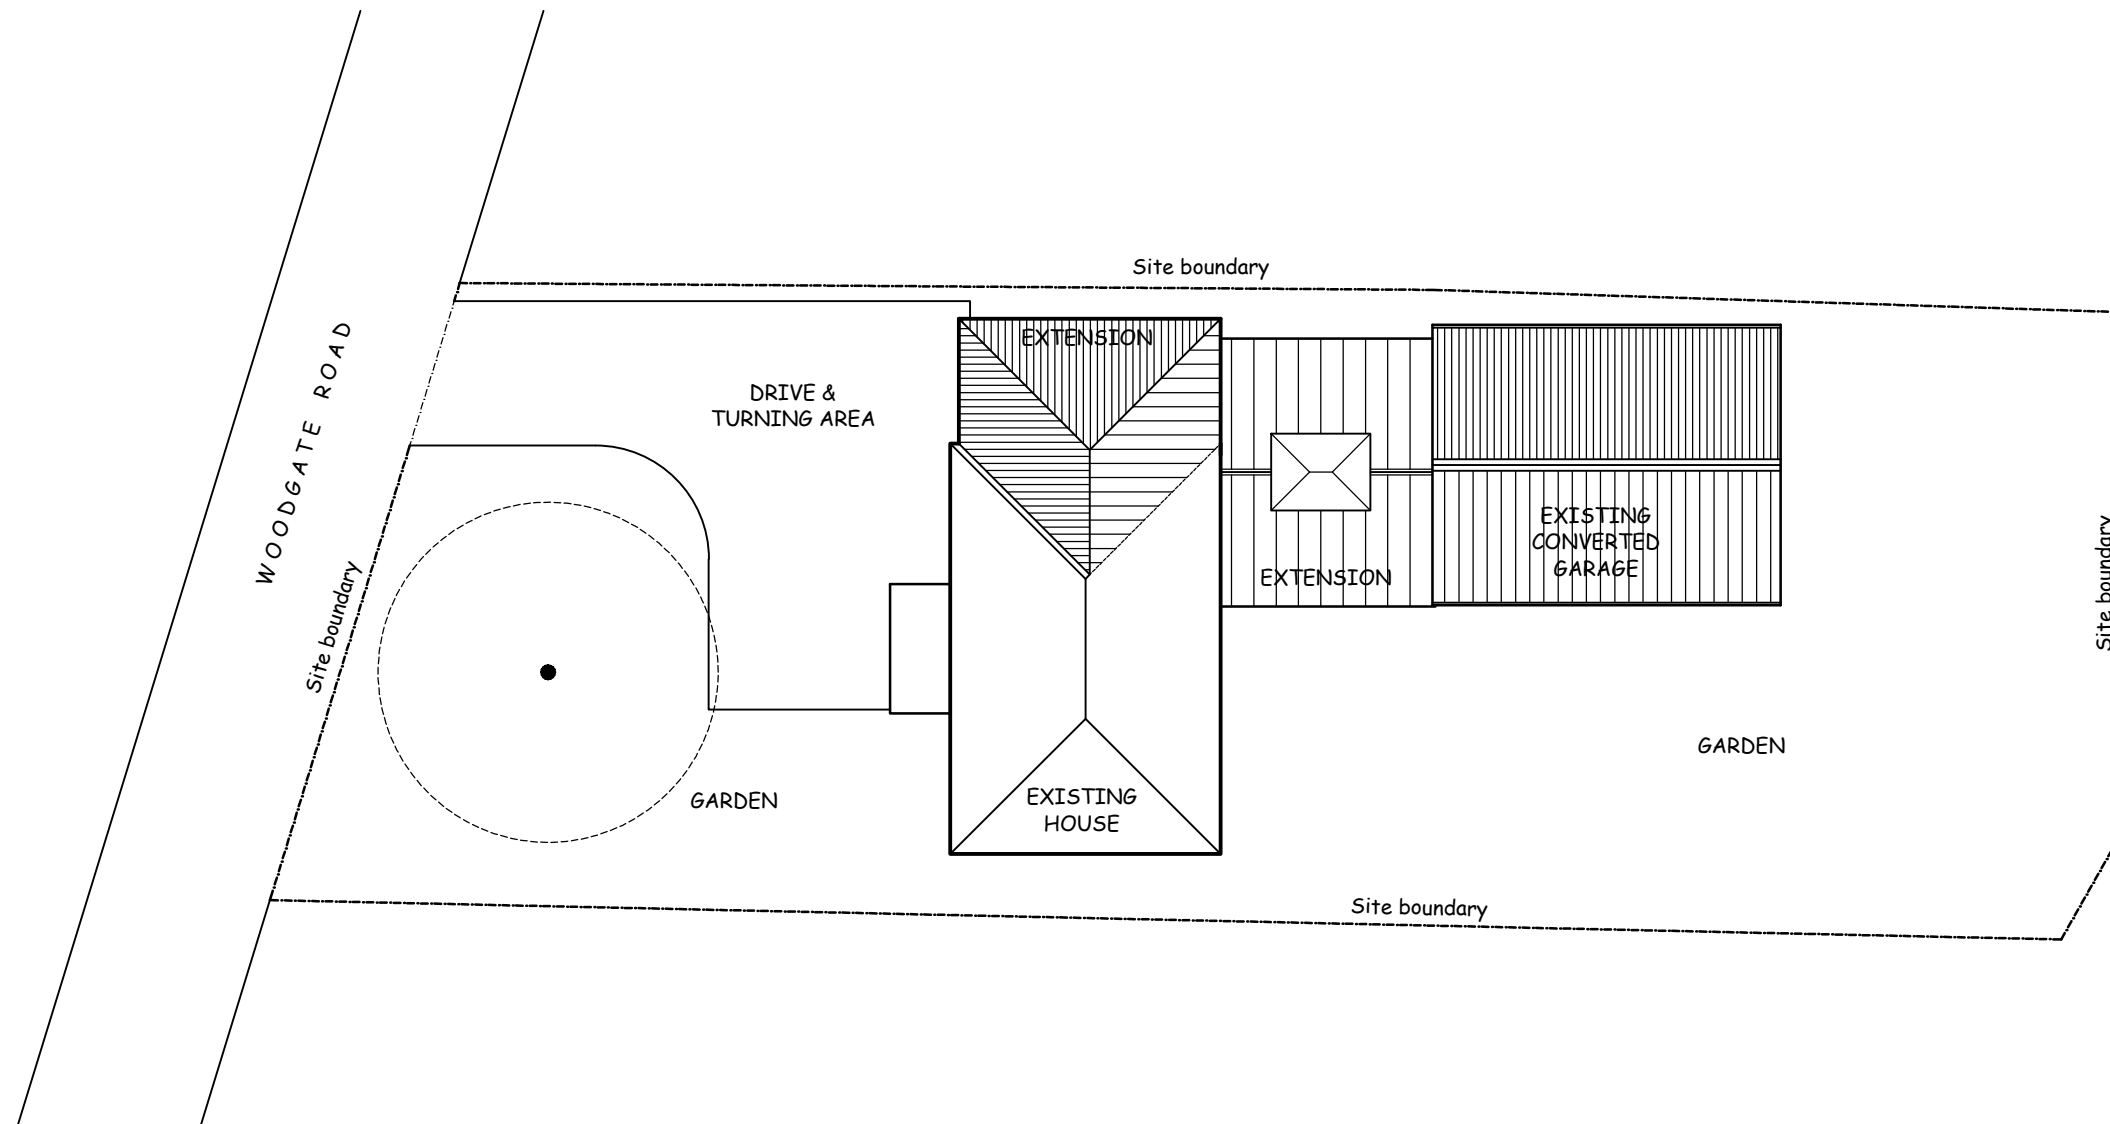

SITE PLAN 1:200

 

Richard J Diggle Ltd

Building Design : Project Management



HOUSE EXTENSION & ALTERATIONS
74 WOODGATE ROAD : MOULTON CHAPEL : SPALDING : PE12 0XF
MR & MRS T HOLLIS

17/1286-04 SITE PLAN : SCALE 1:200

194 Broad Gate
Weston Hills
Spalding
Lincs
PE12 6DQ

Tel/fax: 01406 380952
Mob: 07771 621902
E-mail: richard@diggle.biz