





Proposed Side Elevation
Scale 1:50

Proposed Rear Elevation
Scale 1:50

Proposed Side Elevation
Scale 1:50

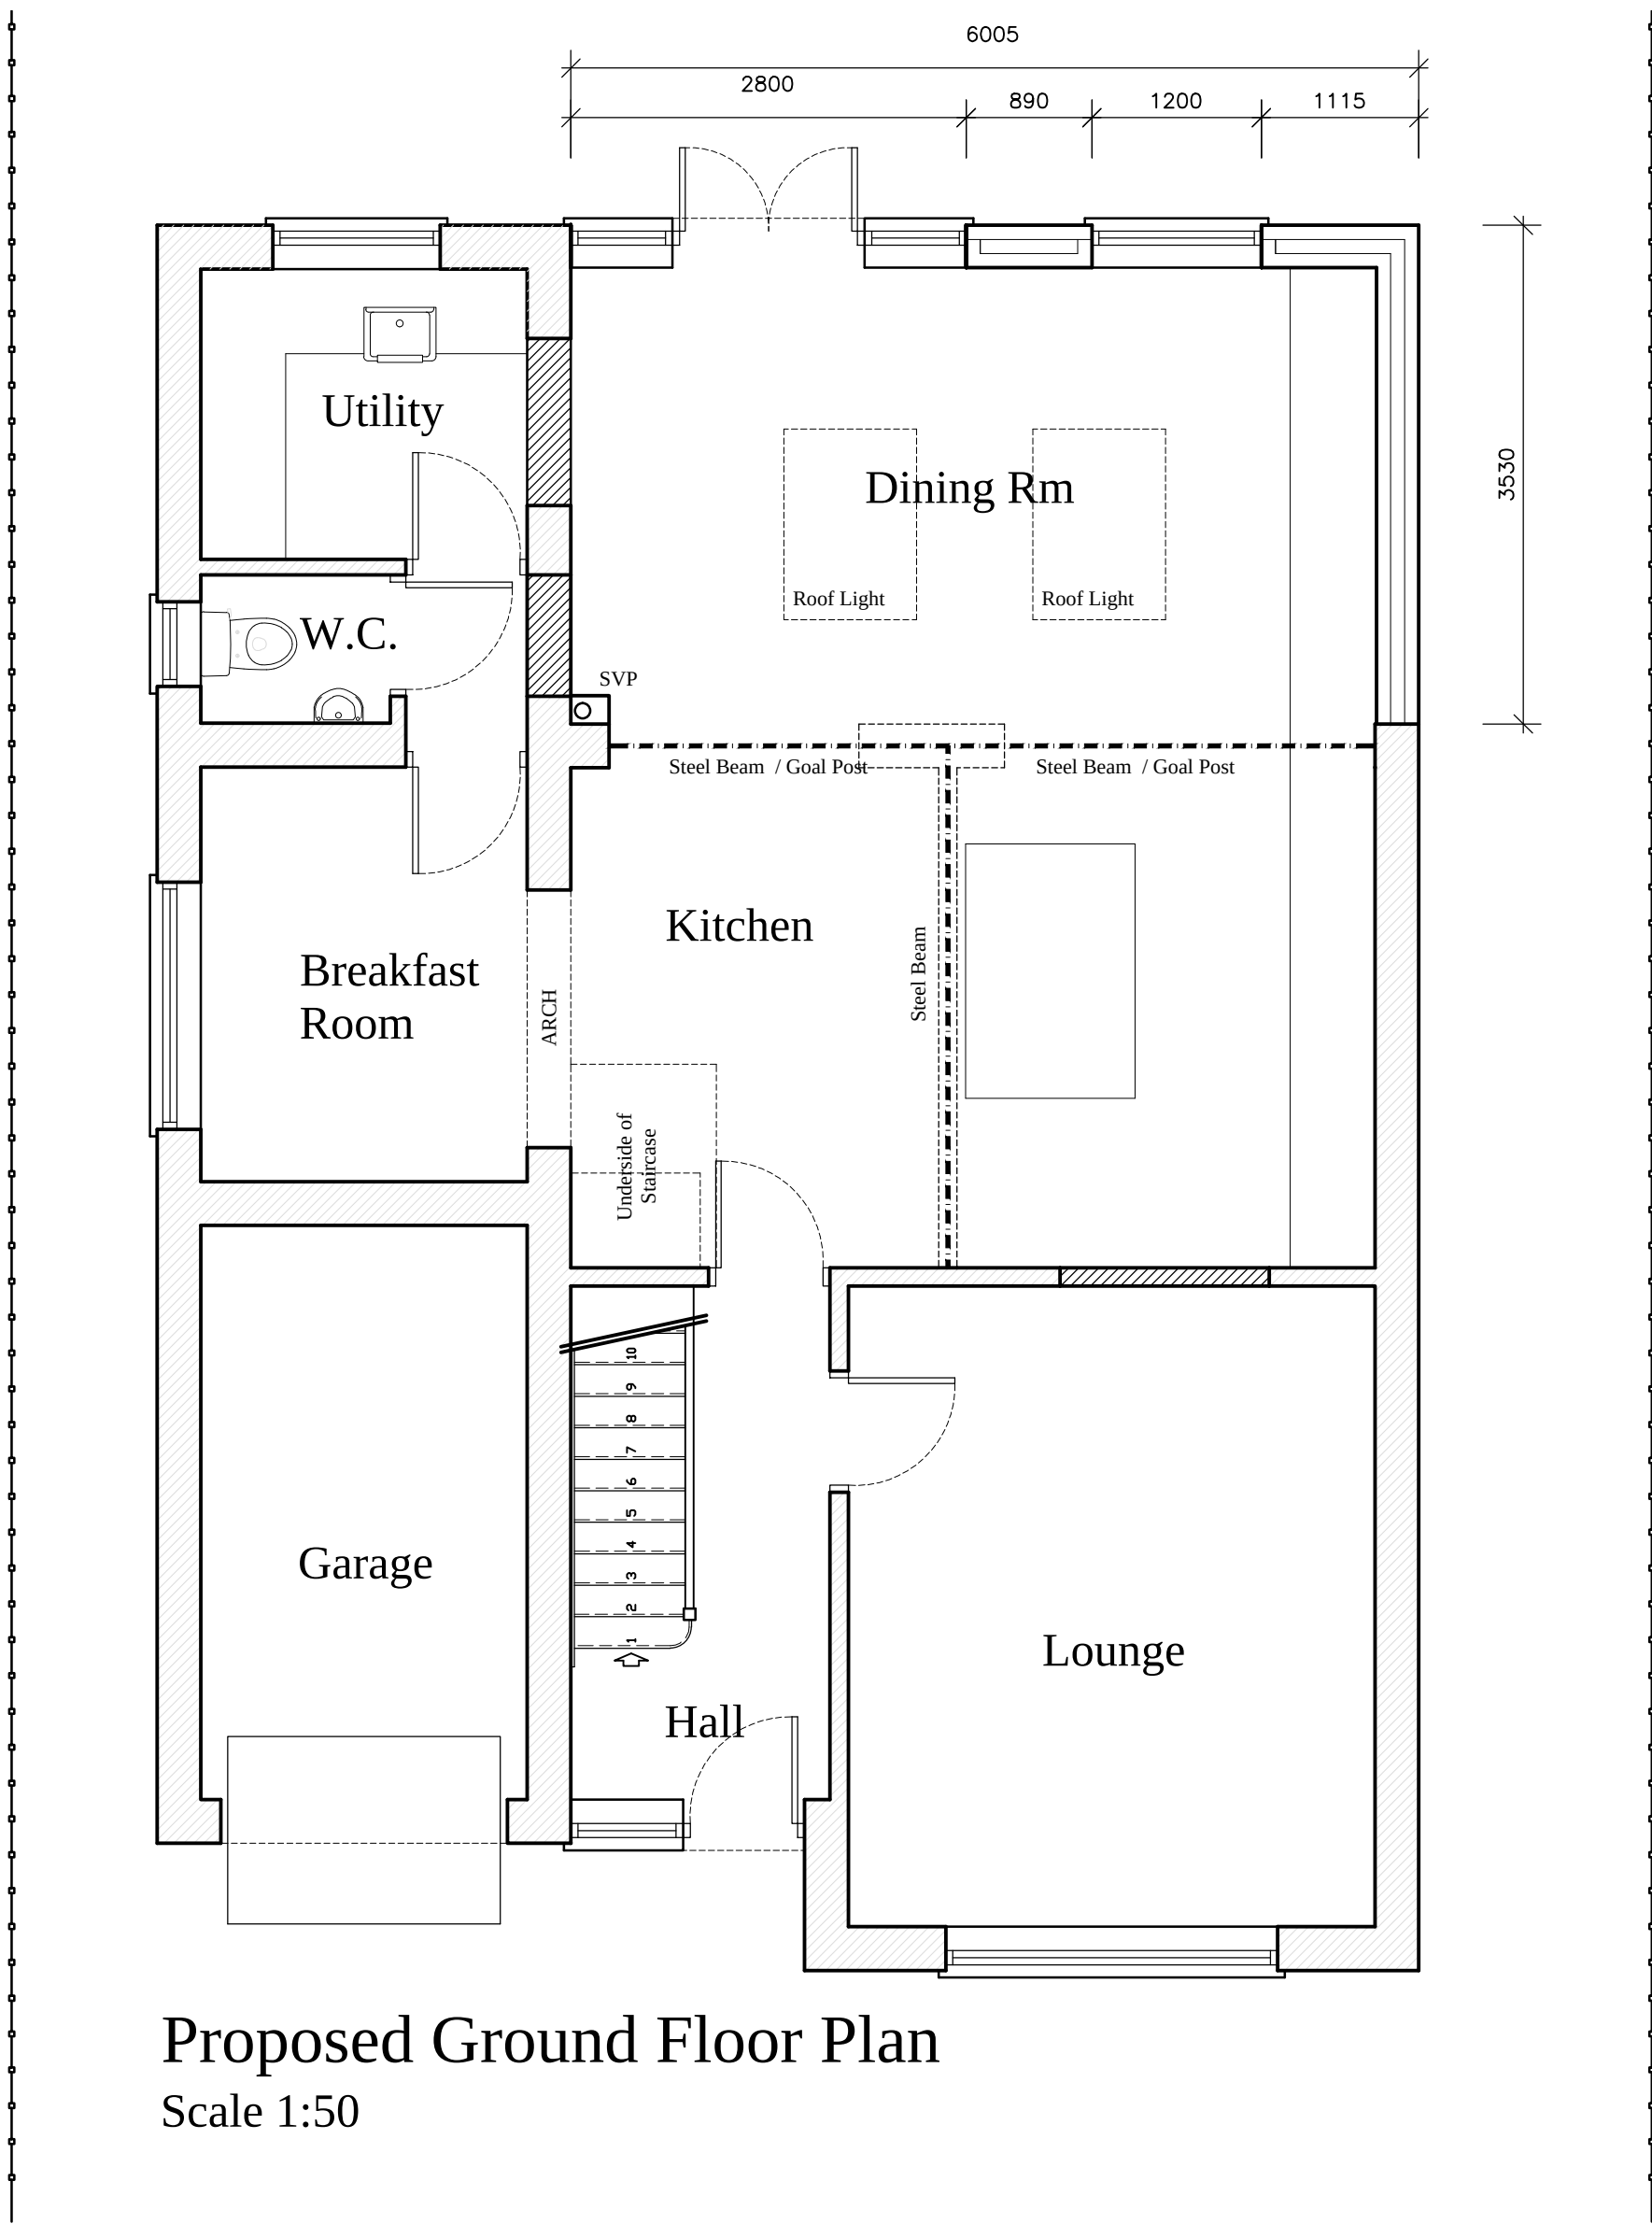


Proposed Ground Floor Plan
Scale 1:50

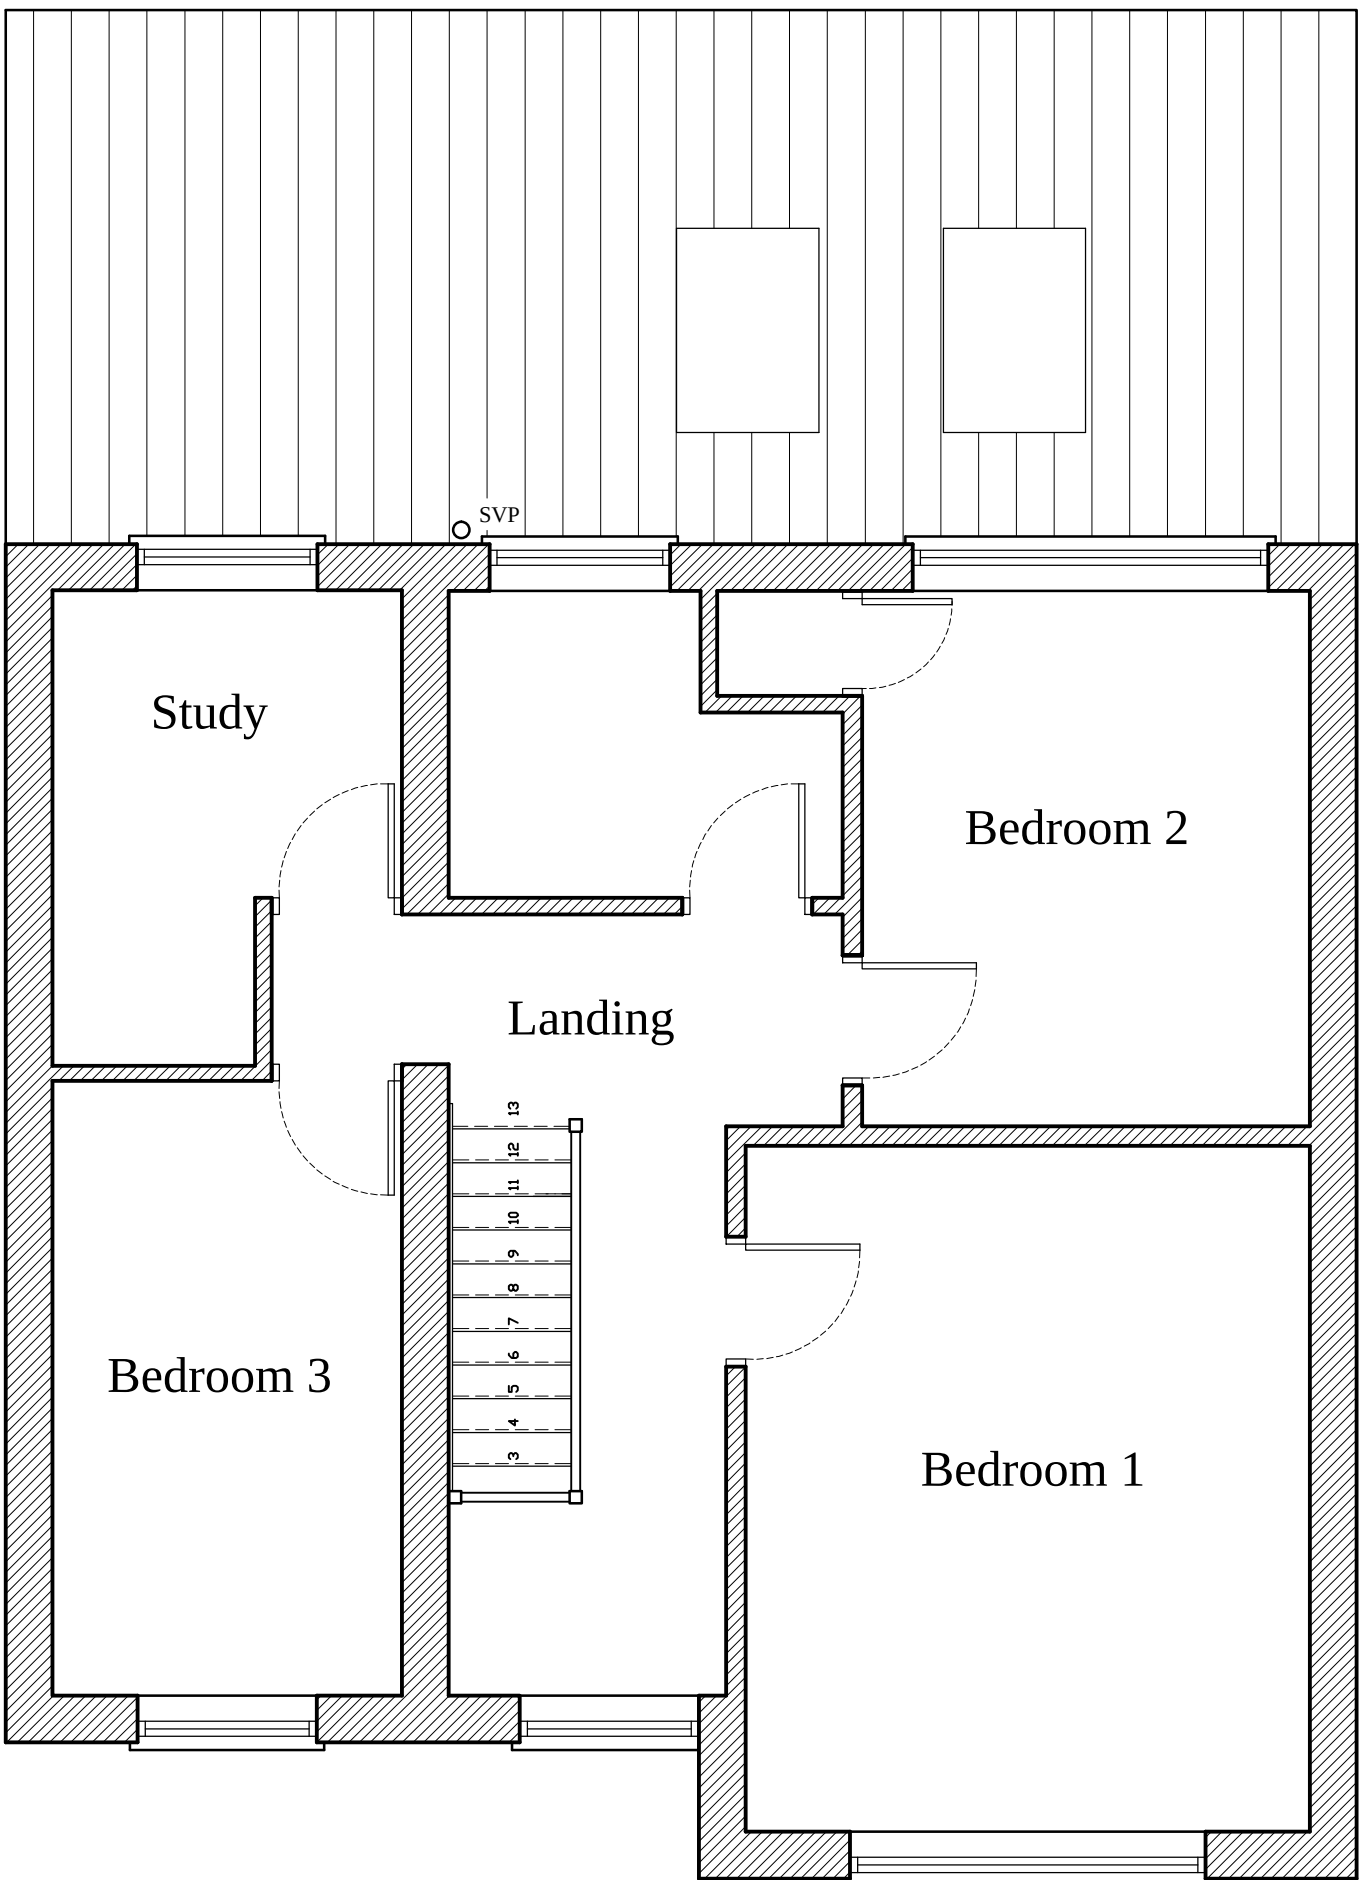

Proposed First Floor Plan
Scale 1:50



Existing Block Plan
Scale 1:500

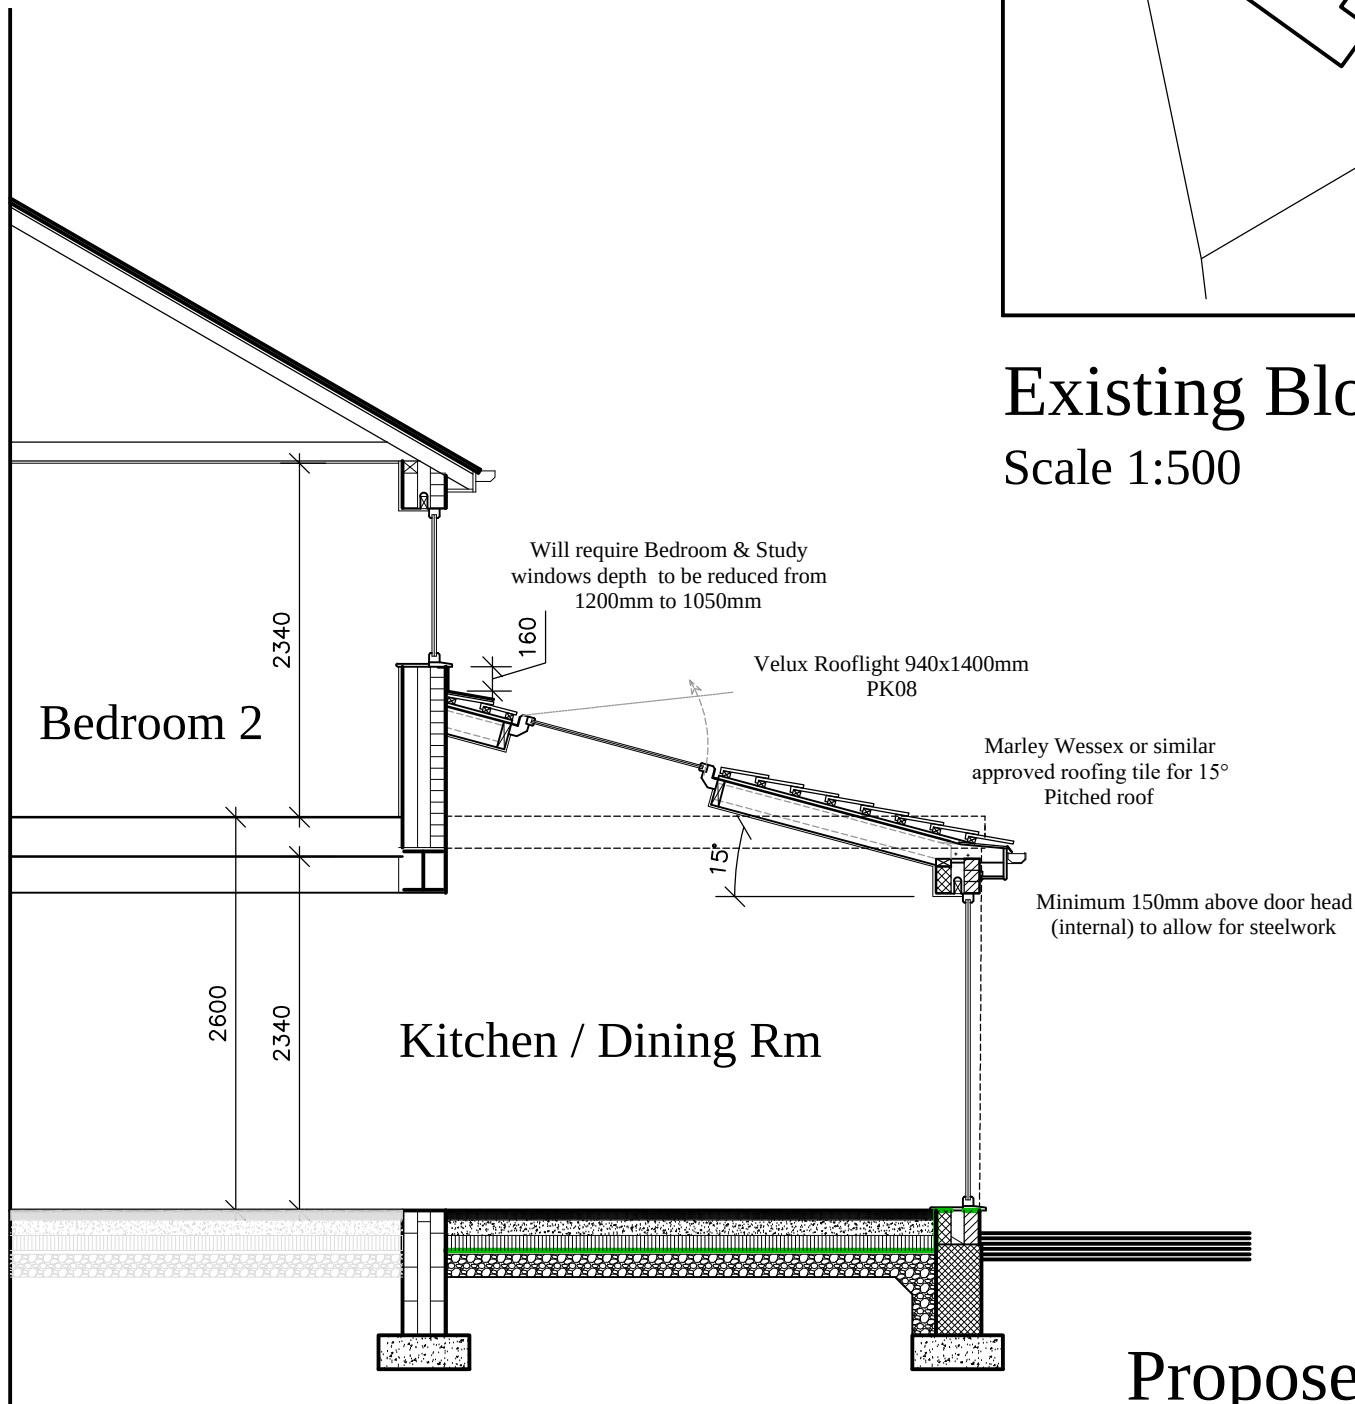

Proposed Section
Scale 1:50