

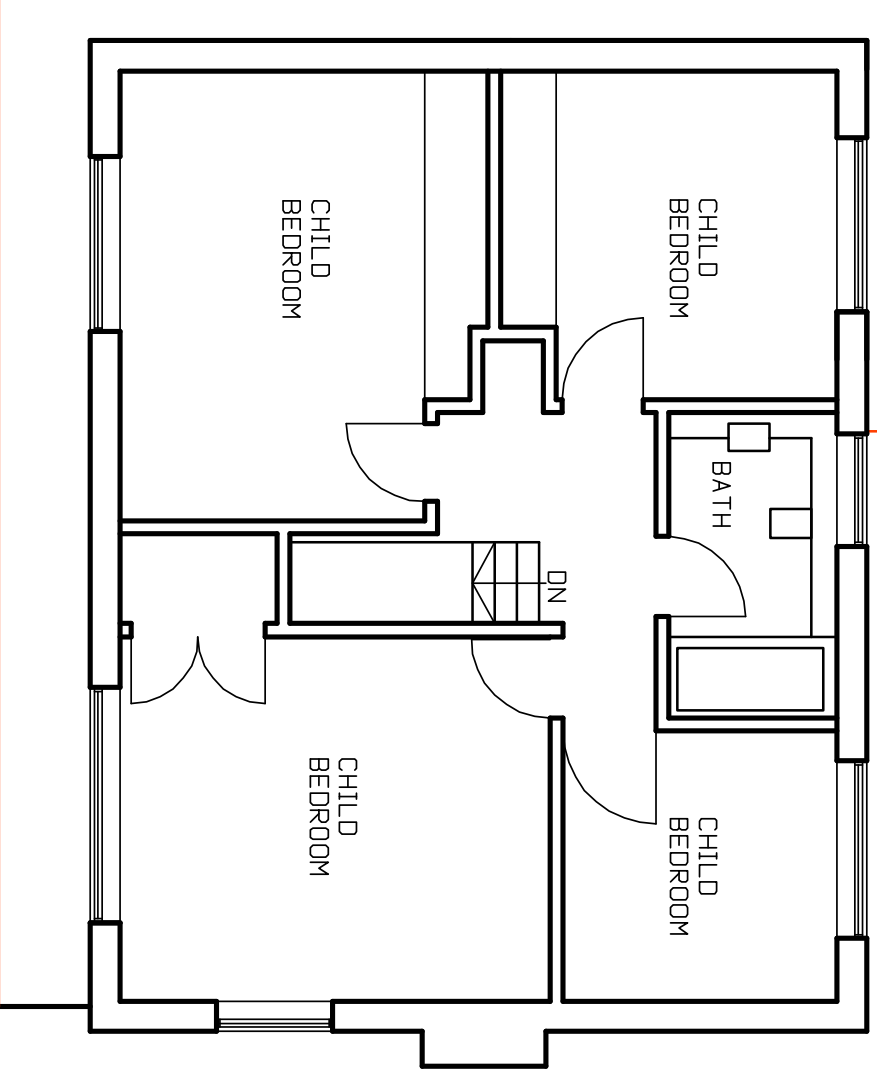


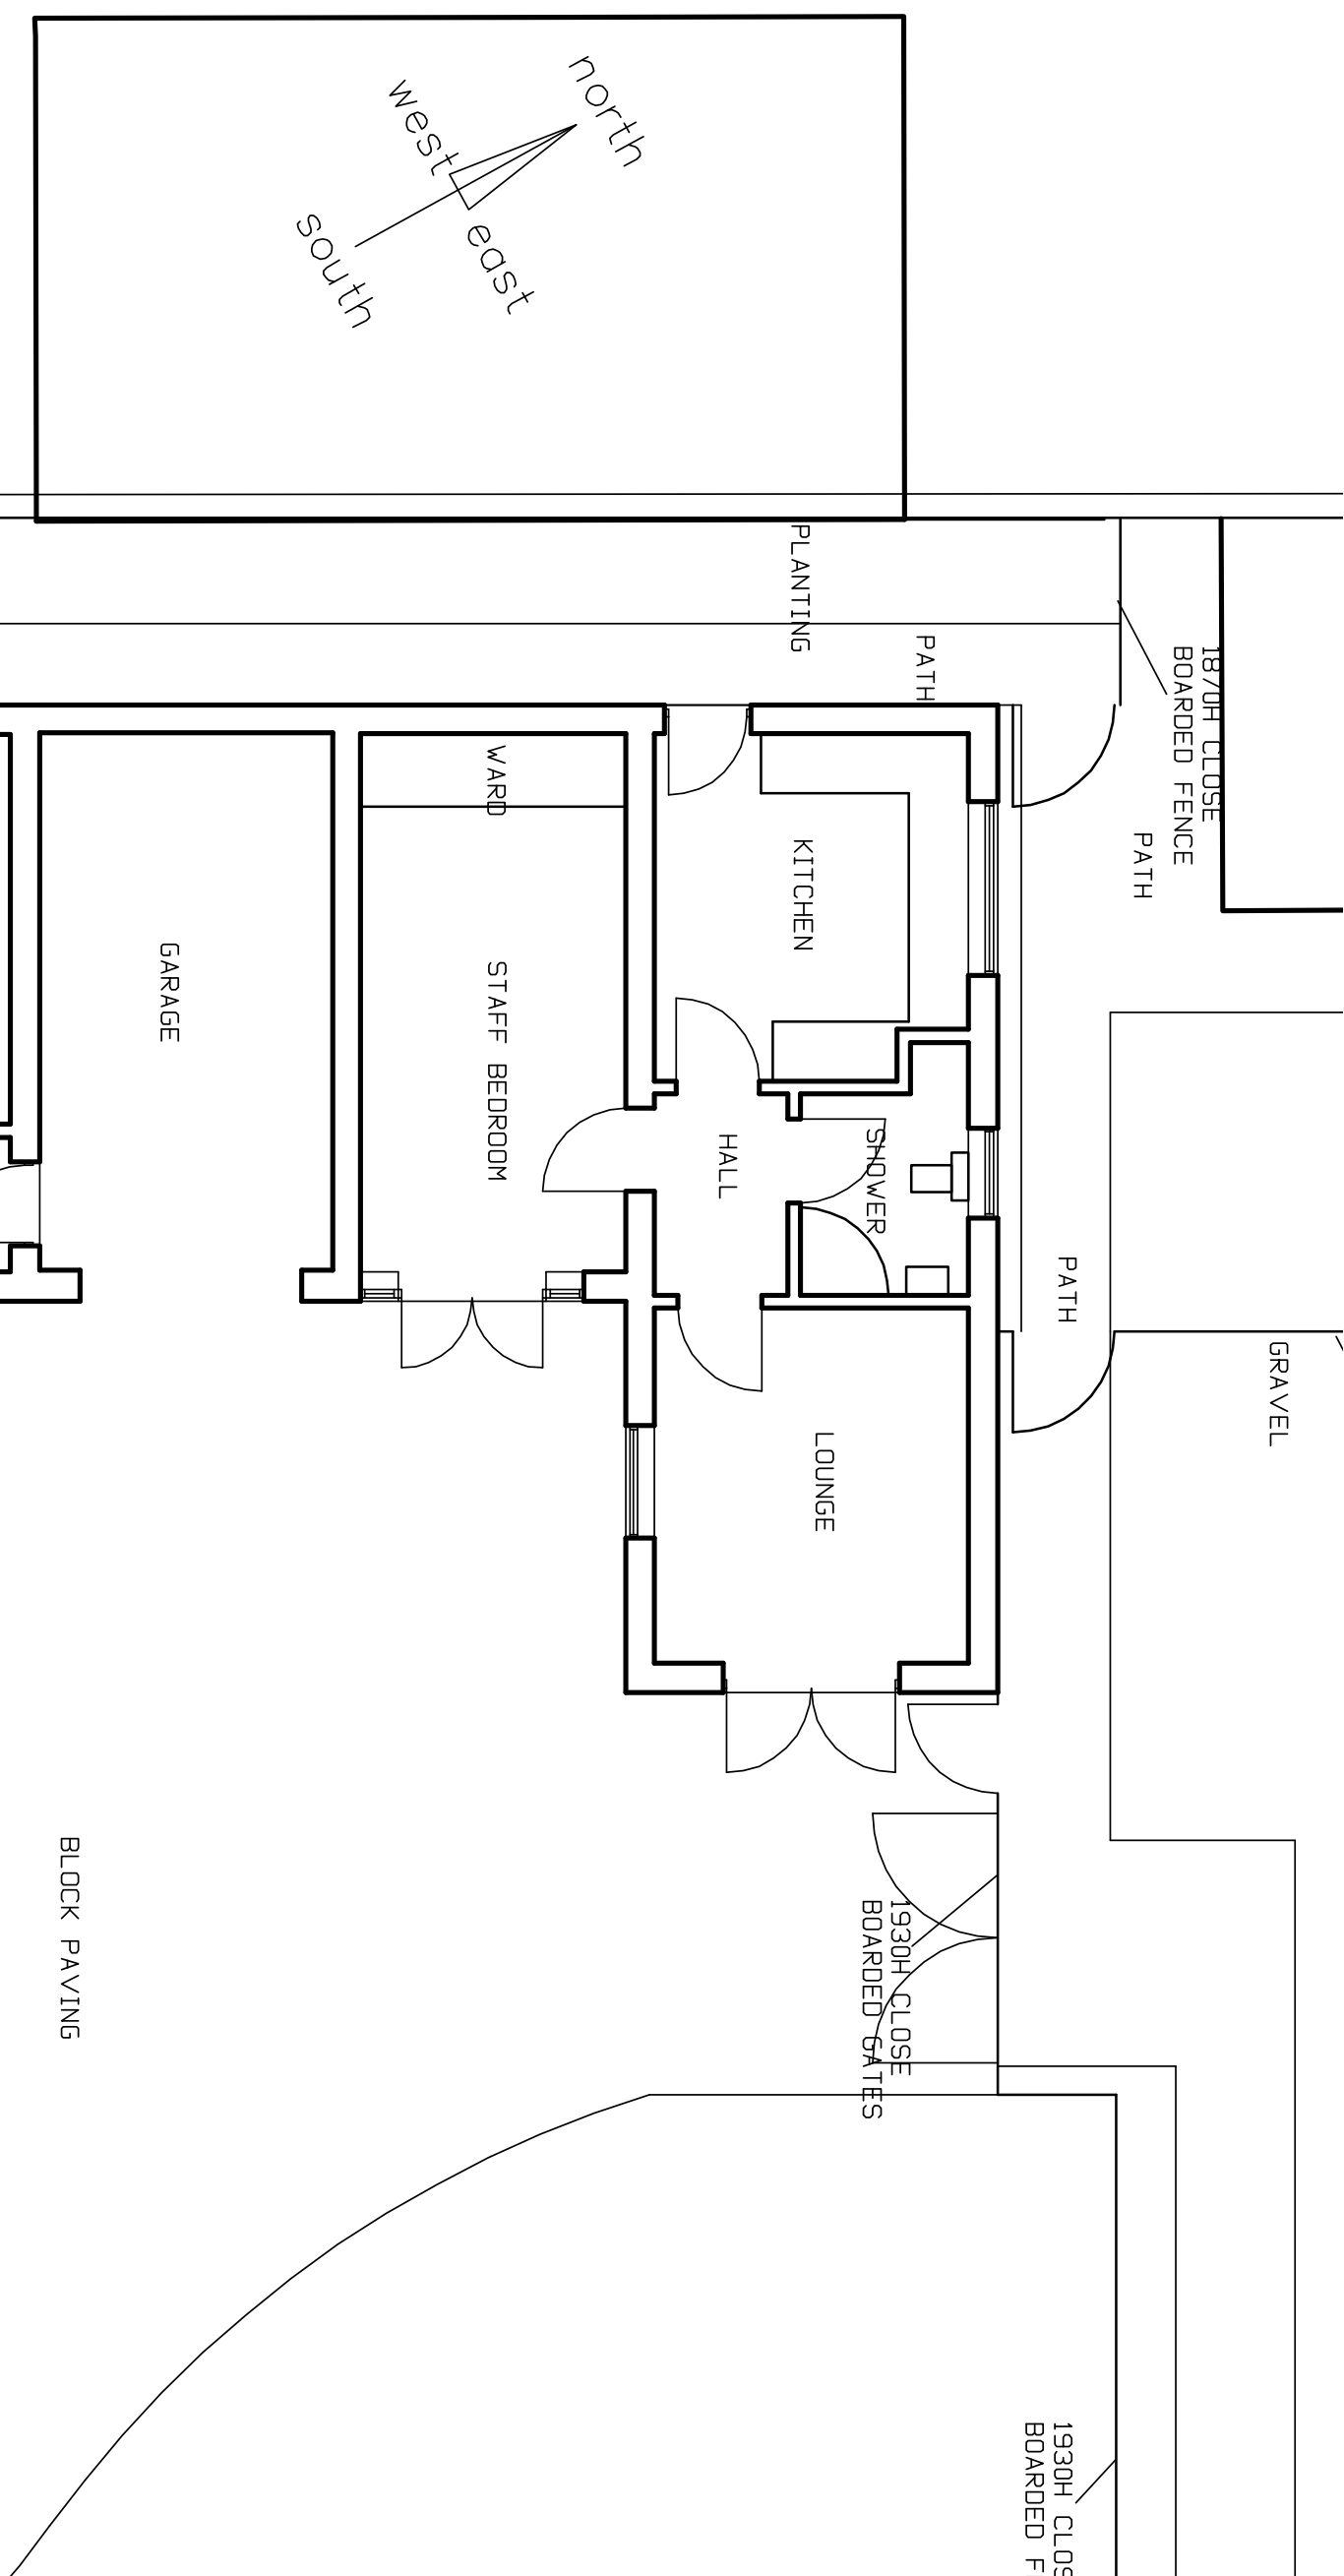


FIRST FLOOR PLAN 1-100

EXISTING SEPTIC TANK AND
SOAKAWAY DRAIN OFF RETAINED
SEE EXISTING SITE PLAN FOR DETAILS

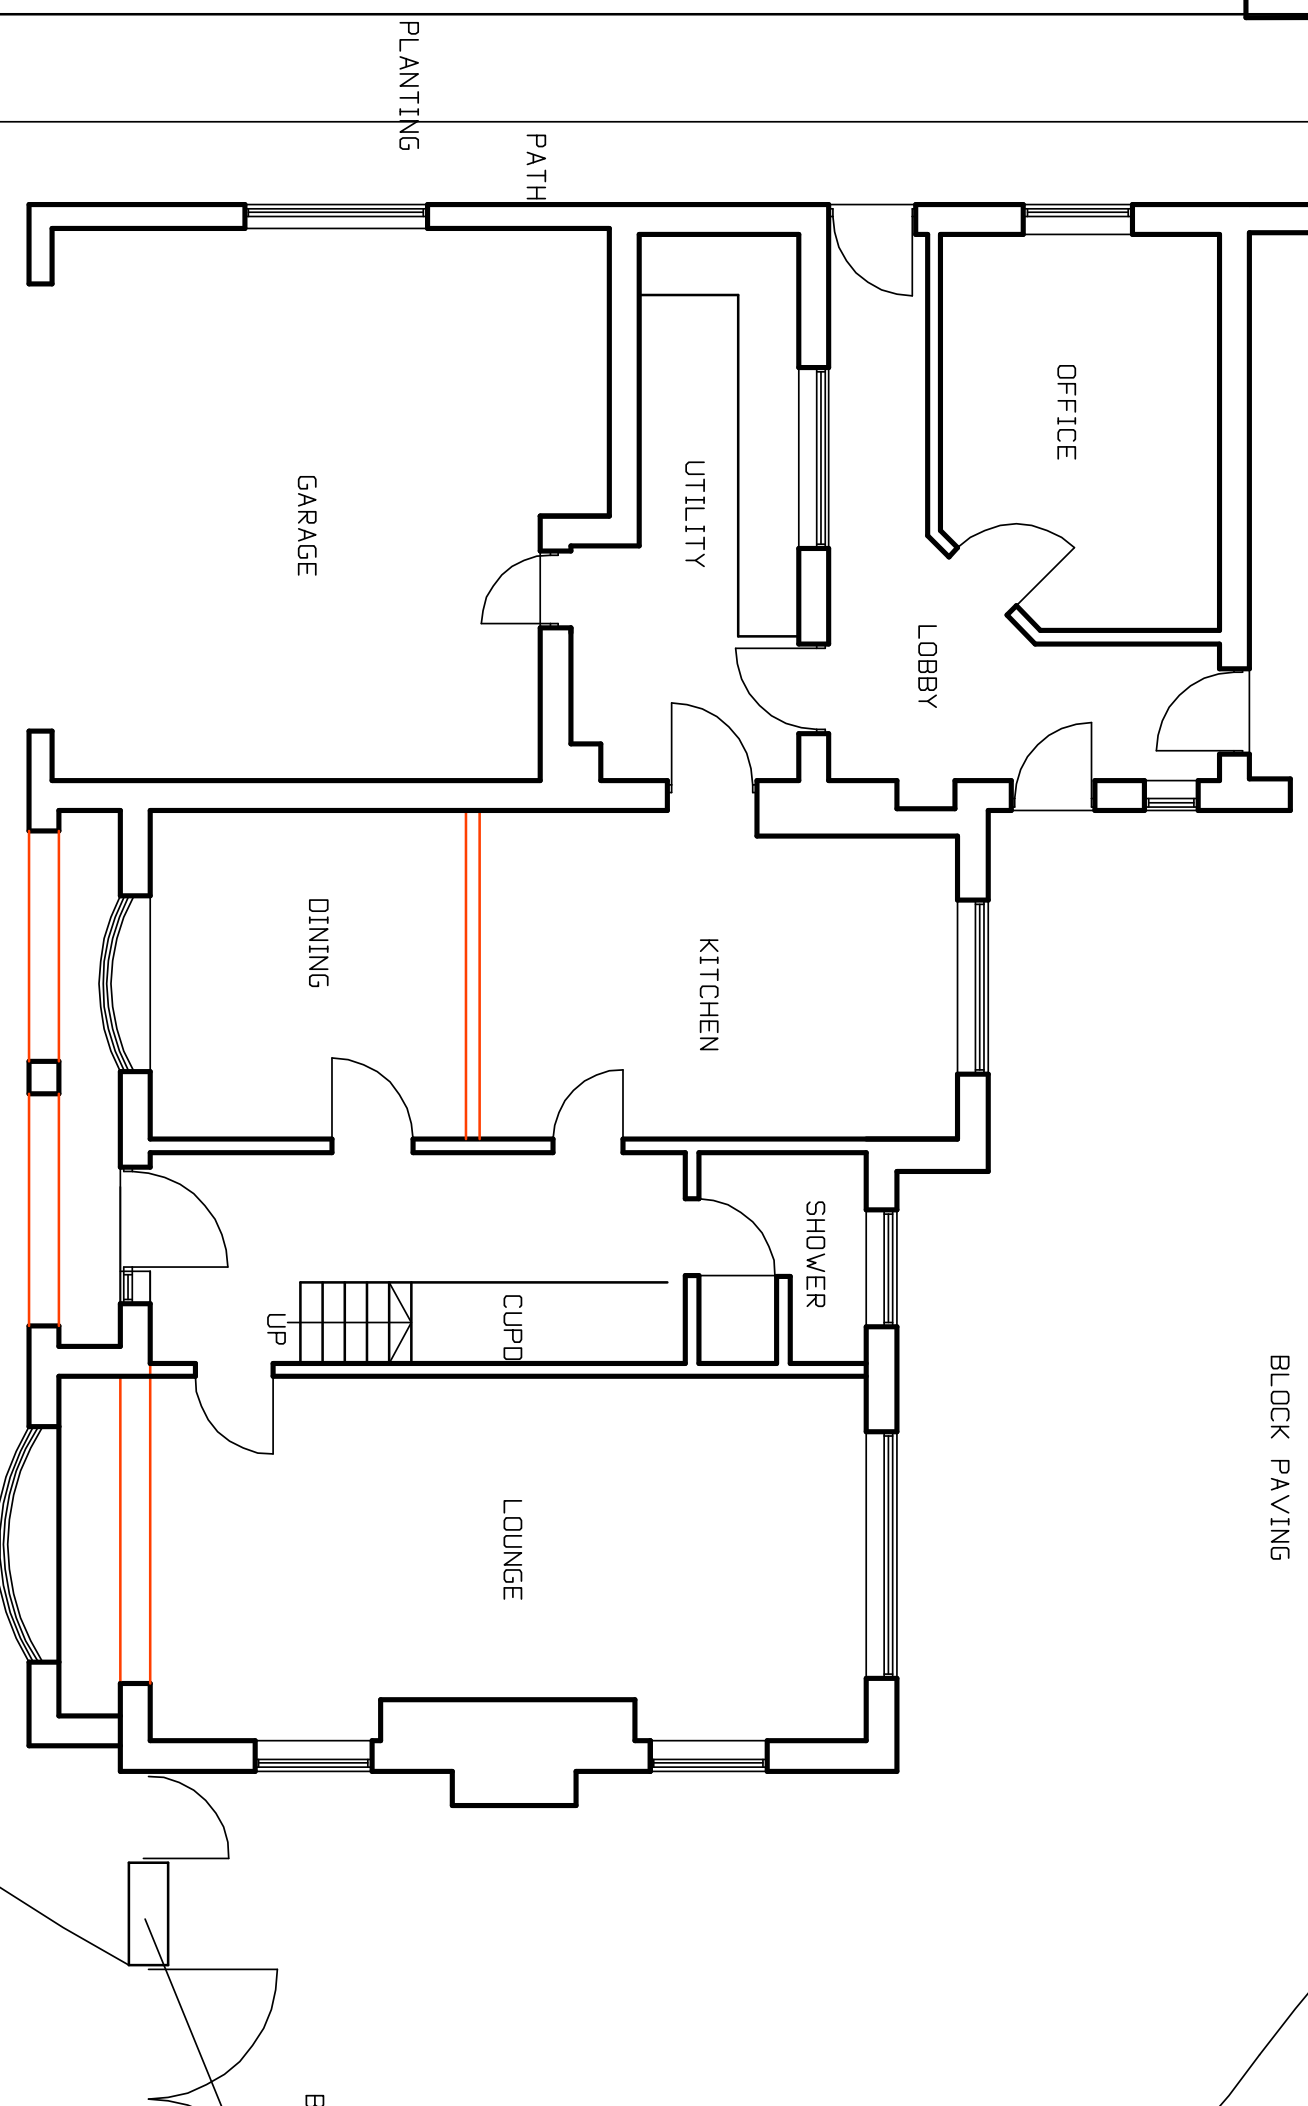

GROUND FLOOR PLAN 1-100

 1870H CLOSE
BOARDED FENCE

A	2907/24 DRAINAGE NOTES ADDED
Rev	Date Detail

	
INTERIOR DESIGN ARCHITECTURE PROJECT MANAGEMENT	
8 Sudcliffe Road, Wittering, Peterborough PE8 6AY	
Tel: 07588 441751 info@i-hid.co.uk	
www.i-hid.co.uk	
Client: FLORINEE HOMES	
Job Title:	
29/29A PIPWELL GATE	
MOULTON SEAS END	
Scale: 1:100 @ A3	Date: 23/05/24
Drawing Title: PROPOSED FLOOR PLANS	
Drawing No.	Revision A
5755SK02	
ALL DRAWINGS ARE THE COPYRIGHT OF I-HID DESIGN	