



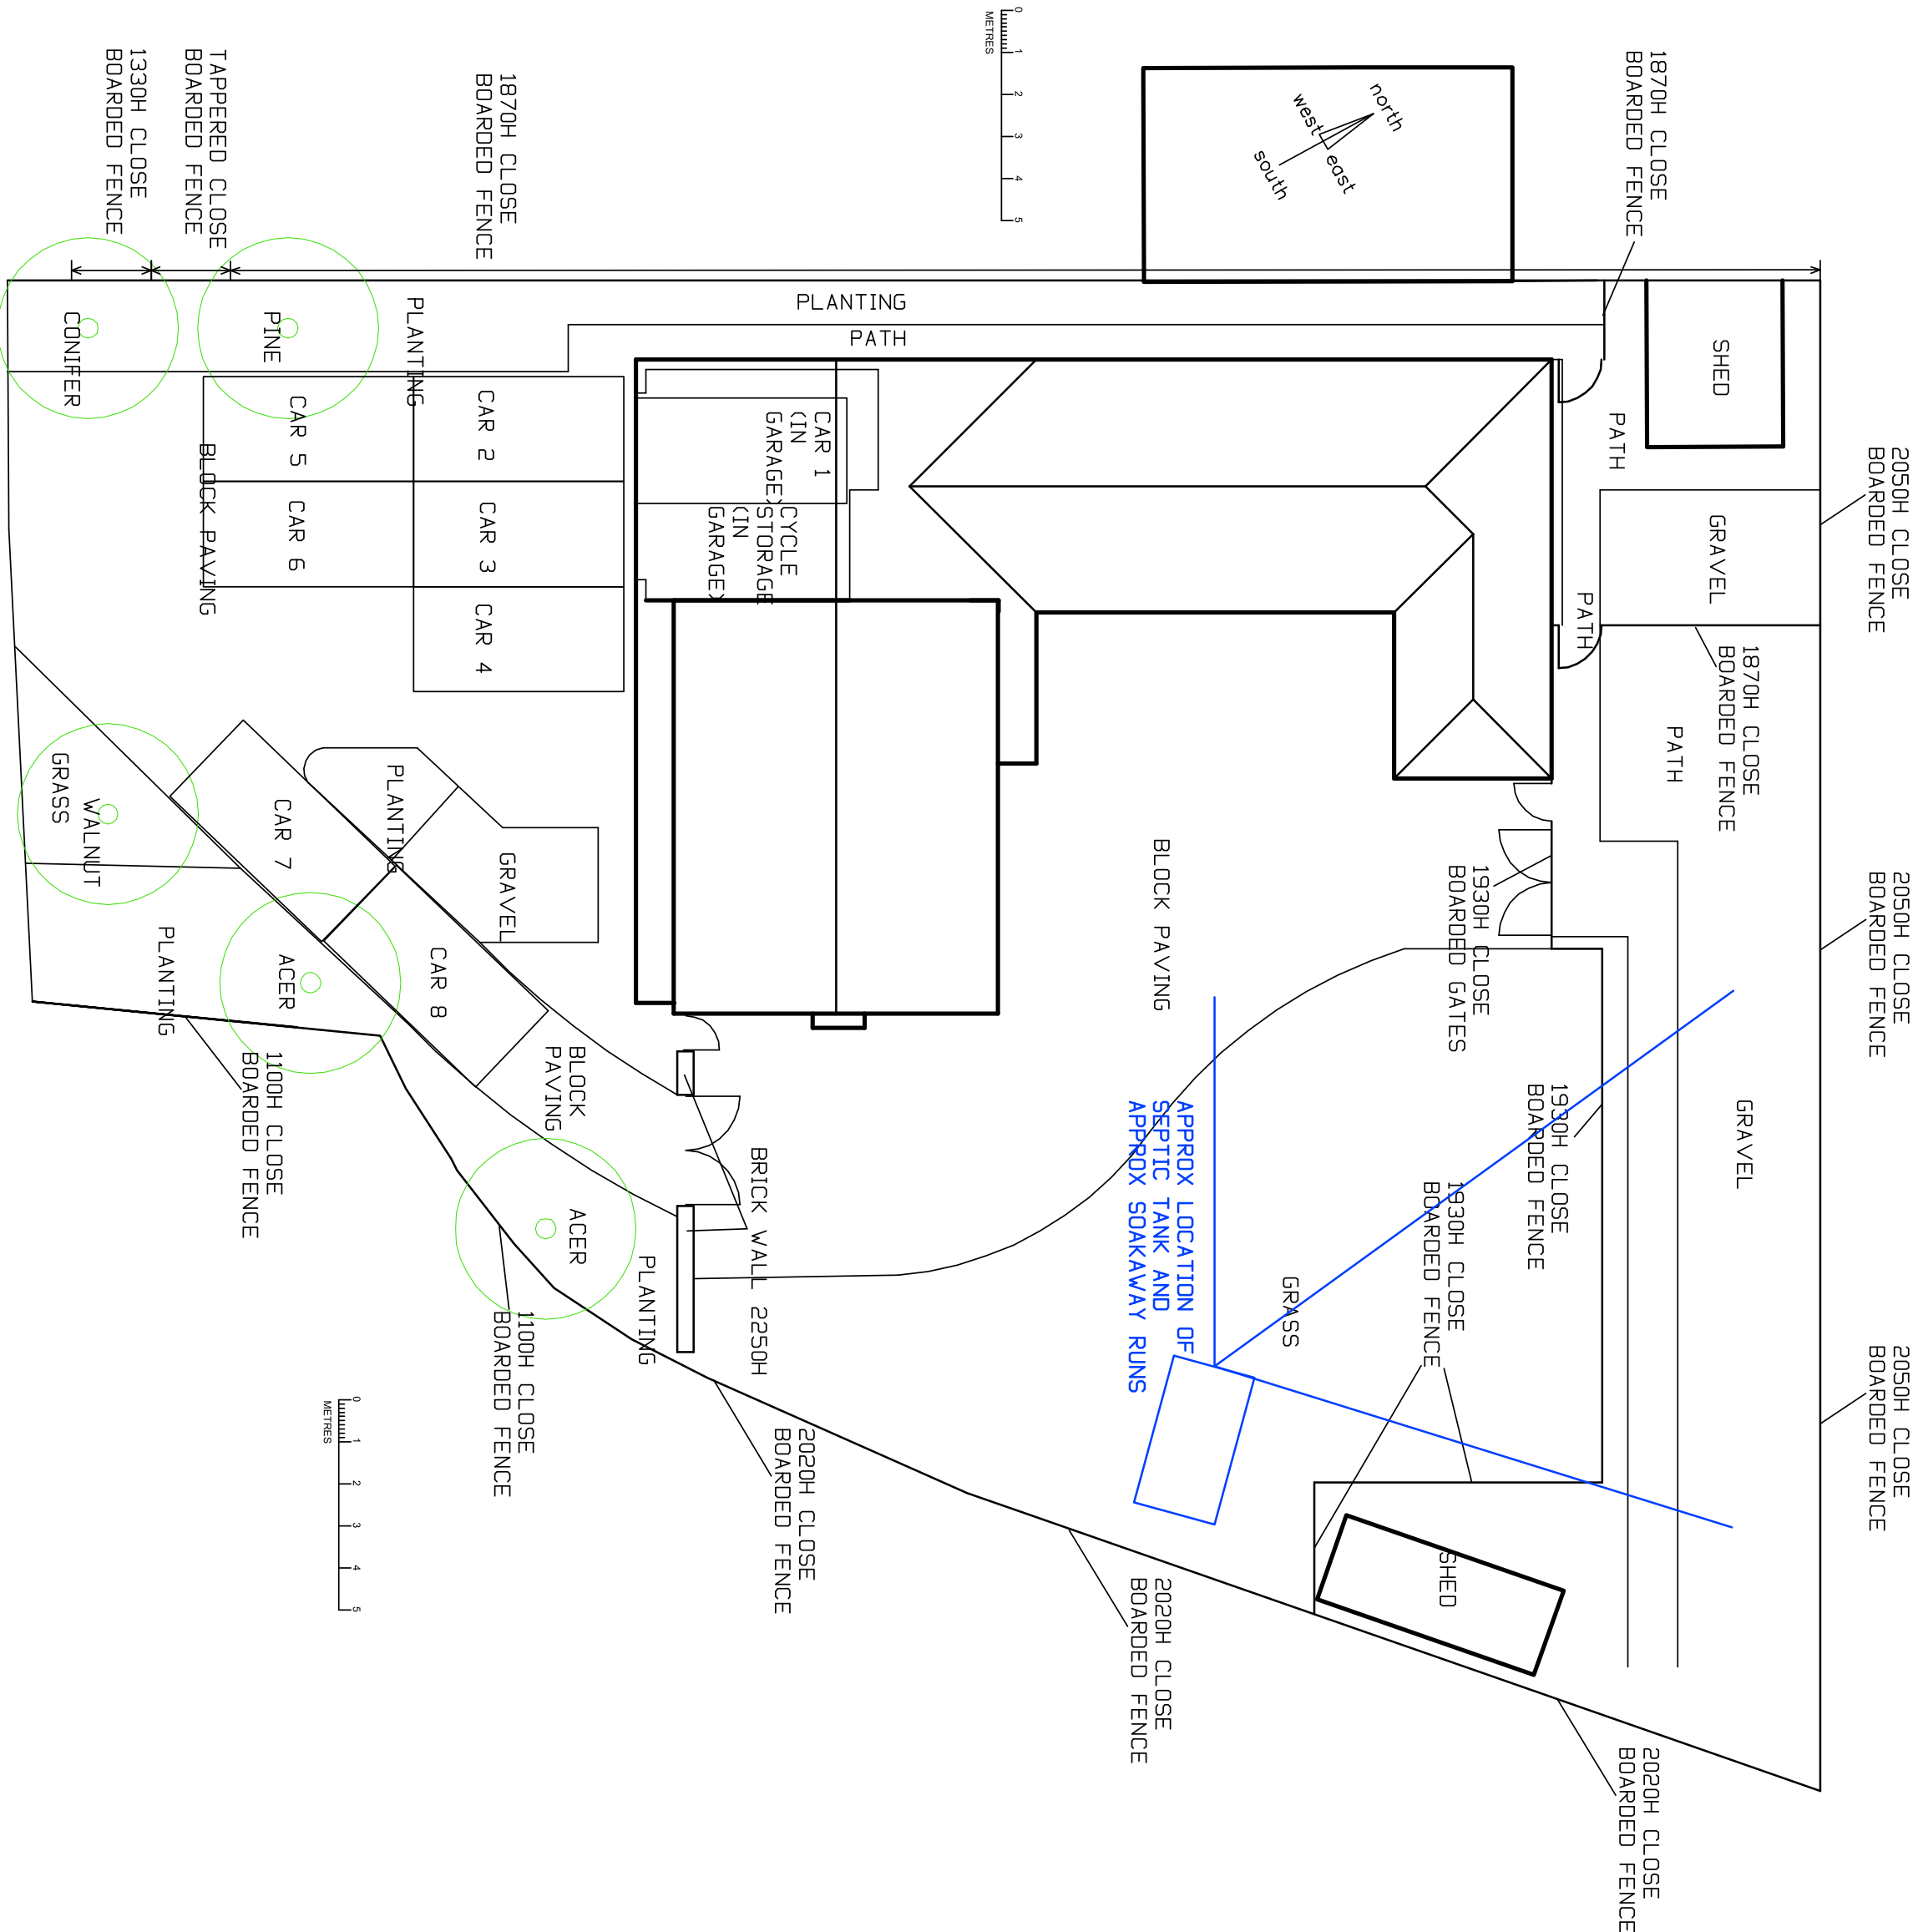

PROPOSED SITE PLAN 1-200

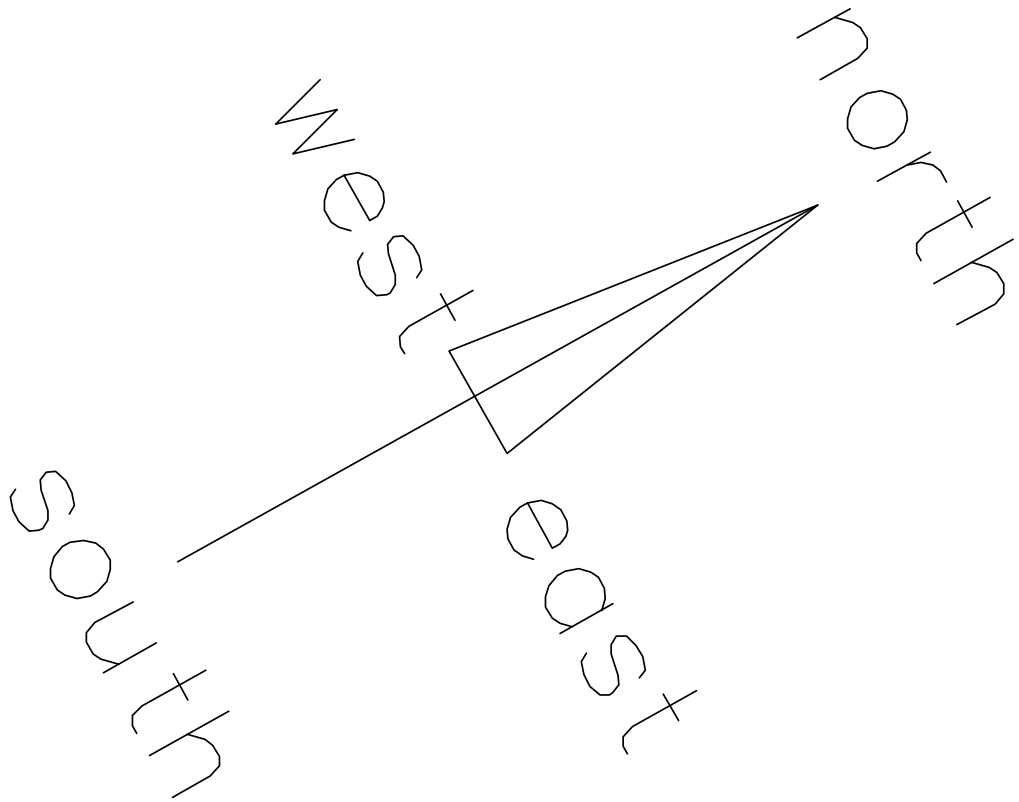

Rev	Date	Detail
-	-	-
-	-	-
-	-	-
-	-	-



DESIGN LTD

INTERIOR DESIGN | ARCHITECTURE | PROJECT MANAGEMENT

8 Sudcliffe Road, Withering, Peterborough PE8 6AY
Tel: 07588 441751 info@i-hid.co.uk
www.i-hid.co.uk

Client: **FLORINEE HOMES**

Job Title: **29/29A PIPWELL GATE
MOULTON SEAS END**

Scale: **1-200 @ A3** Date: **09/05/24**

Drawing Title: **PROPOSED BLOCK PLAN AND
PARKING/CYCLE ARRANGEMENT**

Drawing No: **575SK03** Revision: **-**

ALL DRAWINGS ARE THE COPYRIGHT OF I-HID DESIGN