



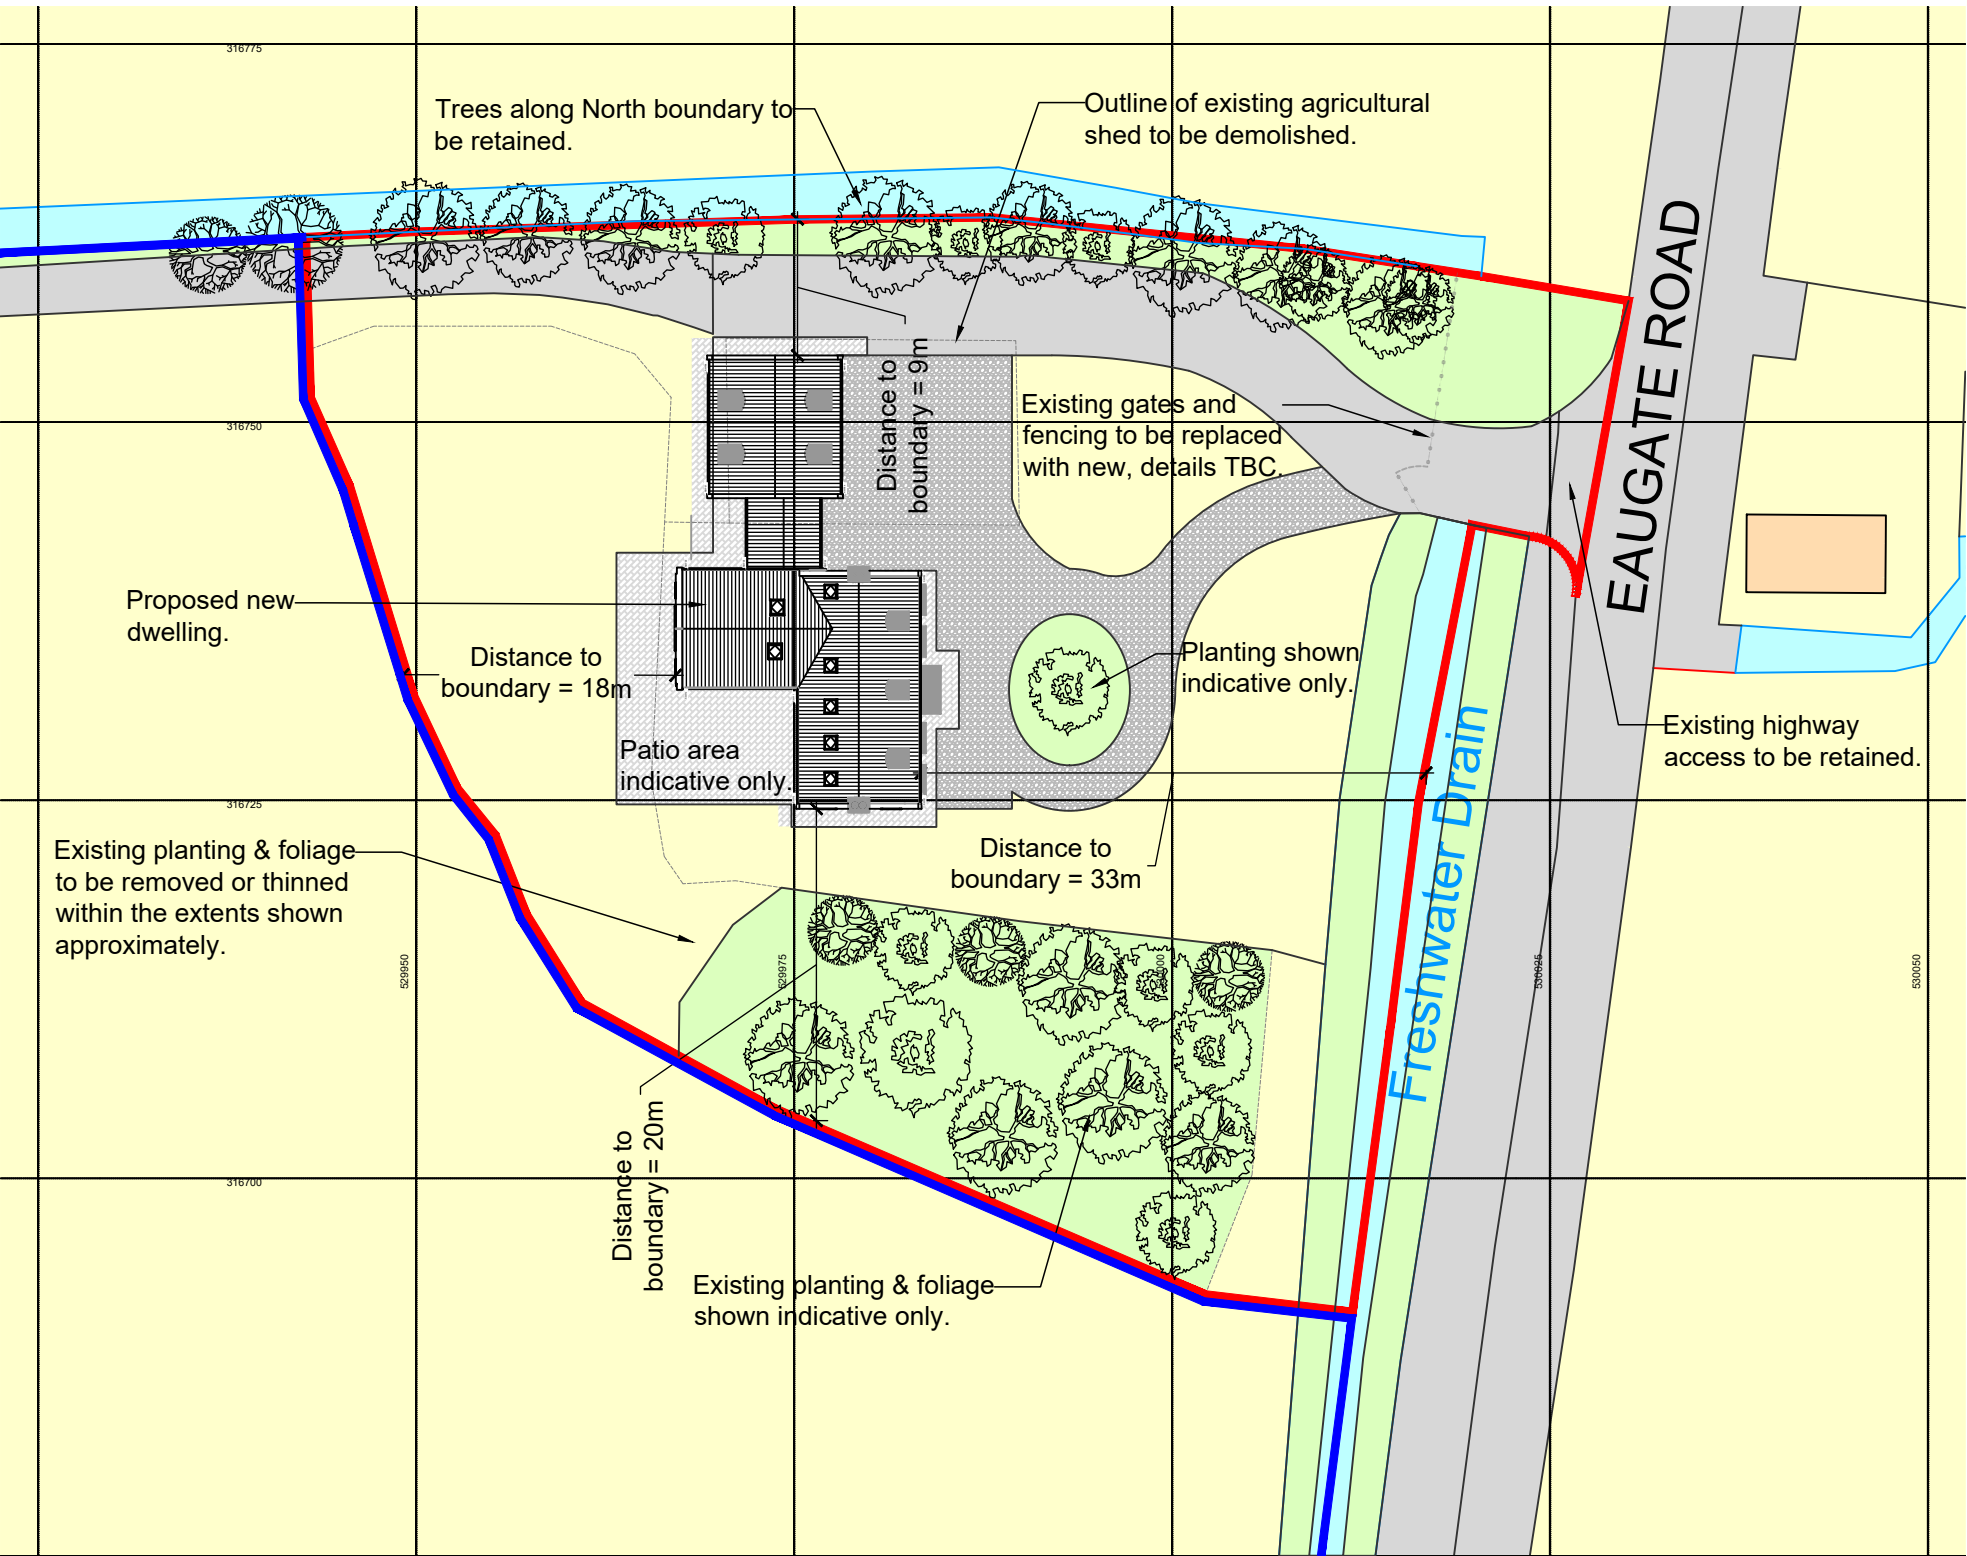


- Paved paths & patio area.
- Driveway finish TBC.
- Vehicle track finish TBC.

Site Block Plan as proposed

Scale 1:500

 

Ordnance Survey, (c) Crown Copyright 2020. All rights reserved. Licence number 100022432

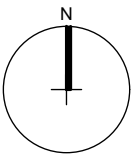

P2	19.05.22	Drawing updated as follows: 1. External building footprint altered in accordance with revised floor plans.	RDL
P1	06.12.21	Drawing updated to planning application issue status.	RDL
Ref.	Date	Description	Initial

Client:
Mr W Ravell

Project: **Proposed new dwelling
Eaugate Road, Moulton Chapel
Spalding, PE12 0XJ**

Date: **NOV 2021**
Scale: **as shown @ A3**
Drawn by: **RDL**
Checked by: **AJO**

Drawing Title:
Site Block plan as proposed.

Drawing No.:
A1490 - 10

Rev:
P2

DO NOT SCALE THIS DRAWING. THE CONTRACTOR IS DEEMED TO HAVE CHECKED ALL DIMENSIONS ON SITE AND REPORT ANY DISCREPANCIES TO OGLESBY & LIMB LTD.
THE CONTENTS OF THIS DRAWING ARE COVERED BY COPYRIGHT AND REMAIN THE PROPERTY OF OGLESBY & LIMB LTD. WRITTEN APPROVAL MUST BE OBTAINED FROM OGLESBY & LIMB LTD PRIOR TO DUPLICATION OR REPRODUCTION OF THIS DRAWING OR ITS CONTENTS.
ANY DIMENSIONS NOT SHOWN ARE TO BE CHECKED AND AGREED WITH OGLESBY & LIMB LTD.

PLANNING APPLICATION ISSUE

Oglesby & Limb Ltd
Chartered Architect

Suites 1, Market Chambers
12 Market Place, Spalding
PE11 1SL

T: 01775 761196

e-mail: design@o-l-ltd.co.uk

