




East Elevation as proposed
Scale 1 : 50



Modern UPVC framed windows in a traditional sash style.

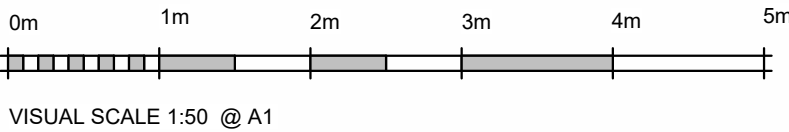

West Elevation as proposed
Scale 1 : 50

DO NOT SCALE THIS DRAWING. THE CONTRACTOR IS DEEMED TO HAVE CHECKED ALL DIMENSIONS ON SITE AND REPORT ANY DISCREPANCIES TO OGLESBY & LIMB LTD. THE CONTENTS OF THIS DRAWING ARE COVERED BY COPYRIGHT AND REMAIN THE PROPERTY OF OGLESBY & LIMB LTD. WRITTEN APPROVAL MUST BE OBTAINED FROM OGLESBY & LIMB LTD PRIOR TO DUPLICATION OR REPRODUCTION OF THIS DRAWING OR ITS CONTENTS. ANY DIMENSIONS NOT SHOWN ARE TO BE CHECKED AND AGREED WITH OGLESBY & LIMB LTD.

P2	25.03.2022	Drawing updated as follows: 1. Timber cladding omitted. 2. Fenestration updated to the rear of the building in favour of a more traditional appearance to match the frontage. 3. Roof windows omitted from the rear of the garage in favour of dormers. 4. Covered balcony omitted from master bedroom and replaced with Juliet balcony to better suit the updated fenestration. 5. Additional rooflight added to West elevation. 6. Ridge height of dwelling and garage raised as a result of footprint increases. 7. Masonry details added to West gable end. 8. Entrance door increased in width and fanlight added.	RDL
P1	06.12.2021	Drawing updated to planning application issue status.	RDL
Ref.	Date	Description	Initial

Oglesby & Limb Ltd

Chartered Architect

Suite 1, Market Chambers
12 Market Place, Spalding, Lincs
PE11 1SL

Tel: 01775 761196

e-mail: design@o-l-ltd.co.uk

Client:
MR W Ravell

Project:
Proposed new dwelling at Eaugate Road, Moulton Chapel, Spalding, PE12 0XJ

Drawing Title:

Elevations as proposed - Sheet 1

PLANNING APPLICATION ISSUE

Date:	NOV 2021	Scale:	as shown @ A1
Drawn by:	RDL	Checked by:	AJO

Drawing Number:	A1490 - 17	Rev:	P2
-----------------	-------------------	------	-----------