




Proposed Front Elevation





Proposed Side (1) Elevation

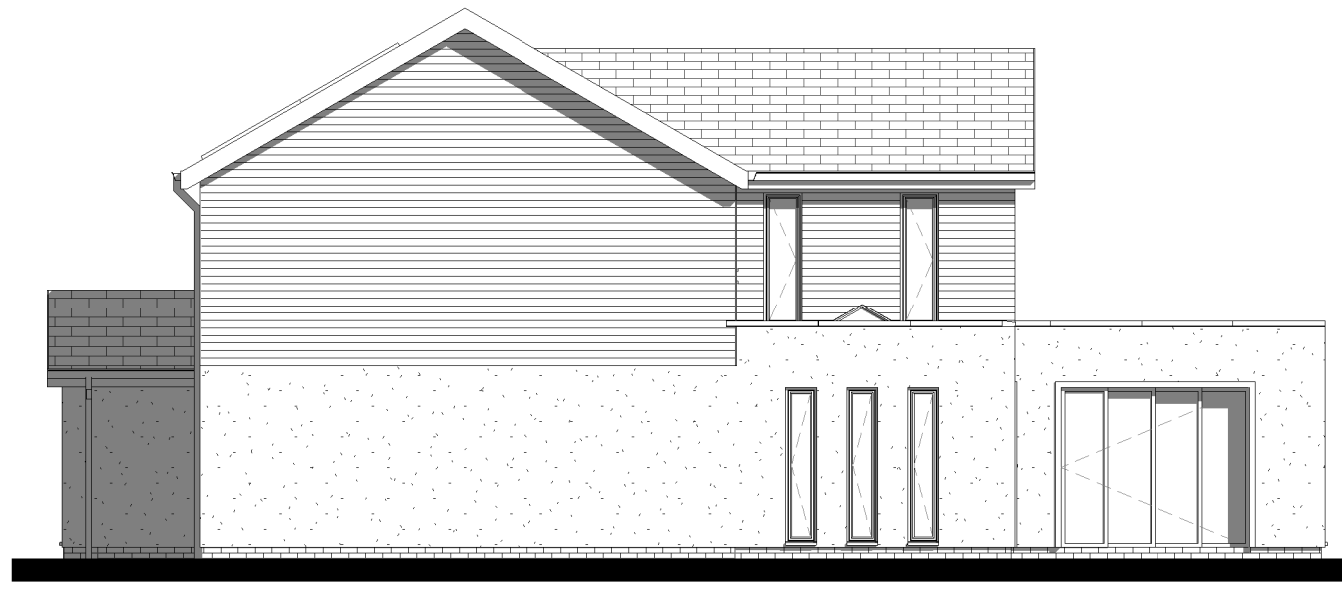


Proposed Rear Elevation



Proposed Side (2) Elevation

 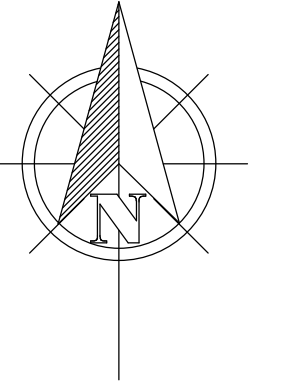

VISUAL SCALE 1:50 @ A1

 


VISUAL SCALE 1:100 @ A1




3D View 1



3D View 2

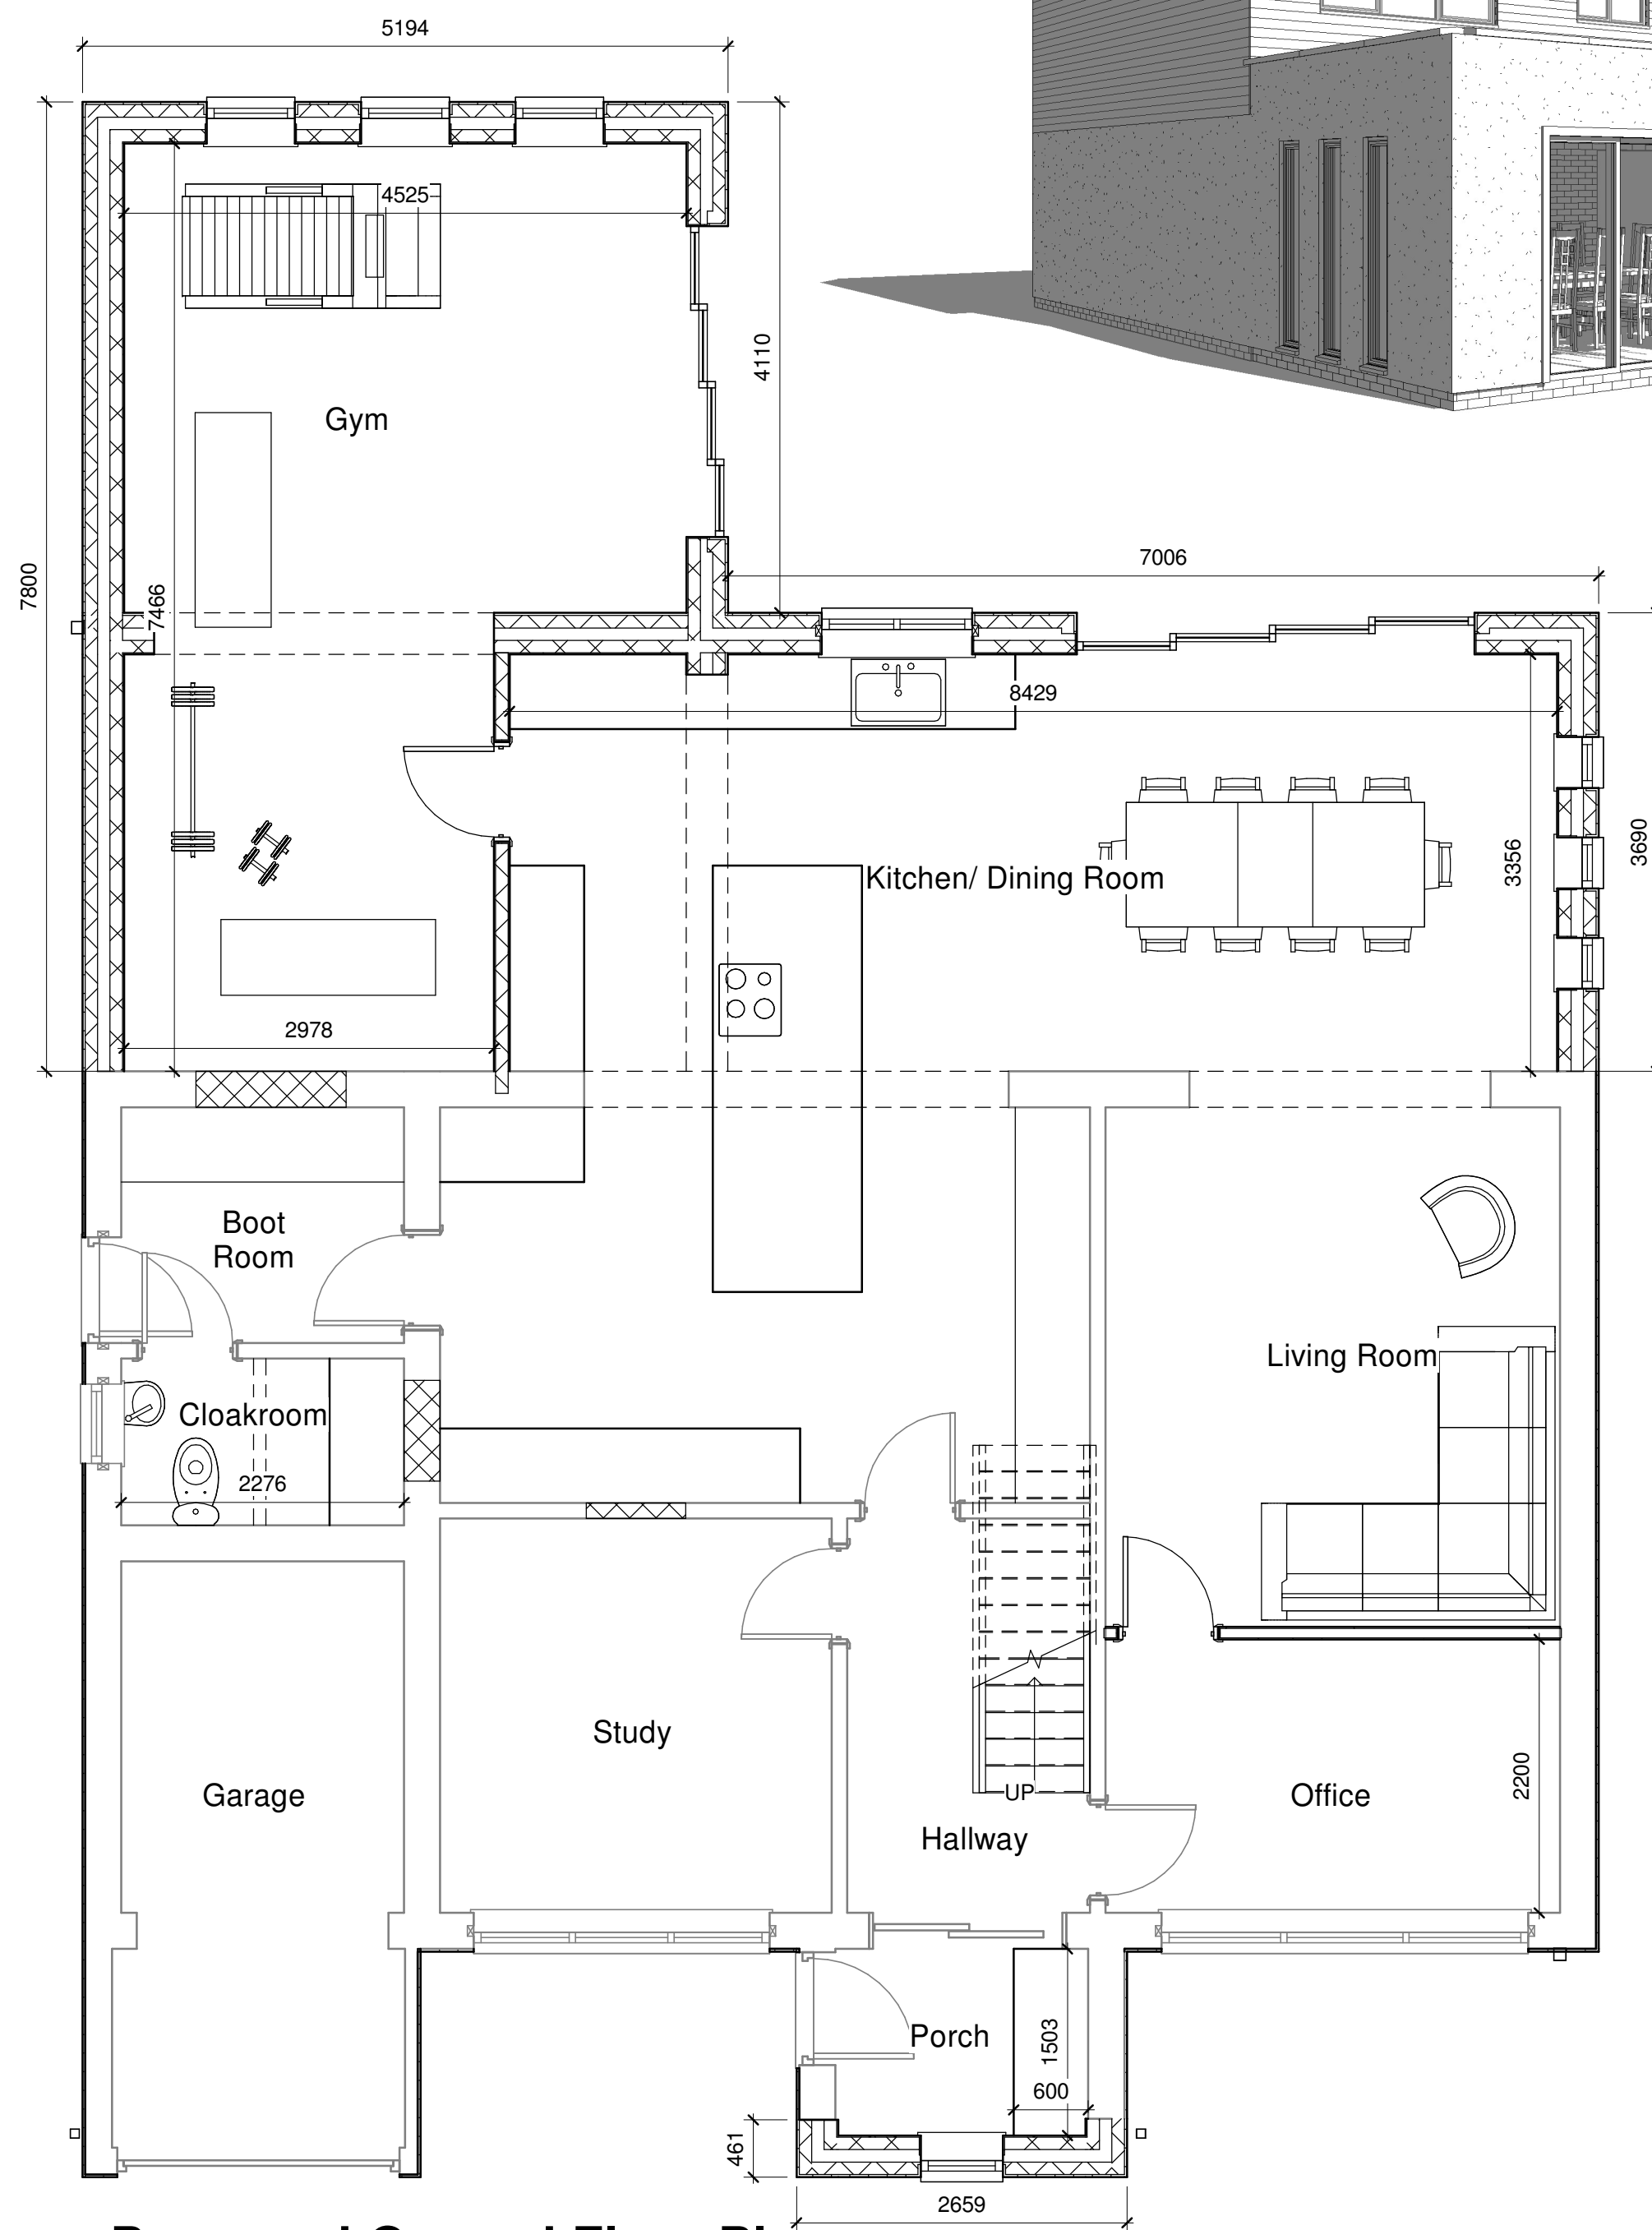

Proposed Ground Floor Plan

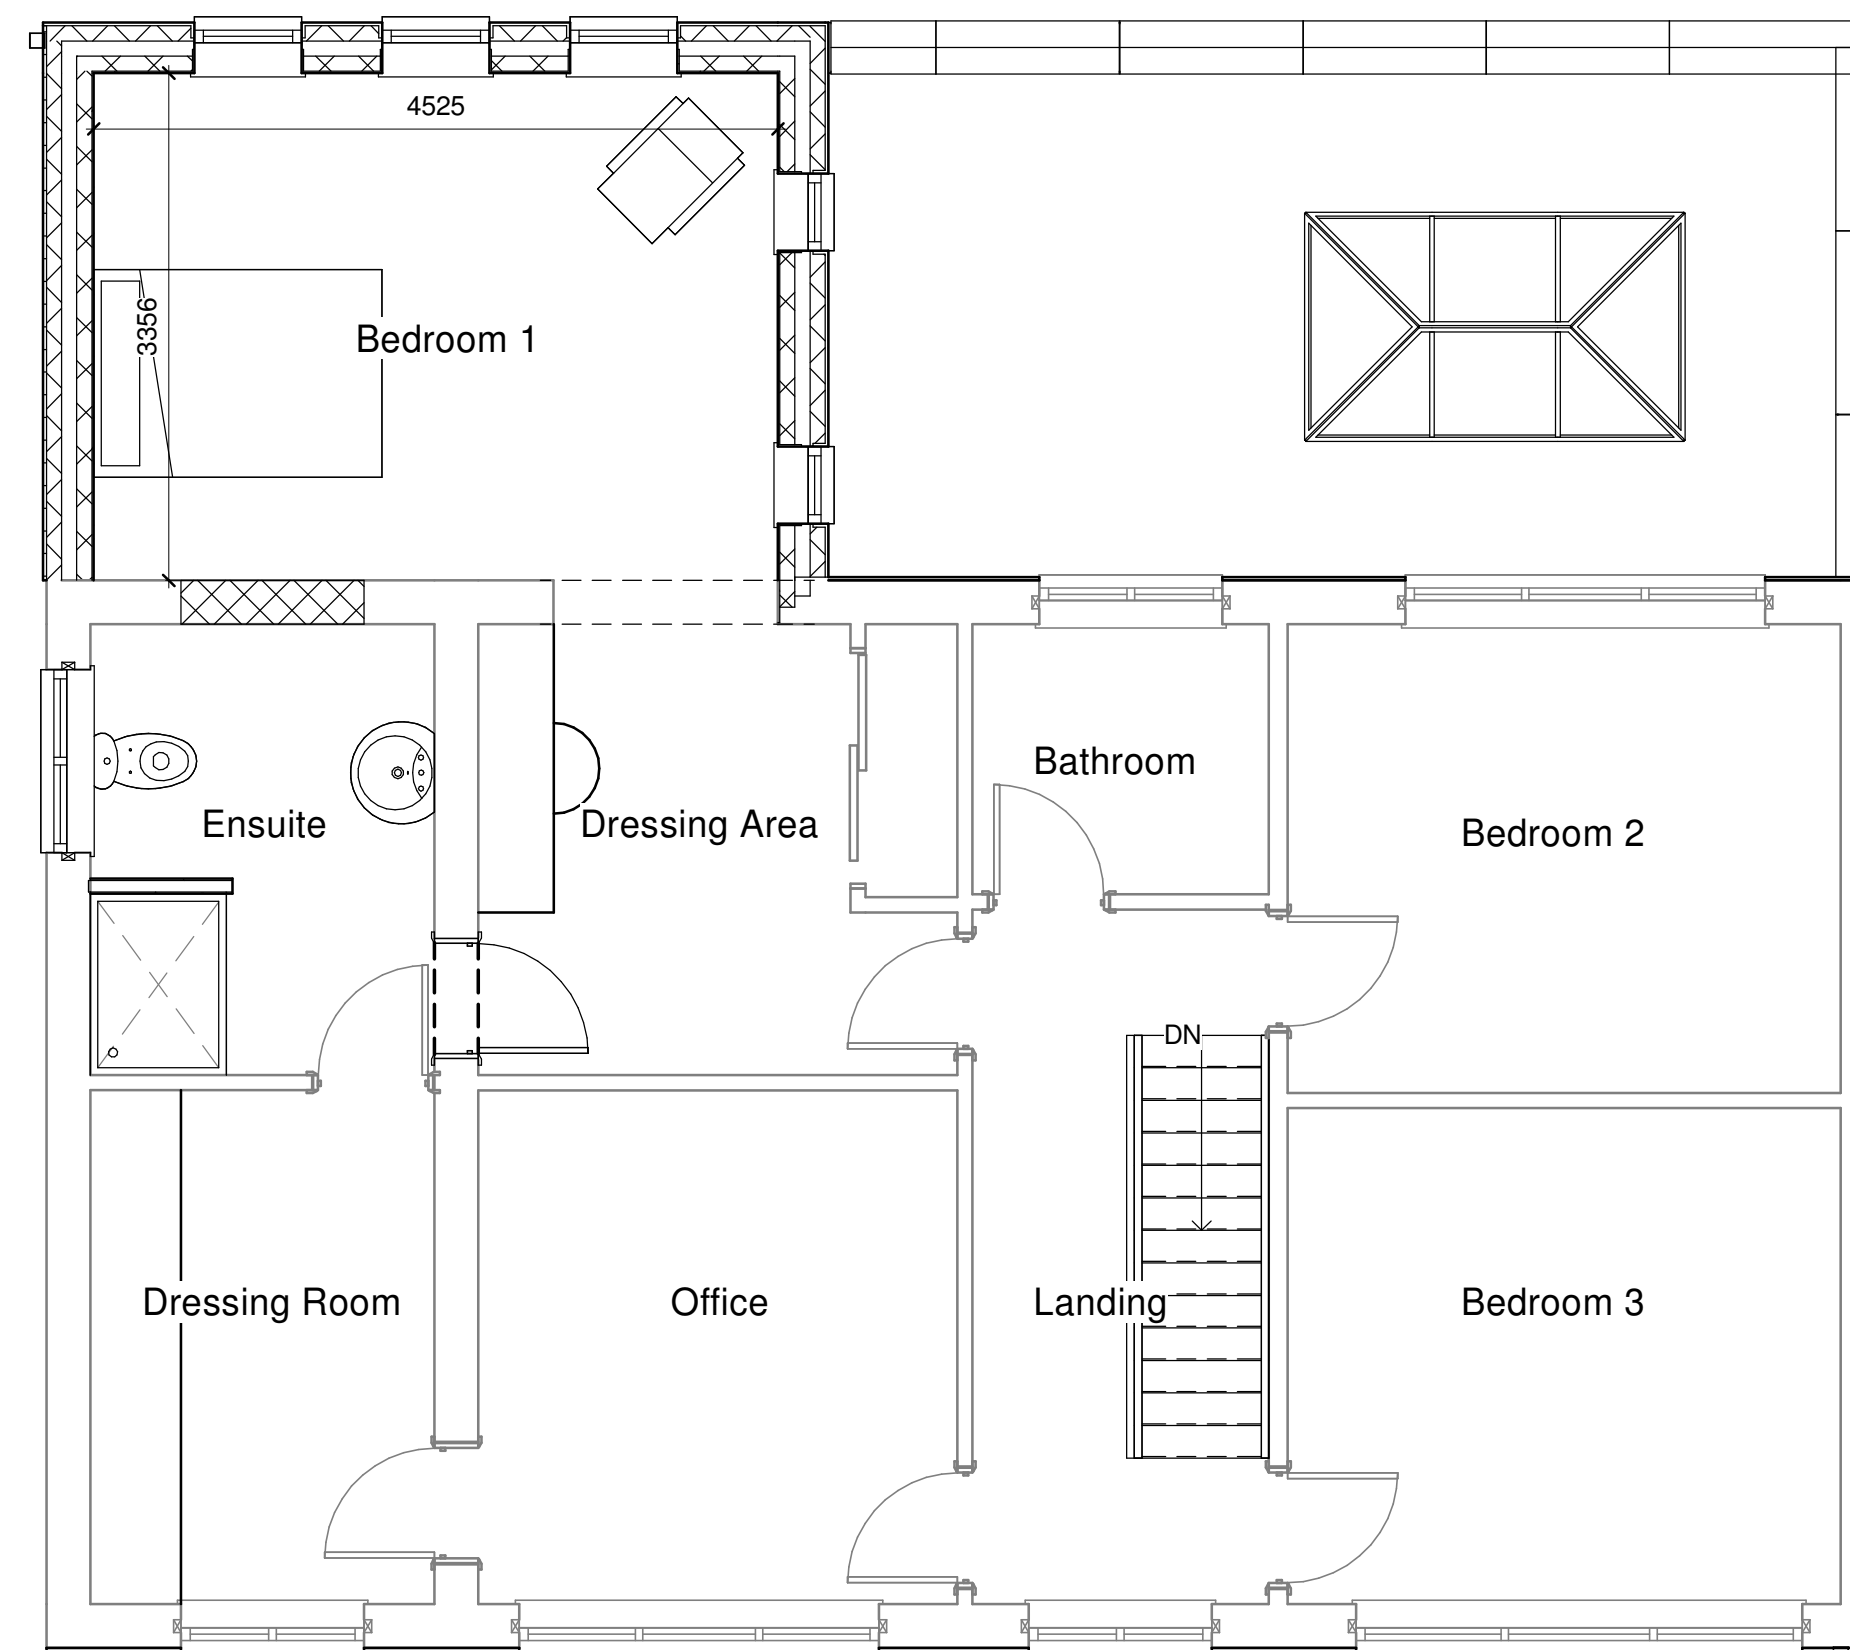

Proposed First Floor Plan

[illegible]

AUSTIN JOHN
ARCHITECTURAL

6 BEAR LANE,
PINCHBECK, SPALDING PE11 3XA
07939000388

PROJECT

Proposed Two Storey Rear Extension

CLIENT

Mr and Mrs Kiock
62 Hatt Close
Moulton
PE12 6PY

DRAWING

Proposed Ground Floor Plan
Proposed First Floor Plan
Proposed Elevations
3D Views

DRAWING NUMBER:
AJA/1246/21/01

DATE:
18/03/22

DRAWN BY:
HA

SCALE (@ A1):
As indicated

COPIES OF THESE DRAWINGS MUST NOT BE TRADED, EXCHANGED OR ALTERED FOR ANY PURPOSE OTHER THAN THAT FOR WHICH THEY ARE ISSUED WITHOUT WRITTEN PERMISSION OF AUSTIN JOHNSTON. THESE DRAWINGS ARE NOT TO BE USED FOR THE PURPOSE OF OBTAINING PLANNING OR BUILDING REGULATIONS APPROVAL AND DO NOT CONSTITUTE A FULL SPECIFICATION FOR THE PROPOSED WORK. THE PROPOSED WORK MUST BE SUPERVISED AND INSPECTED BY AUSTIN JOHNSTON LIMITED (signed below).

BUILDER/CONTRACTORS RESPONSIBILITY TO CONTROL WORKMANSHIP/MATERIALS AND TO ENSURE COMPLIANCE WITH ALL THE RELEVANT MATERIALS AND TO THE WORKING OF THE MATERIALS ARE NOT MENTIONED IN THESE DRAWINGS. THE BUILDER/CONTRACTOR SHALL BE RESPONSIBLE FOR COMPLIANCE IN CARRYING OUT THE WORK. ALL WORKS AND MATERIALS TO BE FITTED AND INSTALLED MUST BE APPROVED BY THE BUILDER/CONTRACTOR AND MUST BE IN ACCORDANCE WITH APPROVED DOCUMENTS OF THE BUILDING REGULATIONS AND CURRENT NIKKIKI REGULATIONS. THE BUILDER/CONTRACTOR SHALL BE RESPONSIBLE FOR THE PROPOSED WORK.

MEASUREMENTS ON THIS DRAWING ARE NOT TO BE SCALED FOR CONSTRUCTION PURPOSES. THE BUILDER/CONTRACTOR SHALL BE RESPONSIBLE FOR THE PROPOSED WORK TO BE CHECKED BY THE BUILDER/CONTRACTOR PRIOR TO THE COMMENCEMENT OF WORK AND ANY DISCREPANCIES MUST BE REPORTED TO THE ARCHITECT IMMEDIATELY. ANY WORK OUTSIDE THE SCOPE OF THE WORK AND NOT FINISHED PLASTER IT IS RECOMMENDED THAT A SITE VISIT BE MADE BY THE ARCHITECT TO THE SITE OF THE WORK. THE BUILDER/CONTRACTOR SHALL BE RESPONSIBLE FOR THE PROPOSED WORK TO BE CHECKED BY THE BUILDER/CONTRACTOR PRIOR TO THE COMMENCEMENT OF WORK AND ANY DISCREPANCIES MUST BE REPORTED TO THE ARCHITECT IMMEDIATELY. ANY WORK OUTSIDE THE SCOPE OF THE WORK AND NOT FINISHED PLASTER IT IS RECOMMENDED THAT A SITE VISIT BE MADE BY THE ARCHITECT TO THE SITE OF THE WORK. THE BUILDER/CONTRACTOR SHALL BE RESPONSIBLE FOR THE PROPOSED WORK.

RECOMMENDATIONS:

THE ARCHITECT DOES NOT SHARE ANY CONFIDENTIAL INFORMATION WITH OTHER PARTIES WITHOUT YOUR CONSENT. FOR A COPY OF OUR PRIVACY POLICY PLEASE CONTACT: info@johncostello.co.uk

HEALTH & SAFETY

It is the aim to ensure that the appointed contractor is familiar with and complies with Health & Safety for Building sites. The contractor must ensure that the work is carried out in accordance with the Health & Safety for Building sites. The contractor must ensure that the work is carried out in accordance with the Health & Safety for Building sites.