


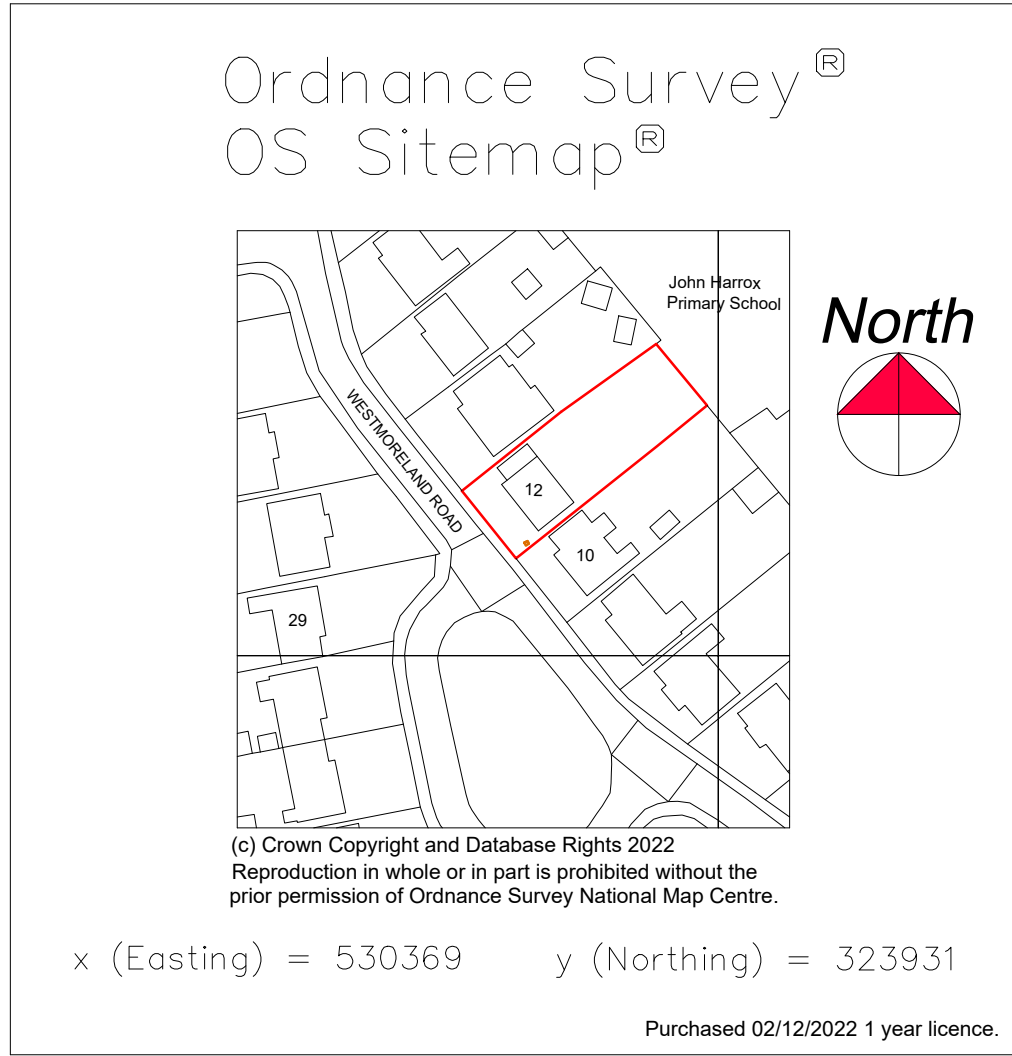

LOCATION PLAN
1:1250

EXISTING EXTERNAL MATERIALS

Walls - Buff Textured Facings
Roof - Sandtoft Grey Inter locking tiles
Doors - White UPVC
Windows - White UPVC
Rainwater Goods - White Plastic
Fascia & Soffit - White UPVC

PROPOSED EXTERNAL MATERIALS


Walls - Buff Textured Facings
Roof - Sandtoft Grey Inter locking tiles
Doors - White UPVC
Windows - White UPVC
Rainwater Goods - White Plastic
Fascia & Soffit - White UPVC



EXISTING SIDE ELEVATION
(SOUTH EAST)




EXISTING REAR ELEVATION
(NORTH EAST)
1:100

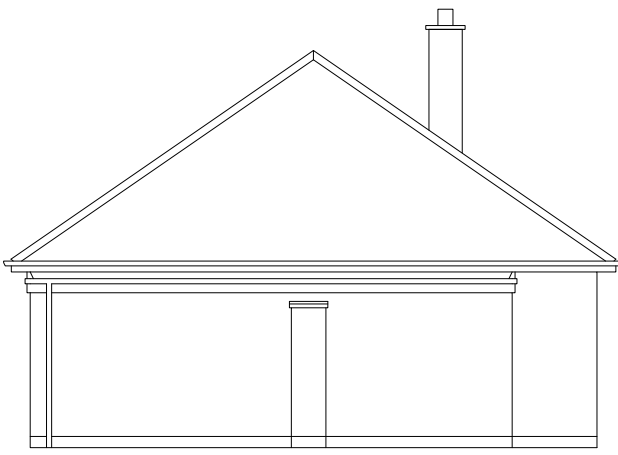


EXISTING SIDE ELEVATION
(NORTH WEST)




EXISTING FRONT ELEVATION
(SOUTH WEST)

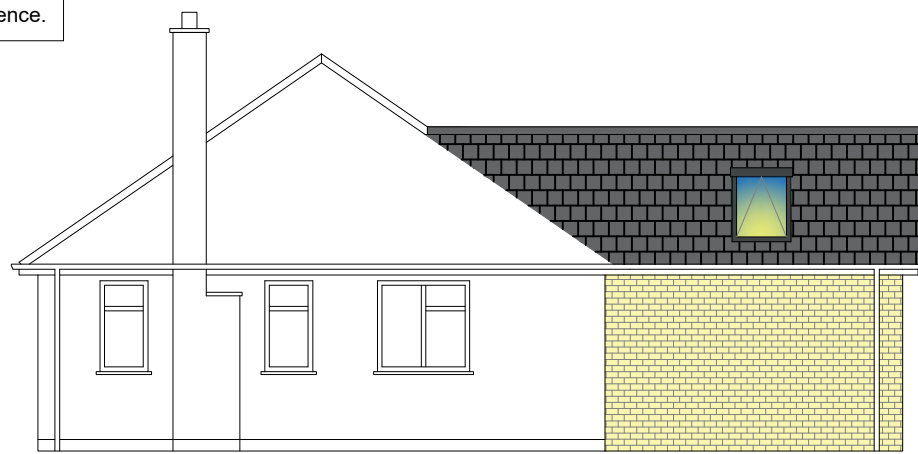

PROPOSED SIDE ELEVATION
(SOUTH EAST)

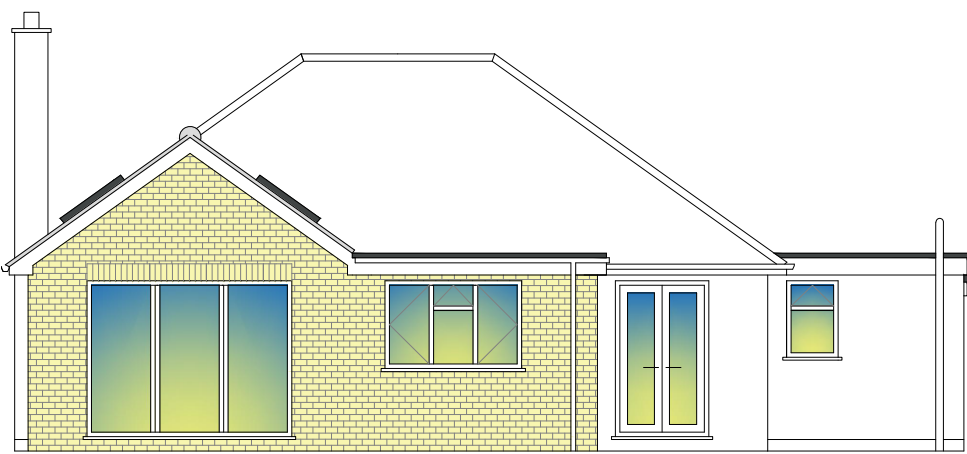

PROPOSED REAR ELEVATION
(NORTH EAST)
1:100


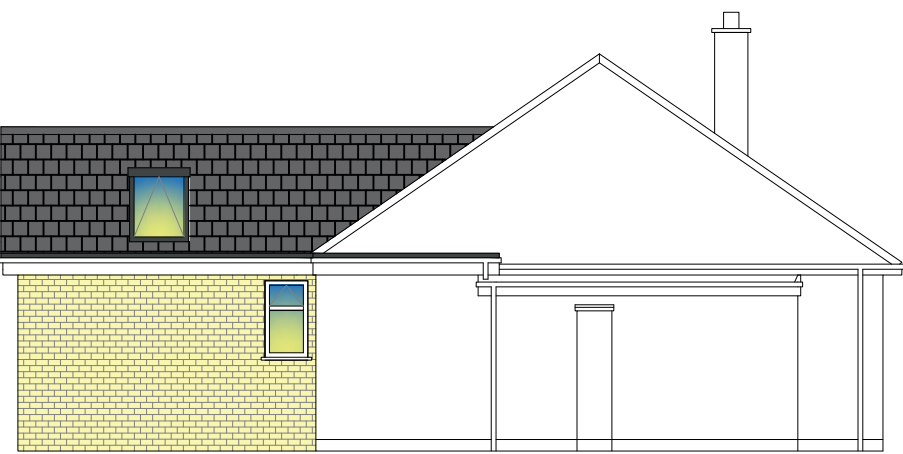


PROPOSED SIDE ELEVATION
(NORTH WEST)



PROPOSED FRONT ELEVATION
(SOUTH WEST)

NB. Site levels
remain unchanged
(Level)

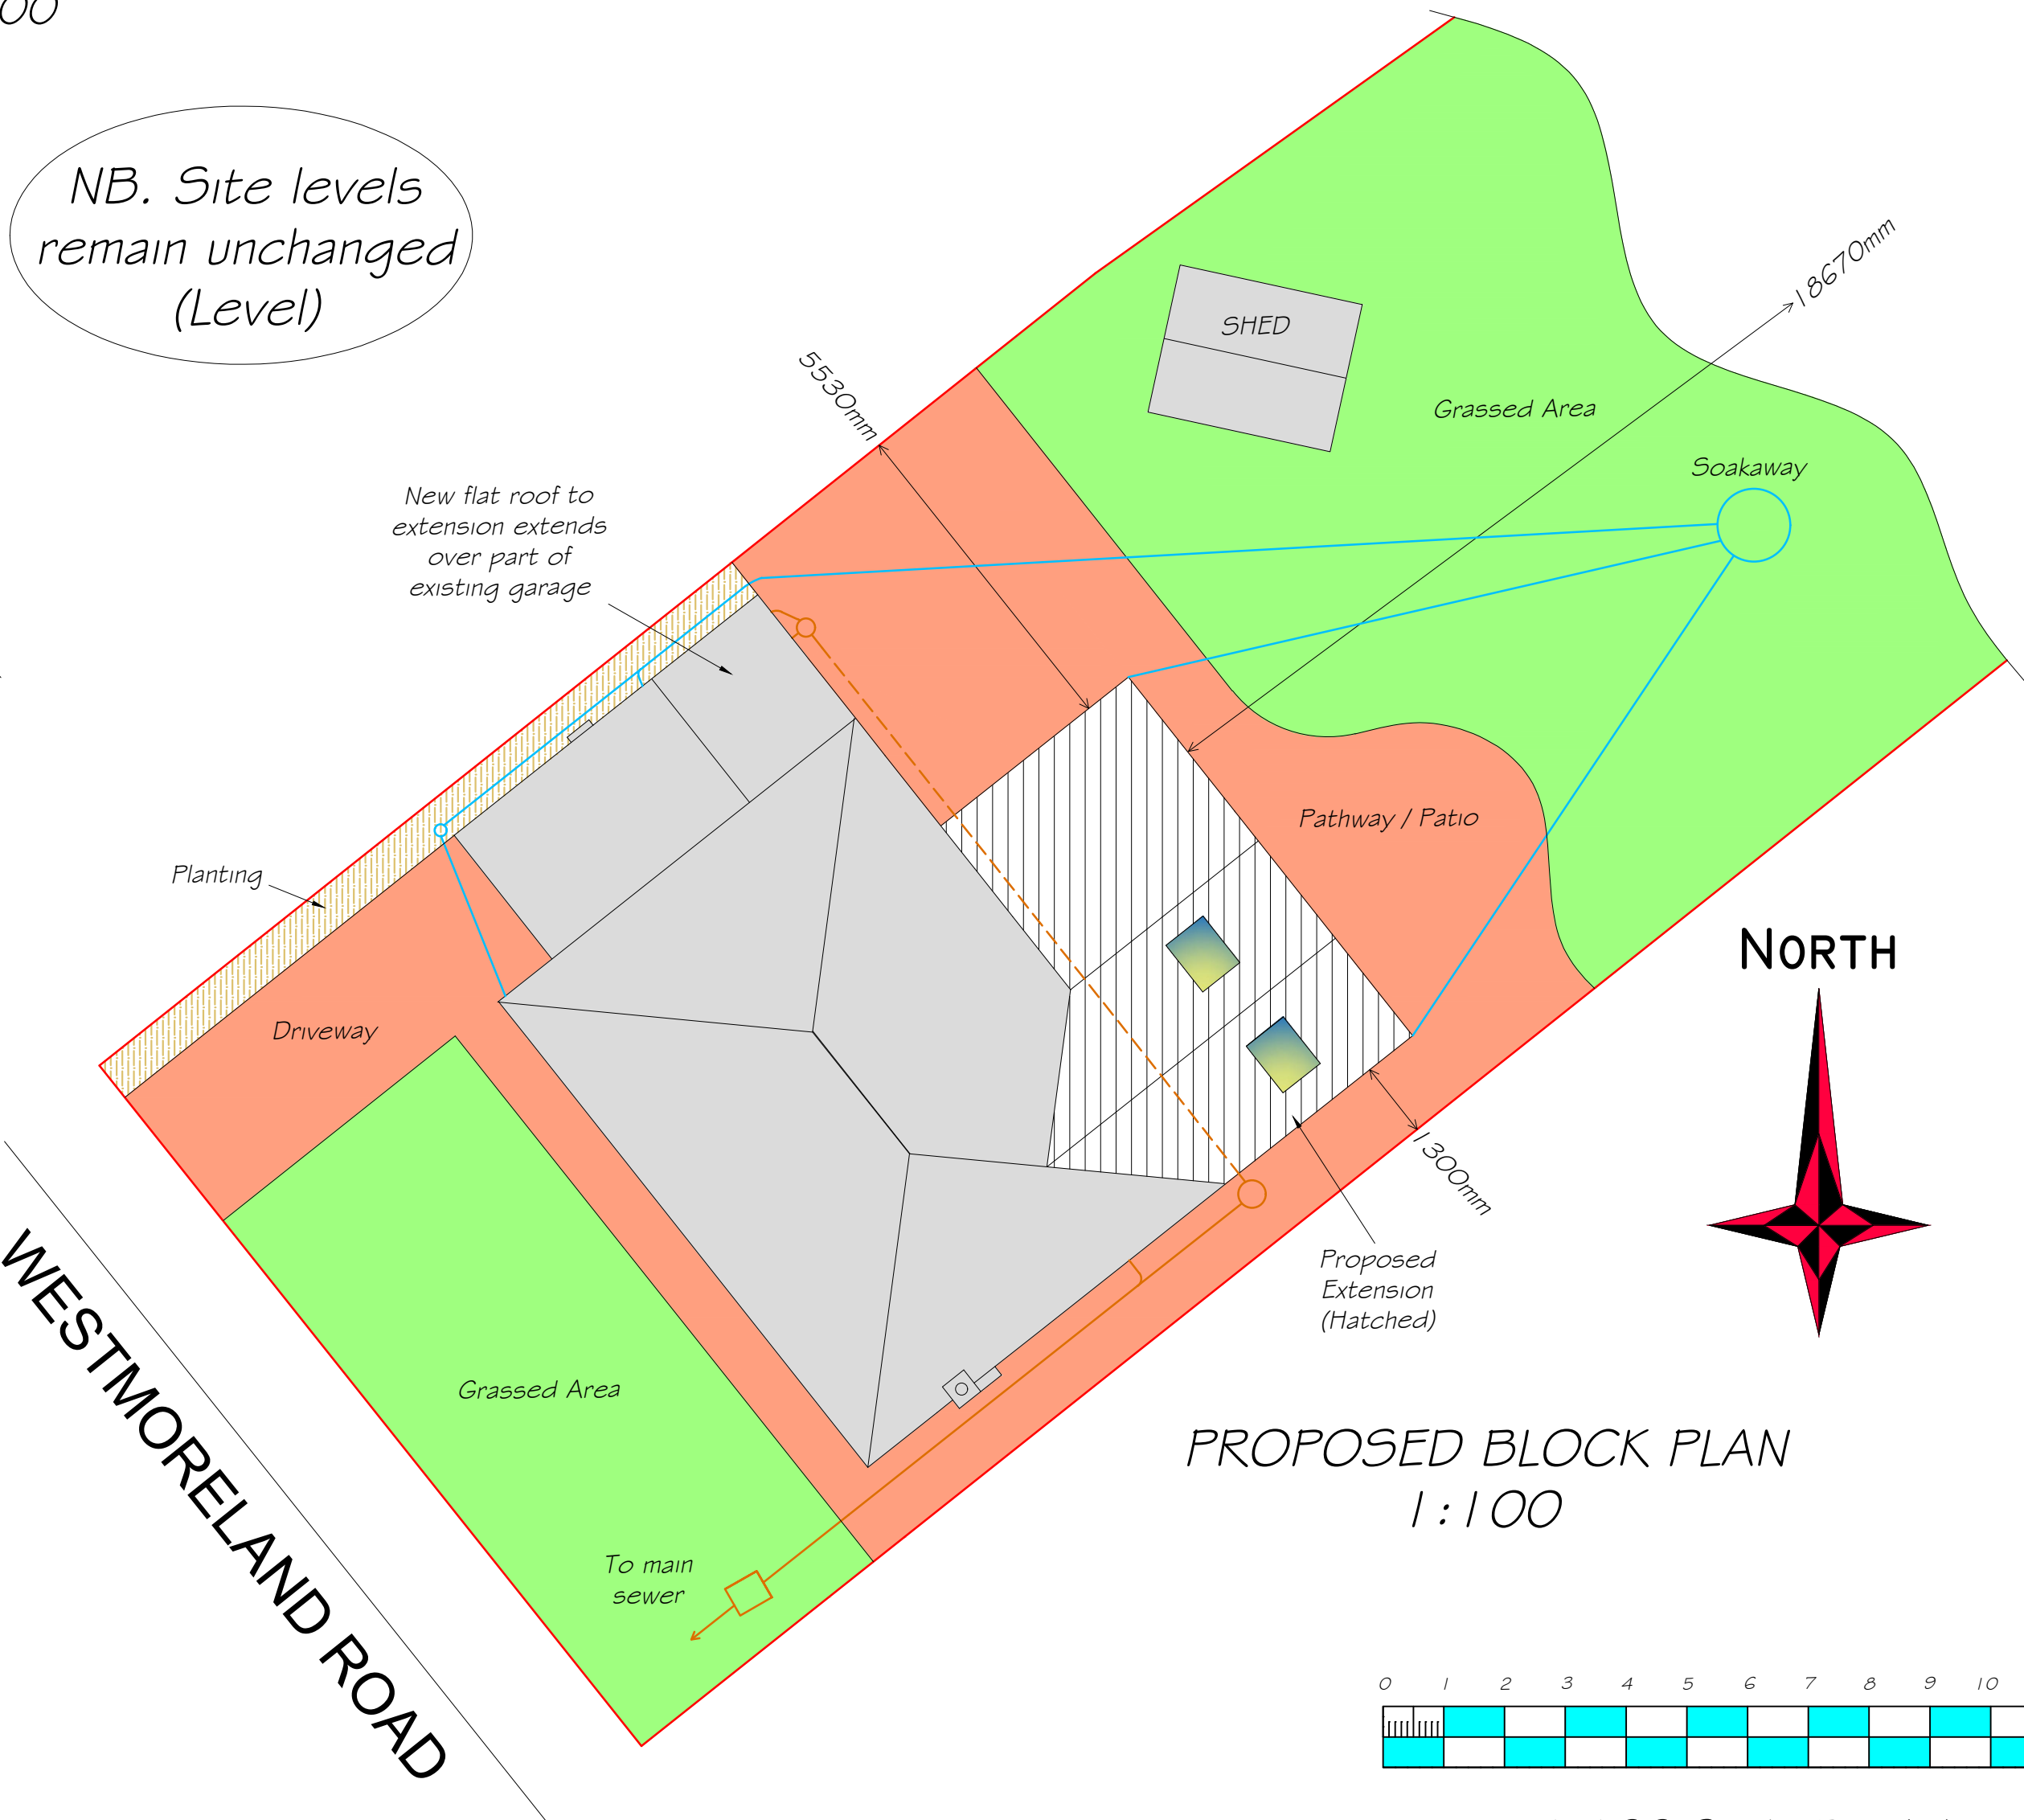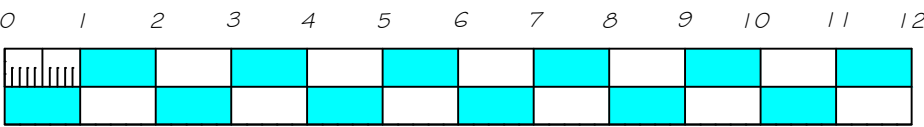

1:100 Scale Bar (m)

The proposed development shall be finished externally in materials to match existing building to safeguard the visual amenities of the area.

Please note that all construction details shall be adhered to and only specified materials are to be used

Copyright © 2022 M A Bonner
Fendraw Design & Planning
All Rights Reserved

Copyright is in place on all Drawings, Design, Specification Notes and Associated Documentation prepared by M A Bonner of Fendraw Design & Planning. None of the afore mentioned must be reproduced or copied in part or whole in any way or used for any other purpose other than that for which it was issued without prior written permission

REV	DESCRIPTION	DATE
-----	-------------	------

FENDRAW
DESIGN & PLANNING
67 Gorefield Road
Leverington, Wisbech
Cams. PE13 5AT
Tel: 01945 461062 Mob: 07731 648403
E-Mail: info@fendrawdesign.co.uk
Registered Associate of the Chartered
Association of Building Engineers

Client
Mr & Mrs Page
12 Westmoreland Road
Moulton Spalding PE12 6PU

Drawing Title
Single Storey Extension
To Rear Of Bungalow
And Part Garage Conversion

Drawn M Bonner ACABE	Date Jan 2023	Scale 1:100, 1250 @ A1	Revision 1
-------------------------	------------------	---------------------------	---------------