




EXISTING PLANS AND ELEVATIONS 1:50
GROUND FLOOR PLAN 1:100

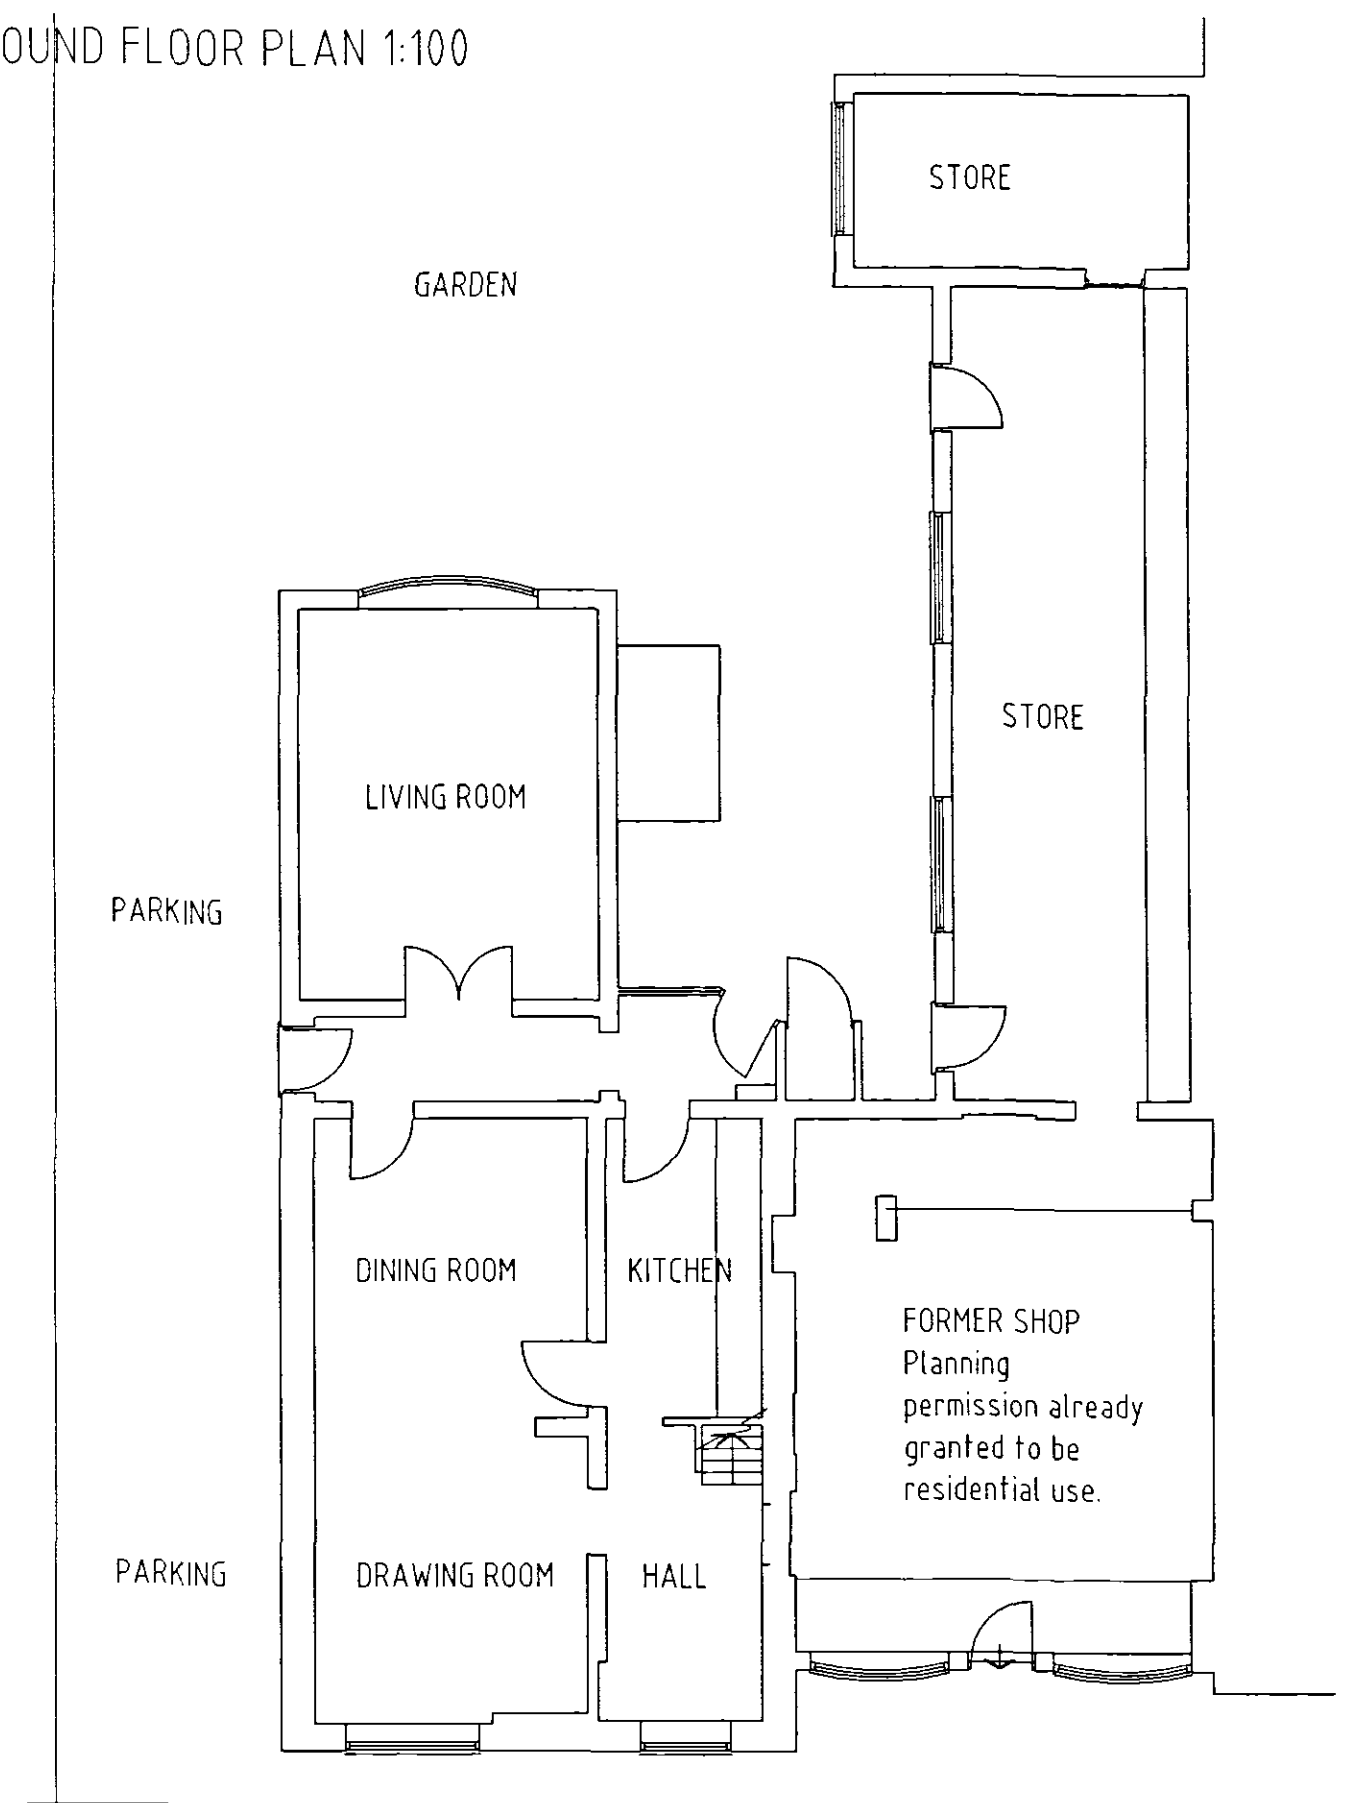


FIRST FLOOR PLAN 1:100

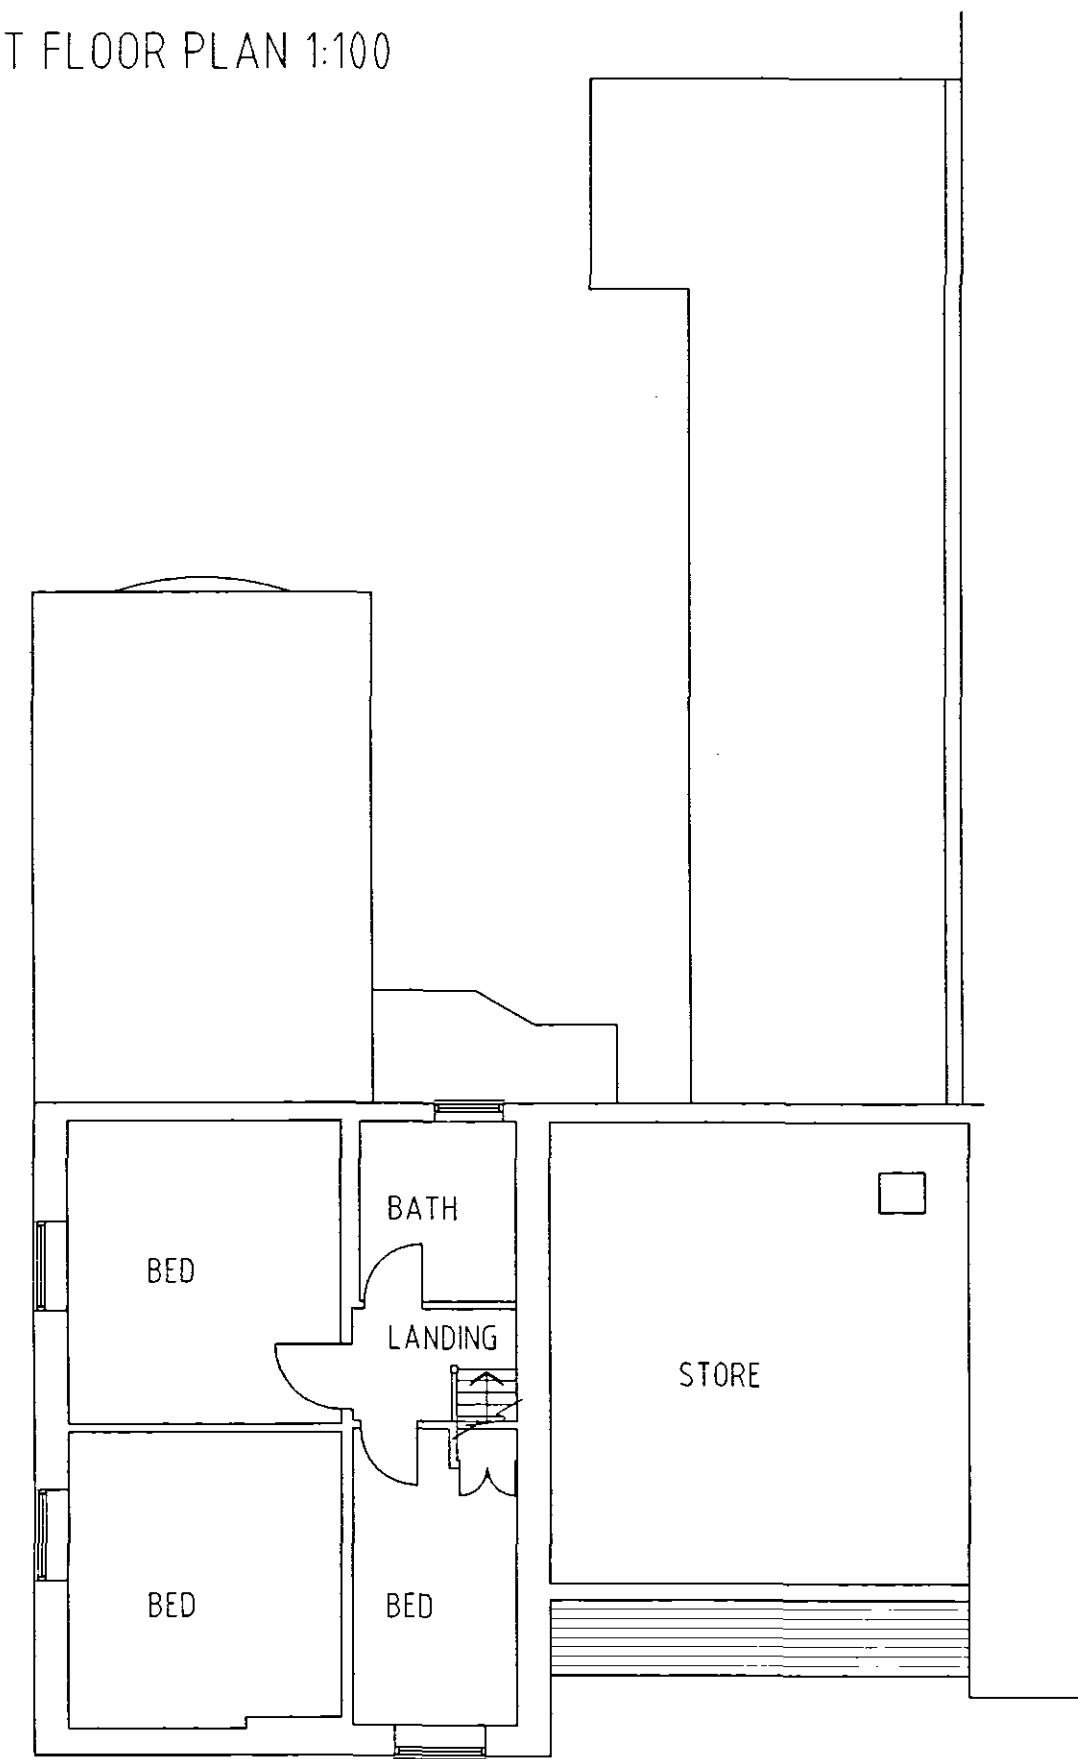


FRONT ELEVATION

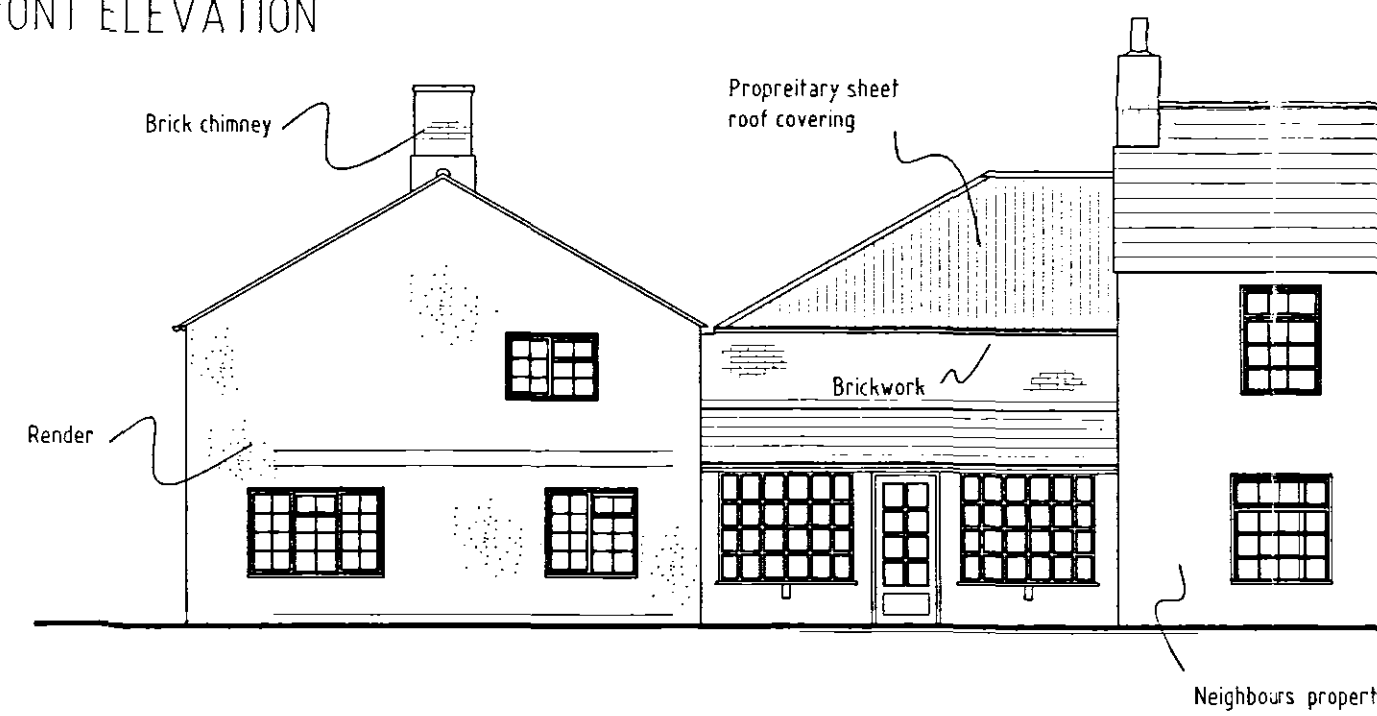


REAR ELEVATION

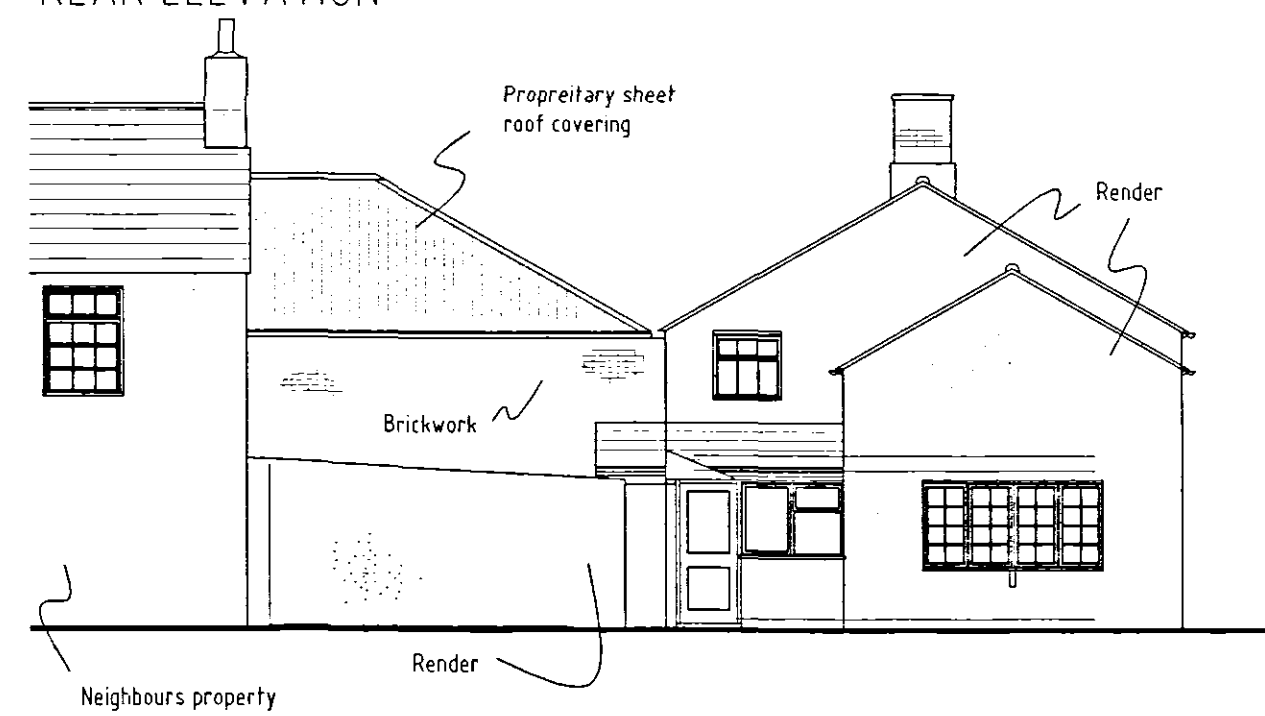

COURTYARD ELEVATION

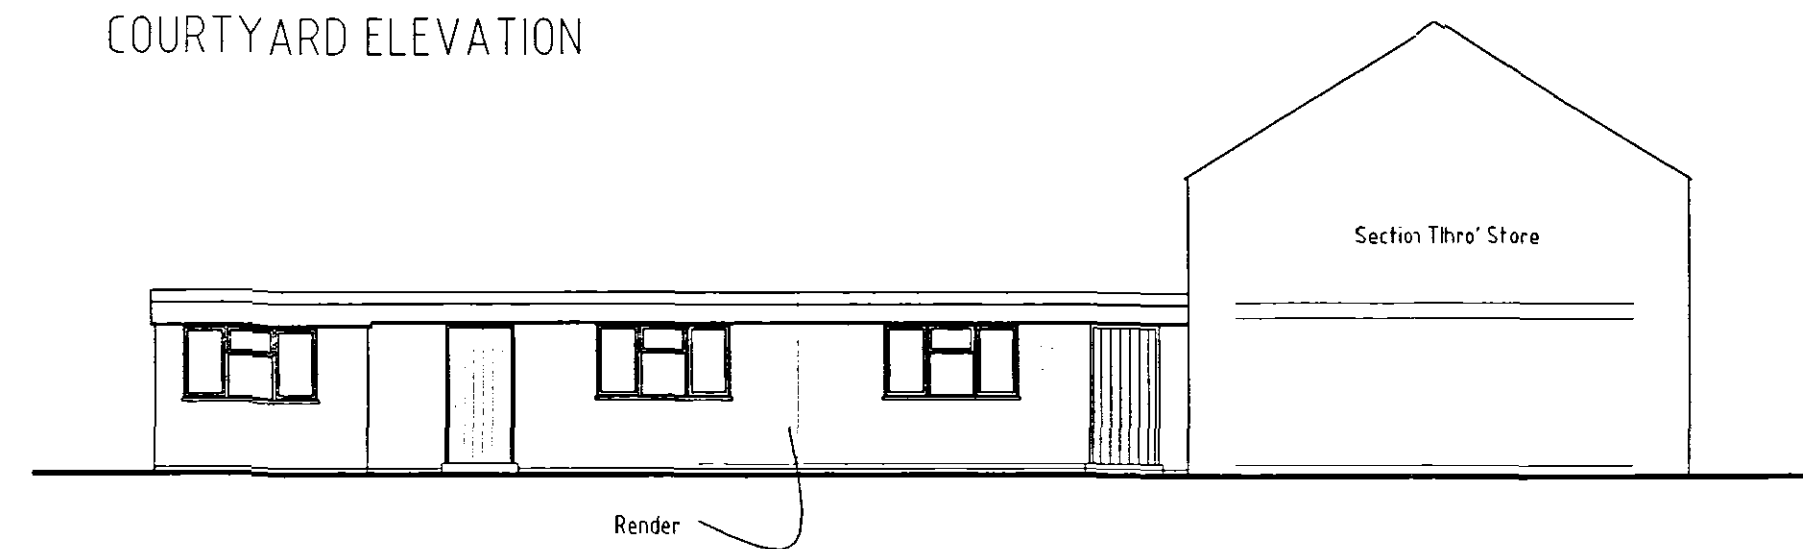


SIDE ELEVATION

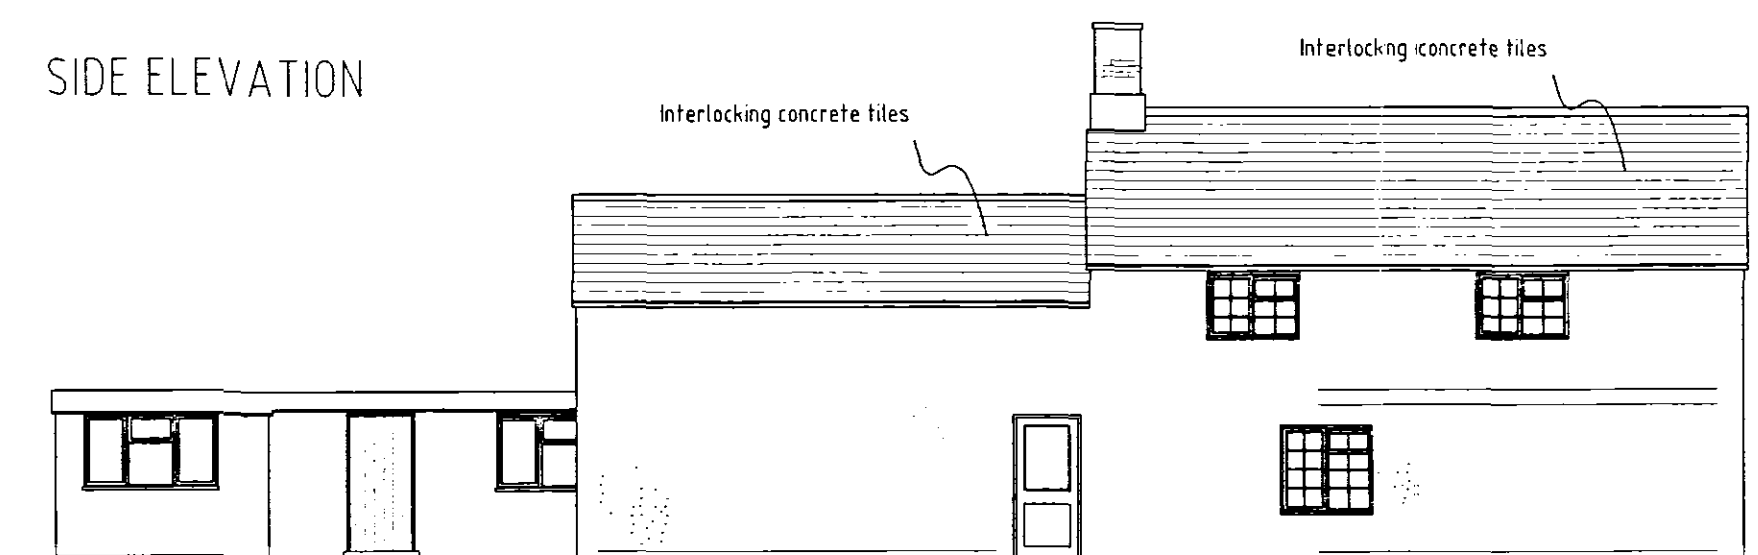


NOTE: ALL PLANS AND ELEVATIONS ARE AT SCALE 1:100 UNLESS OTHERWISE SPECIFIED.


BLOCK PLAN 1:500

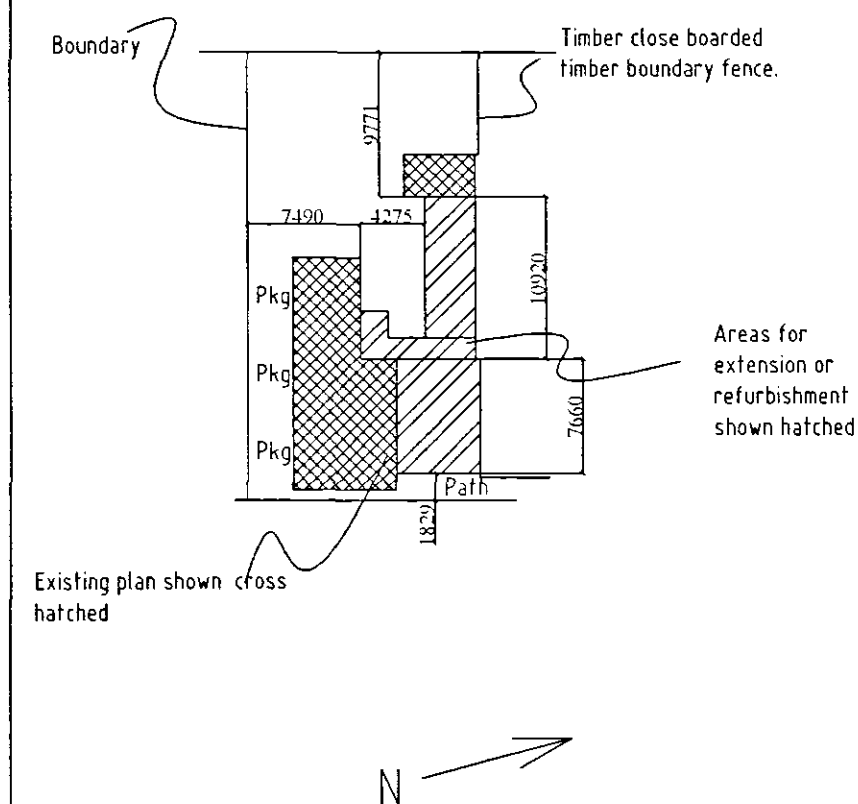


PROPOSED PLANS AND ELEVATIONS 1:50
GROUND FLOOR PLAN

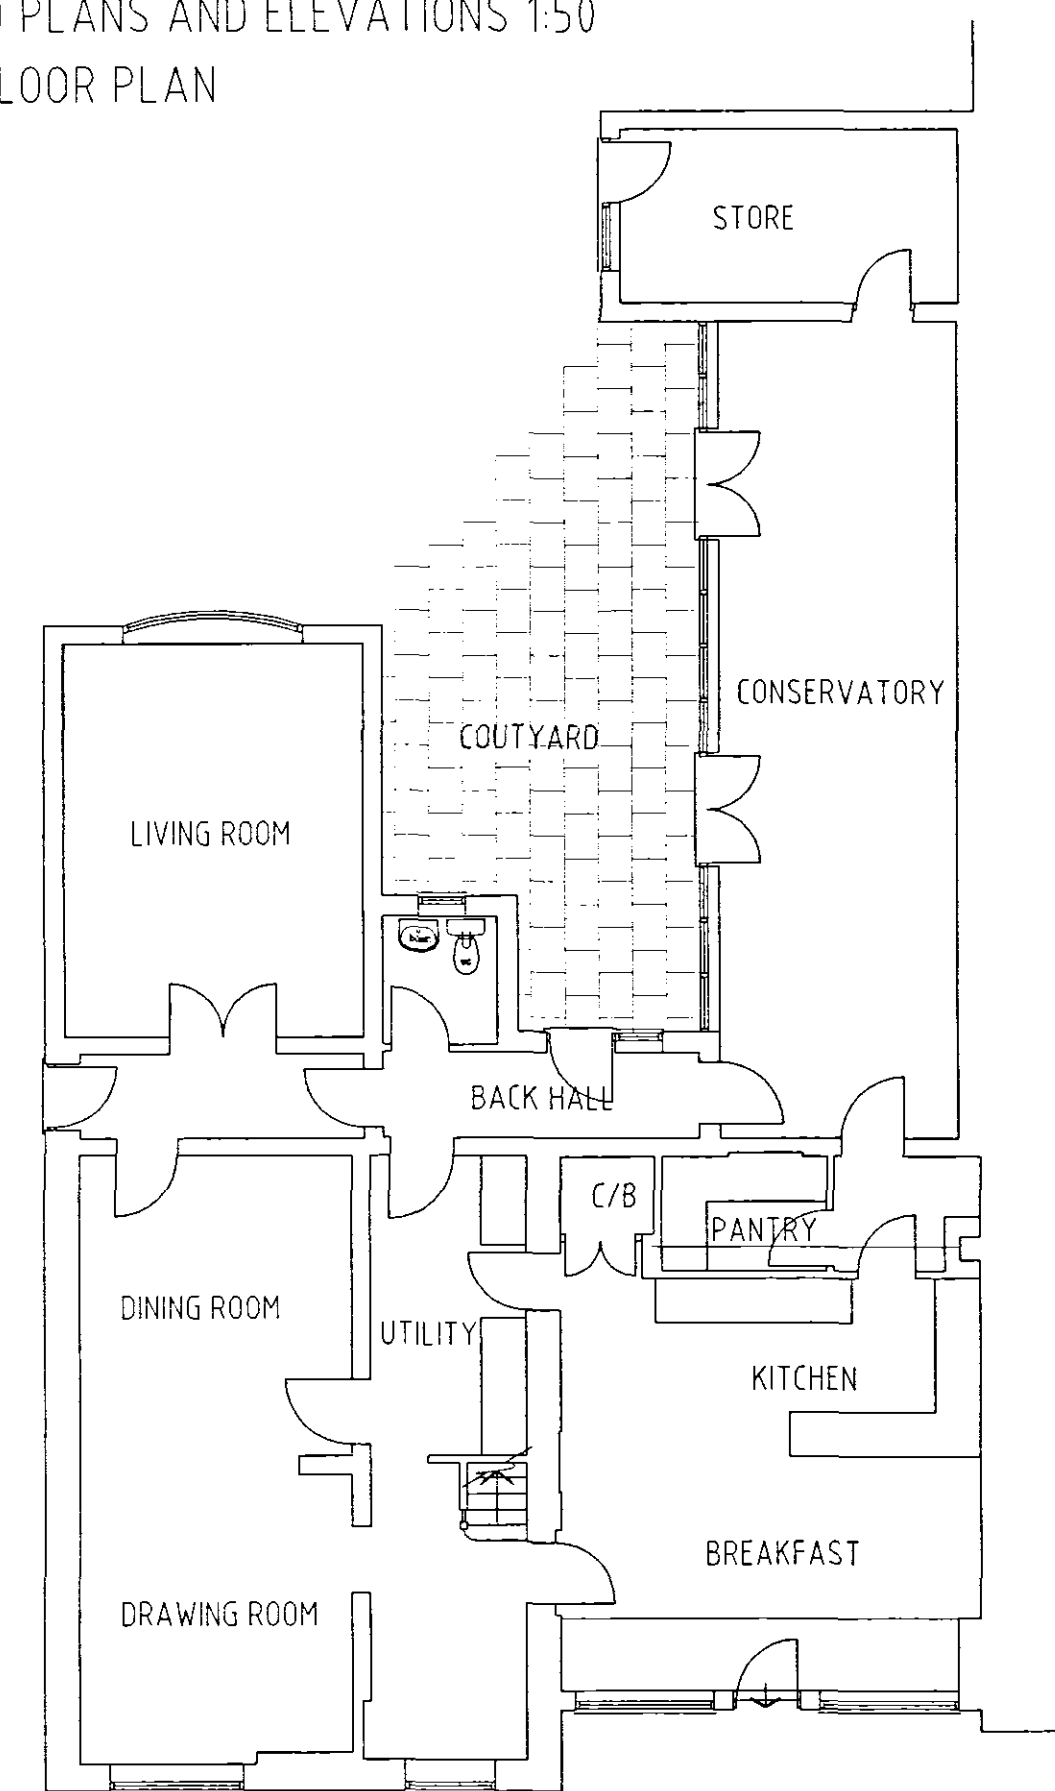


FIRST FLOOR PLAN 1:100

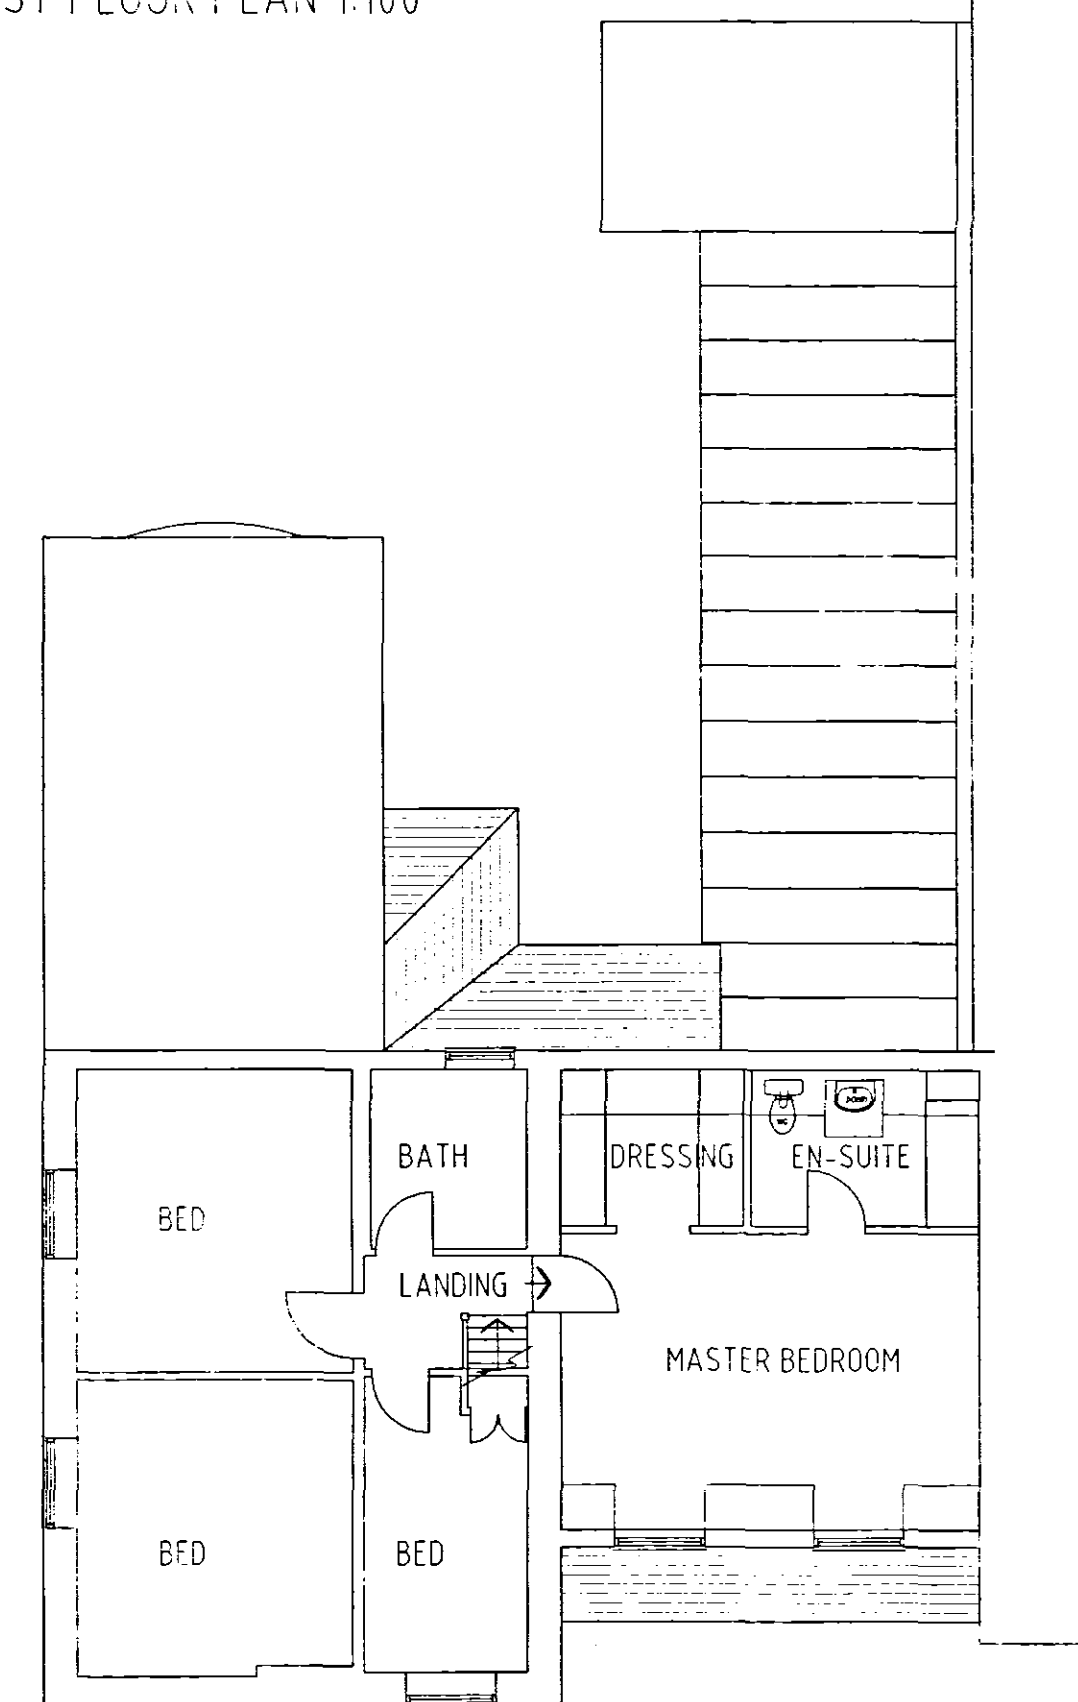


FRONT ELEVATION

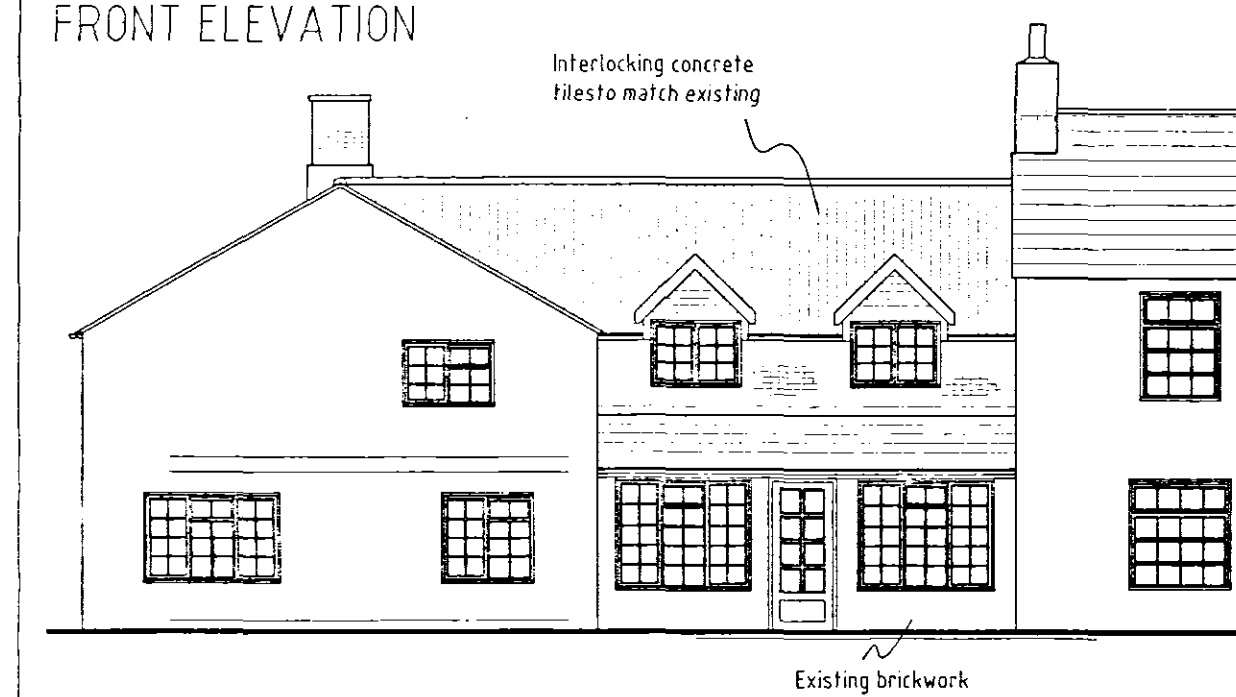


REAR ELEVATION

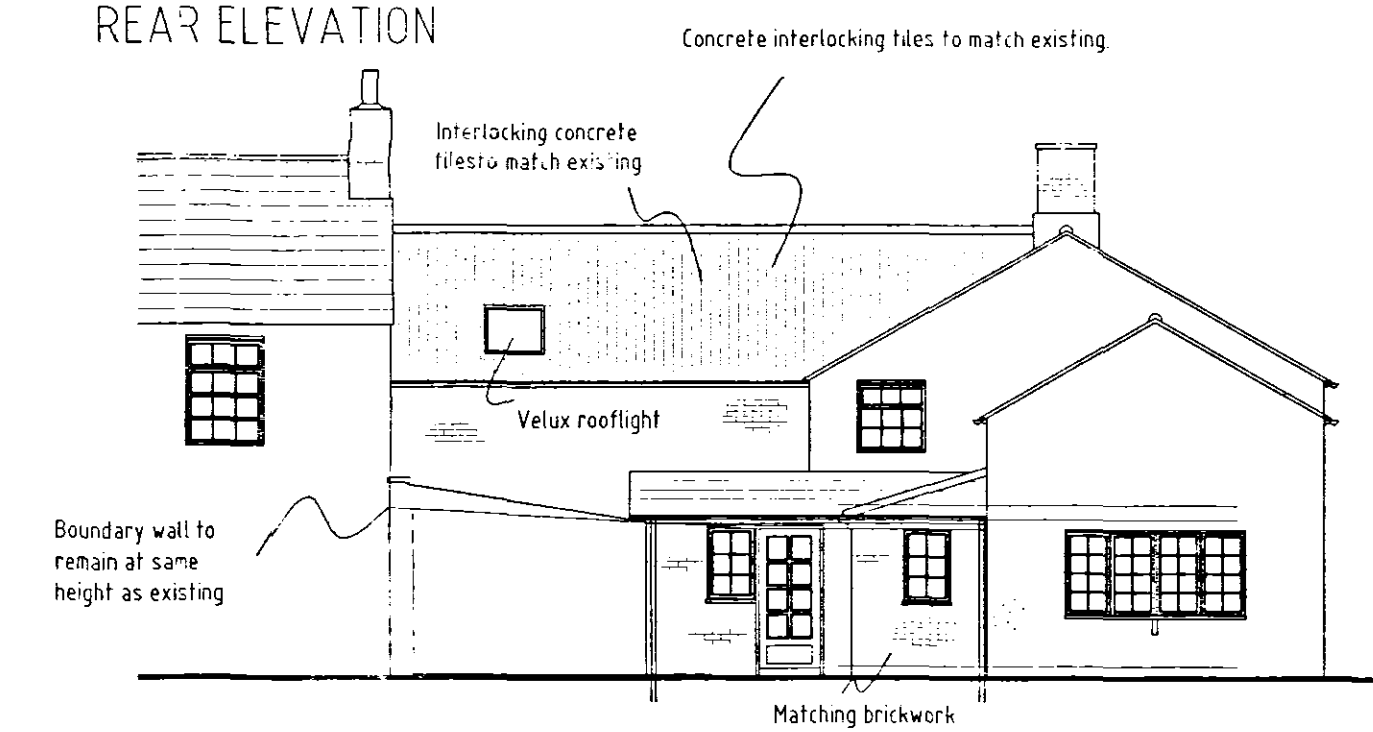

COURTYARD ELEVATION

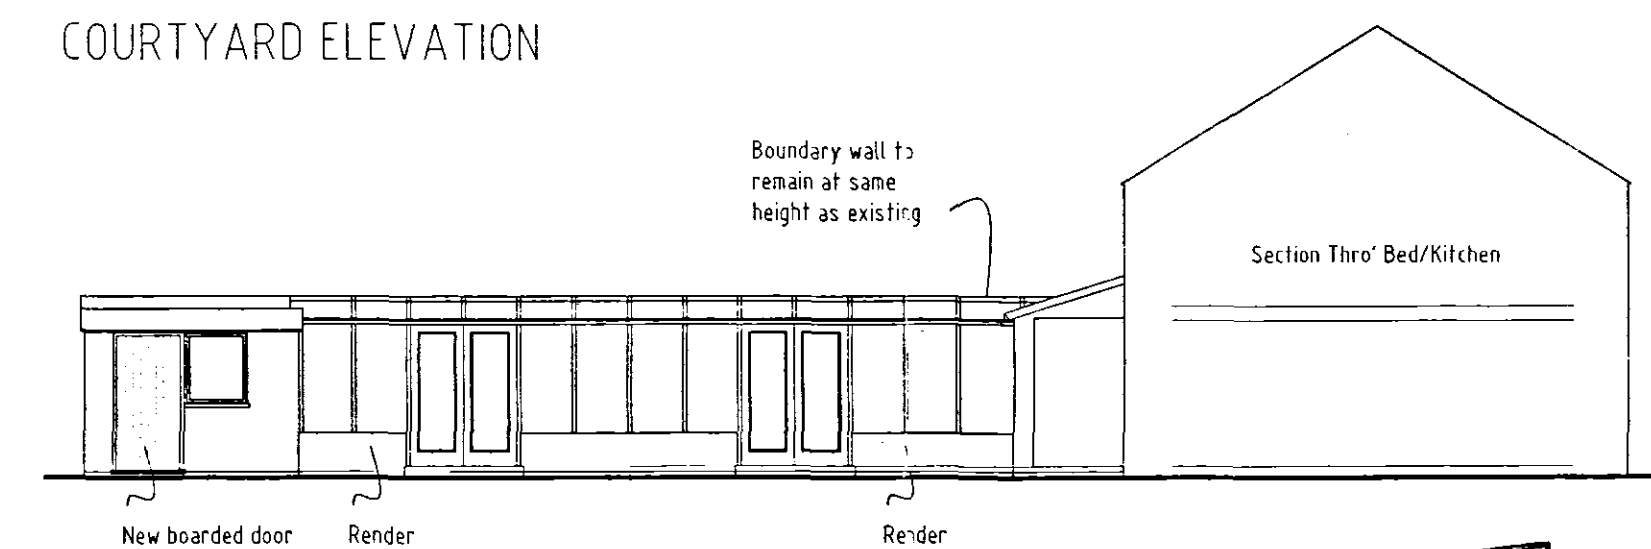

SIDE ELEVATION

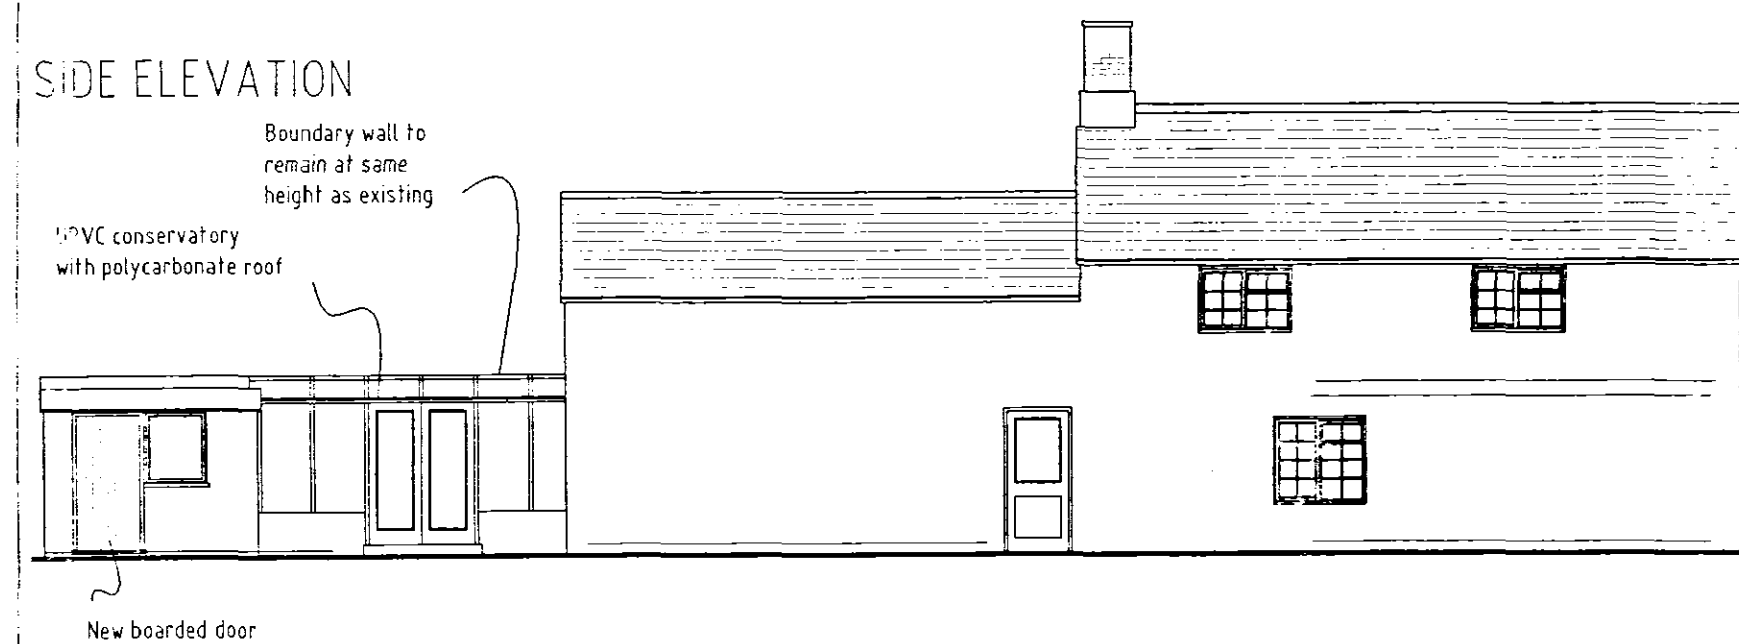

NOTE: ALL PLANS AND ELEVATIONS ARE AT SCALE 1:100 UNLESS OTHERWISE SPECIFIED.

**DETERMINED
PLAN**

NOTE:
New windows to match existing.
Walls: Brickwork and Render to match existing.
Roofs: Concrete interlocking tiles to match existing in type and colour.
Plastic gutters and rain water pipes to match existing.
Fascias and soffits to match existing.

SHDC Planning & Development 26 APR 2004 Ref: 0536/04	
Revised for the client following application issue 12/04/04	
Agent C.Teanby Architecture & Design 12 Tuckers Nook, Maxey, Nr. Peterborough, PE6 9EH Tel. 01778 344315 e.mail colinteanby@aol.com	
PROJECT: 24 Seas End Road, Moulton on the Seas, Nr Spalding	TITLE: Existing & Proposed Floor Plans and Elevations
DATE: Sept 2003	Drawn: CT
DRAWING No: 205-01A	Scale: 1:100 / 500