

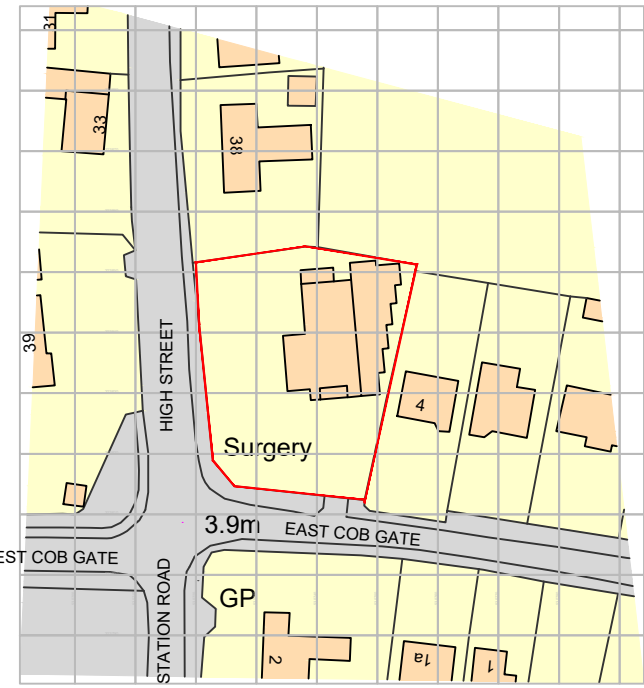


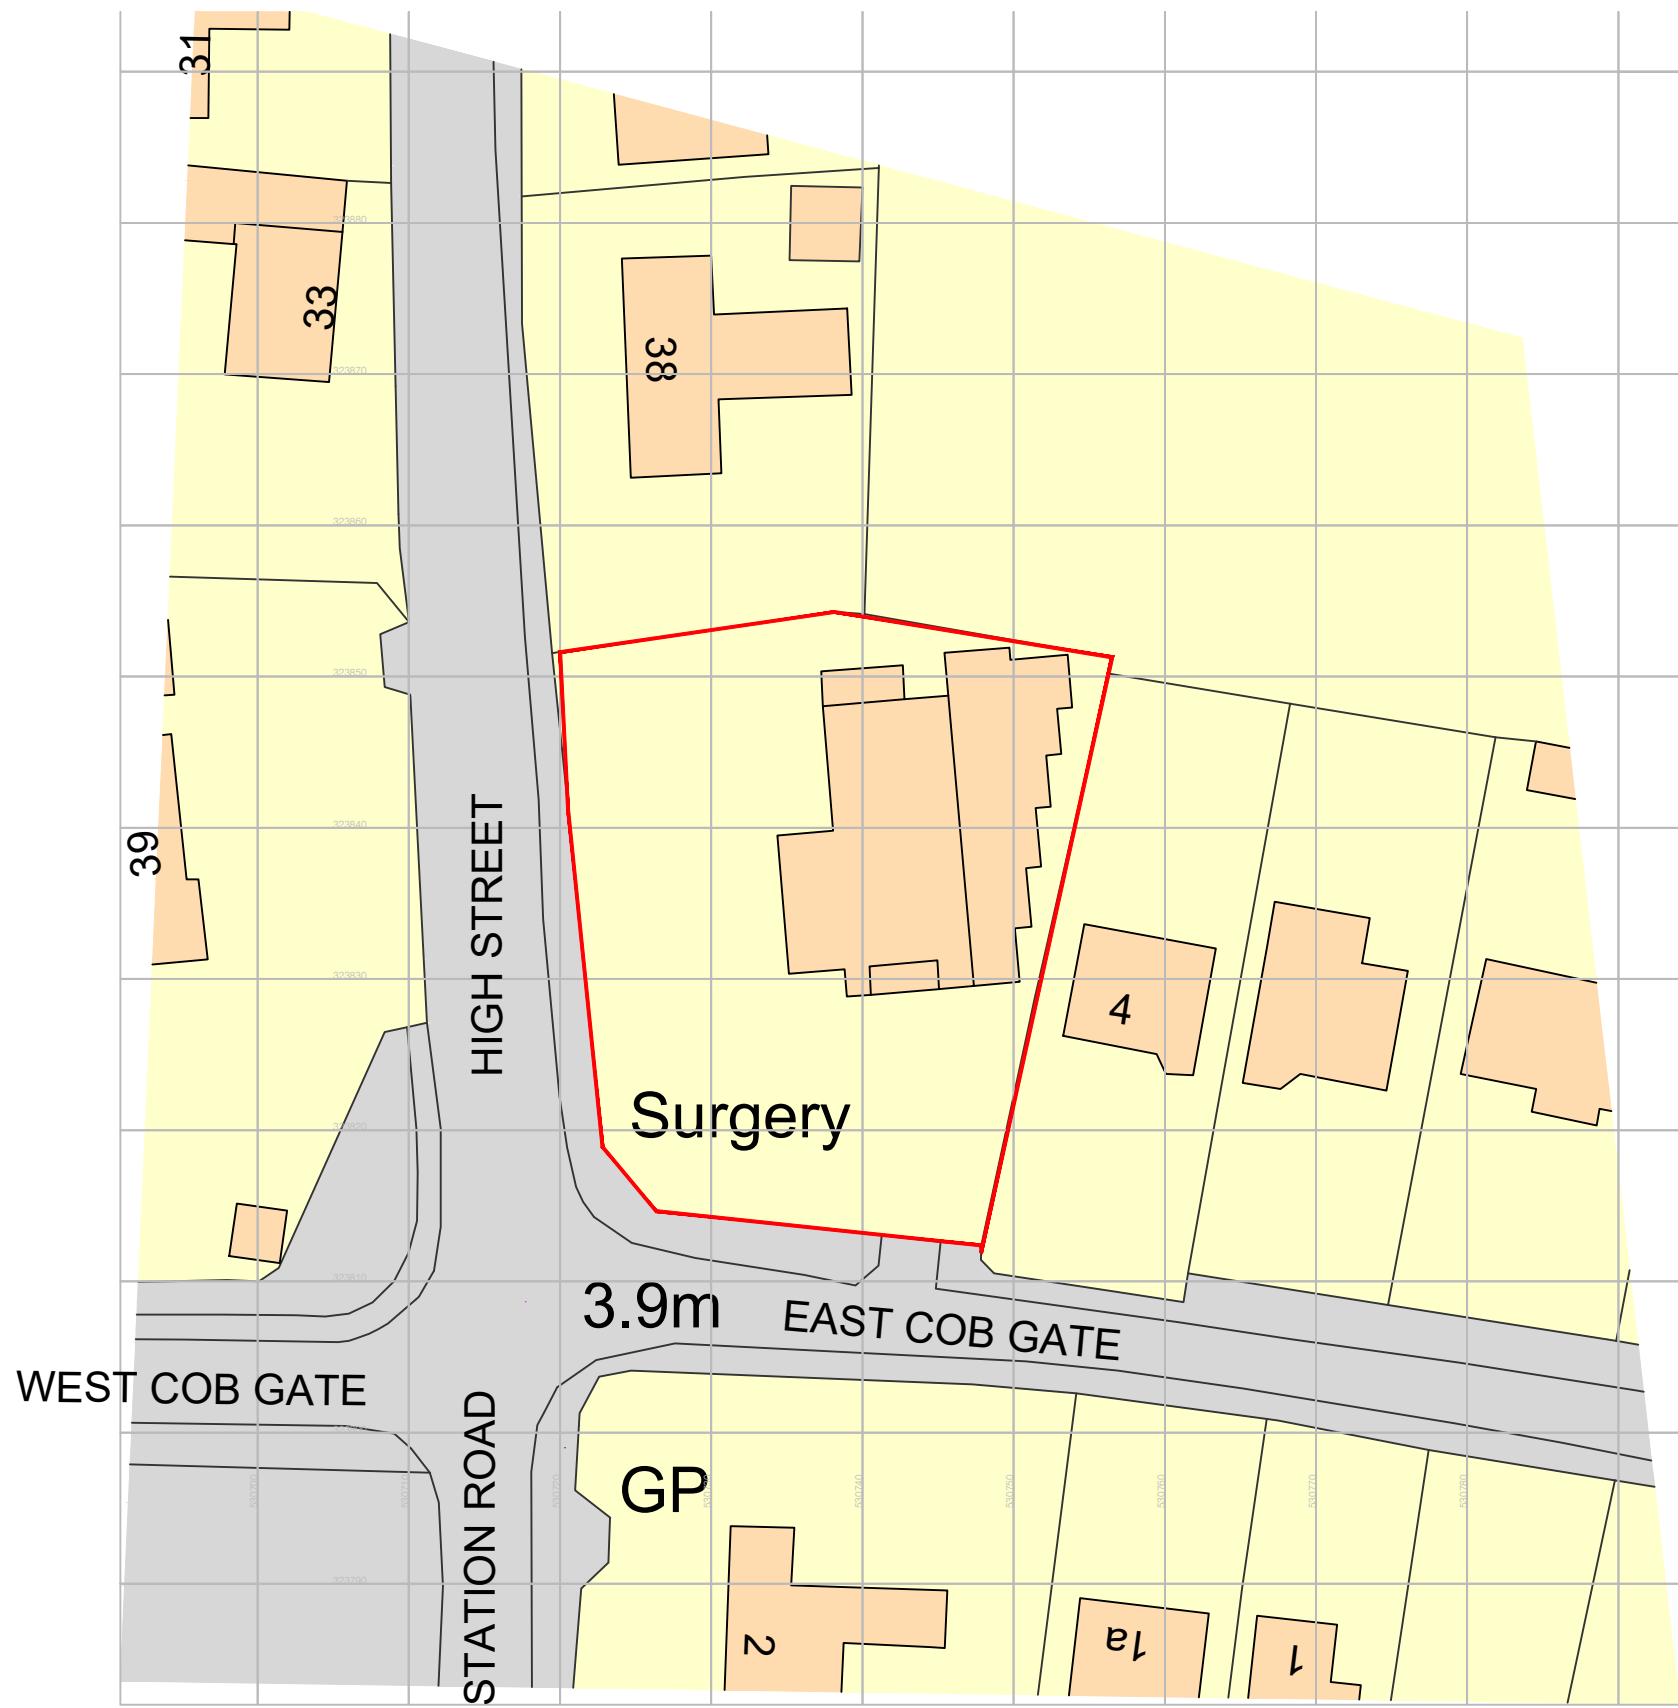



SITE LOCATION PLAN

1

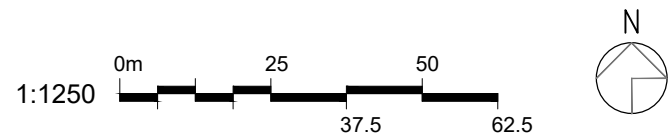


BLOCK PLAN - existing

2

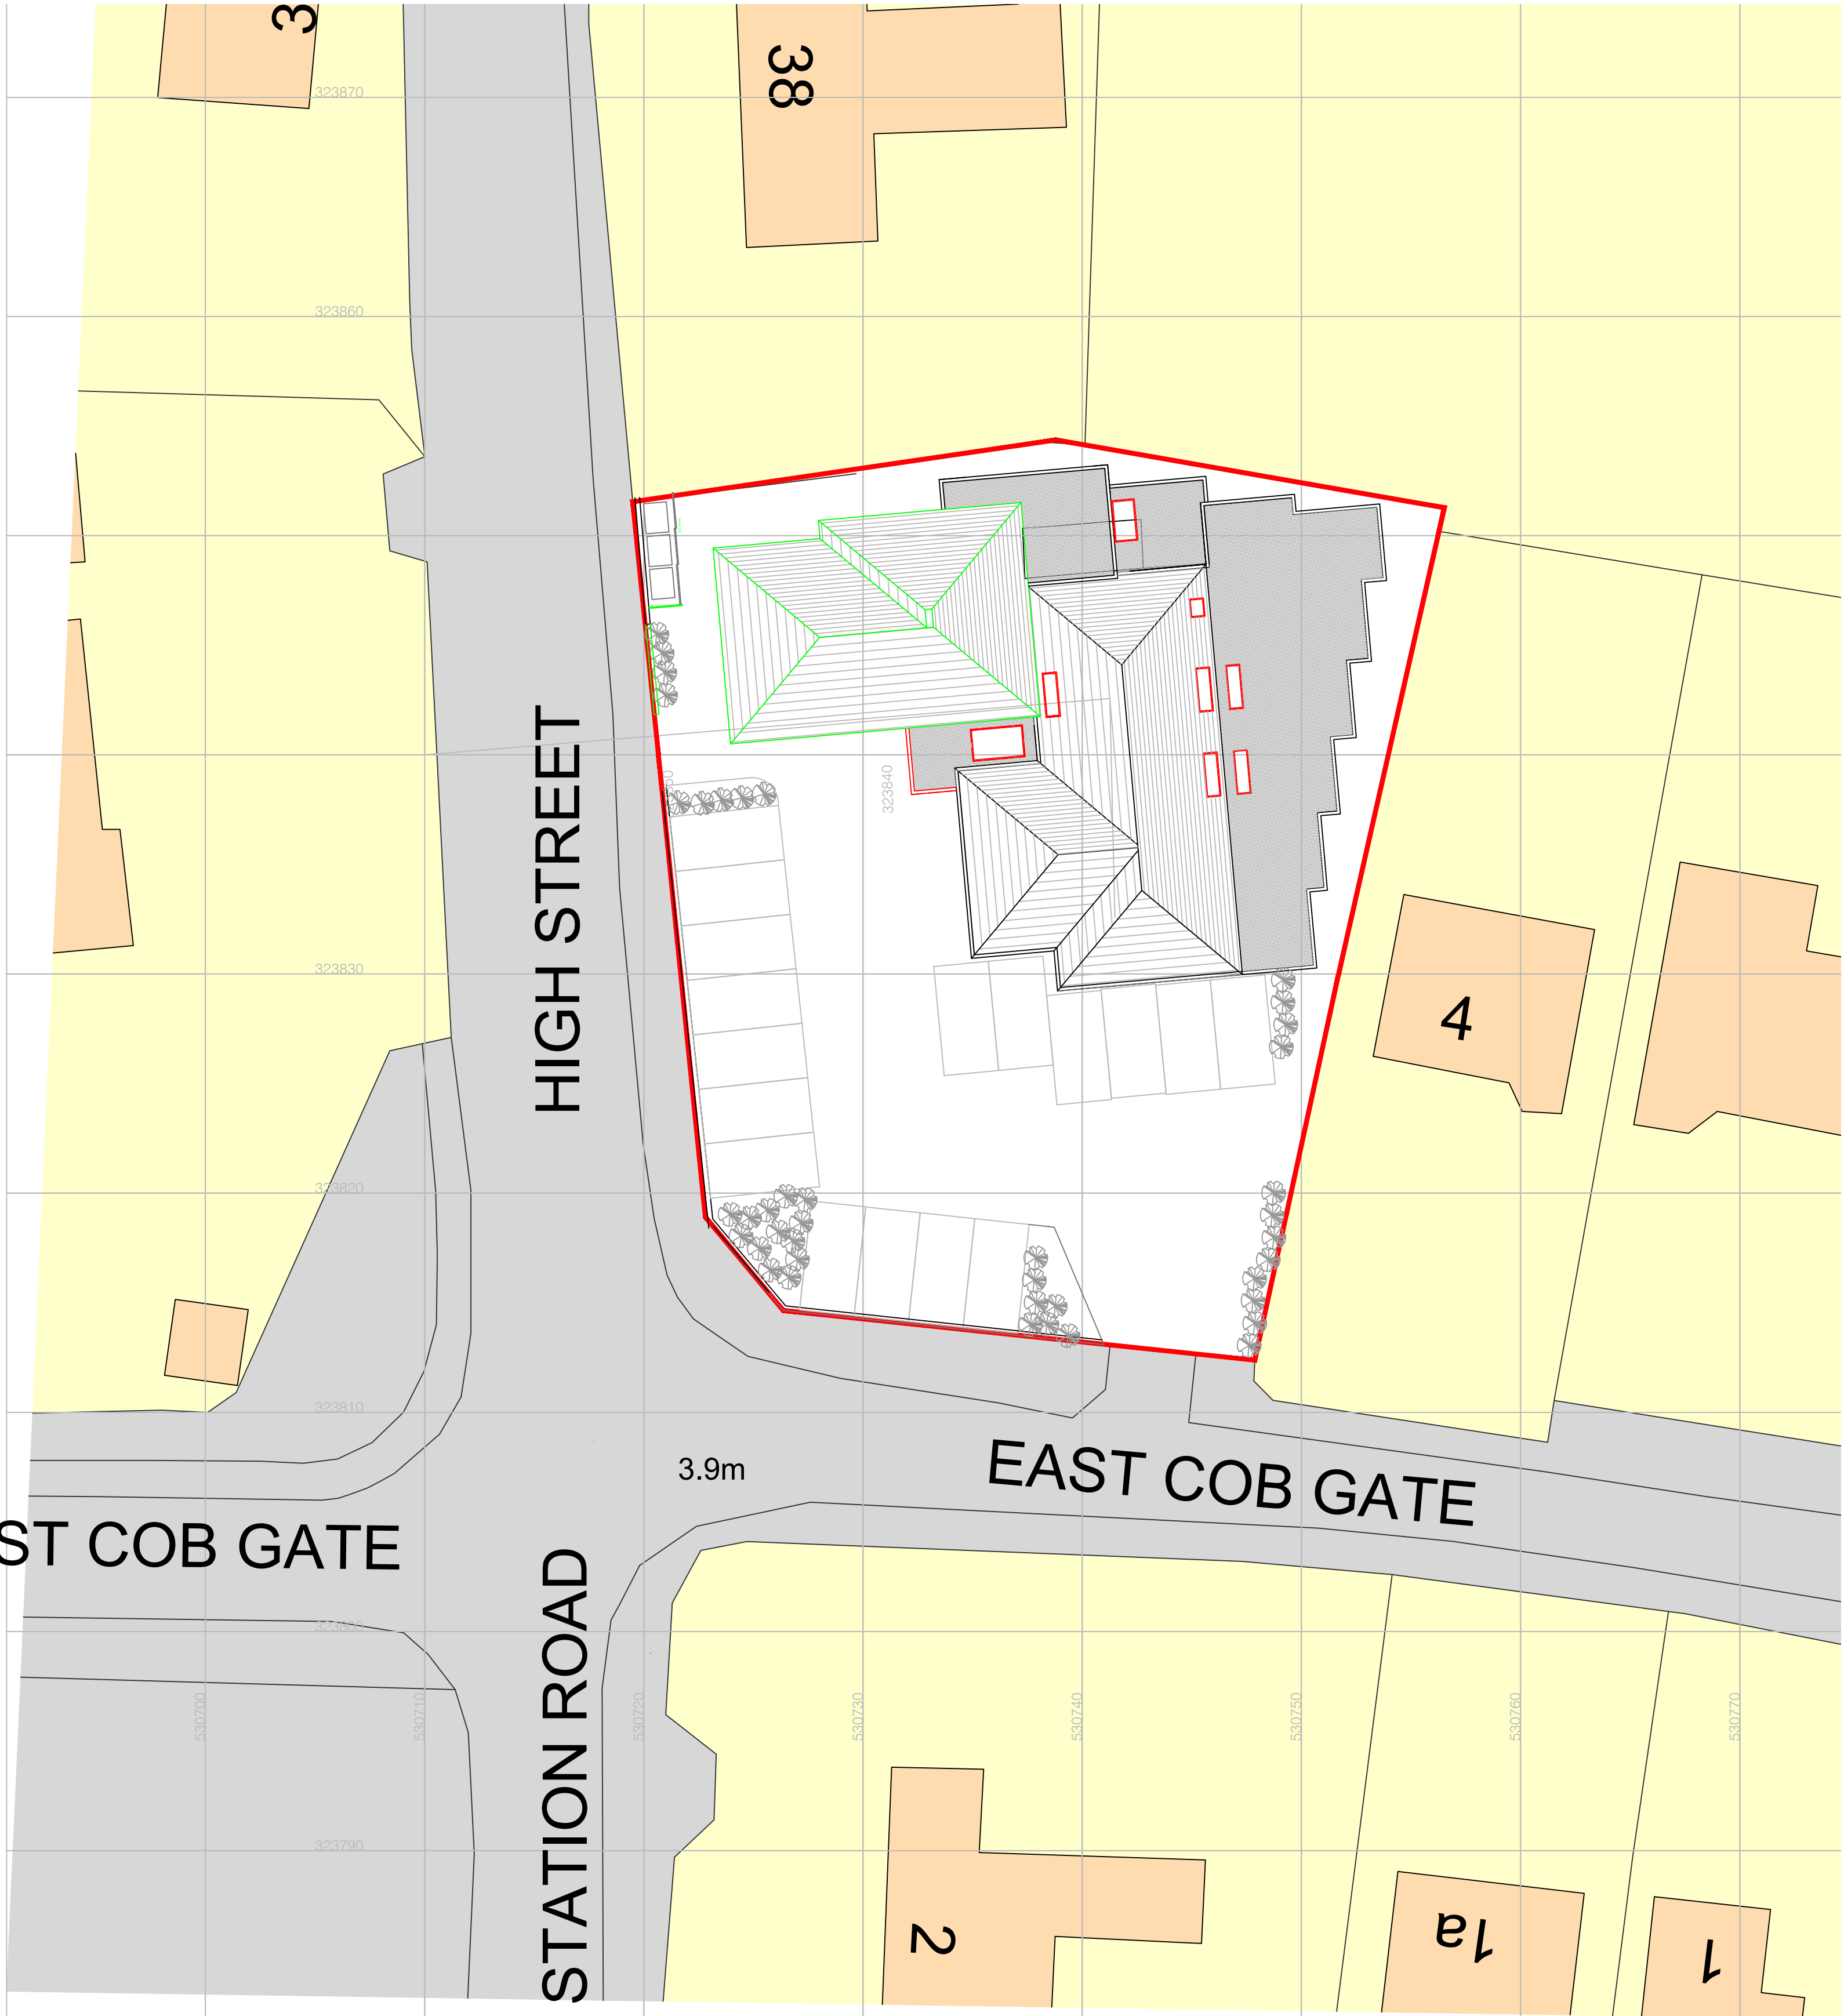 

SITE PLAN - proppeded

3

 

revisions
REV A 15.06.23 - ALL ROAD NAMES ADDED

key
demolition
extg / unknown
brickwork
blockwork
stud

notes

notes

This drawing is the copyright of the Architects and may not be reproduced or used except by written permission. Dimensions must not be scaled from this drawing. The Contractor is to check and verify all building and site dimensions before work is put in hand.

The Contractor is to check and verify with all the Statutory Authorities and the Employer the location and condition of any underground or overhead services or confirm that none exist prior to work commencing on site. The Contractor shall comply with enactments regulations and working rules relating to safety health and welfare of workpeople.

client
MOULTON MEDICAL CENTRE
HIGH STREET
MOULTON
SPALDING

architect
RAW architecture ltd
3 College Close
Great Casterton
Stamford PE9 4AW
01780 766 660
info@rawarchitecture.net

EXTENSION TO MOULTON MEDICAL CENTRE, MOULTON, SPALDING

drawing title
SITE LOCATION & SITE PLAN

job no 0382	scale SEE DWG	package no	drawing no / rev A100 / A	status PLANNING
date 28.05.23	checked HR			