




0 GROUND FLOOR

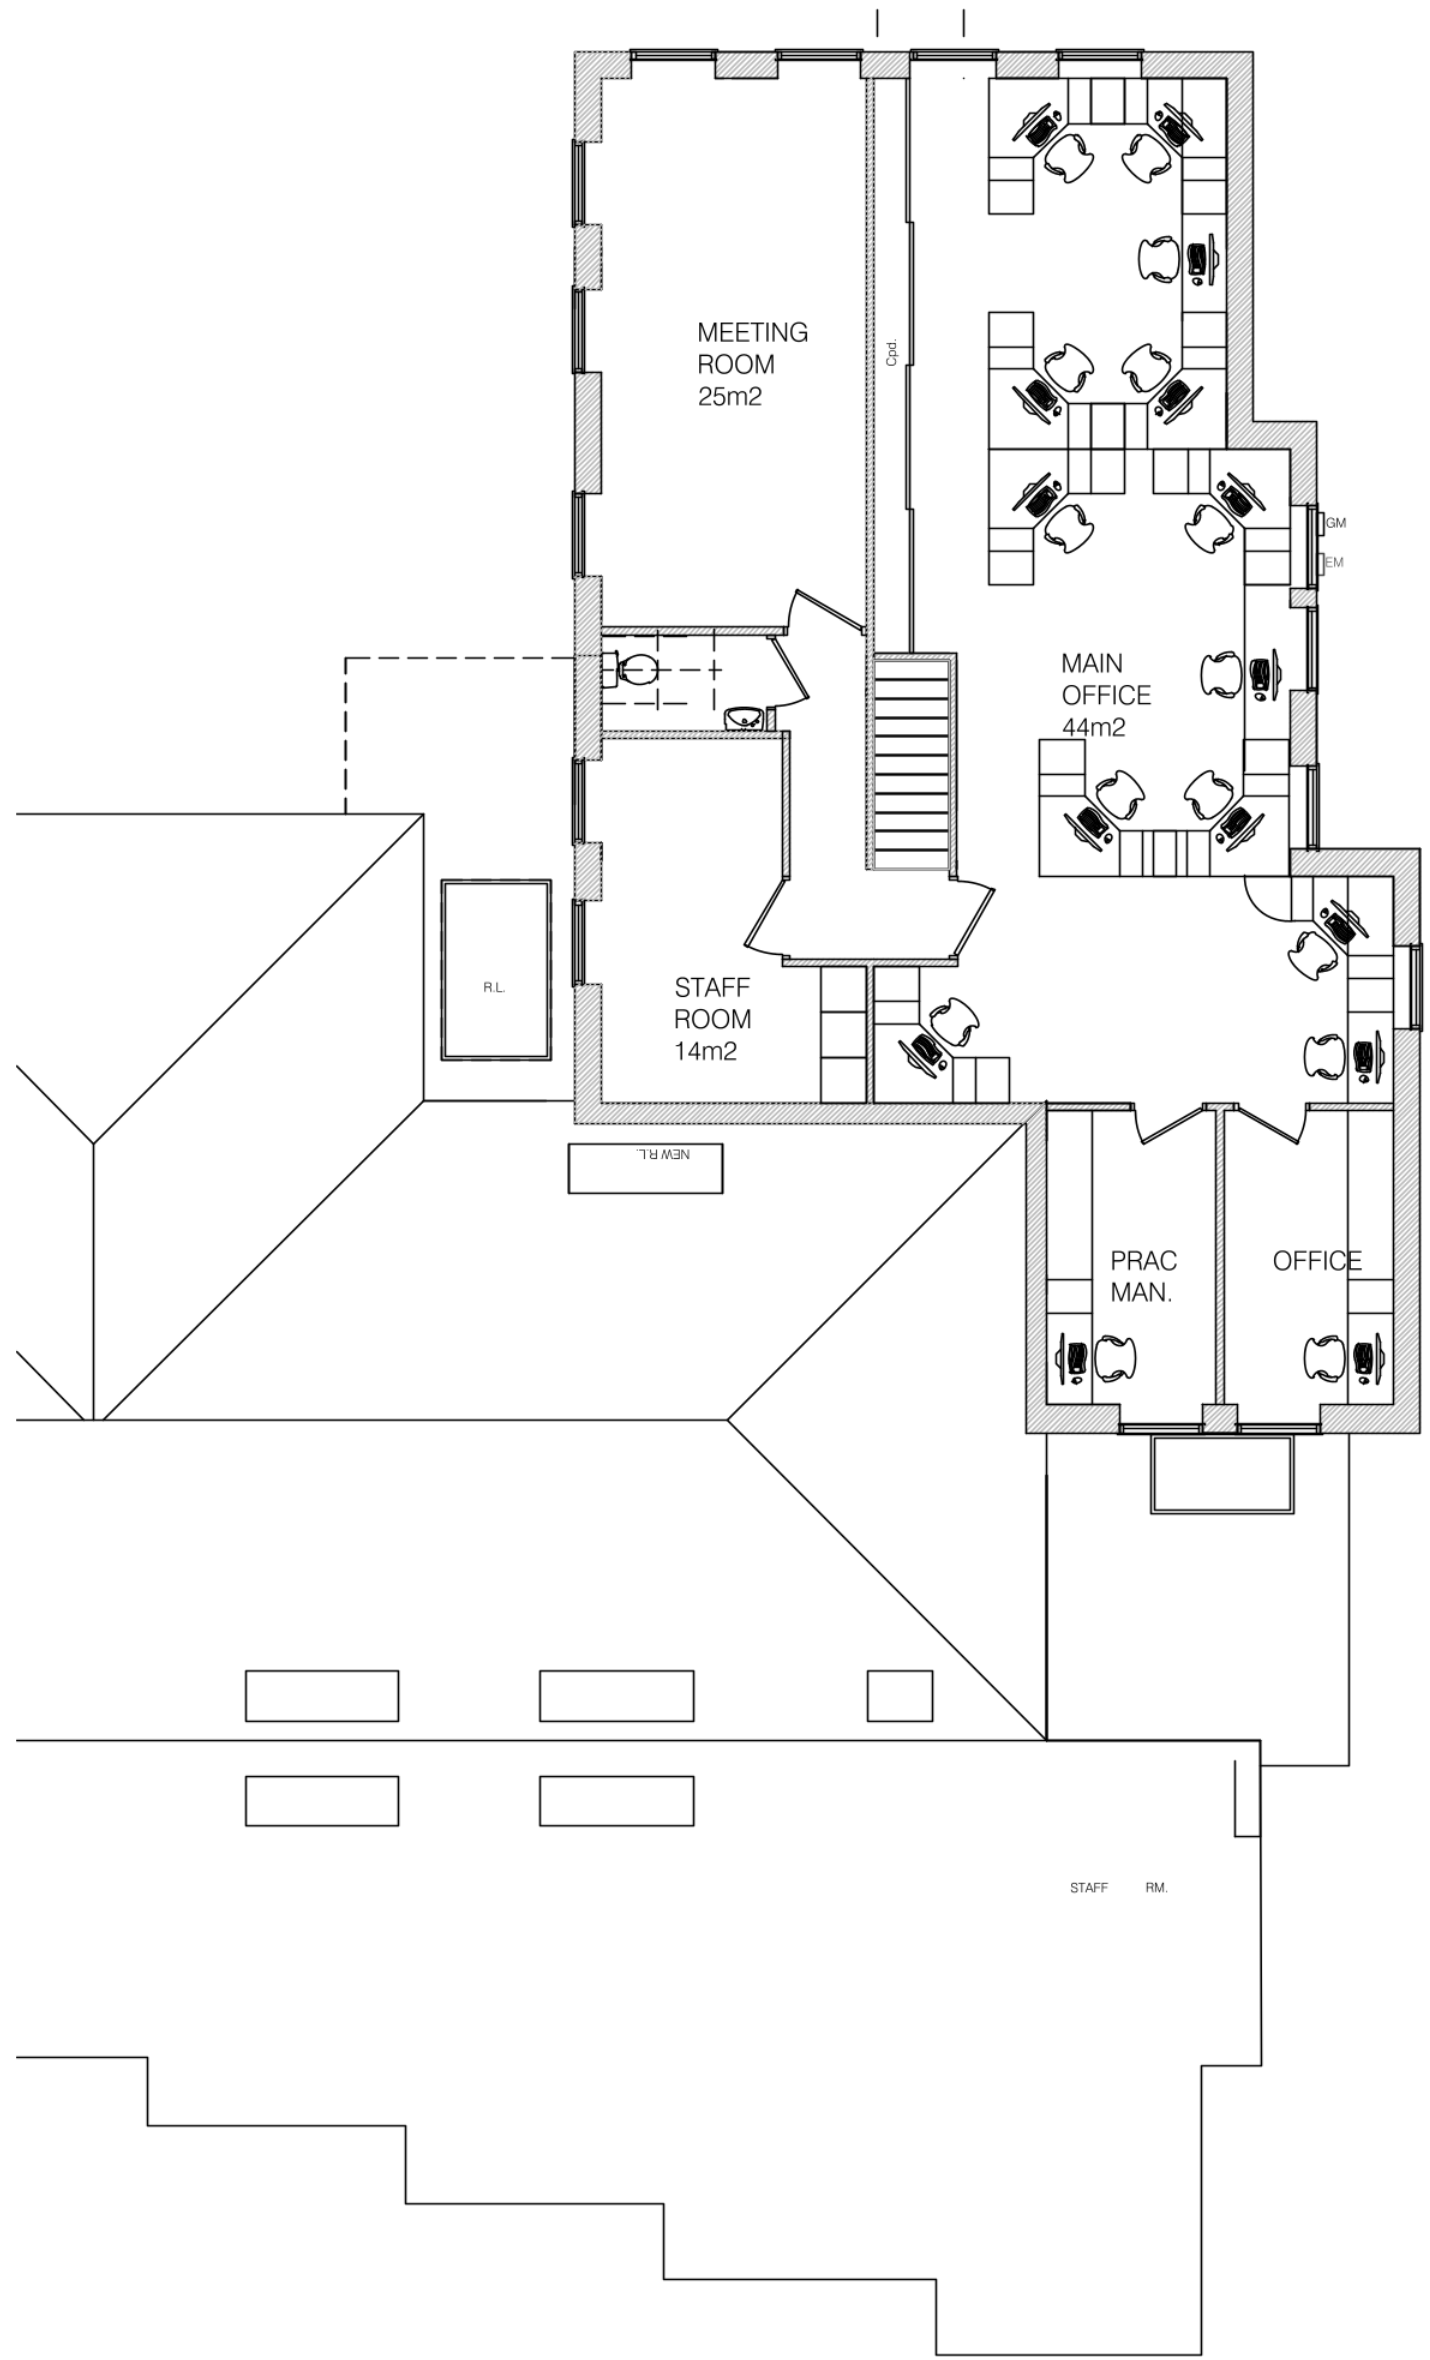

1 FIRST FLOOR

revisions REV A 11.05.23 - FL AREA INCREASED & SECOND CAR ACCESS REMOVED REV B 21.05.23 - WAITING AREA INCREASED & 1no. GF WC REMOVED REV C 24.05.23 - RECEPTION HATCH MOVED & STAIR WALL AMENDED REV D 15.06.23 - DIMS TO BOUNDARY ADDED REV E 02.08.23 - CYCLE PARKING SHOWN		key demolition extg / unknown brickwork blockwork stud	notes This drawing is the copyright of the Architects and may not be reproduced or used except by written permission. Dimensions must not be scaled from this drawing. The Contractor is to check and verify all building and site dimensions before work is put in hand. The Contractor is to check and verify with all the Statutory Authorities and the Employer the location and condition of any underground or overhead services or confirm that none exist prior to work commencing on site. The Contractor shall comply with enactments regulations and working rules relating to safety health and welfare of workpeople.	client MOULTON MEDICAL CENTRE HIGH STREET MOULTON SPALDING	architect RAW architecture ltd 3 College Close Great Casterton Stamford PE9 4AW 01780 766 660 info@rawarchitecture.net	EXTENSION TO MOULTON MEDICAL CENTRE, MOULTON, SPALDING drawing title PROPOSED FLOOR PLANS job no 0382 scale SEE DWG package no drawing no / rev A102 / E status PLANNING		
						date 26.04.23 checked HR		