



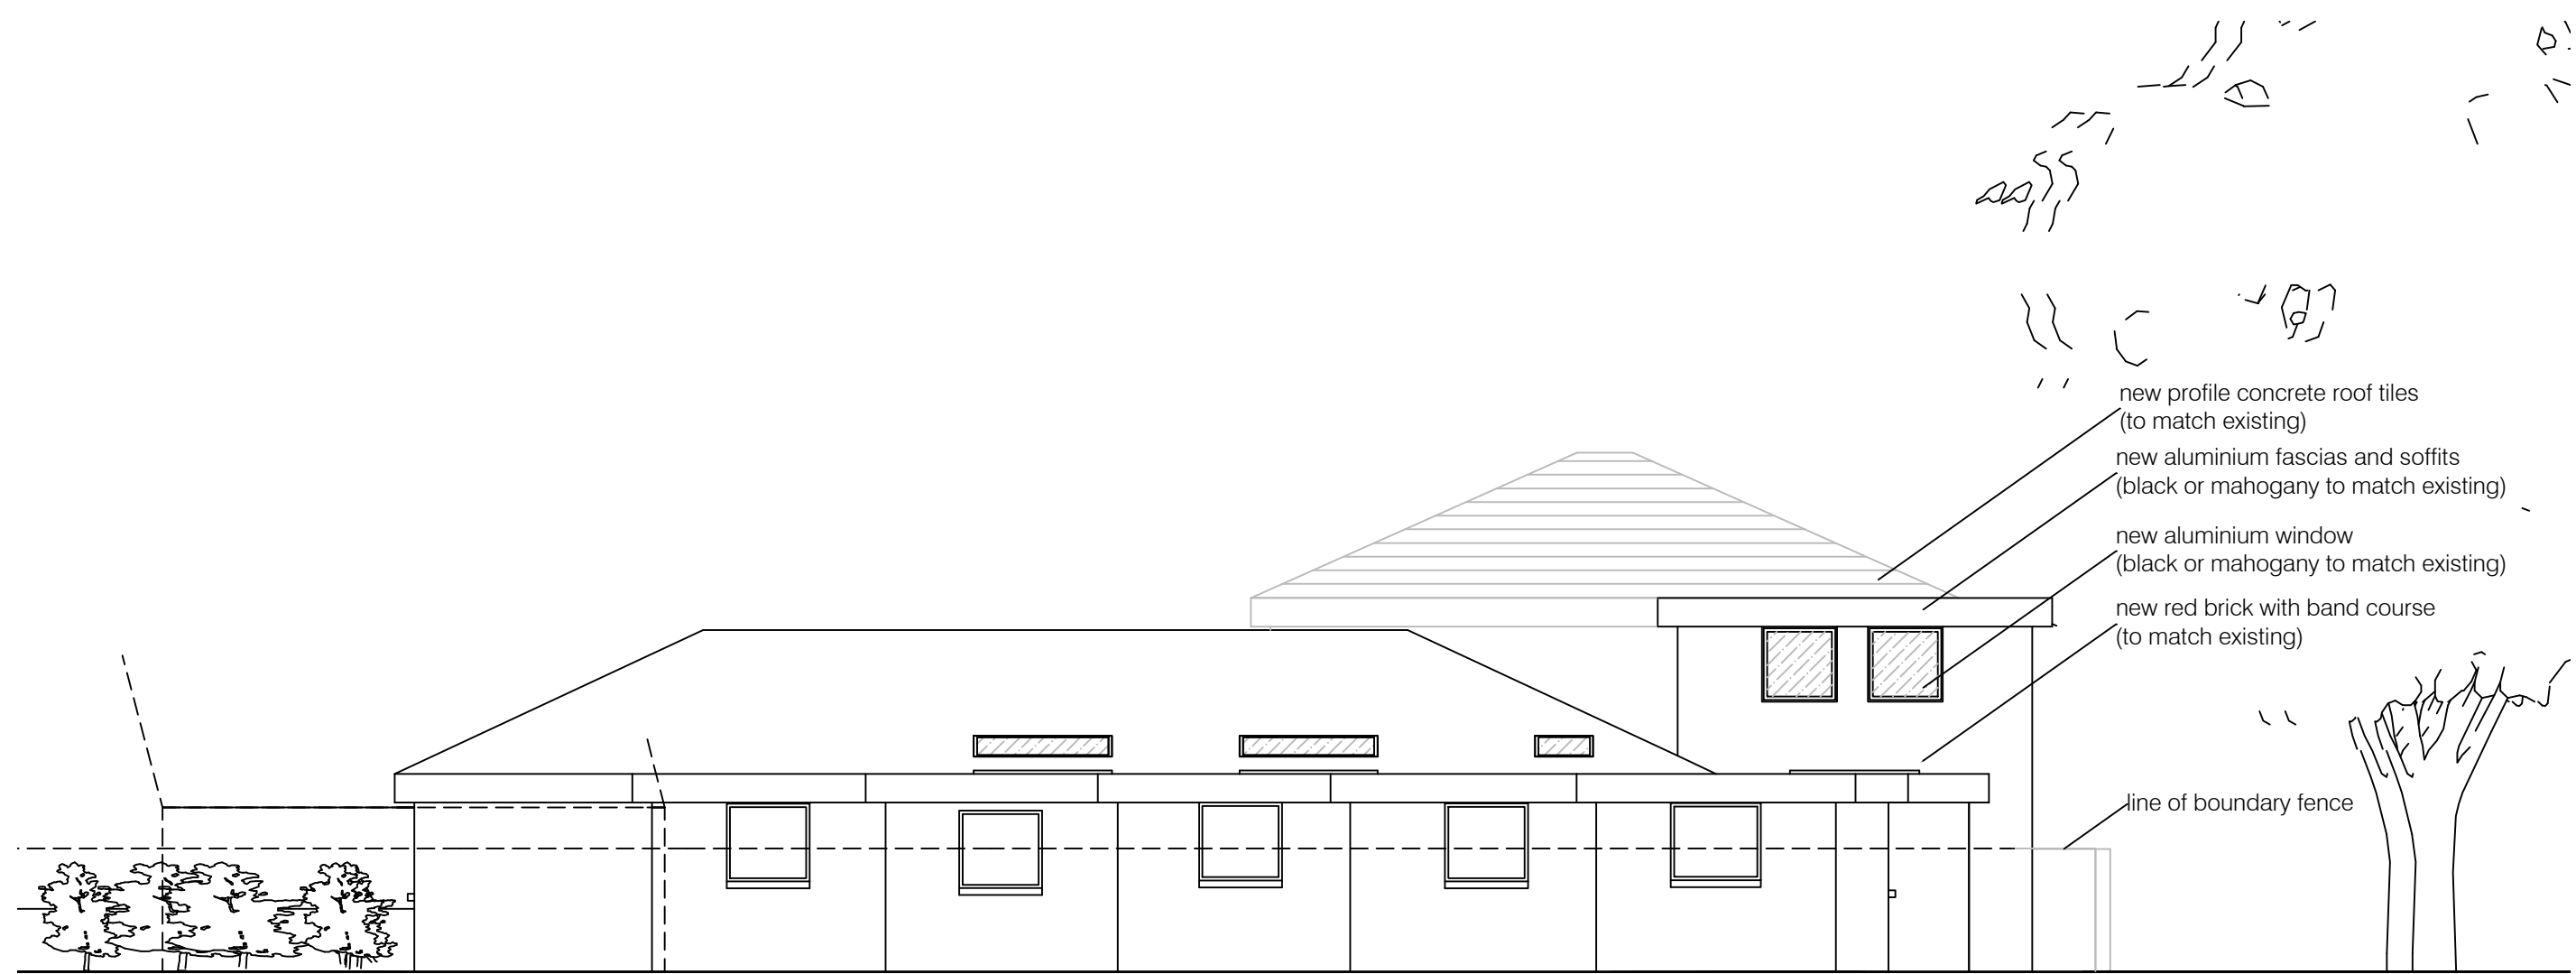


1 NORTH ELEVATION

1:100
0m 1 2 4
0.5 1.5 3 5

2 EAST ELEVATION

1:100
0m 1 2 4
0.5 1.5 3 5

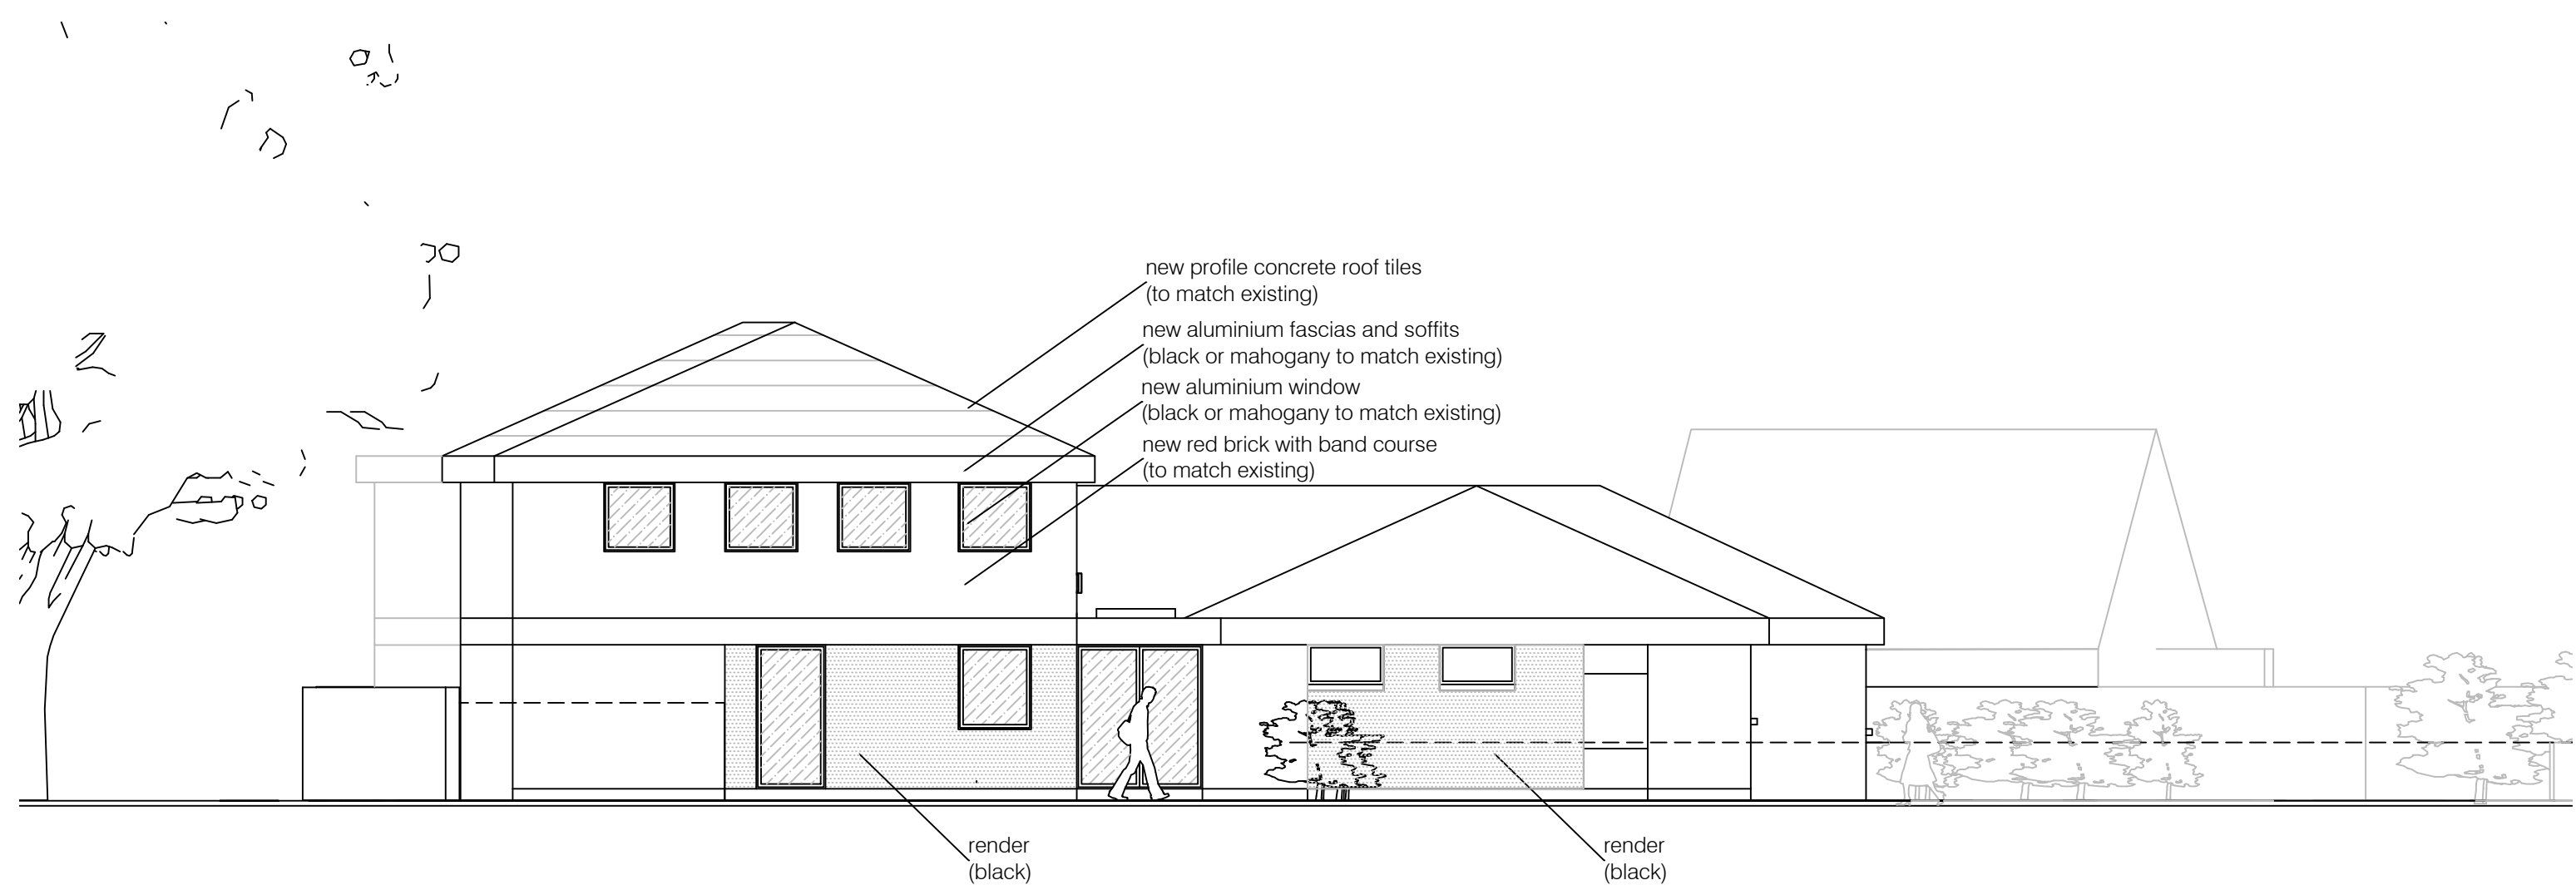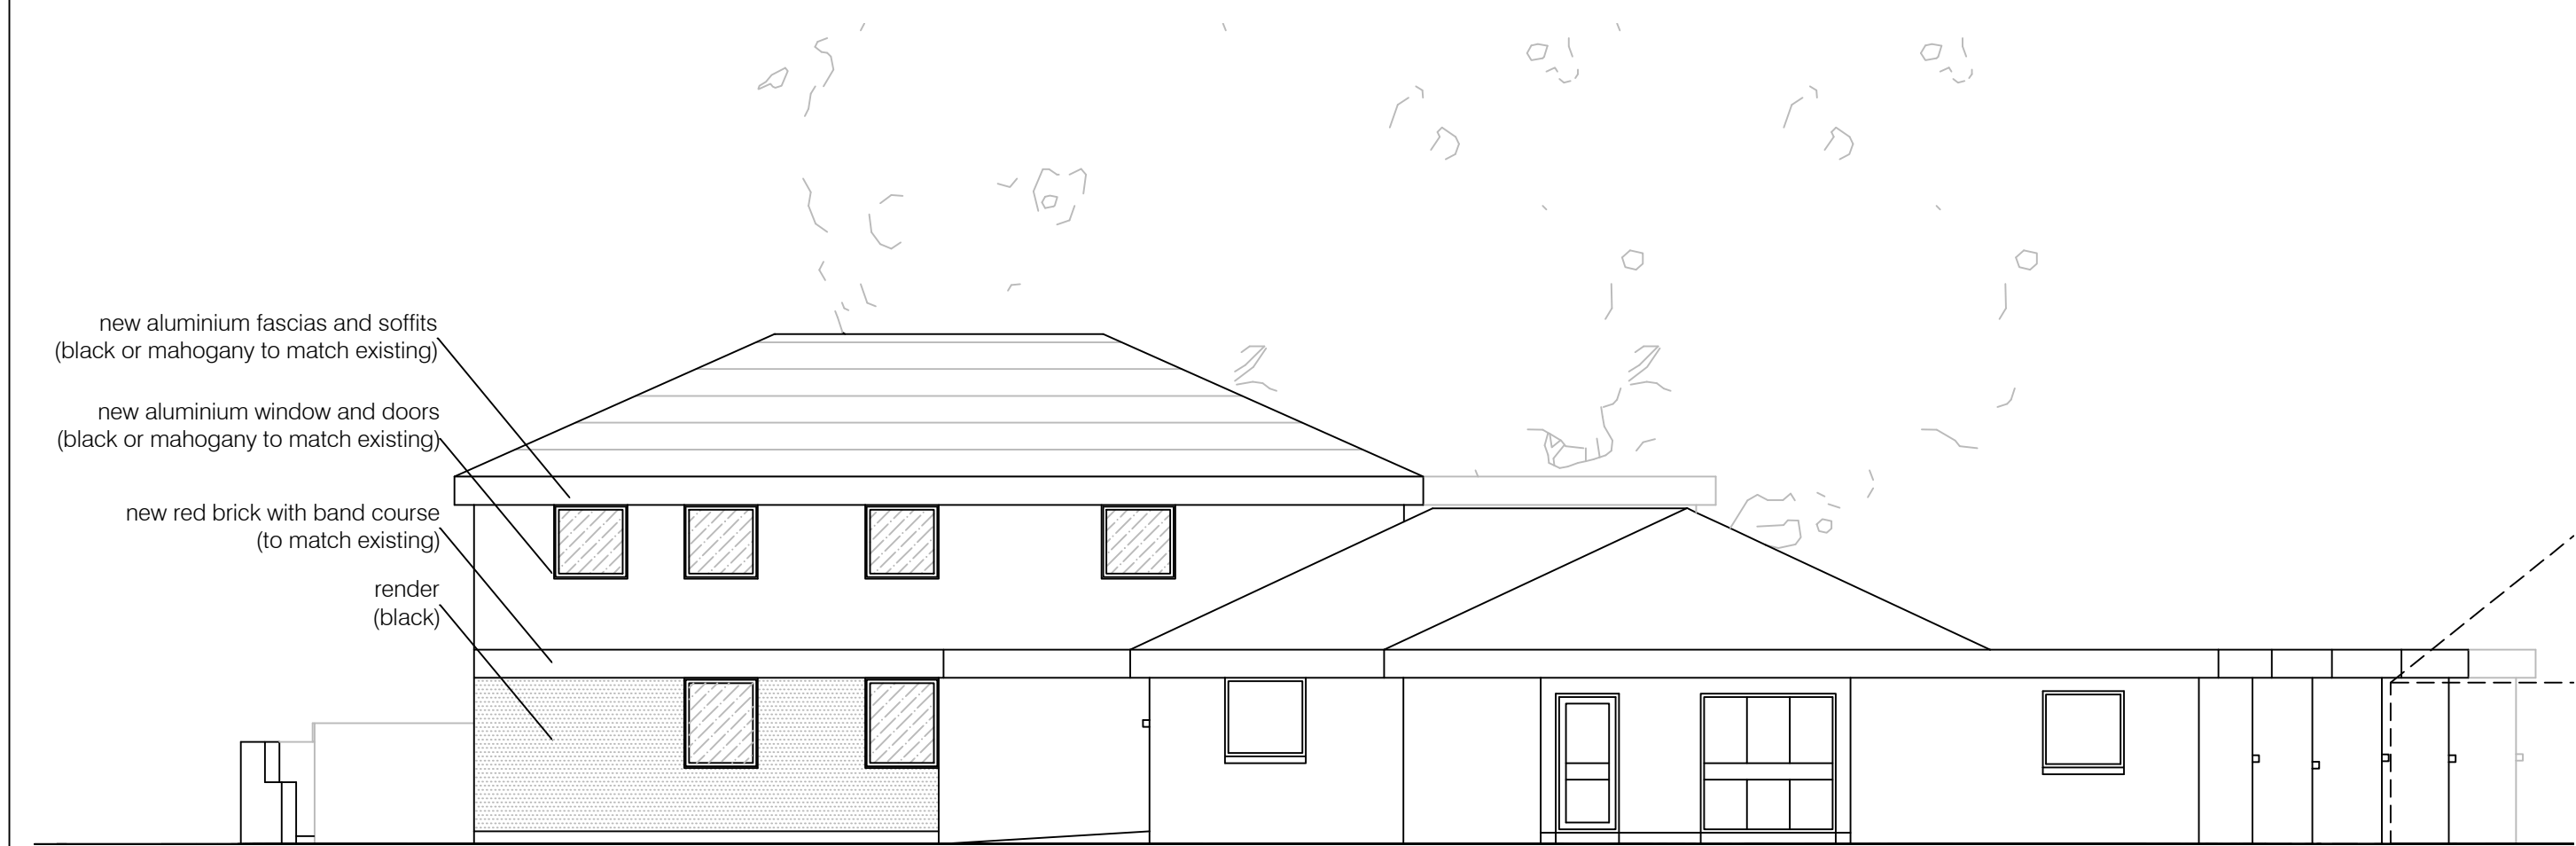

3 SOUTH ELEVATION

1:100
0m 1 2 4
0.5 1.5 3 5

4 WEST ELEVATION

1:100
0m 1 2 4
0.5 1.5 3 5

revisions REV -	key demolition extg / unknown brickwork blockwork stud	notes This drawing is the copyright of the Architects and may not be reproduced or used except by written permission. Dimensions must not be scaled from this drawing. The Contractor is to check and verify all building and site dimensions before work is put in hand. The Contractor is to check and verify with all the Statutory Authorities and the Employer the location and condition of any underground or overhead services or confirm that none exist prior to work commencing on site. The Contractor shall comply with enactments regulations and working rules relating to safety health and welfare of workpeople.	client MOULTON MEDICAL CENTRE HIGH STREET MOULTON SPALDING	architect RAW architecture ltd 3 College Close Great Casterton Stamford PE9 4AW 01780 766 660 info@rawarchitecture.net	EXTENSION TO MOULTON MEDICAL CENTRE, MOULTON, SPALDING drawing title ELEVATIONS - PROPOSED job no 0382 scale SEE DWG package no drawing no / rev A301 status PLANNING date 01.06.23 checked HR
--------------------	---	--	--	--	---