




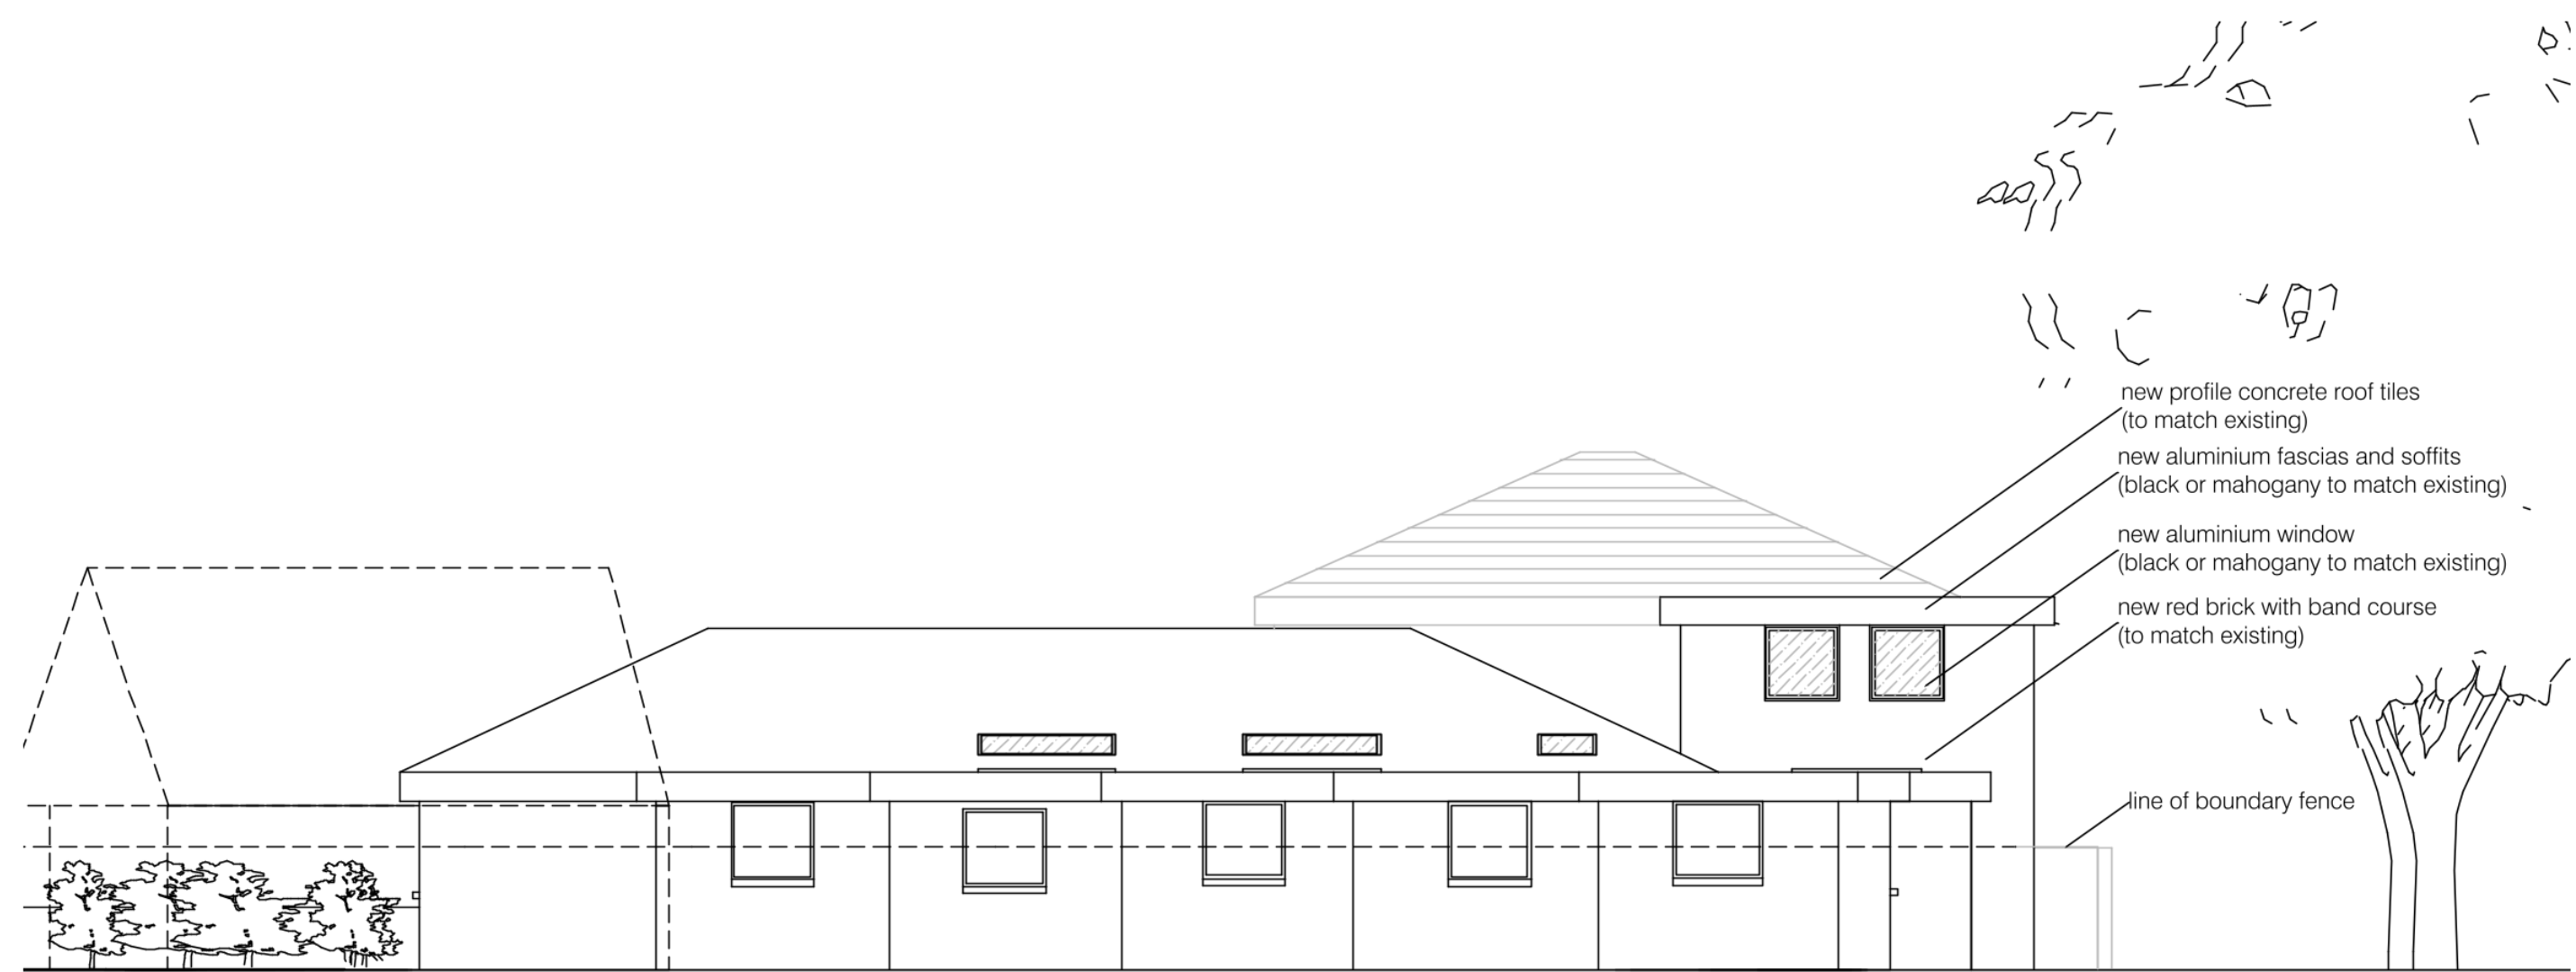


1 NORTH ELEVATION

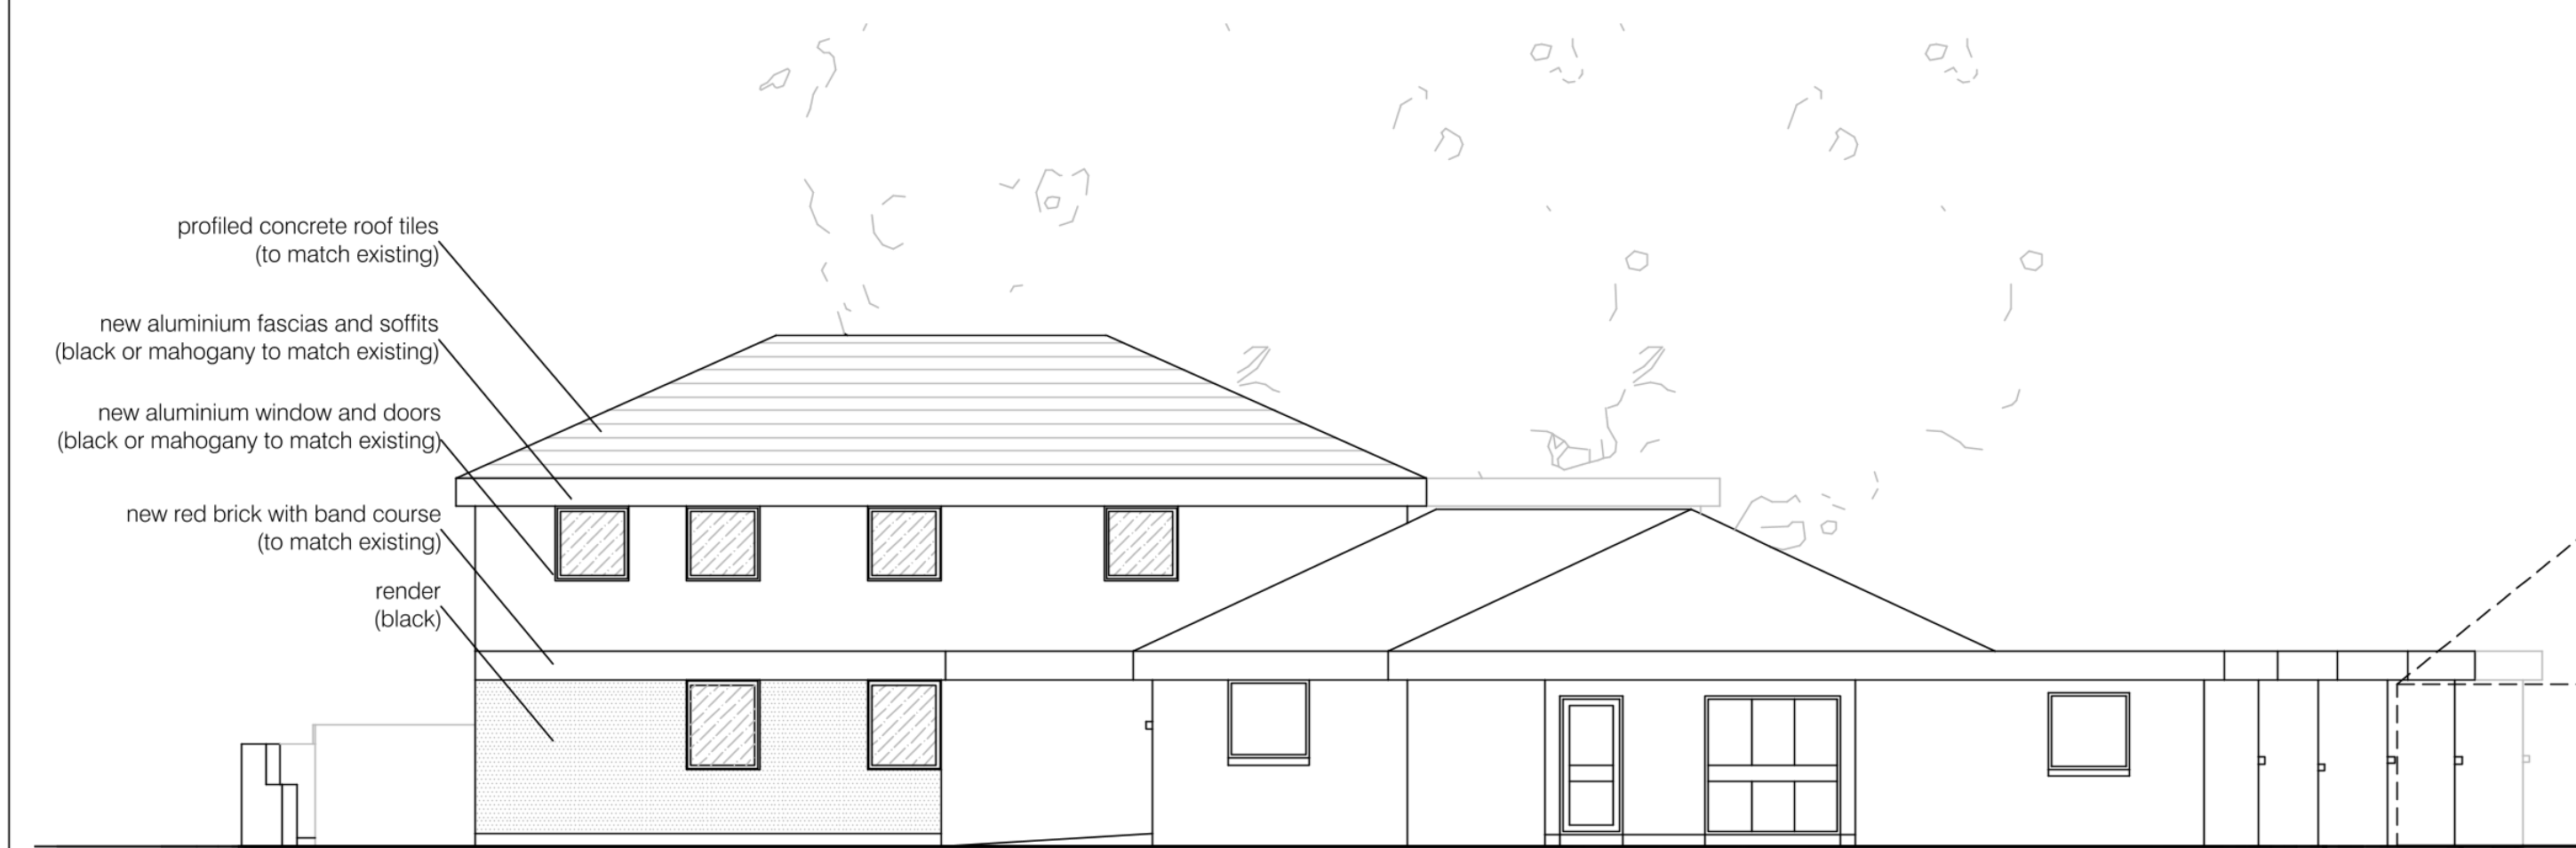

2 EAST ELEVATION

 

3 SOUTH ELEVATION

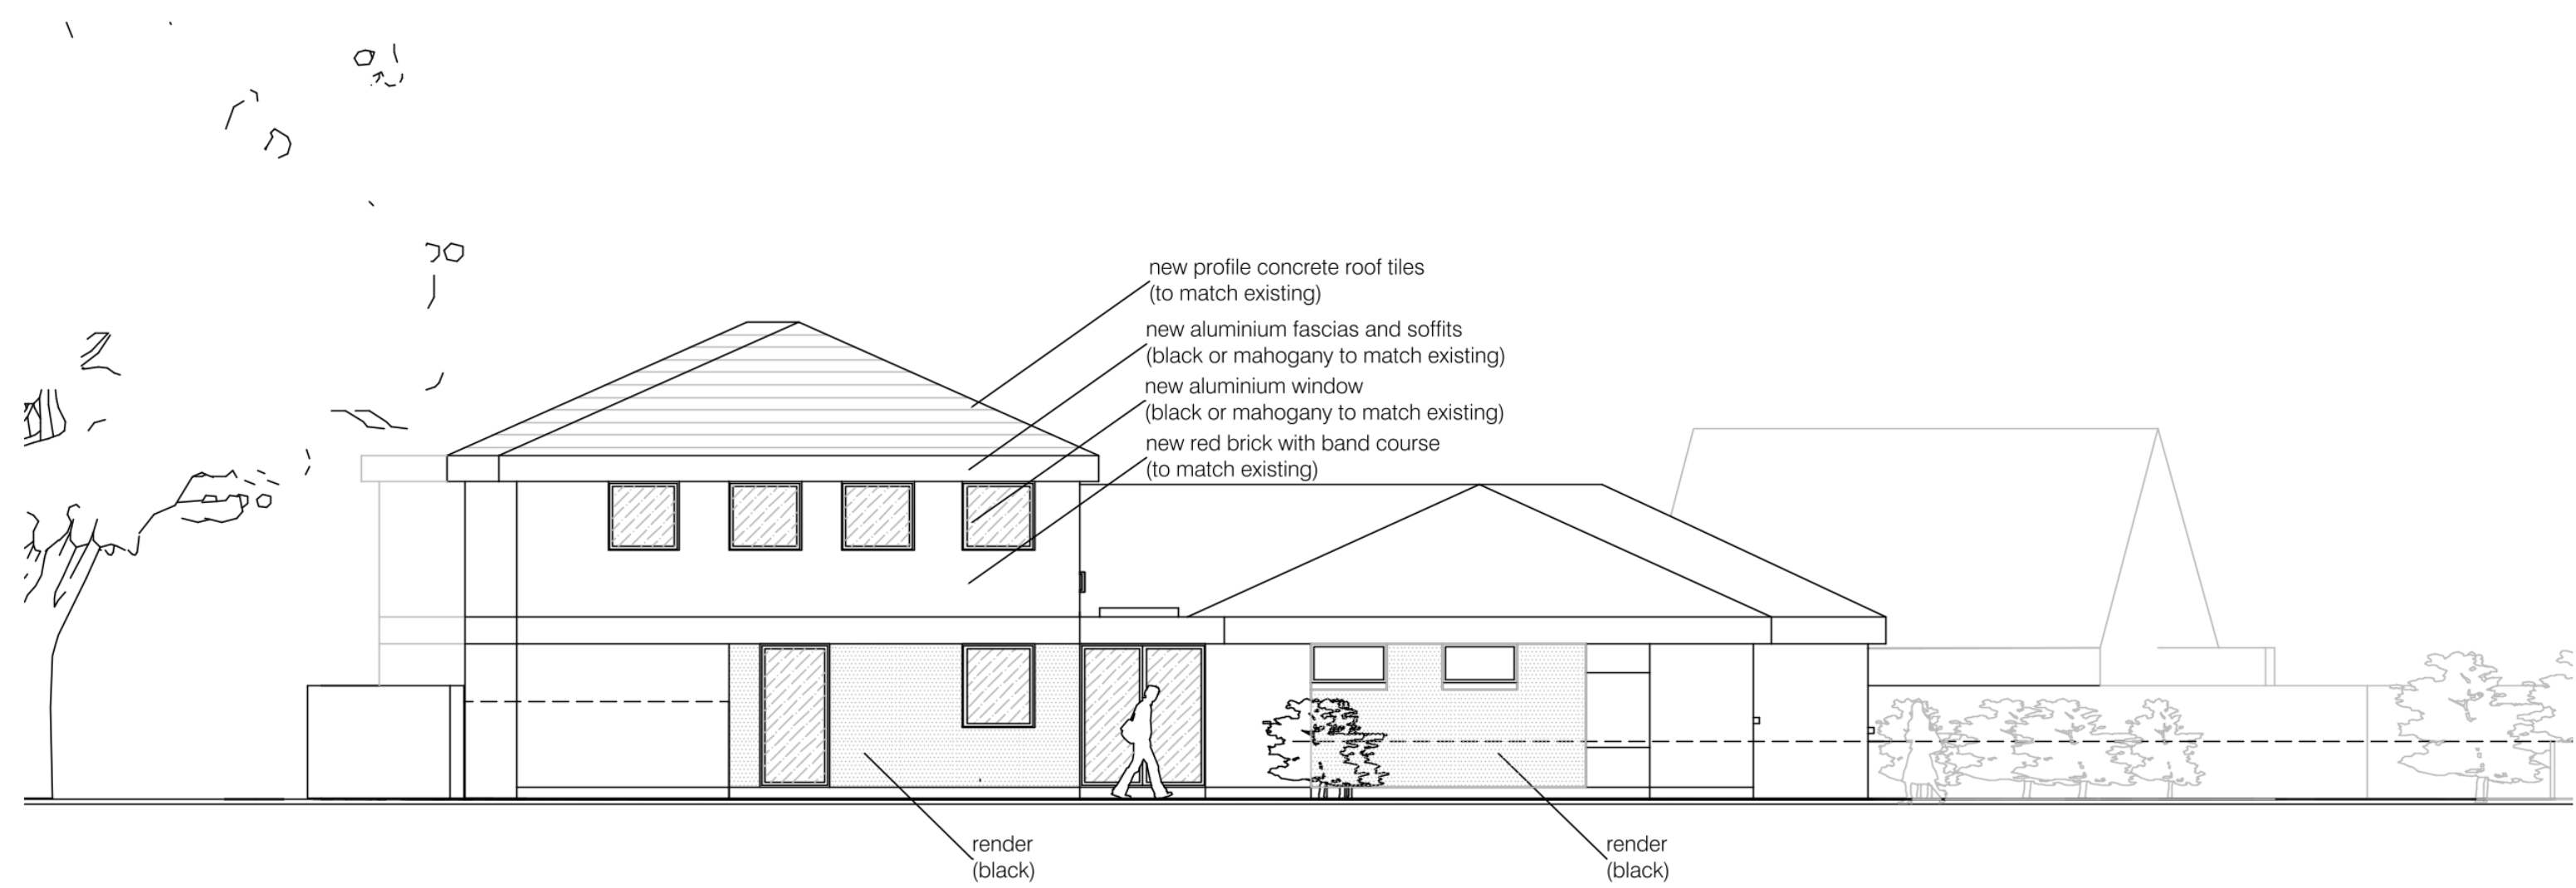

4 WEST ELEVATION



revisions REV A - 30.07.23 - North elevation windows amended to obscure glazed	key	notes	notes	client	architect RAW architecture ltd 3 College Close Great Casterton Stamford PE9 4AW 01780 766 660 info@rawarchitecture.net	EXTENSION TO MOULTON MEDICAL CENTRE, MOULTON, SPALDING				
	 demolition extg / unknown		This drawing is the copyright of the Architects and may not be reproduced or used except by written permission. Dimensions must not be scaled from this drawing. The Contractor is to check and verify all building and site dimensions before work is put in hand.	MOULTON MEDICAL CENTRE		drawing title				
	 brickwork			HIGH STREET		ELEVATIONS - PROPOSED				
	 blockwork		The Contractor is to check and verify with all the Statutory Authorities and the Employer the location and condition of any underground or overhead services or confirm that none exist prior to work commencing on site. The Contractor shall comply with enactments regulations and working rules relating to safety health and welfare of workpeople.	MOULTON SPALDING		job no 0382	scale SEE DWG	package no drawing no / rev A301 A	status PLANNING	
	 stud					date 01.06.23	checked HR			