



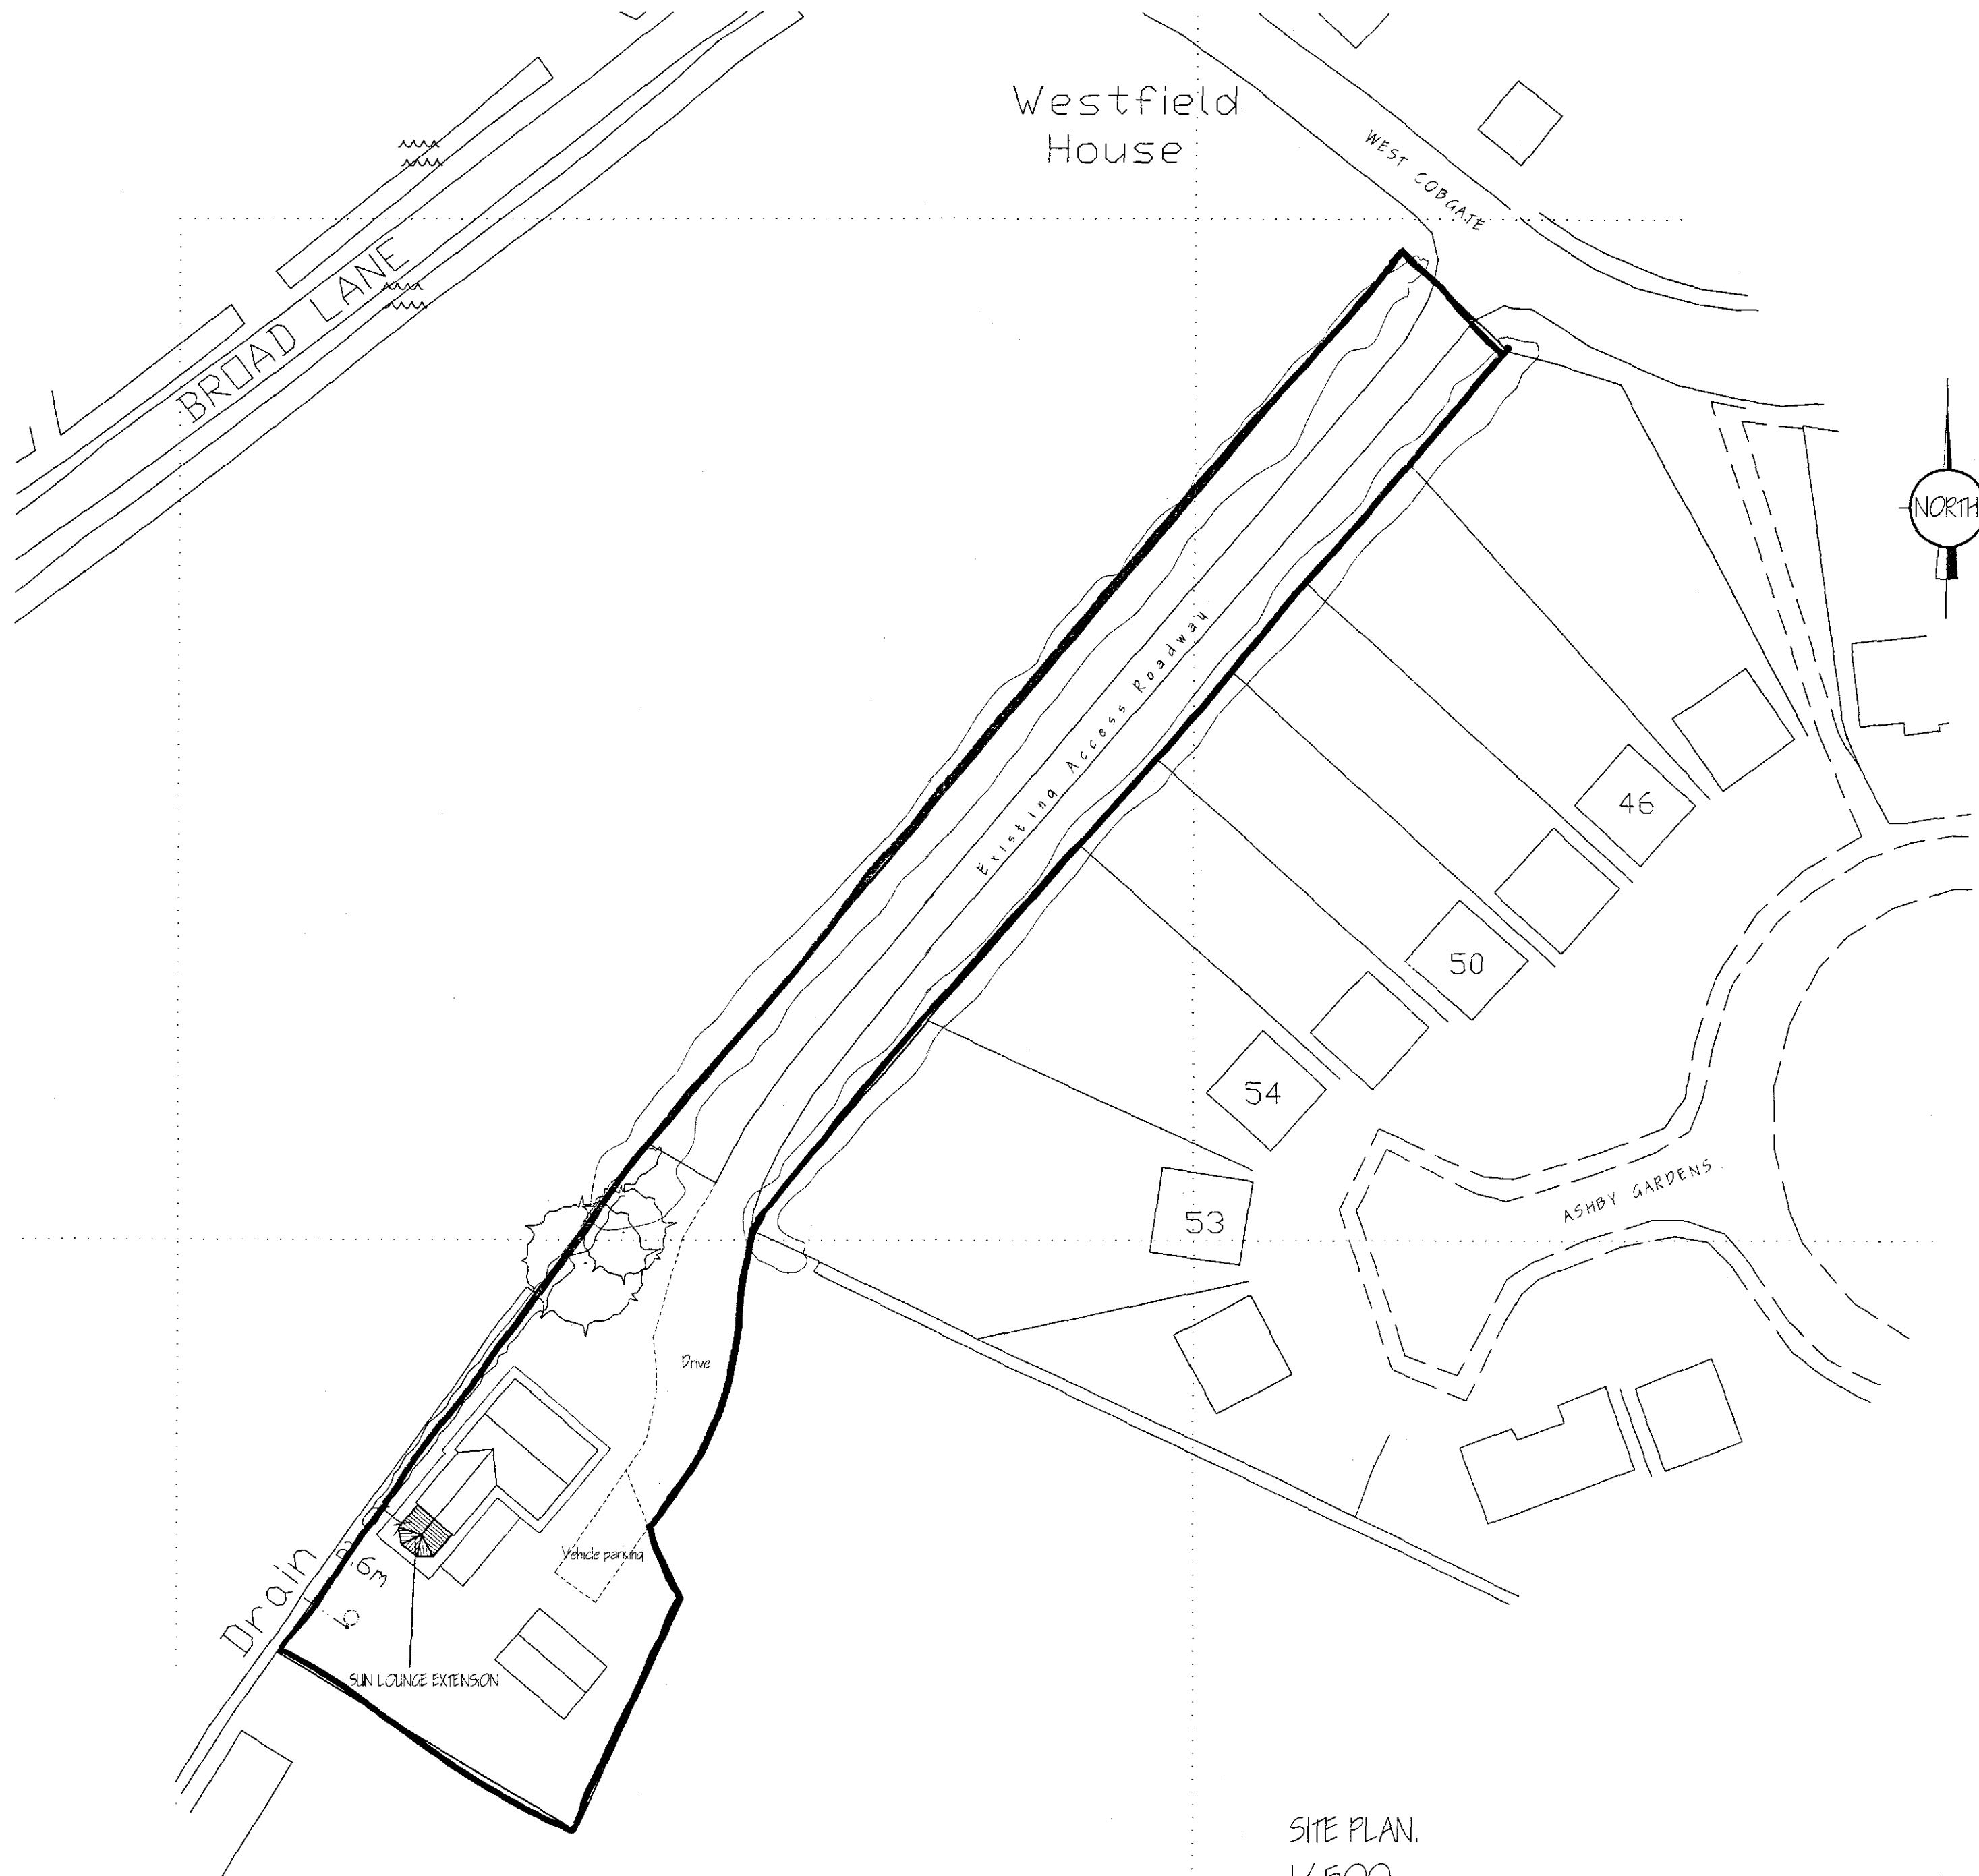

SITE PLAN.
1/500

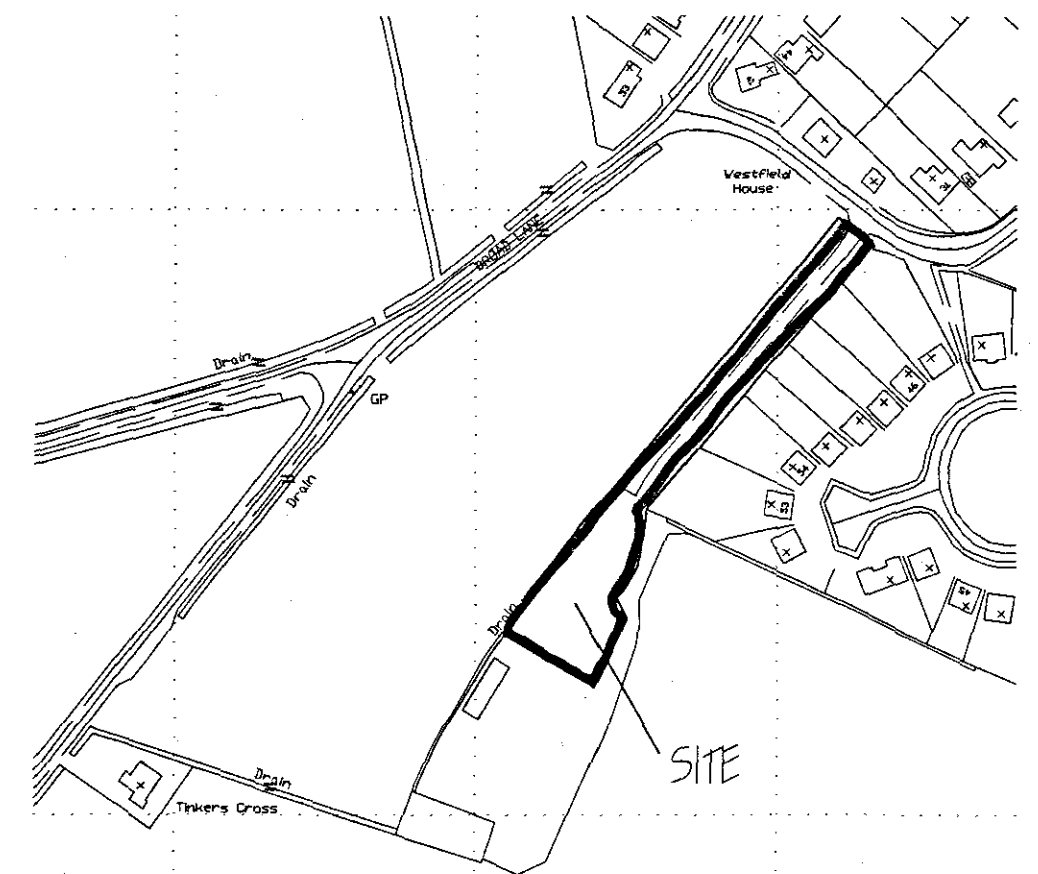

Crown Copyright. All rights reserved. Licence Number 100020449

LOCATION PLAN.
1/2500

ref	revision	date

G. R. MERCHANT LTD.
I.ENG AMICE FWO

**ARCHITECTURAL, STRUCTURAL
AND LAND DRAINAGE
CONSULTANTS**

4 Wrights Mews
12A Park Road, Holbeach,
Spalding, Lincs. PE12 7EE
Tel: 01406 490800
Fax: 01406 425744
E-Mail: gr.merchant@btopenworld.com

Project
PROPOSED SUN LOUNGE EXTENSION
'BEECH HOUSE'
OFF WEST COBGATE,
MOULTON.

Client
MR. & MRS. D. DREW.

Drawing
LOCATION & SITE PLANS.

Job Ref.
1404-06

Drawing No.
12

Date
APR '08

Drawn
S.H.

Scales
AS INDICATED.

DO NOT SCALE FROM THIS DRAWING

This drawing is copyright and may not be altered, copied, photocopied or used for any other purpose other than that for which it is issued. The General Contractor is to check all dimensions on site and report any discrepancies to the Architect. All details shown on this drawing including foundations are based upon typical site conditions related to the area. No responsibility can be accepted for abnormal conditions which may be discovered during construction unless referred to the Architect so that design amendments may be considered. Site and survey are recommended in respect of foundations to establish specific site conditions before foundation work is undertaken. This drawing is limited to the amount of information contained and does not purport to contain a full specification of the works. It is solely for the purpose of obtaining Planning Building Regulation approval. The drawing must not be used as a contract document. The works will not be supervised or inspected on site by G.R. Merchant or any representative thereof. It is the client or their appointed agent's responsibility to ensure workmanship, substitution of materials, adherence to specifications, variations to contract etc. All materials to be new unless otherwise stated and all components and materials etc. to be used shall be approved by the relevant authority. The Employer/Client must ensure that the selected contractor is competent with and accepts all measures necessary to achieve compliance with Health and Safety legislation for building and work places. The Employer/Client is advised that should the works need to comply with the Construction Design and Management Regulations an independent Planning Supervisor will be required. The works shall comprise of all that is shown on the drawing and details. Work that may not specifically be shown but may be reasonably inferred as necessary to carry out the works shall be deemed to be included. It is the client/land owners responsibility to be aware of the Party Wall etc. Act 1996 when submitting or close proximity to adjoining neighbours boundaries.

**DETERMINED
PLAN**

SHDC
Planning & Development
- 2 MAY 2008
Ref: 0550/08