


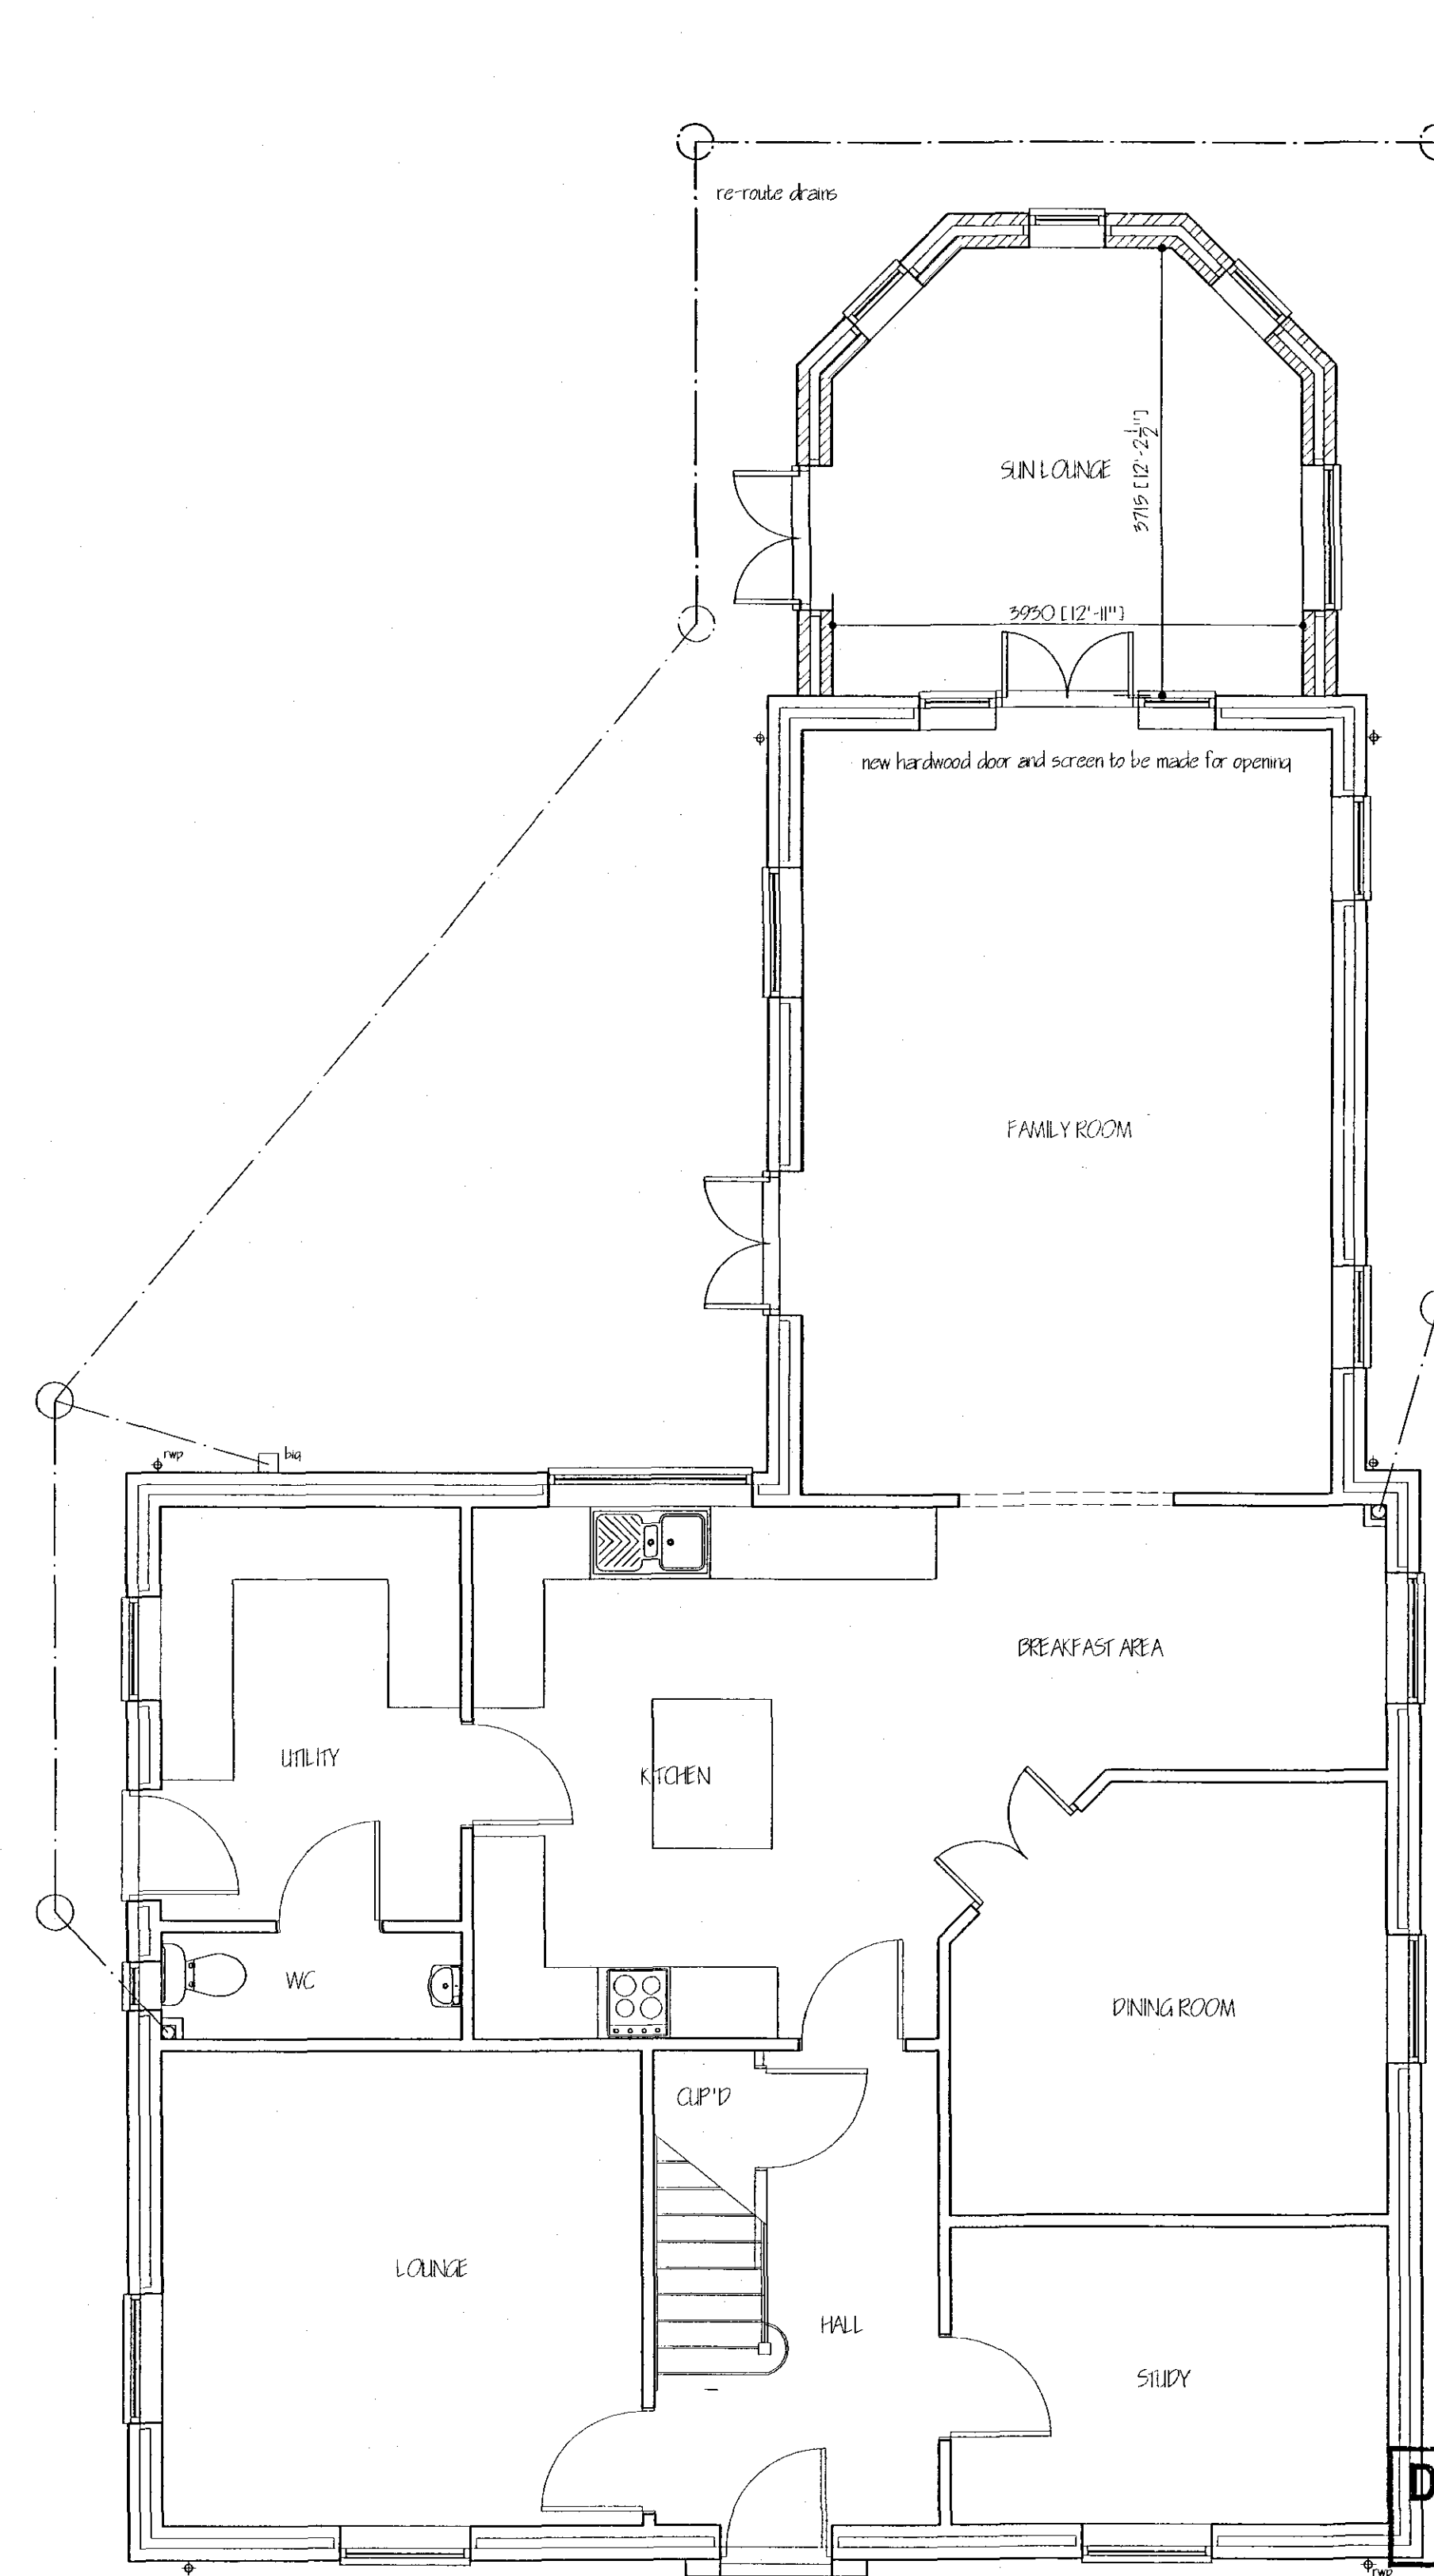

GROUND FLOOR PLAN

**DETERMINED
PLAN**

SHDC
Planning & Development
- 2 MAY 2008
Ref: 0550/08

ref: revision

date

G. R. MERCHANT LTD.

1.ENG AMICE FIWO

ARCHITECTURAL, STRUCTURAL

AND LAND DRAINAGE

CONSULTANTS

4 Wrights Mews

12A Park Road, Holbeach,

Spalding, Lincs. PE12 7ZE

Tel 01406 480800

Fax 01406 485744

E-Mail: gr.merchant@btconnect.com

Project PROPOSED SUN LOUNGE 'PEECH HOUSE', WEST COBARGE, MOULTON. PE12 6CN.					
Client MR. & MRS. D. DREW.					
Drawing FLOOR PLANS & ELEVATIONS.					
<table style="width: 100%; border-collapse: collapse;"> <tr> <td style="width: 50%; padding: 5px;"> Job Ref. 1404-06. </td> <td style="width: 50%; padding: 5px;"> Drawing No. 11 </td> </tr> <tr> <td style="padding: 5px;"> Date APR '08 </td> <td style="padding: 5px;"> Drawn GRM. </td> </tr> </table>		Job Ref. 1404-06.	Drawing No. 11	Date APR '08	Drawn GRM.
Job Ref. 1404-06.	Drawing No. 11				
Date APR '08	Drawn GRM.				
Scales 1/50, 1/100.					
DO NOT SCALE FROM THIS DRAWING This drawing is copyright and may not be altered, traced, photographed or used for any other purpose other than that for which it was prepared. It shall not be displayed in public or used to advertise and report any discrepancies to the Architect. All details shown on this drawing including Revisions are issued only by email and shall not be used for construction. It is essential all drawings are checked for dimensional conditions which may be discovered during construction issues reported to the Architect to that extent uncorrected will not be covered. This does not exempt us from responsibility to correct or fundraise to maintain specific site conditions before foundation work is undertaken. This drawing is limited to the amount of information contained and does not purport to contain a full specification of the works. It is issued for the purpose of obtaining Planning / Building Regulation approval. This drawing must not be used as a contract document. The works must not be supervised or inspected on site by G.R. Merchant or any representative thereof. It is the client or their appointed agent responsibility to correct weaknesses in, reinforcement of, materials, construction techniques and, materials to correct all materials to be used within otherwise stated and of components and materials etc. to be used fixed and installed etc. in strict accordance with manufacturers specifications and relevant codes of practice. Materials used conform to appropriate British standards and specifications and comply with all relevant standards and regulations. The client is advised that the proposed contract is non-transferable and should be approved by the relevant authority. Health and Safety Regulations for Building sites and Work places. The Employer's Client is advised that should the works need to comply with the Construction Design and Management regulations an independent Planning Supervisor will be required. The works will comprise of all that is shown on the drawing and details, which are not specifically shown but may be reasonably inferred are necessary to carry out the works shall be deemed to be included. It is the client's joint contract responsibility to be aware of the PPAH (1997, 1998) when building in close proximity to adjoining neighbouring boundaries.					