


NOTES

1. DO NOT SCALE THIS DRAWING.
2. ALL DIMENSIONS ARE IN MILLIMETRES UNLESS STATED OTHERWISE.
3. THIS DRAWING IS TO BE READ IN CONJUNCTION WITH ALL OTHER RELEVANT DRAWINGS.

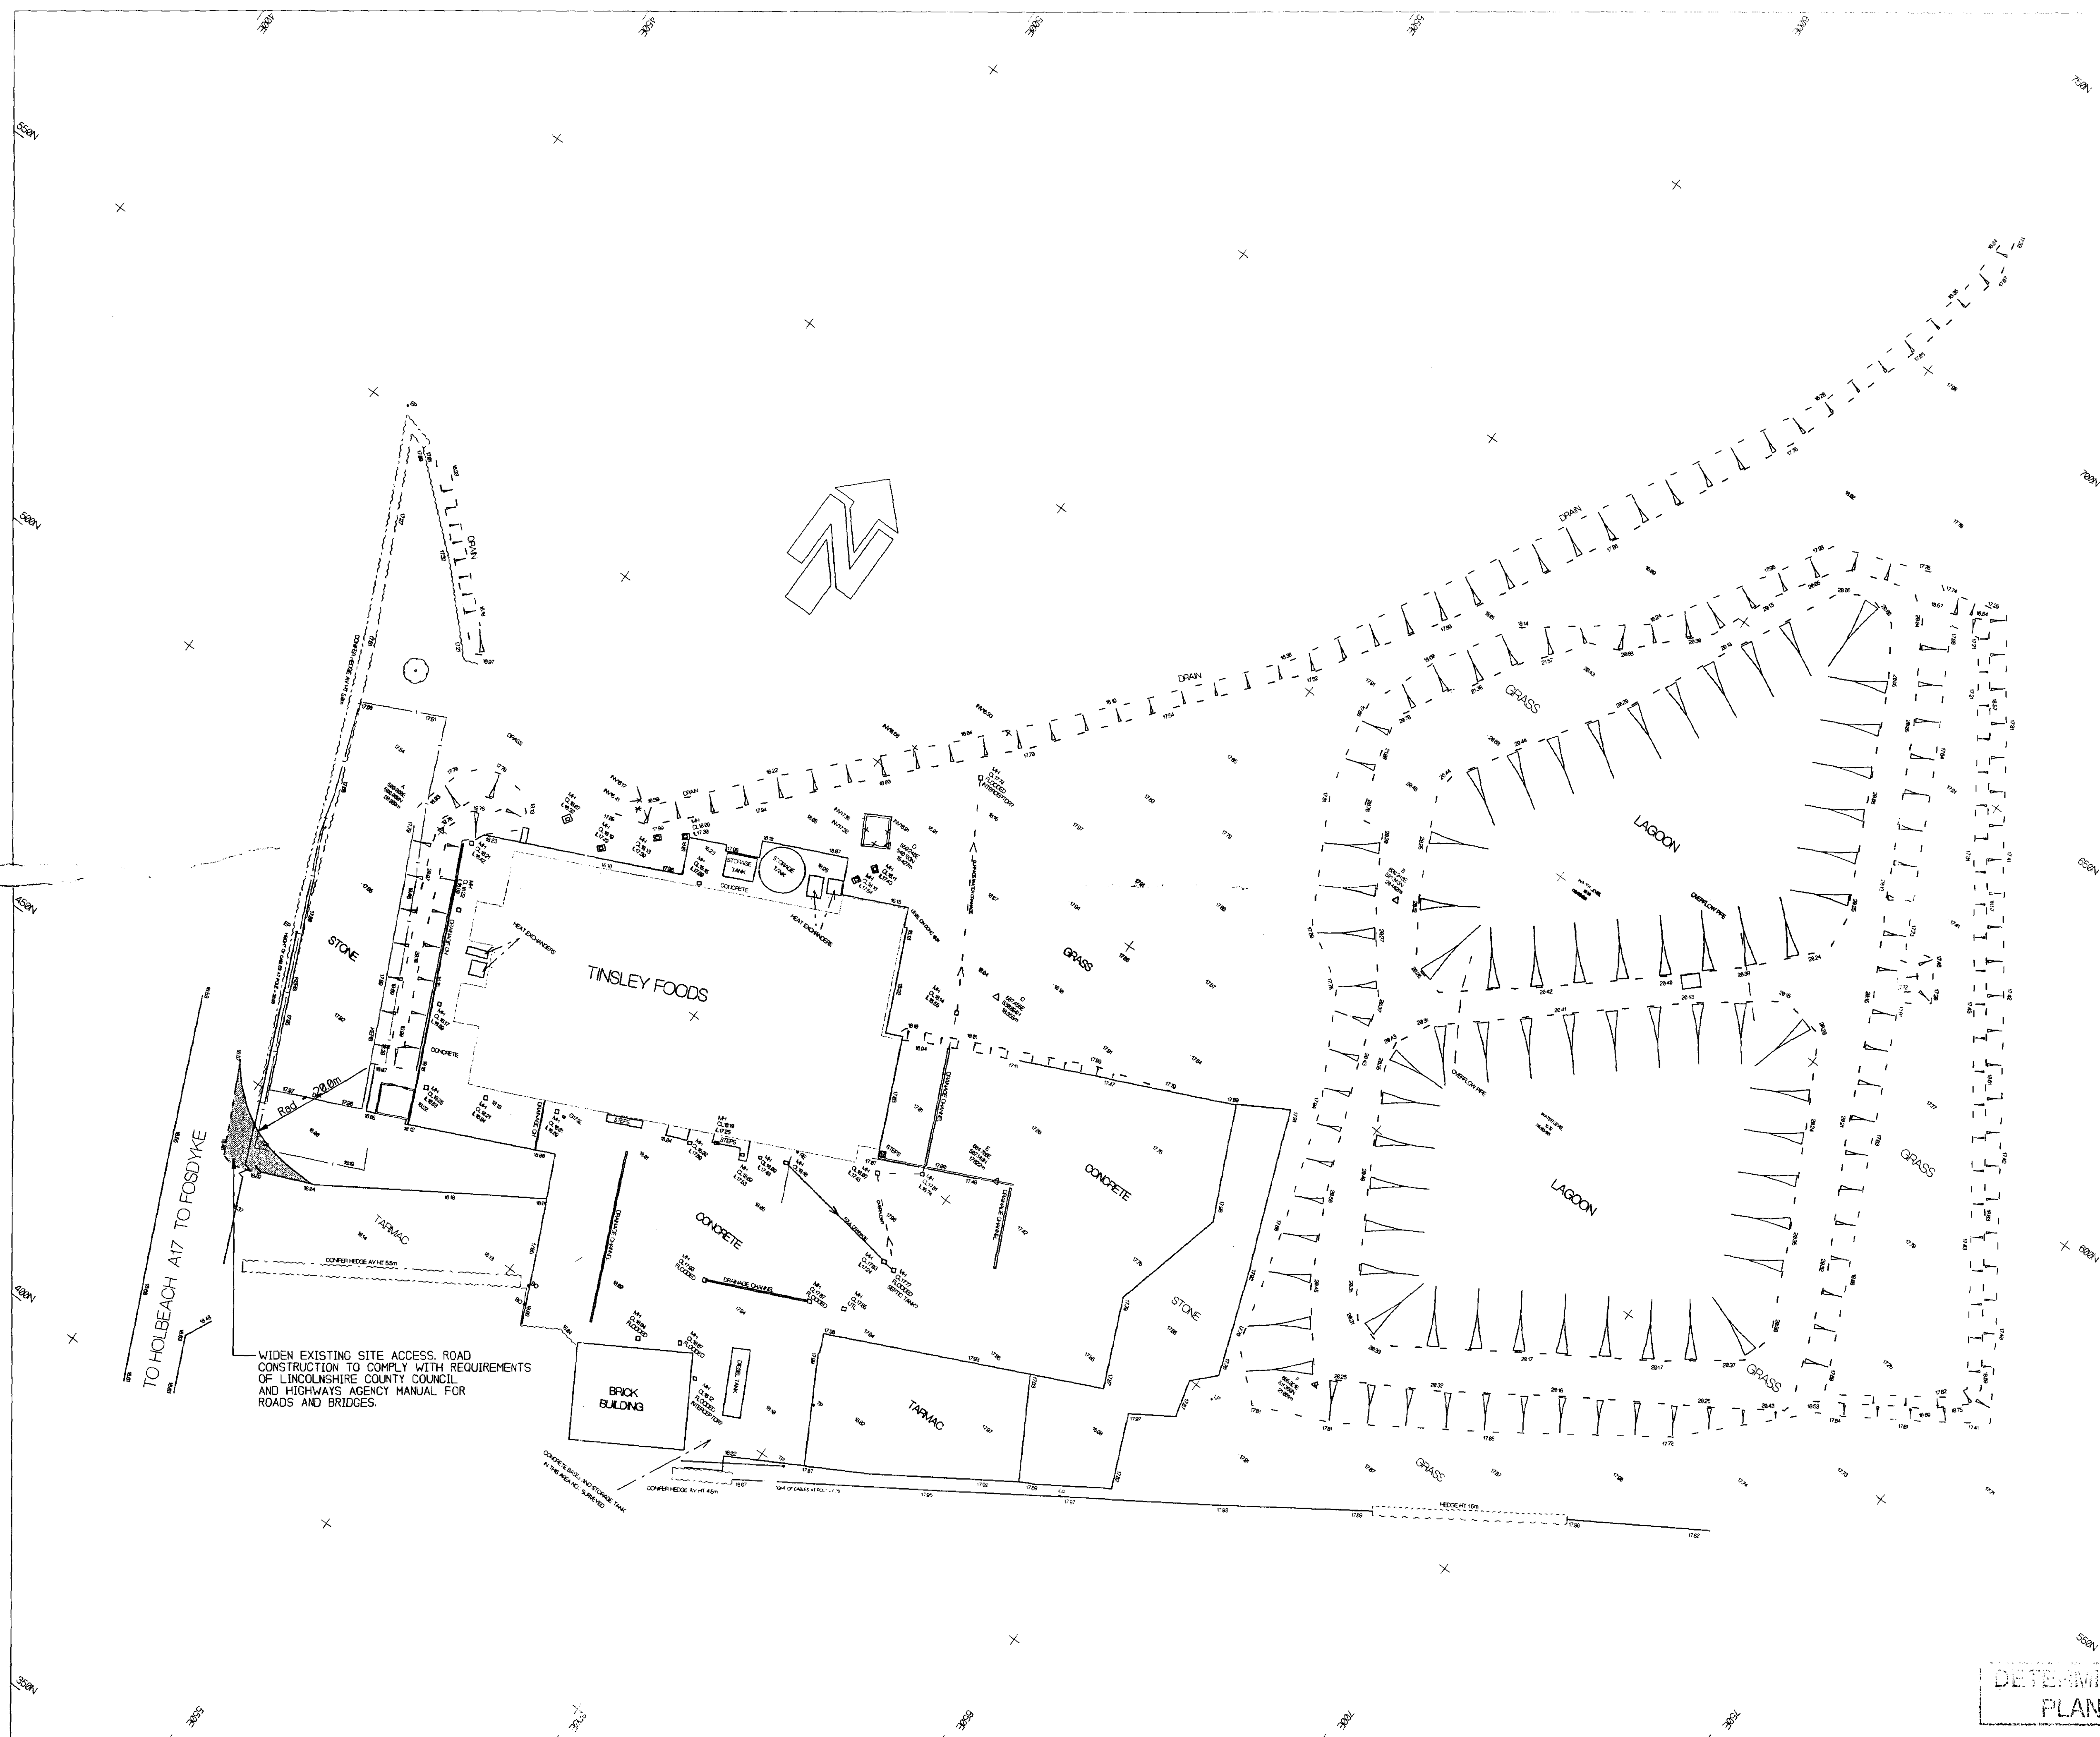

SOUTH FOLK LDC
HOUSING & PLANNING
4 MAY 2000
Ref: 0557/00


Rev	Amendments	Rev'd By	Date
Client			
Christian Salvesen			
Project			
PROPOSED ADDITIONAL LOADING DOCKS TO EXISTING WAREHOUSE WASHWAY ROAD, MOULTON ROAD HOLBEACH, LINCOLNSHIRE.			
Title			
PROPOSED SITE PLAN			
Job No			
32330			
Drawing No			
32330/A1/101			
Status			
PRELIMINARY			
Scale		Date	
1:500		APR 00	
Project Engineer		Drawn By	
PW		JB	
		Checked By	

DETERMINED
PLAN


Waldeck Associates
Consulting Civil & Structural Engineers
Lymington House,
Northgate,
Sleaford,
Lincoln,
NG34 7BX
Tel: 01509 415000
Fax: 01509 414844
Email: Waldeck@btopenworld.co.uk

NOTES

1. DO NOT SCALE THIS DRAWING.
2. ALL DIMENSIONS ARE IN MILLIMETRES UNLESS STATED OTHERWISE.
3. THIS DRAWING IS TO BE READ IN CONJUNCTION WITH ALL OTHER RELEVANT DRAWINGS.

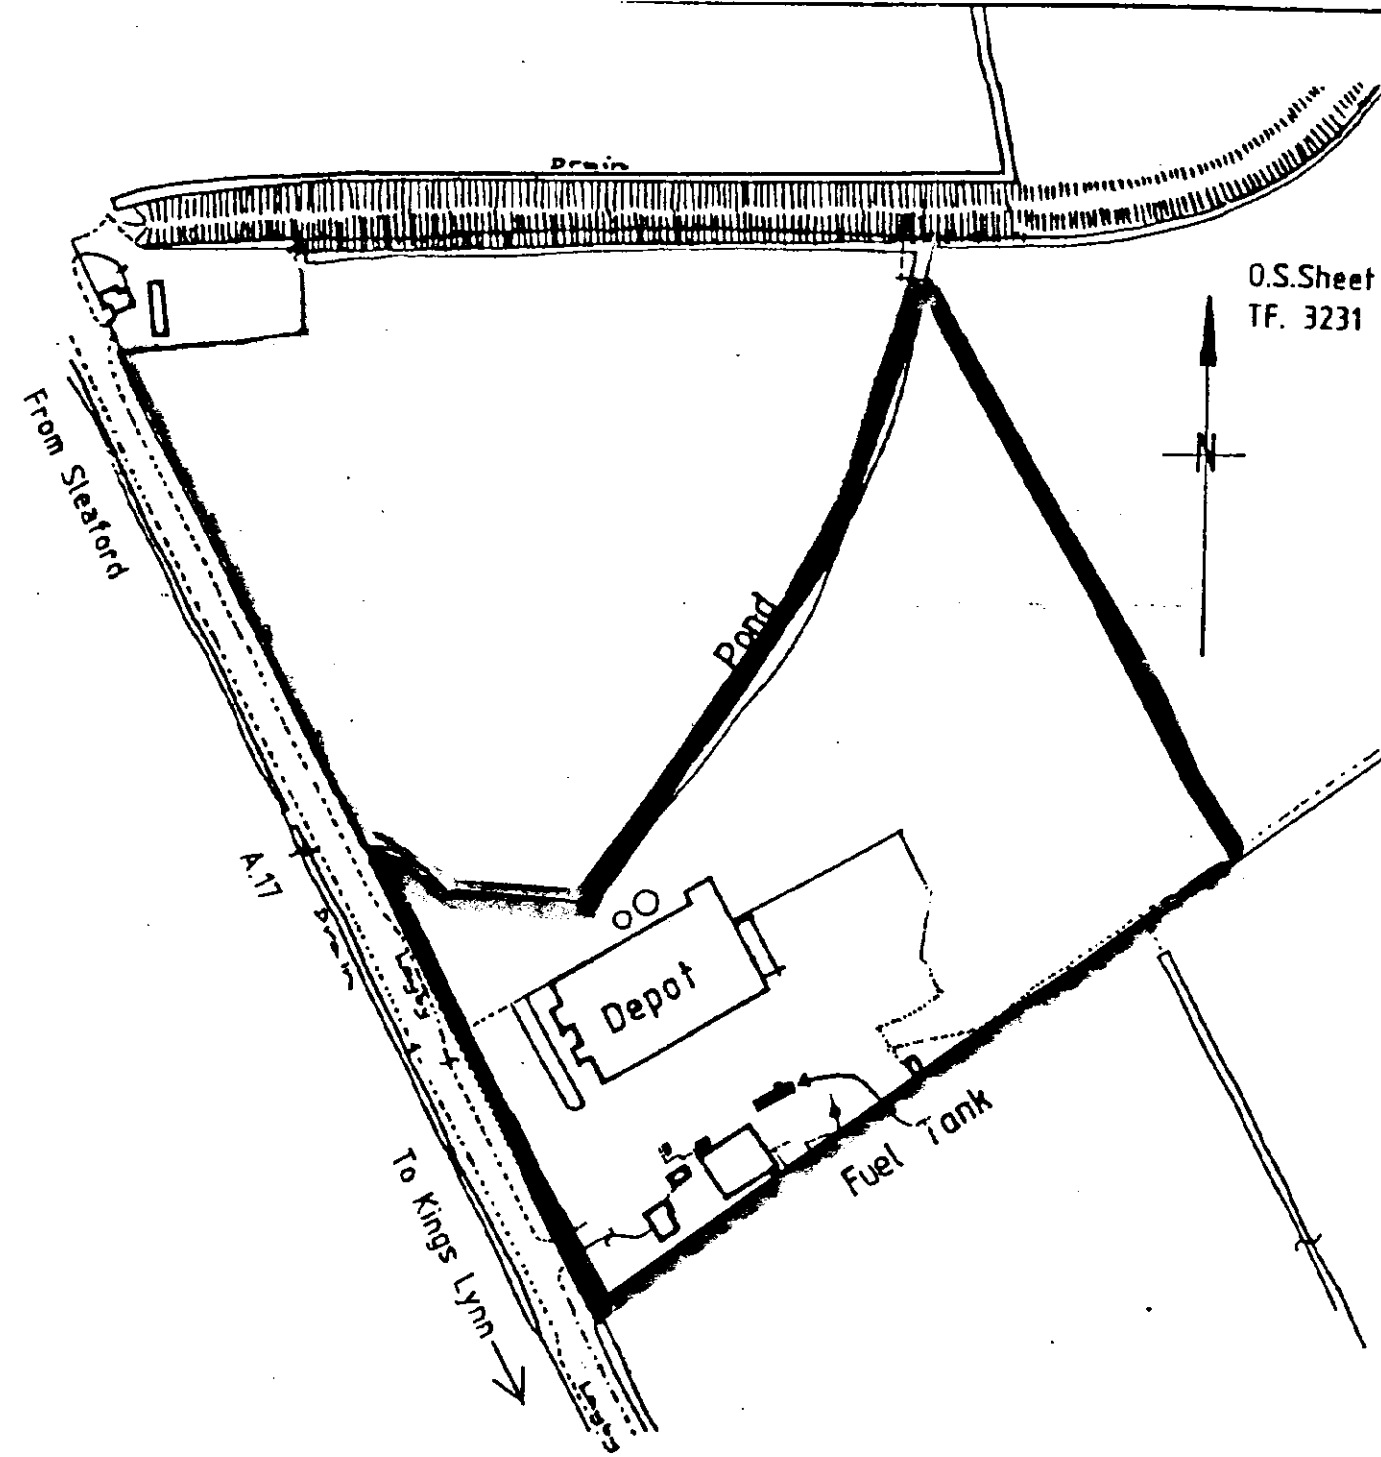

SITE LOCATION PLAN
(Scale 1:2500)

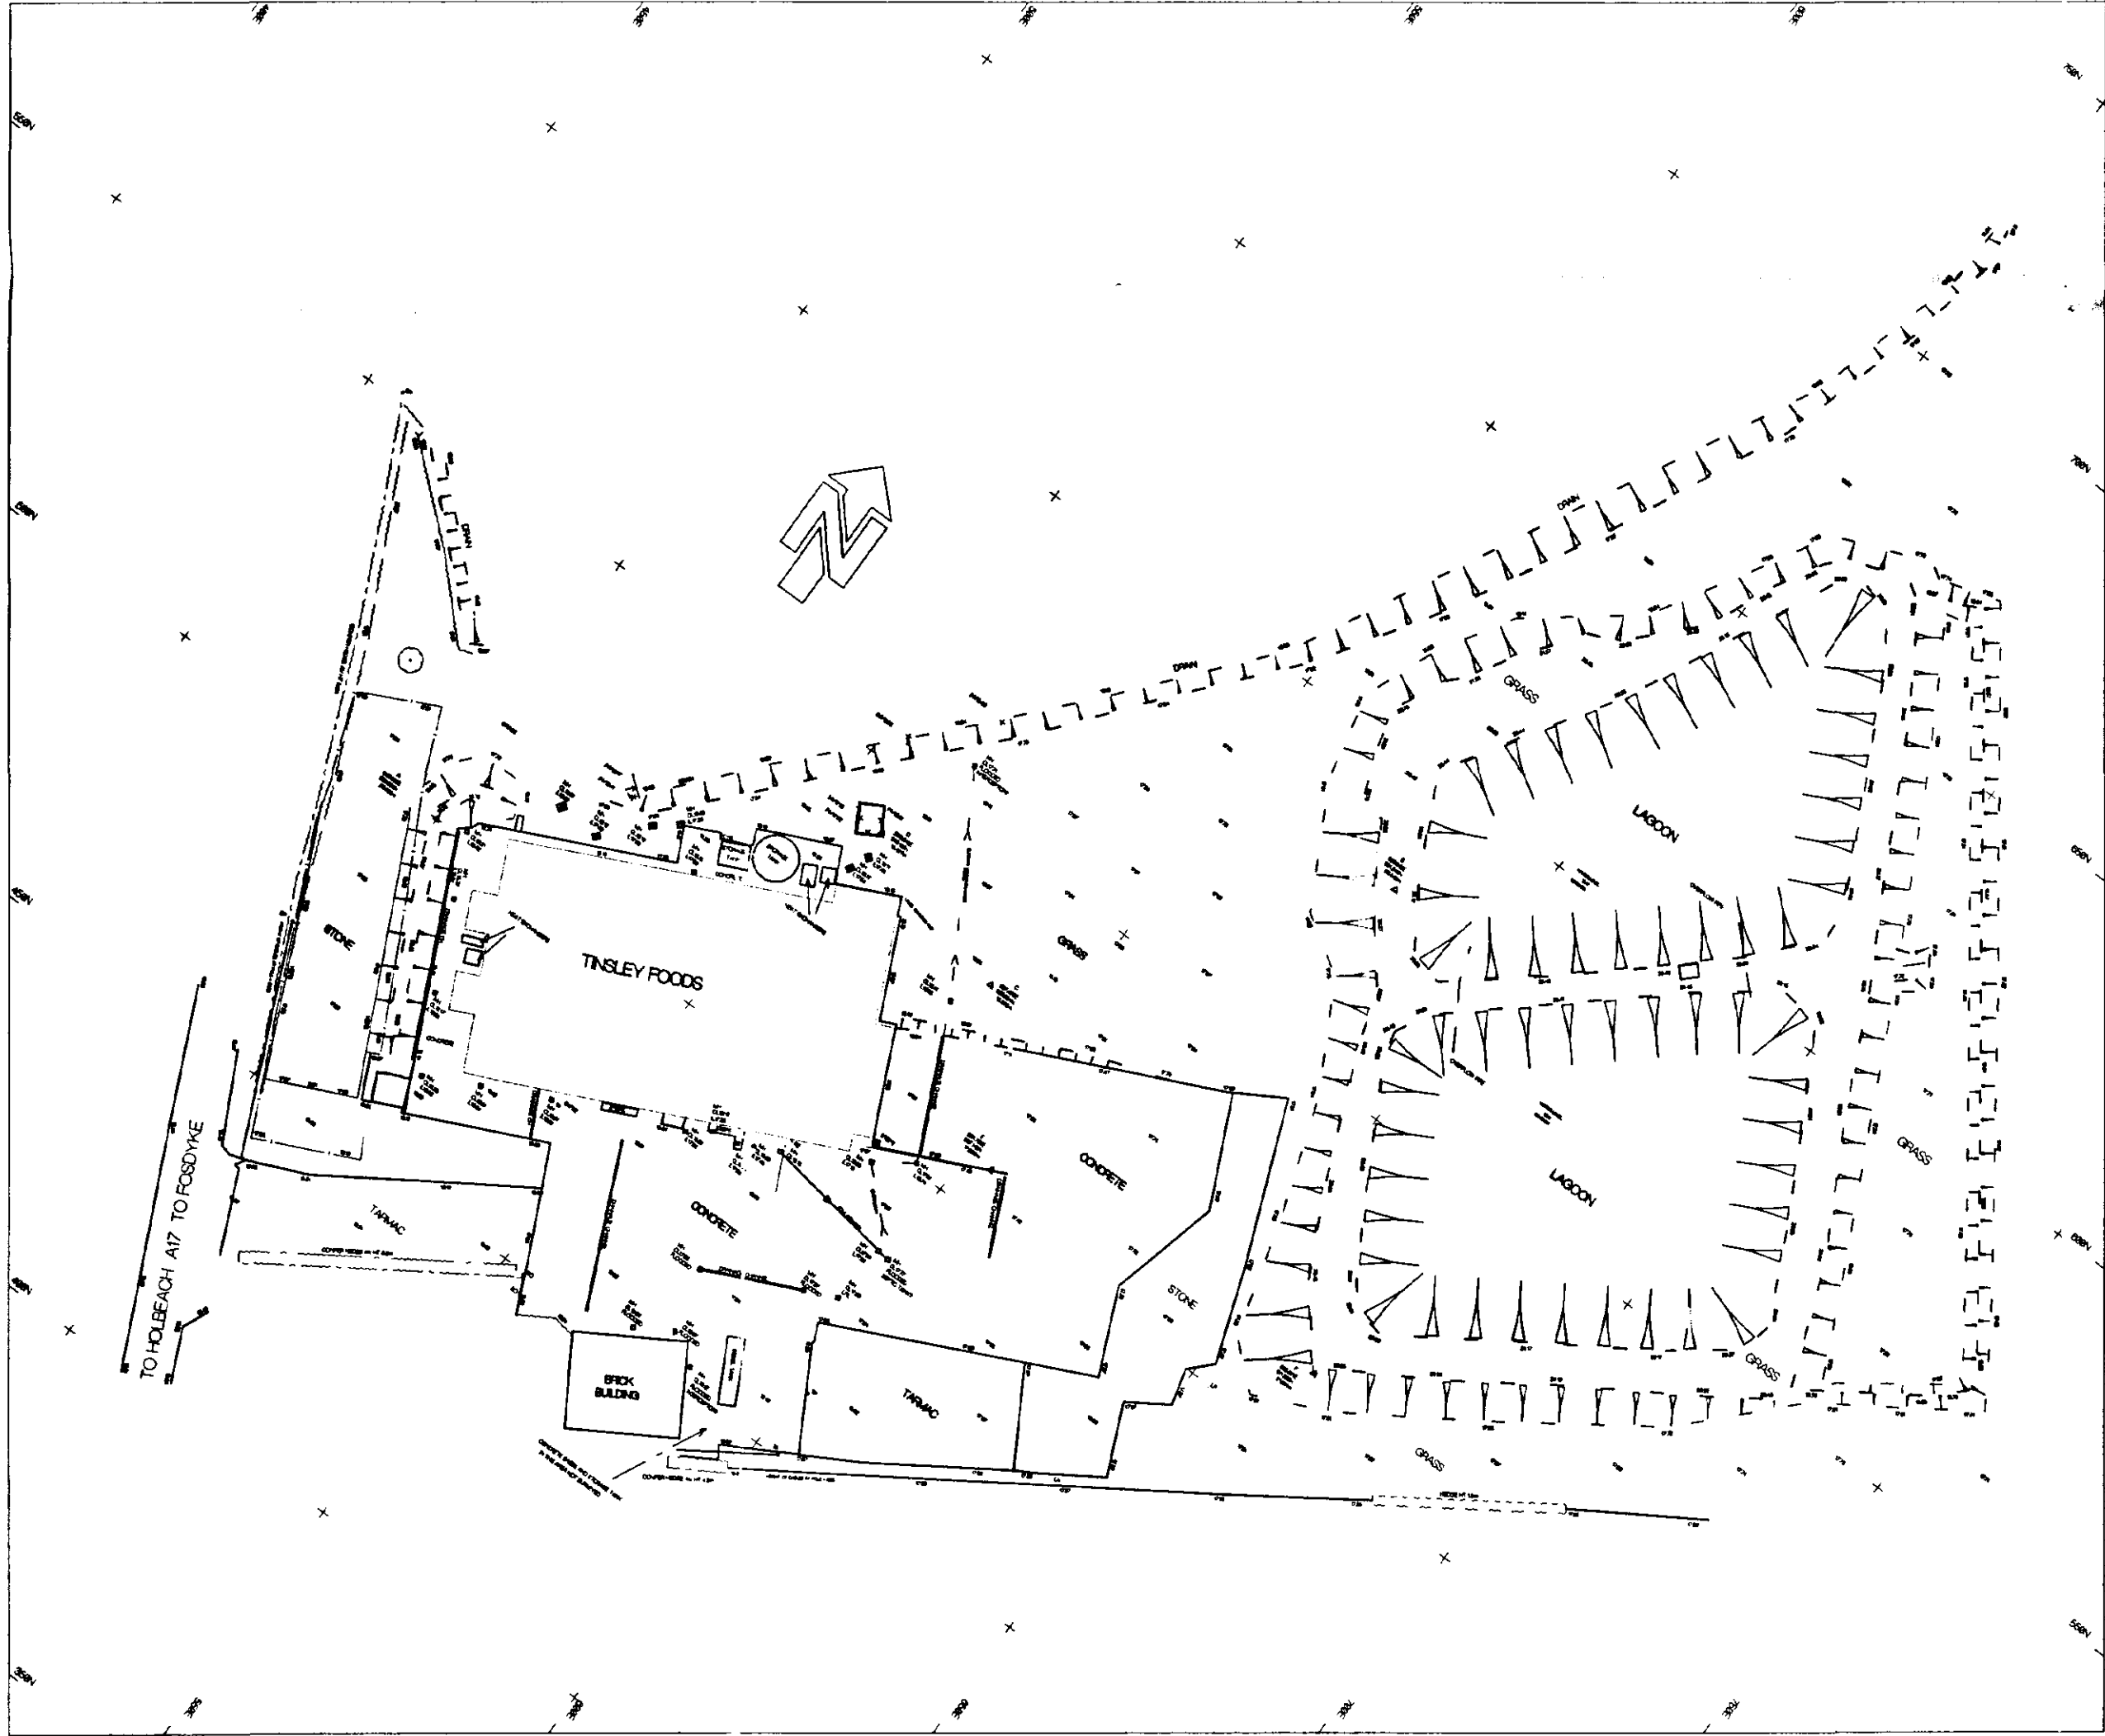

EXISTING SITE PLAN
(Scale 1:1000)

SOUTH LINDS DC
HOUSING & PLANNING
- 4 MAY 2000
Ref: 0559/00

Rev.	Amendments	Rev'd By	Date
Client			
Christian Salvesen			
Project			
PROPOSED ADDITIONAL LOADING DOCKS TO EXISTING WAREHOUSE WASHWAY ROAD, MOULTON ROAD HOLBEACH, LINCOLNSHIRE.			
Title			
EXISTING SITE SURVEY AND SITE LOCATION PLAN			
Job No			
32330			
Drawing No			
32330/A1/100			
Status			
PRELIMINARY			
Scale		Date	
1:1000		APR 00	
Project Engineer		Drawn By	
PW		JB	
		Checked By	

DETERMINED
PLAN

Waldeck Associates
Consulting Civil & Structural Engineers
Unicorn House
Northgate
Stamford
Lincs.
NG34 7BX
Tel: 0520 415000
Fax: 0520 415044
Email: Waldeck@btopenworld.co.uk