




c Shayne Andrews Design And Architecture Ltd.
All Rights Reserved.
This Drawing And The Design It Represents Are
The Property Of Shayne Andrews Design And
Architecture Ltd. And Are Protected By Copyright.
It May Not Be Reproduced, Copied, Or Used In
Whole Or In Part For Any Purpose Other Than That
For Which It Was Issued, Without Prior Written
Consent. The Drawing Must Not Be Scaled. All
Dimensions Are To Be Verified On Site.

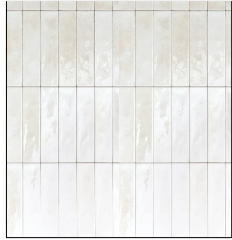


Porcelain Non Slip Tiles

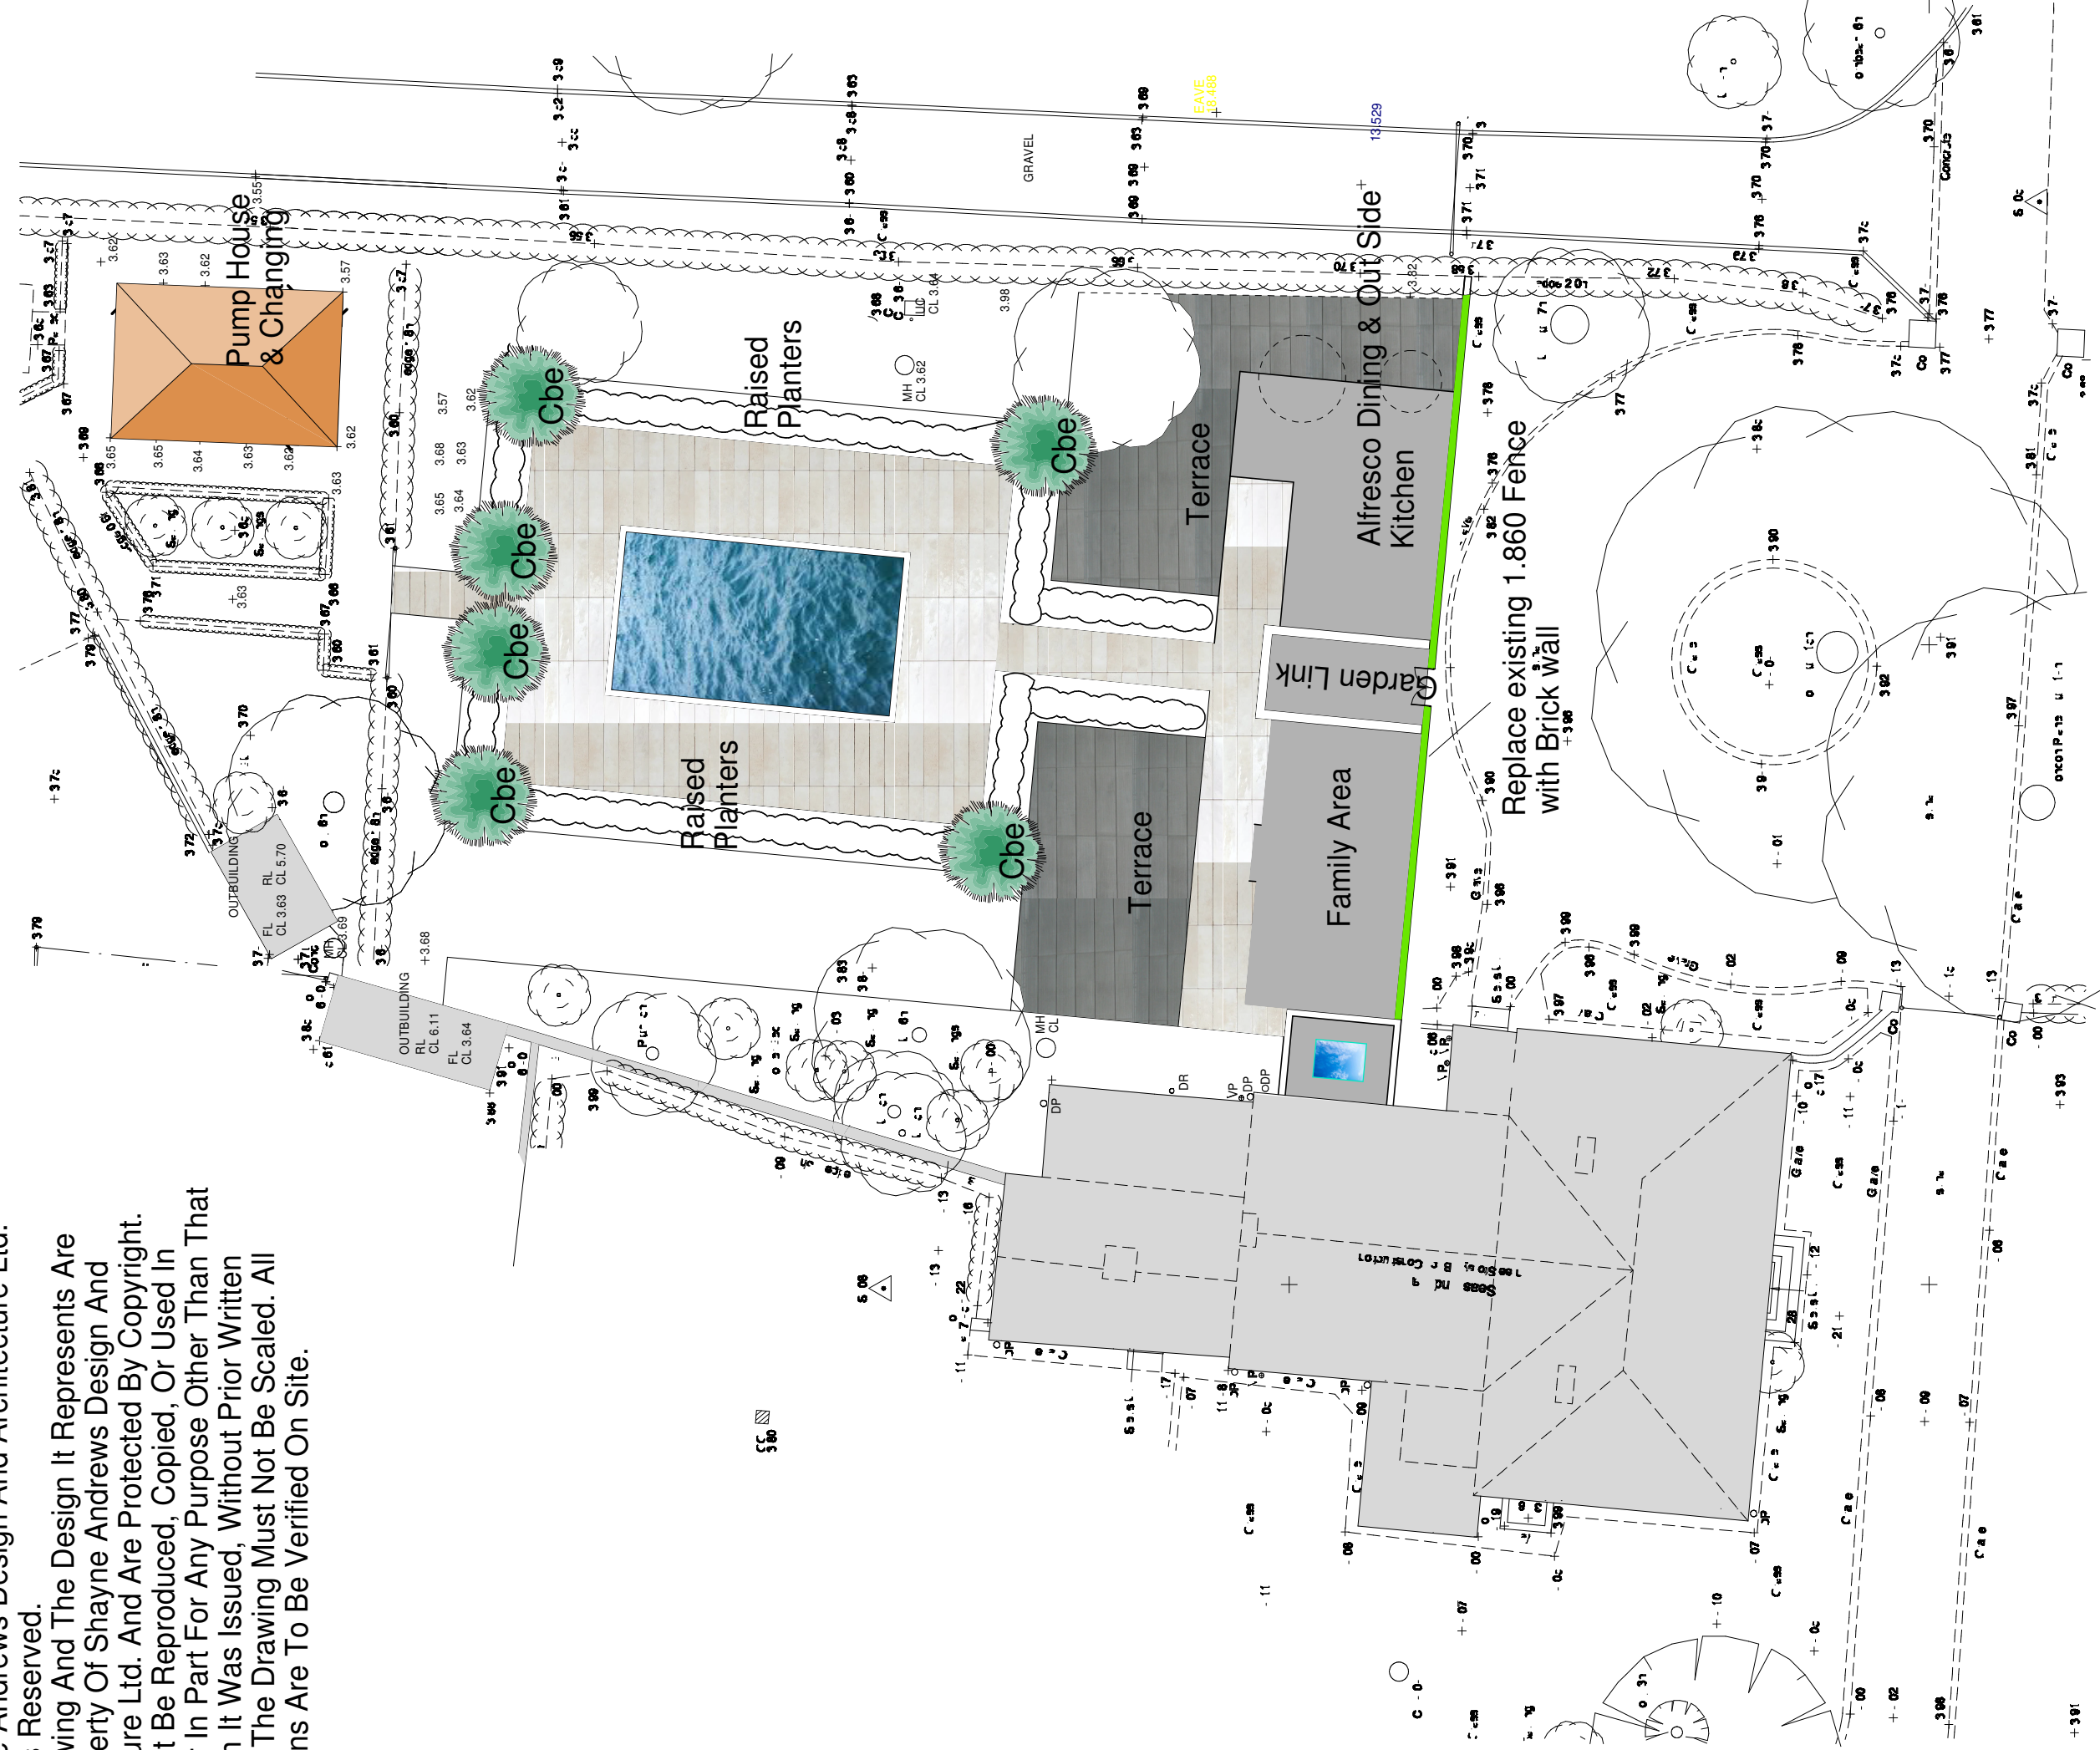


Porcelain Terrace Tiles

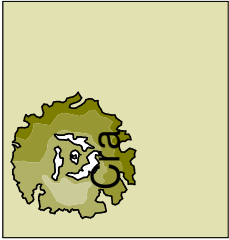


Proposed Grass Land & New Trees To Be Planted. All To Be Confirmed.

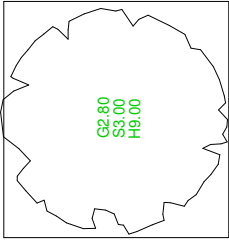

Existing Trees & Hedging To Be Retained.

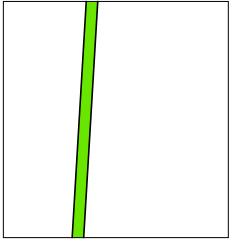

Line of Garden Wall

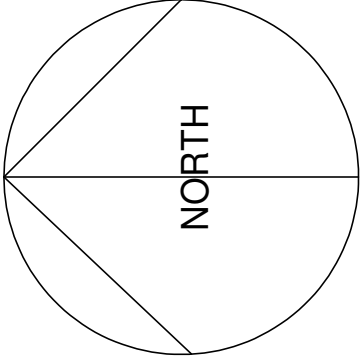

Proposed Development for For Mr M. Jarrett Seas End Hall, Moulton Seas End	
Proposed Site Plan	

1:200 SCALE	1:200	SHEET SIZE	A3
DATE	May 2026	DRAWN BY S.Andrews	
JOB NO.	PLOT NO.	SHEET NO.	REV
SAM/LN/019/19		PA/DC/SP/102	B

0	1:200	15.0
Tele No. 07713003441 E-mail:-shayne@designandarchitectureltd.co.uk		