



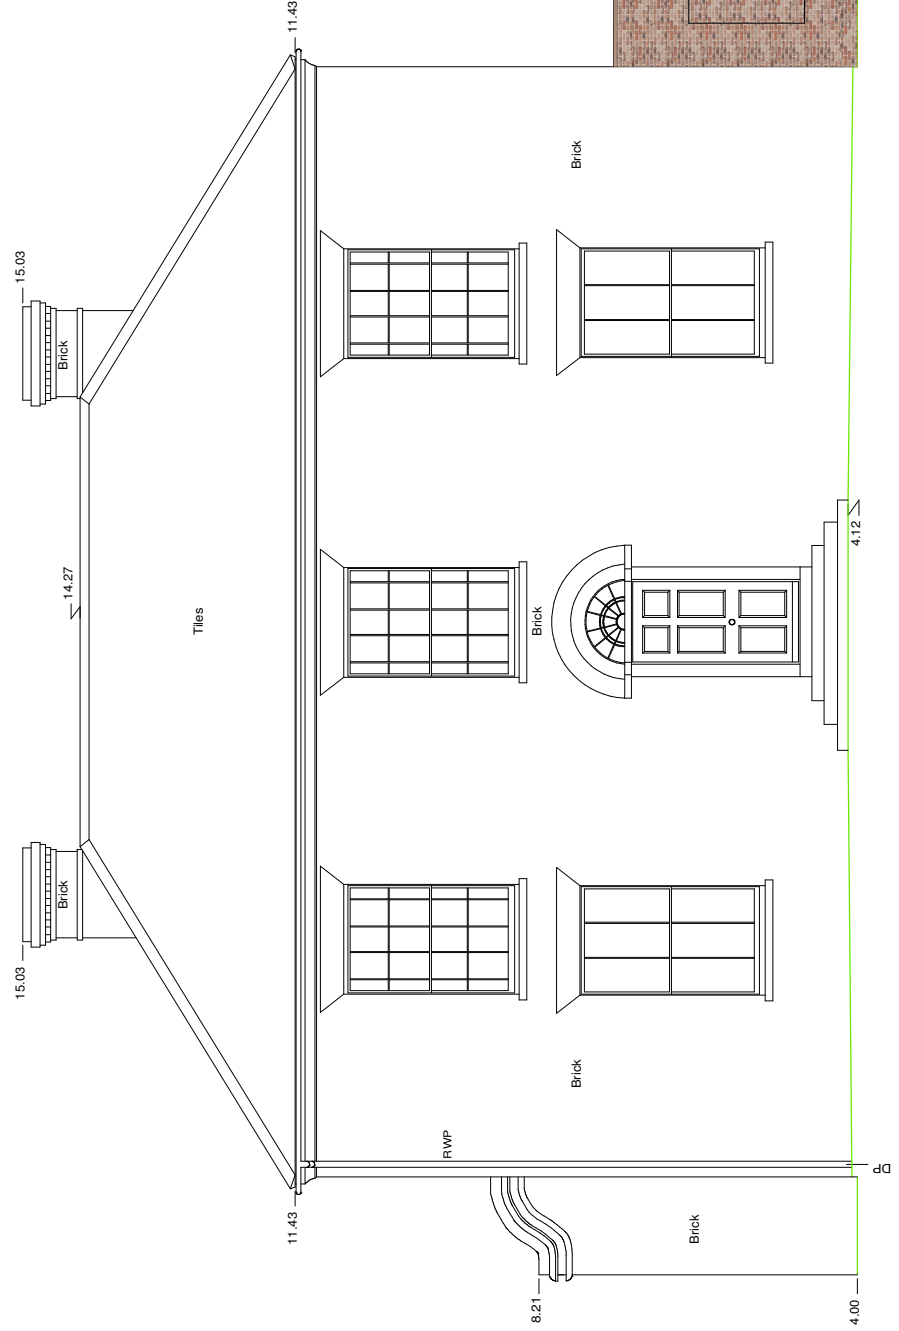

Main House - South Elevation. New Walled Garden


Datum 2.00 metres A.O.D.

22815

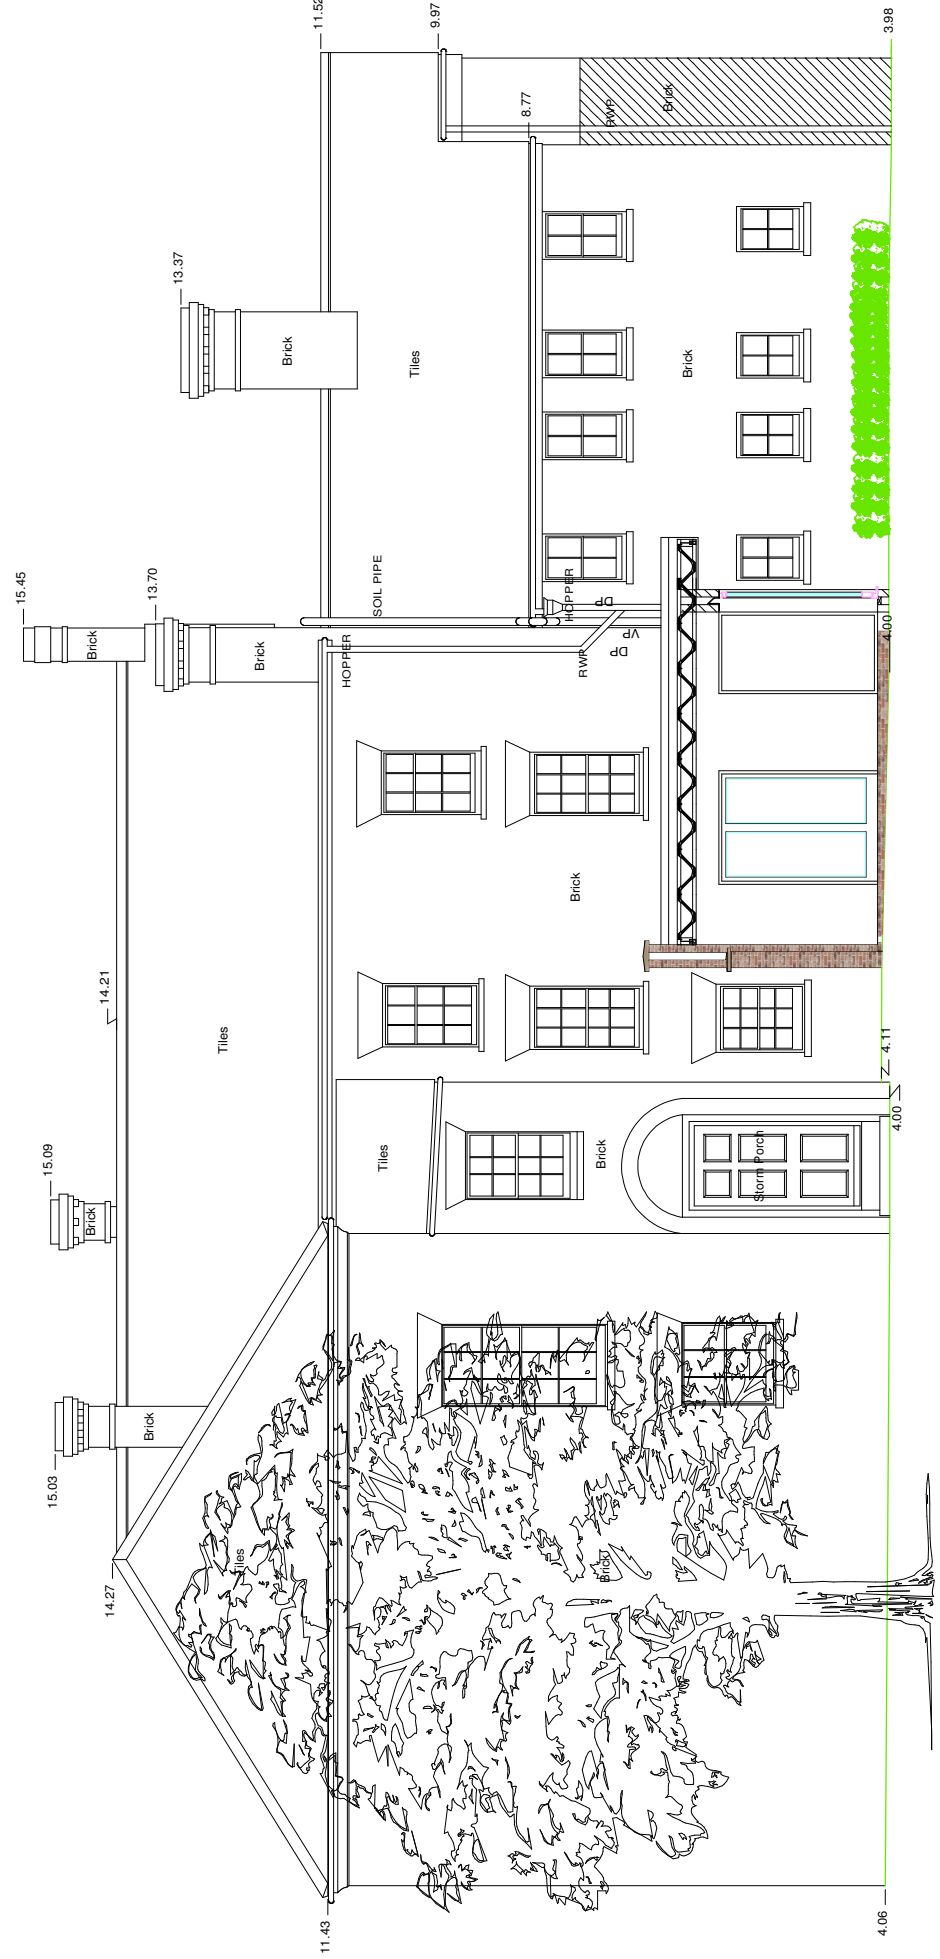

Main House - East Elevation Section Through Family Room

Datum 2.00 metres A.O.D.

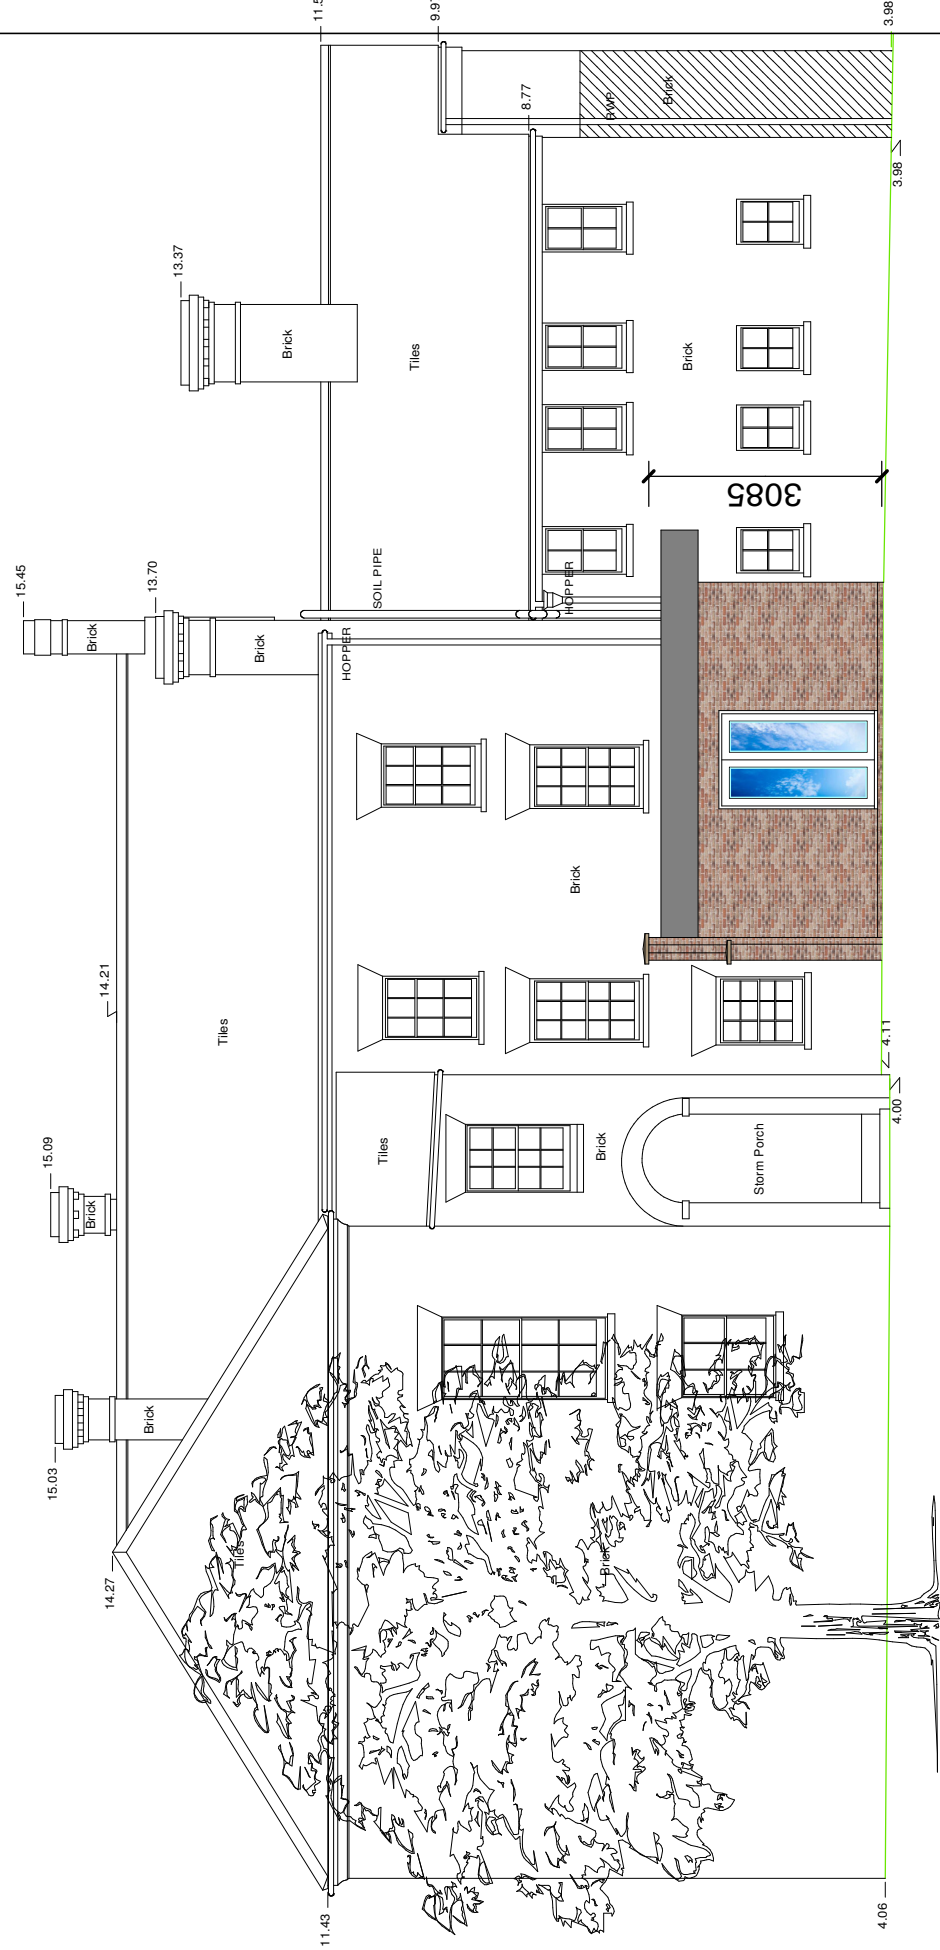

Main House - Side Elevation Family Room

Datum 2.00 metres A.O.D.

DO NOT SCALE

CONTRACT DETAILS

Proposed Refurbishment Of Seas End Hall
Moulton Seas End Spalding. PE12 6LB

For Mr M. Jarrett

DRAWING TITLE

Proposed House Elevations
with New Family Entertaining area

SCALE 1:100

DATE May 2026

DRAWN BY S.Andrews

JOB NO.

PLOT NO.

SHEET NO.

REV

PP1005 A

0 1:100 4

Tele No. 07793003441

E-mail:-shayne@designandarchitectureltd.co.uk